


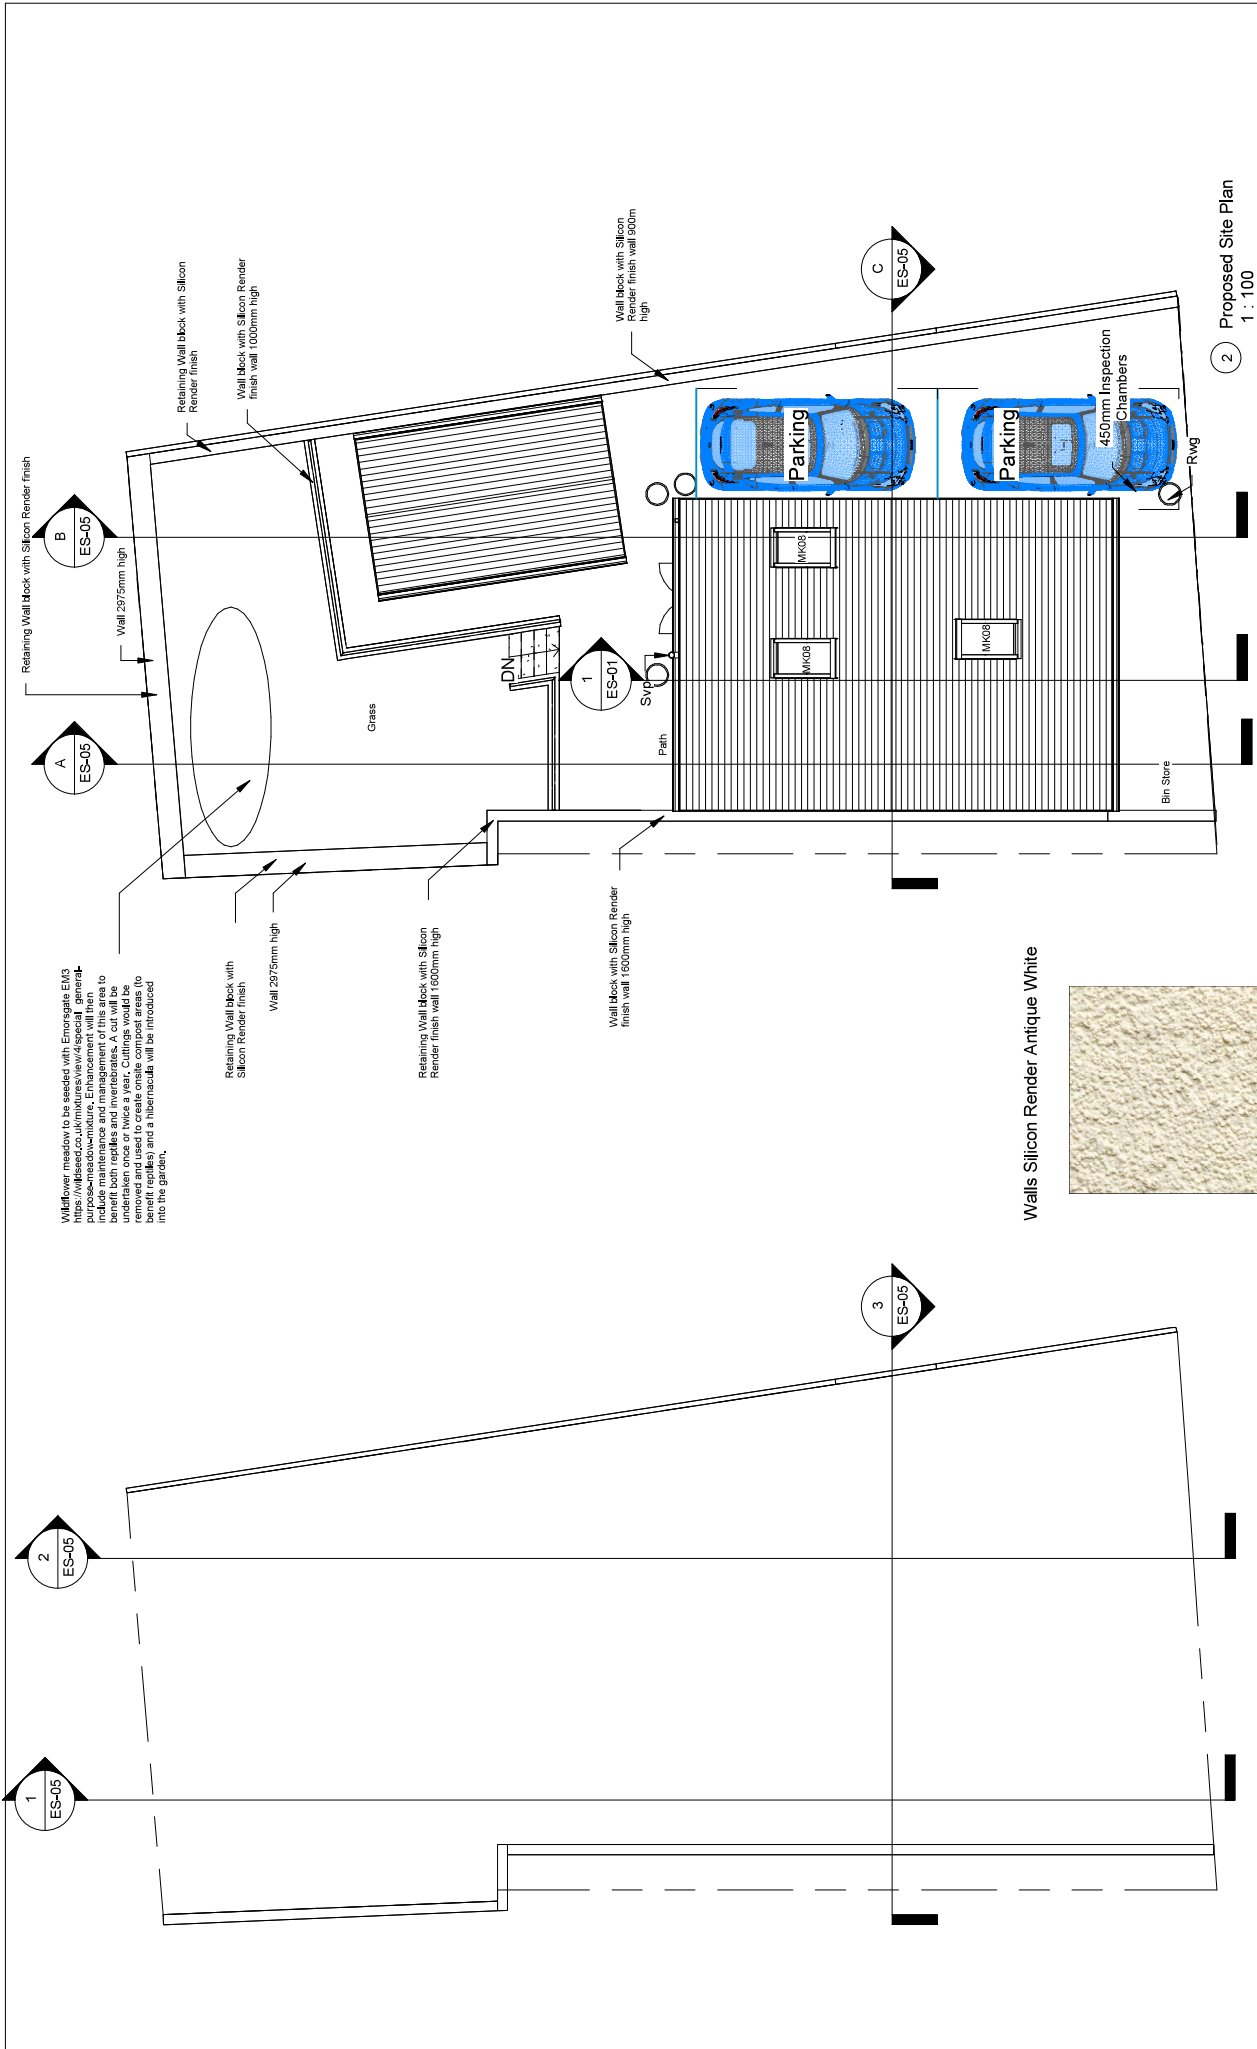

1

Existing Site Plan

1 : 100

2

Proposed Site Plan

1 : 100

PROJECT

INDIGO DESIGN (Part of 3dscavalier Ltd) 5 Ashton Drive, Marbury Tyne, CF47 9NY, Tel: 01685 35746 Mob: 07940913216 Email: phile@3dscavalier.co.uk

SHEET

Detached Dwelling

Address

1no dwelling on land adjacent to 1 Edwards Terrace, Beddlog.

Site Plans

This Drawing is Copyright. Dimensions to be checked on site and not scaled from this drawing

Indigo 3d Design

Checked by JH

Drawn by PH

Scale (@ A3) 1 : 100

Rev No

Issue

Date

03/03/2025

PURPOSE OF ISSUE

Planning Approval

DRAWING NUMBER

ES-04