




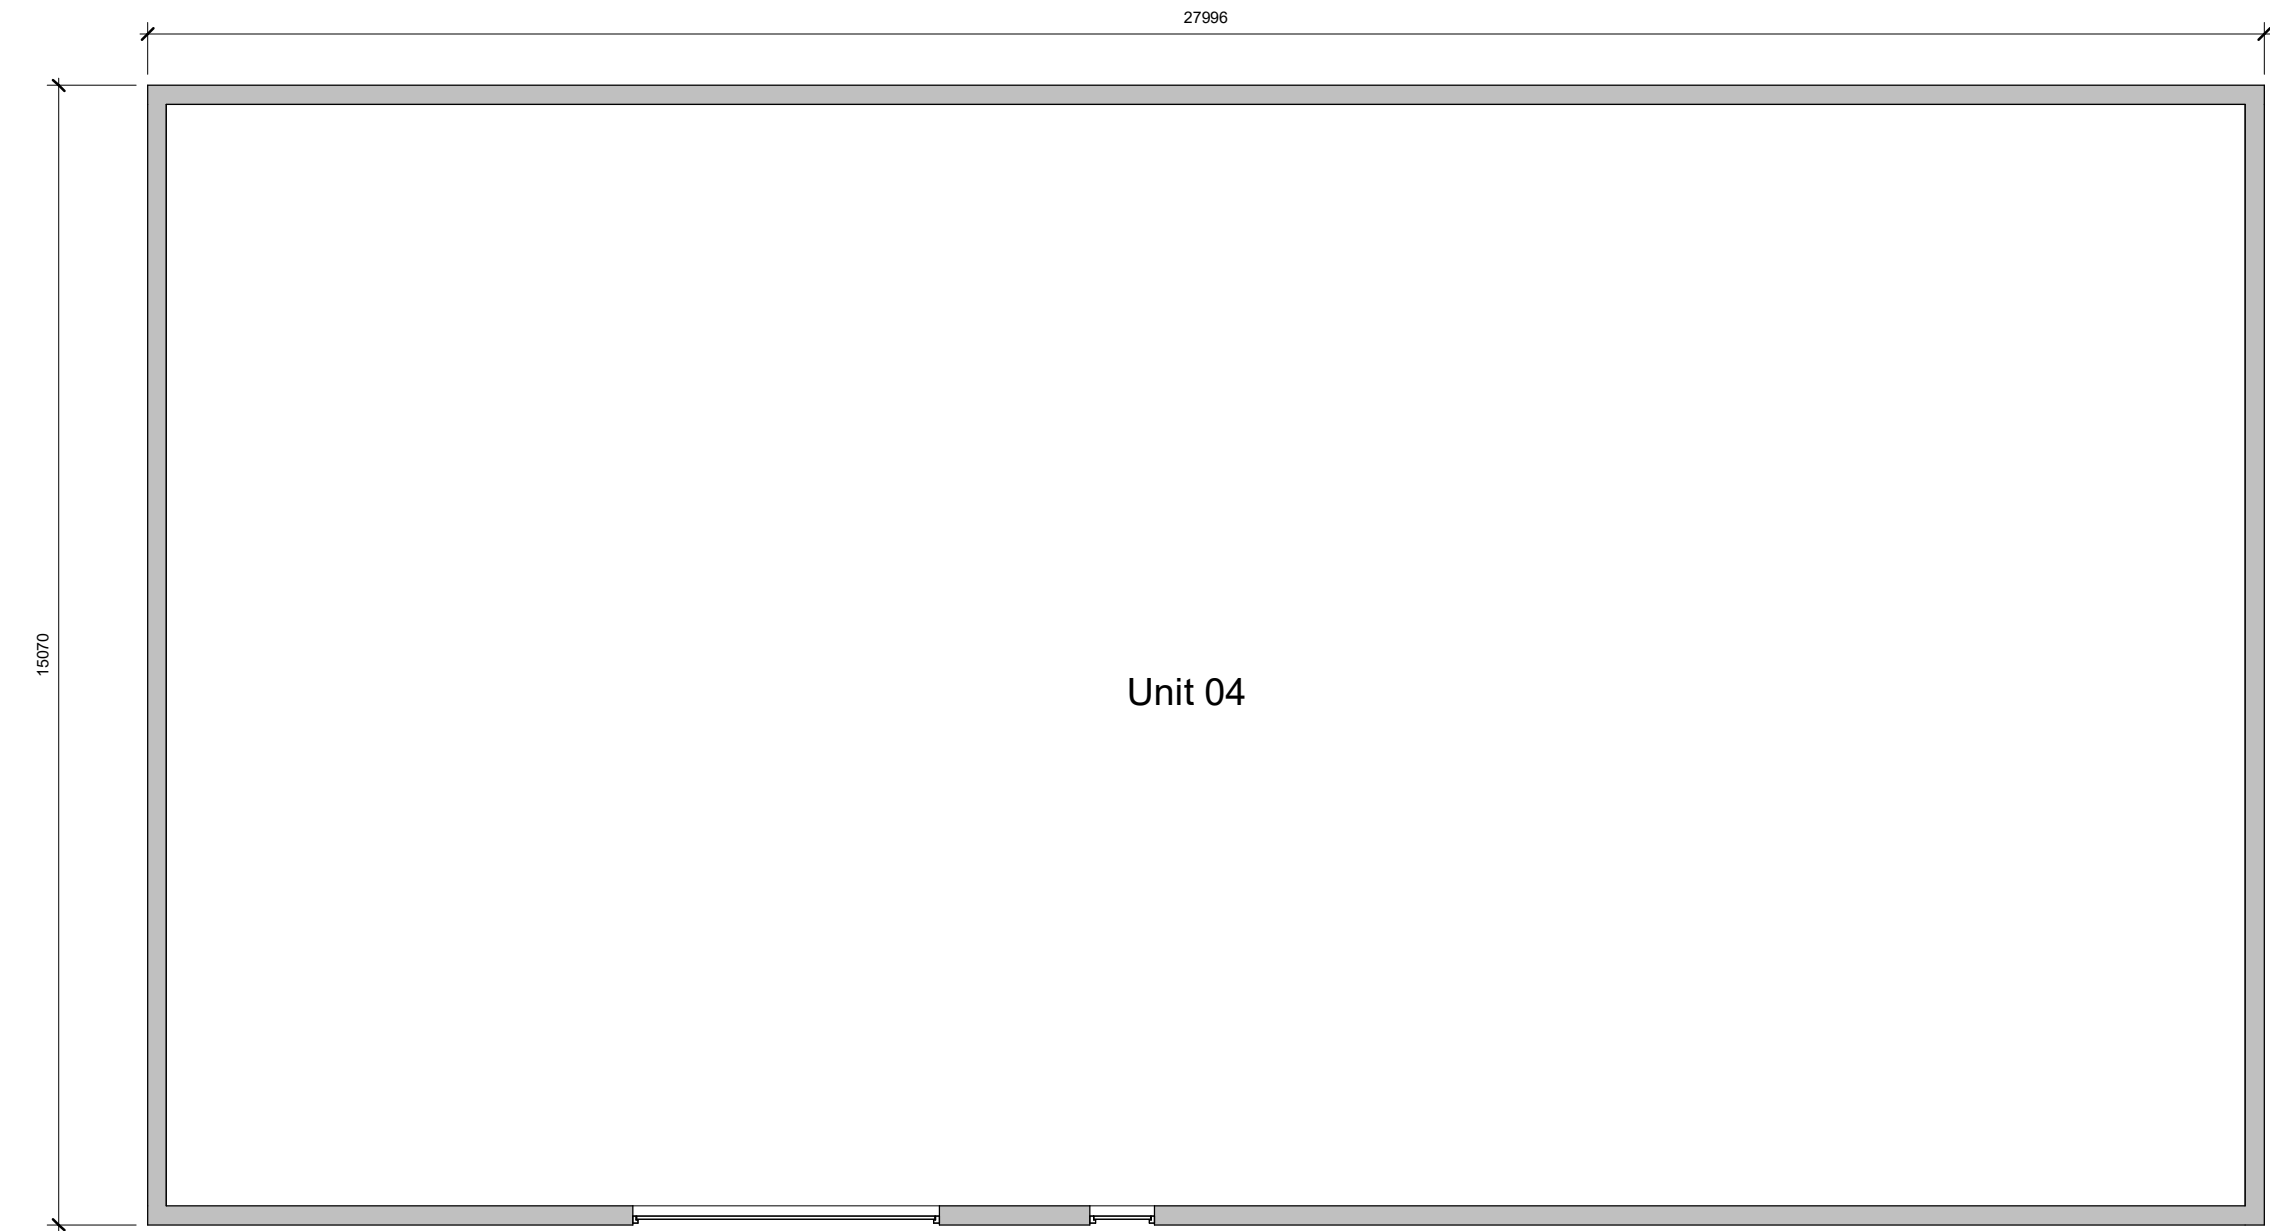

1 Proposed Ground Floor
1 : 100

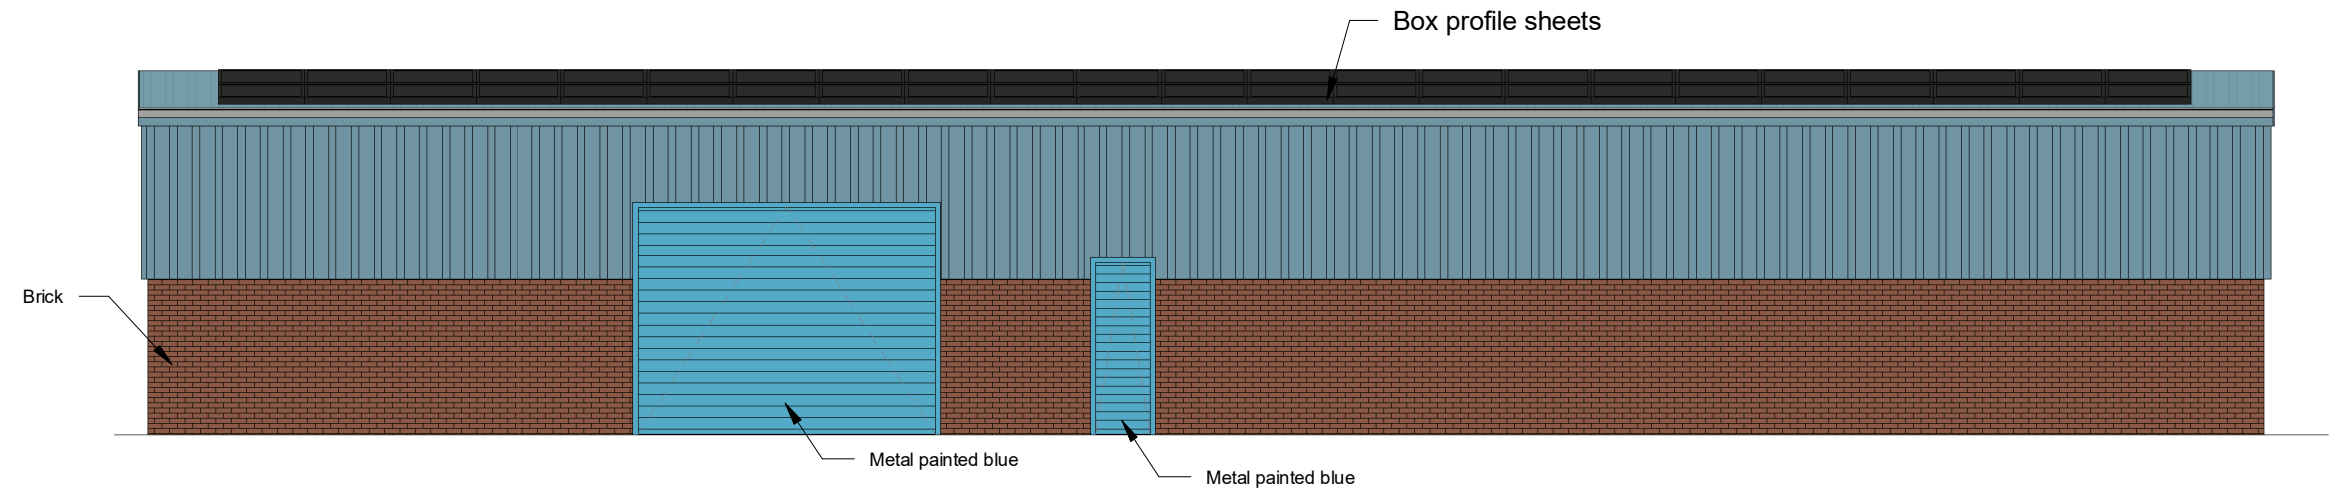


2 Proposed Front Elevation
1 : 100

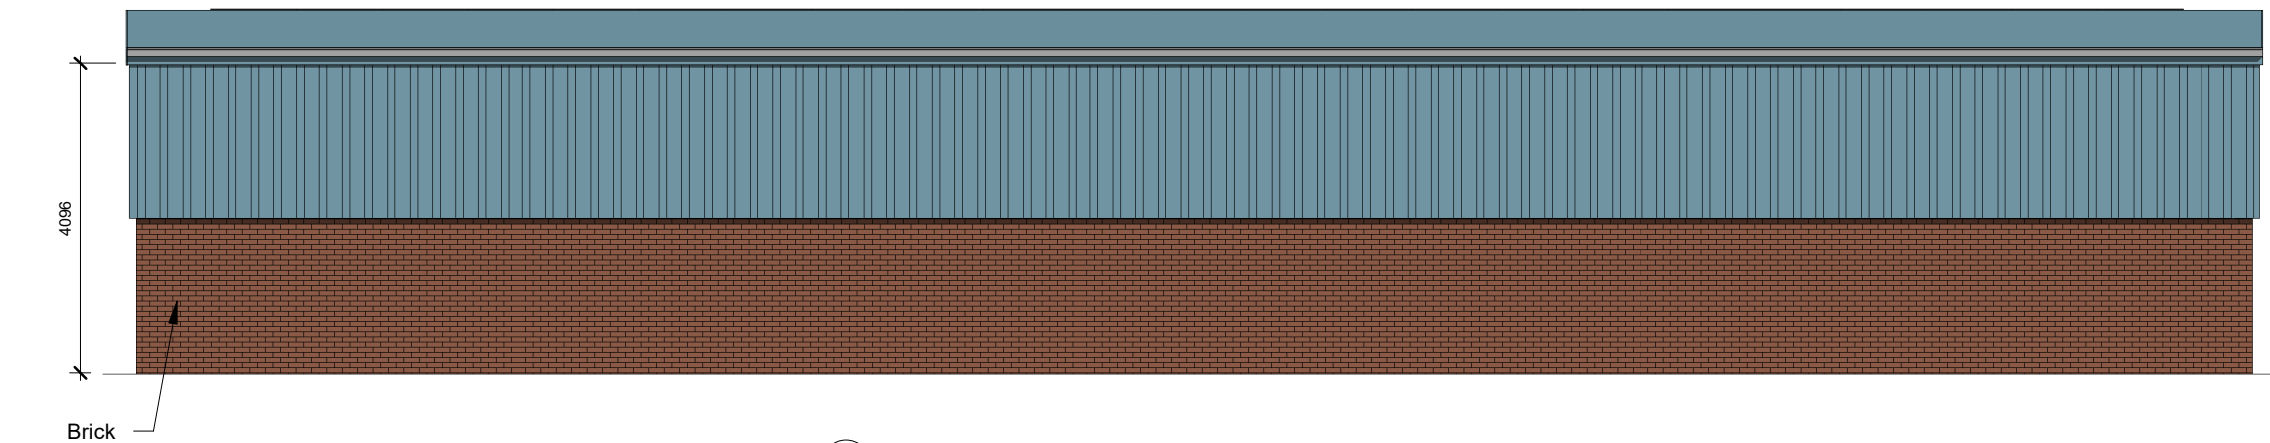


3 Proposed Rear Elevation
1 : 100




The proposed scheme acknowledges the requirement to achieve a Net Benefit for Biodiversity and from the beginning this has been built into the planning of the project. It is recognized that the footprint of the scheme removes a no vegetation and is within a highly urbanized area. The applicant aims to deliver biodiversity enhancements at the local scale by offering the enhancements stated above on the site. As result of the ecological measures within this report, it is expected that there will be a demonstrable net benefit for biodiversity.

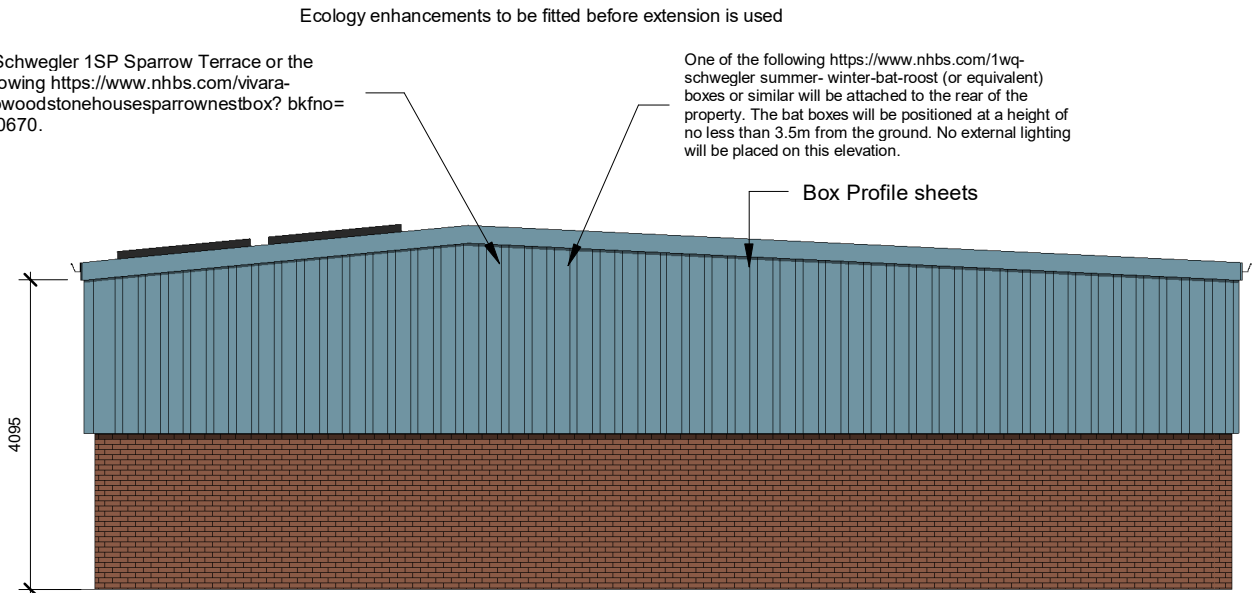

4 Proposed Side Elevation 1
1 : 100

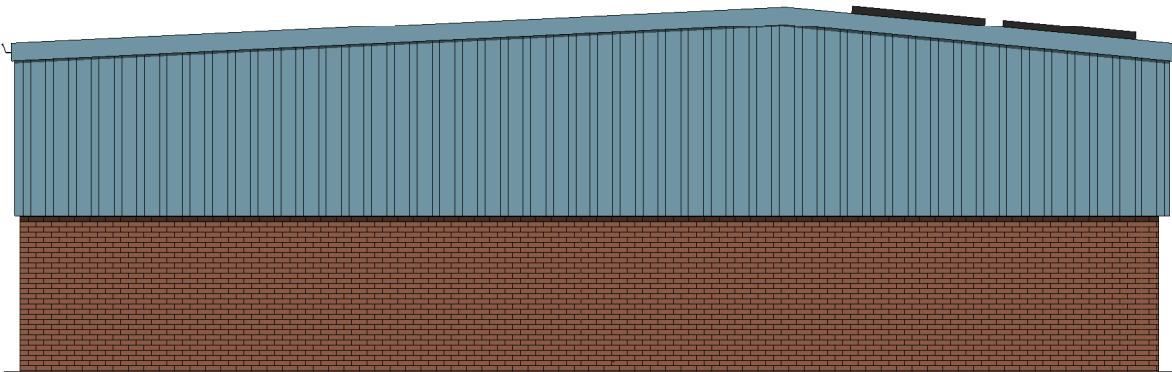

5 Proposed Side Elevation 2
1 : 100

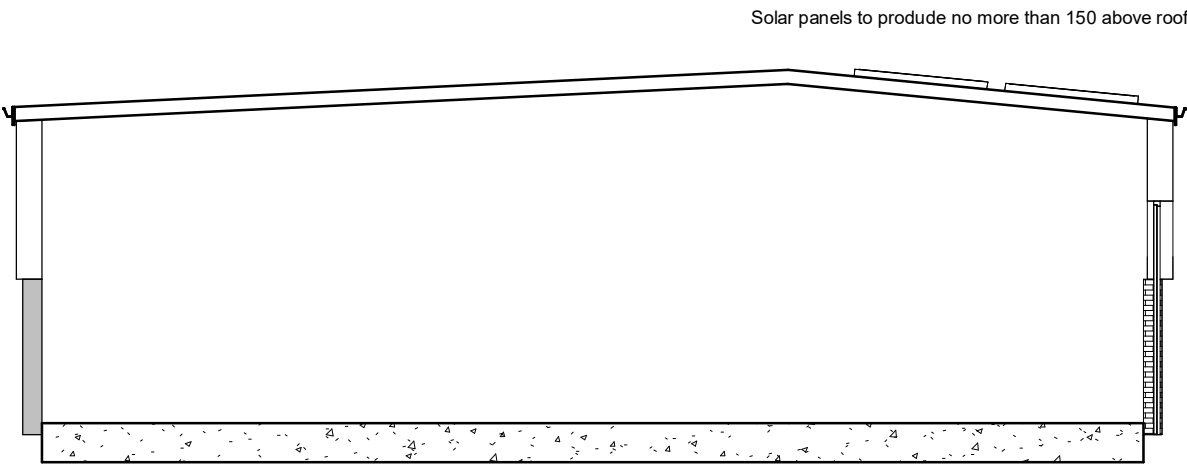

6 Proposed Section
1 : 100

INDIGO DESIGN (Part of 3dcadwales Ltd) 5 Ashlea Drive, Merthyr Tydfil, CF47 0NY Tele 01685 385746 Mob - 07940913216 Email: enquiries@indigo-3d-design.co.uk		
This Drawing is Copyright. Dimensions to be checked on site and not scaled from this drawing		 Indigo 3d Design
PURPOSE OF ISSUE	DRWAING NUMBER	
Planning Approval	JAS-02	
PROJECT		
New solar Panel to roof		
SHEET		
Proposed plans, elevations & section		
Address		
Jasonic Ltd. Merthyr Tydfil Ind Estate. Merthyr Tydfil. CF48 2TD		
Checked by	Drawn by	Scale (@ A2)
JH	PH	1 : 100
Rev No	Description	Date
A	Issue	28/02/2025
B	Ecological enhancements	02/04/2025