




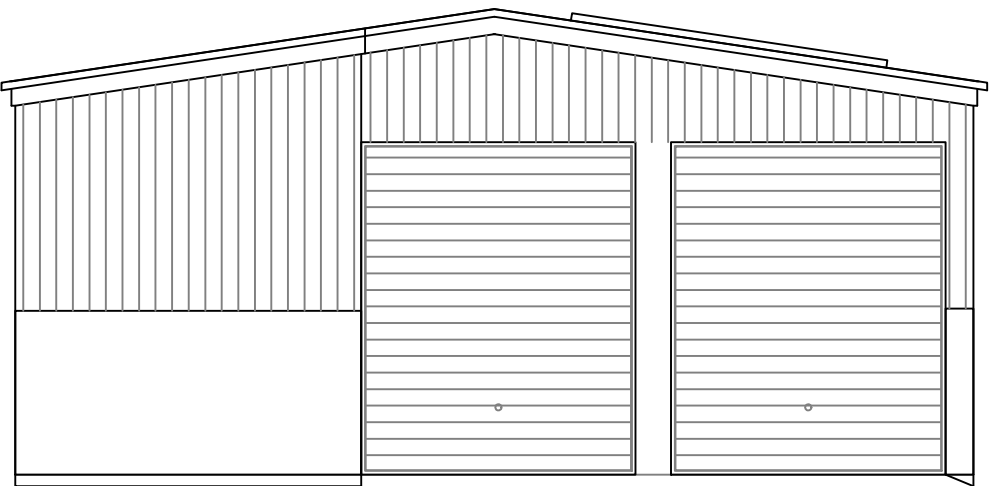


Proposed Front Elevation
1:100

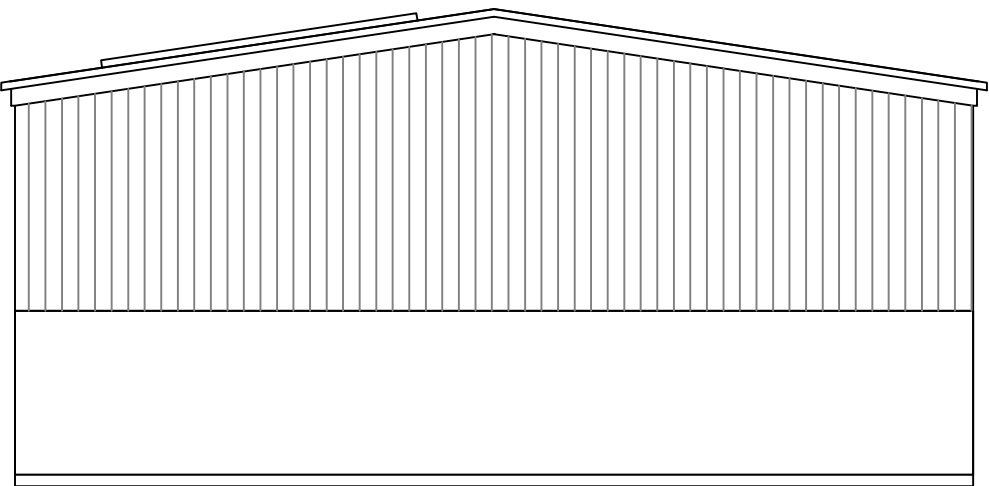


Proposed Rear Elevation
1:100

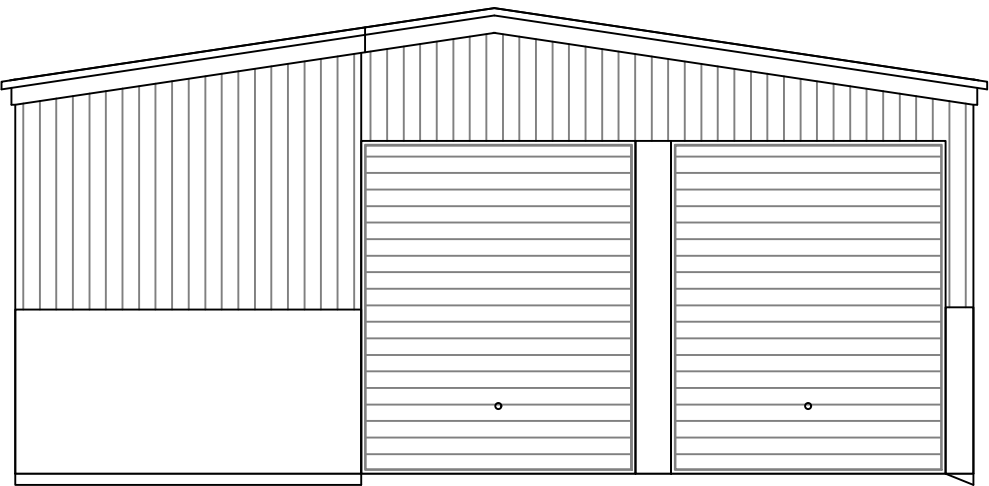


Existing Front Elevation
1:100

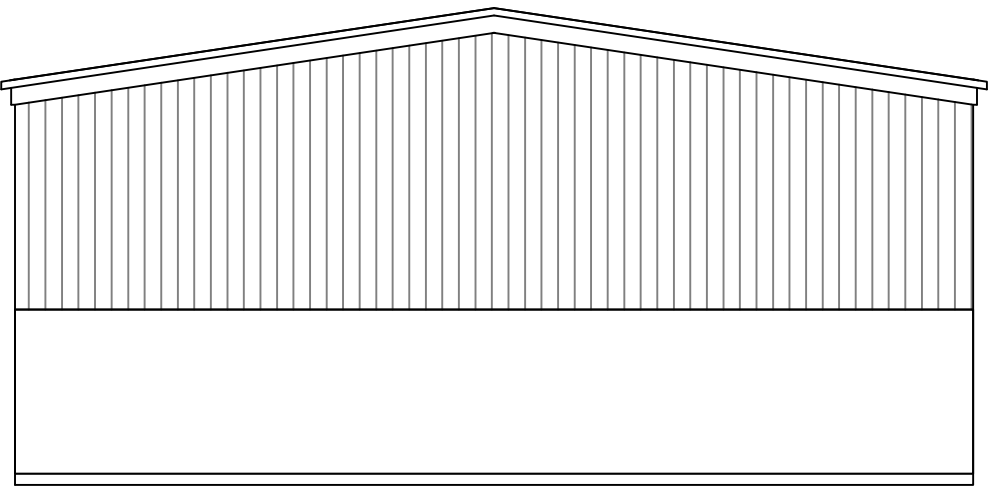


Existing Rear Elevation
1:100

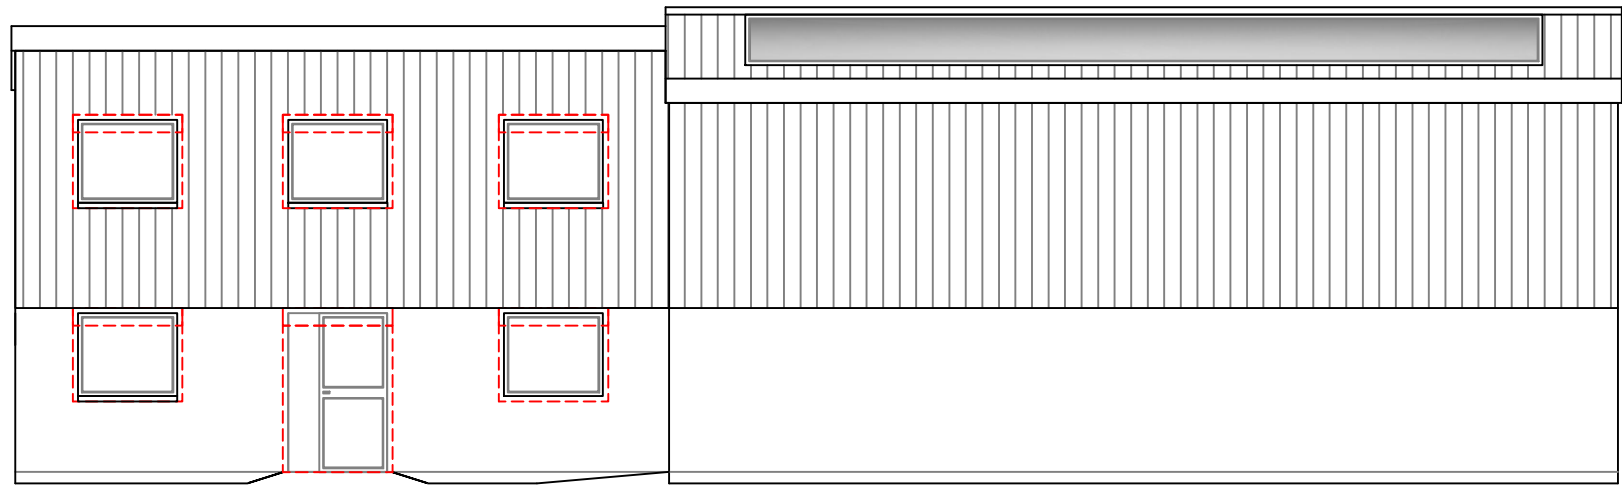


Proposed Side Elevation
1:100

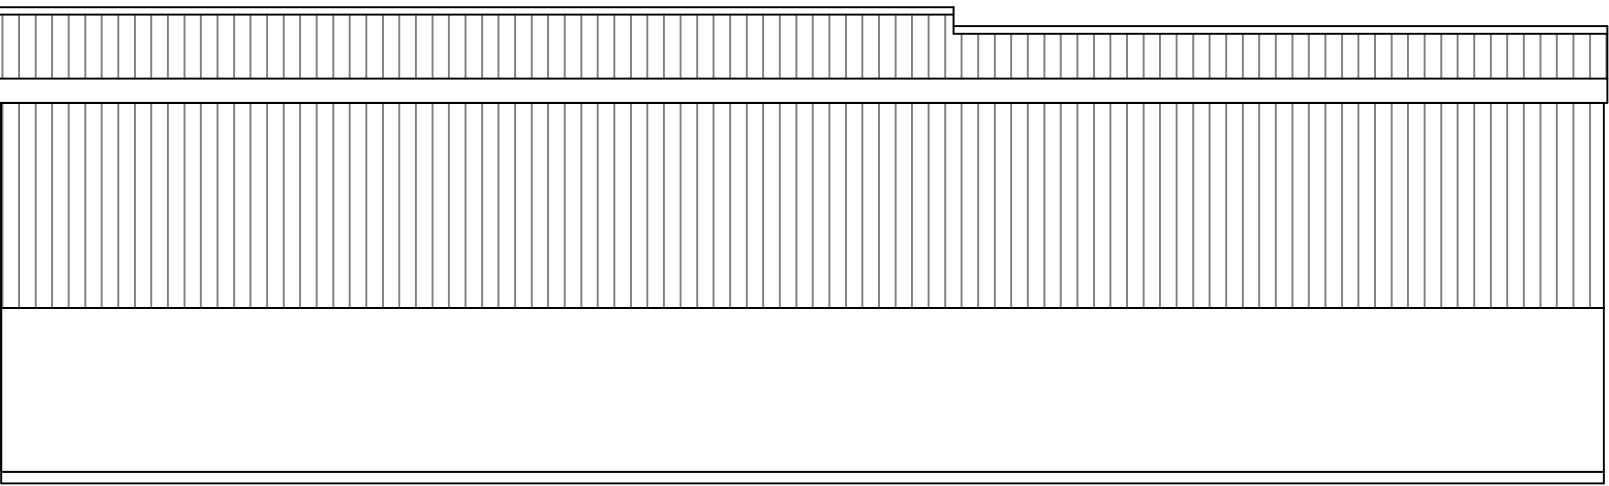


Proposed Side Elevation
1:100
No Change

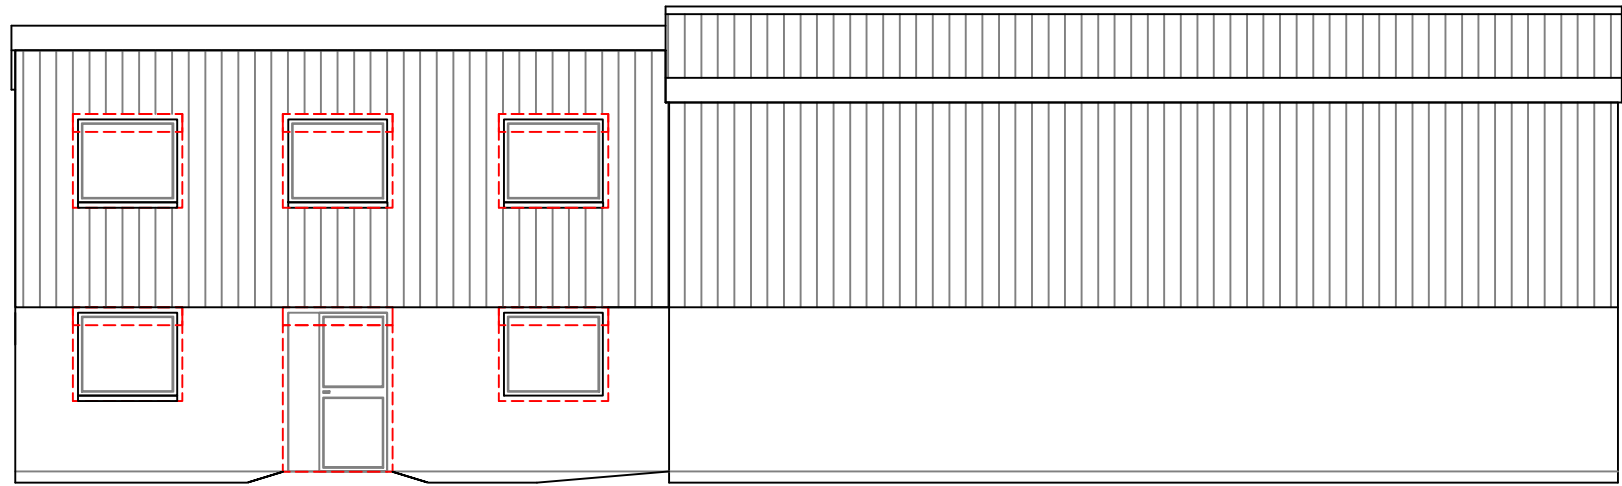

Existing Side Elevation
1:100

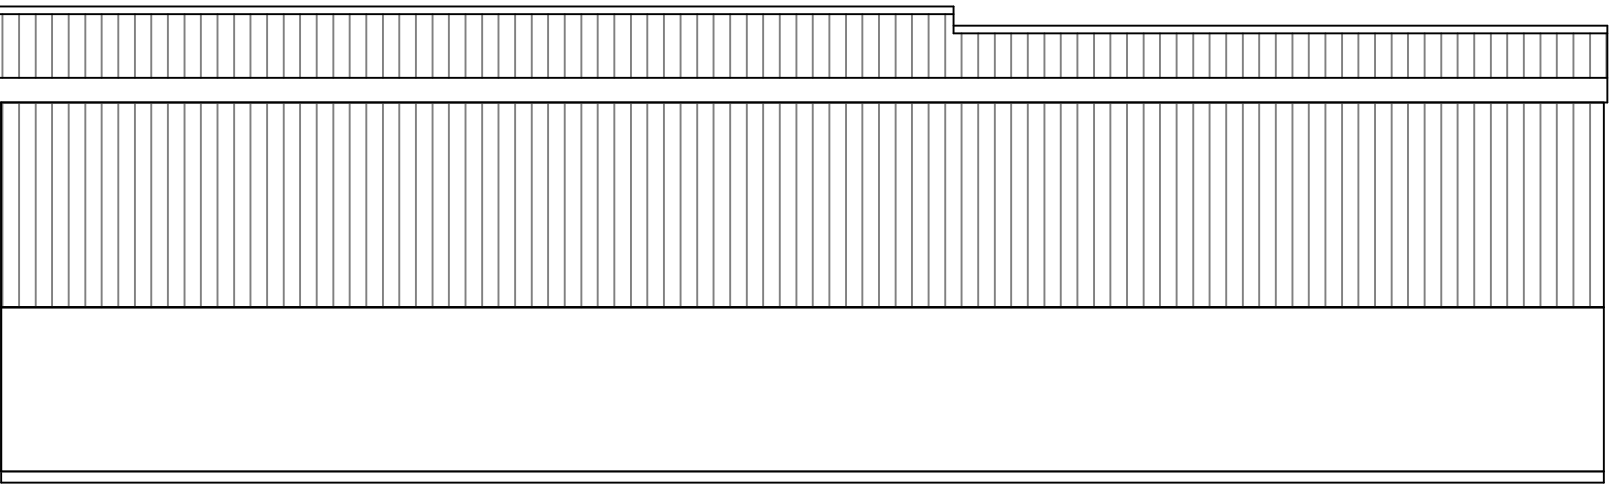

Existing Side Elevation
1:100

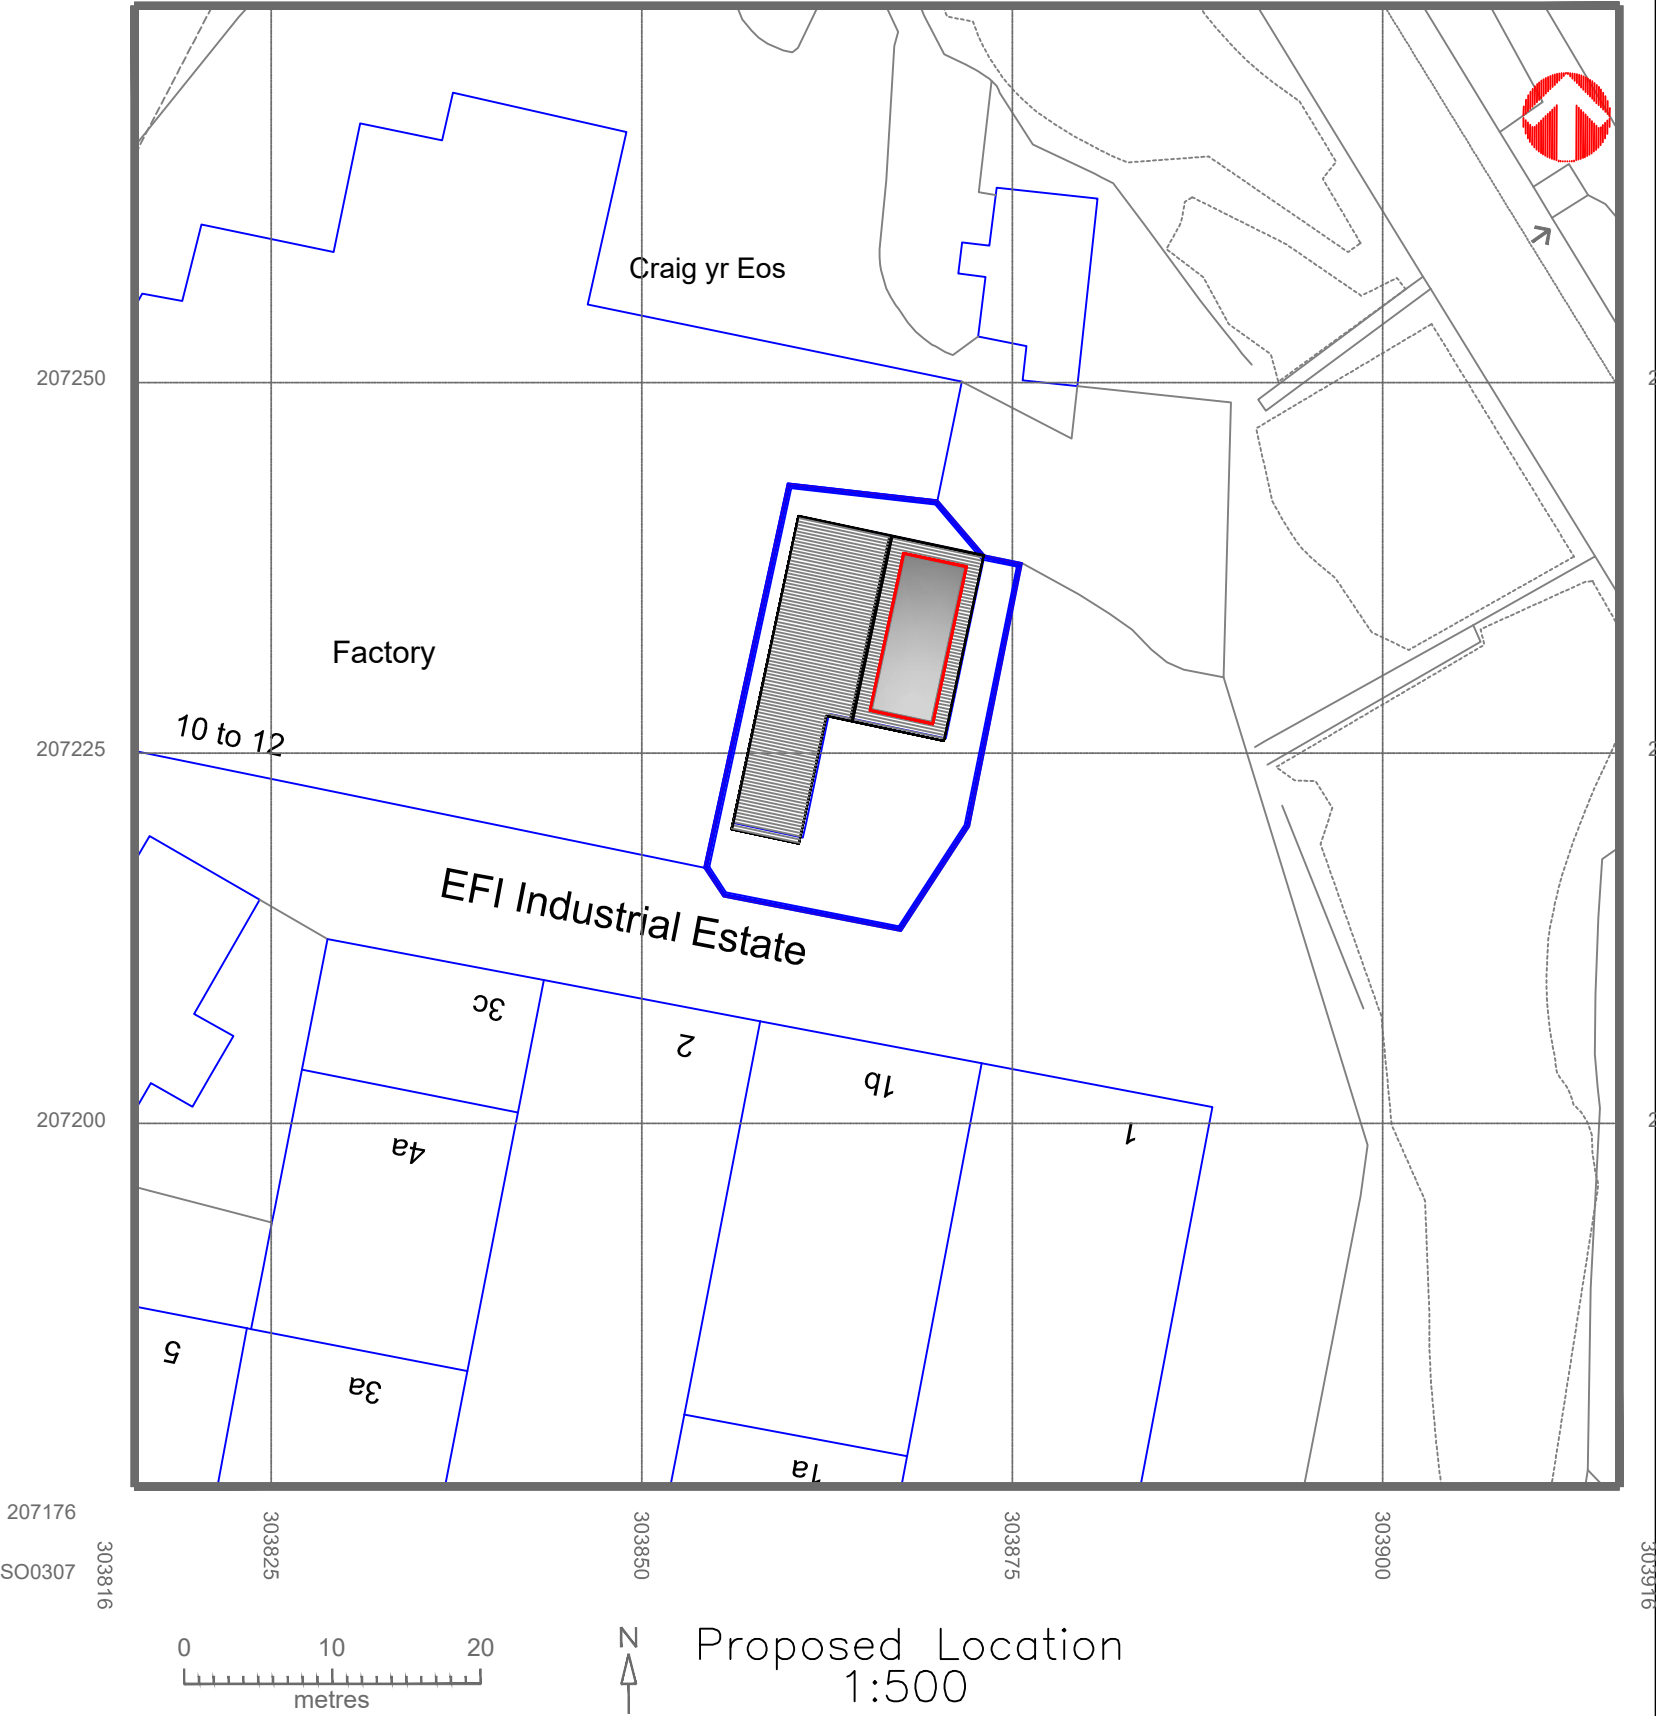

N.B.
All dimensions and sewer runs to be checked on site by contractor before work begins

			
Issued Only for Purpose Indicated			
Drawing Status: FOR PLANNING PURPOSES ONLY			
Client		D J Rees Decorators Unit 14 EFI Ind Est Brecon Road Merthyr Tydfil CF47 8RB	
Project		Proposed New Solar Panels on Roof	
Drawn by	Paper	Date	MAR 25
PT	A2	Scale	1:100 1:500
Title		Drwg No	
Existing and Proposed Elevations		D J REES PV 01	