




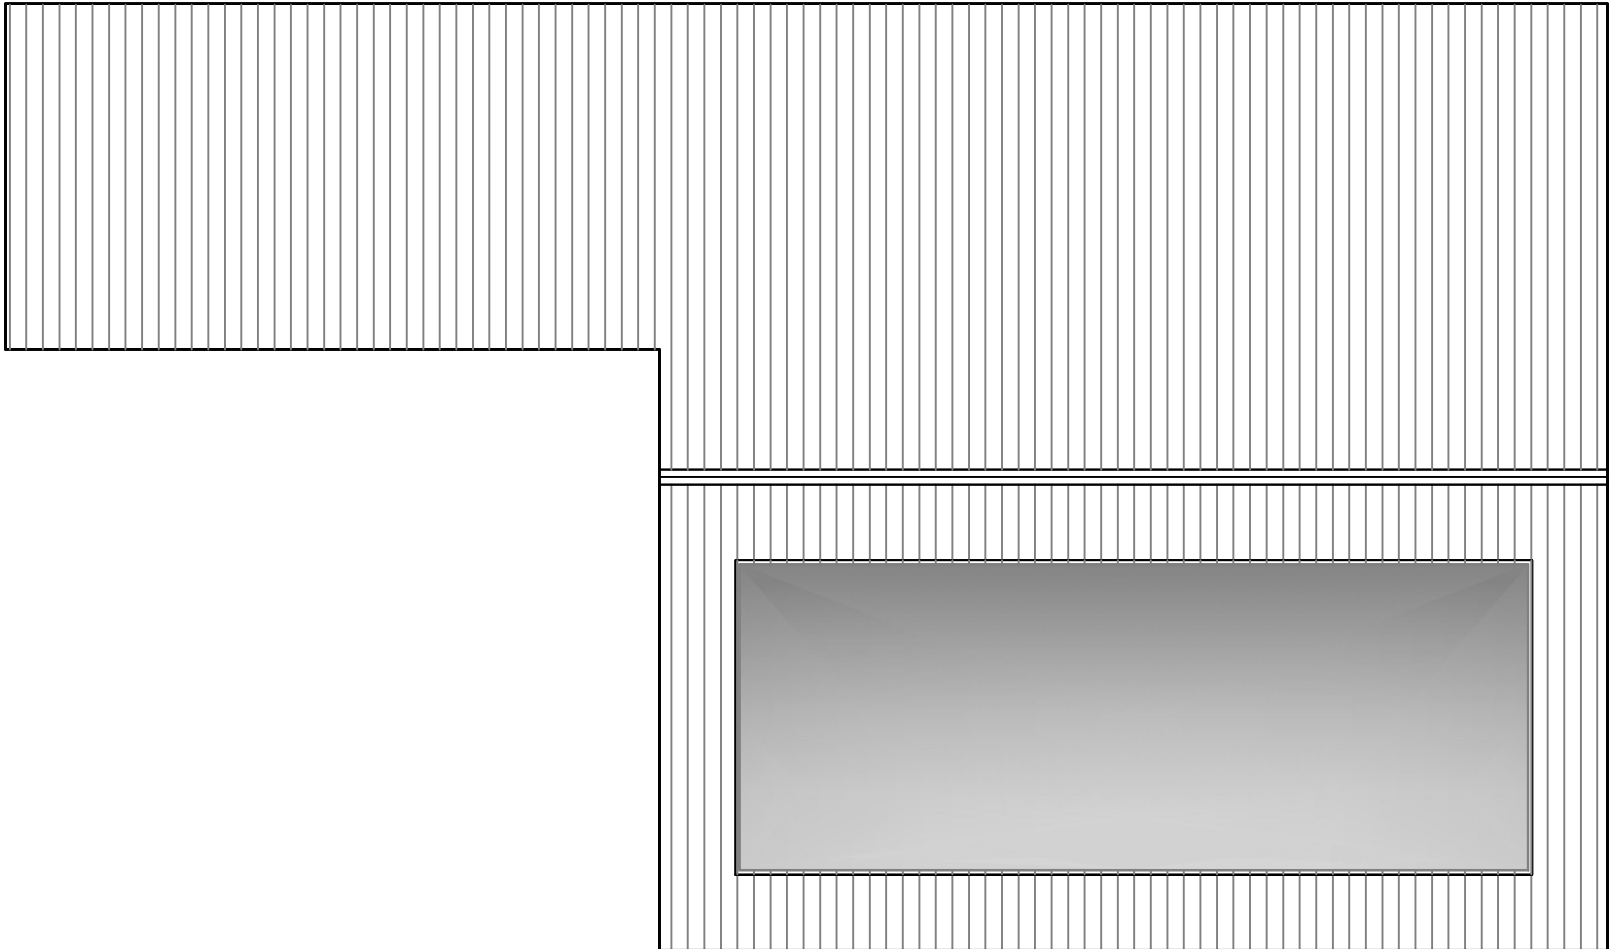


Proposed Roof Plan
1:100

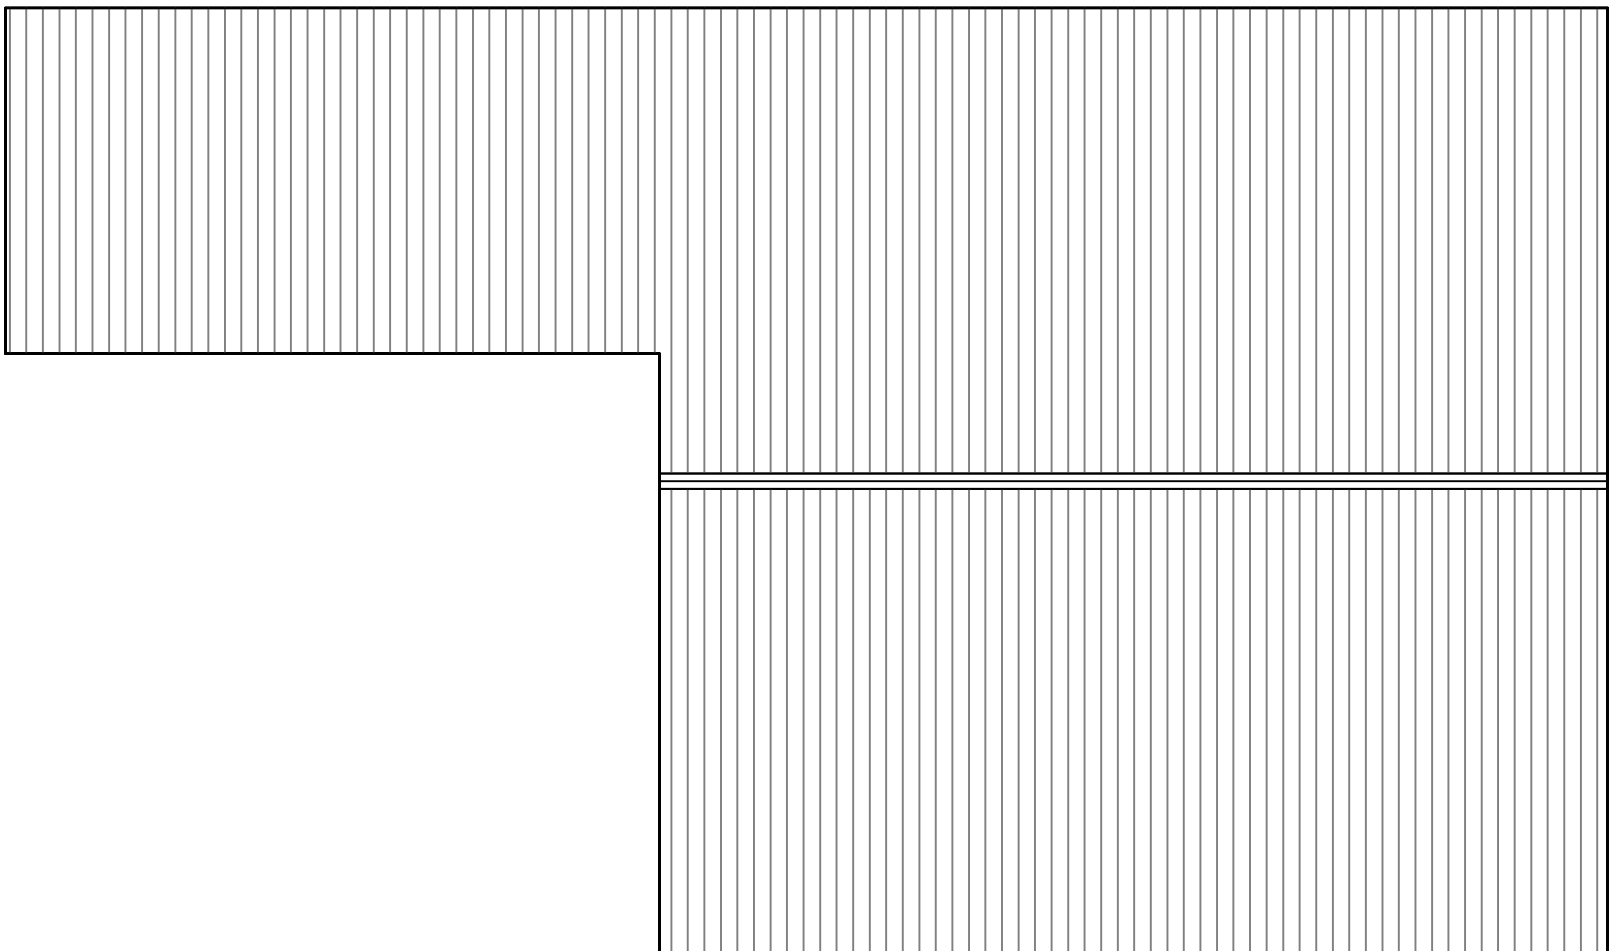

Existing Roof Plan
1:100

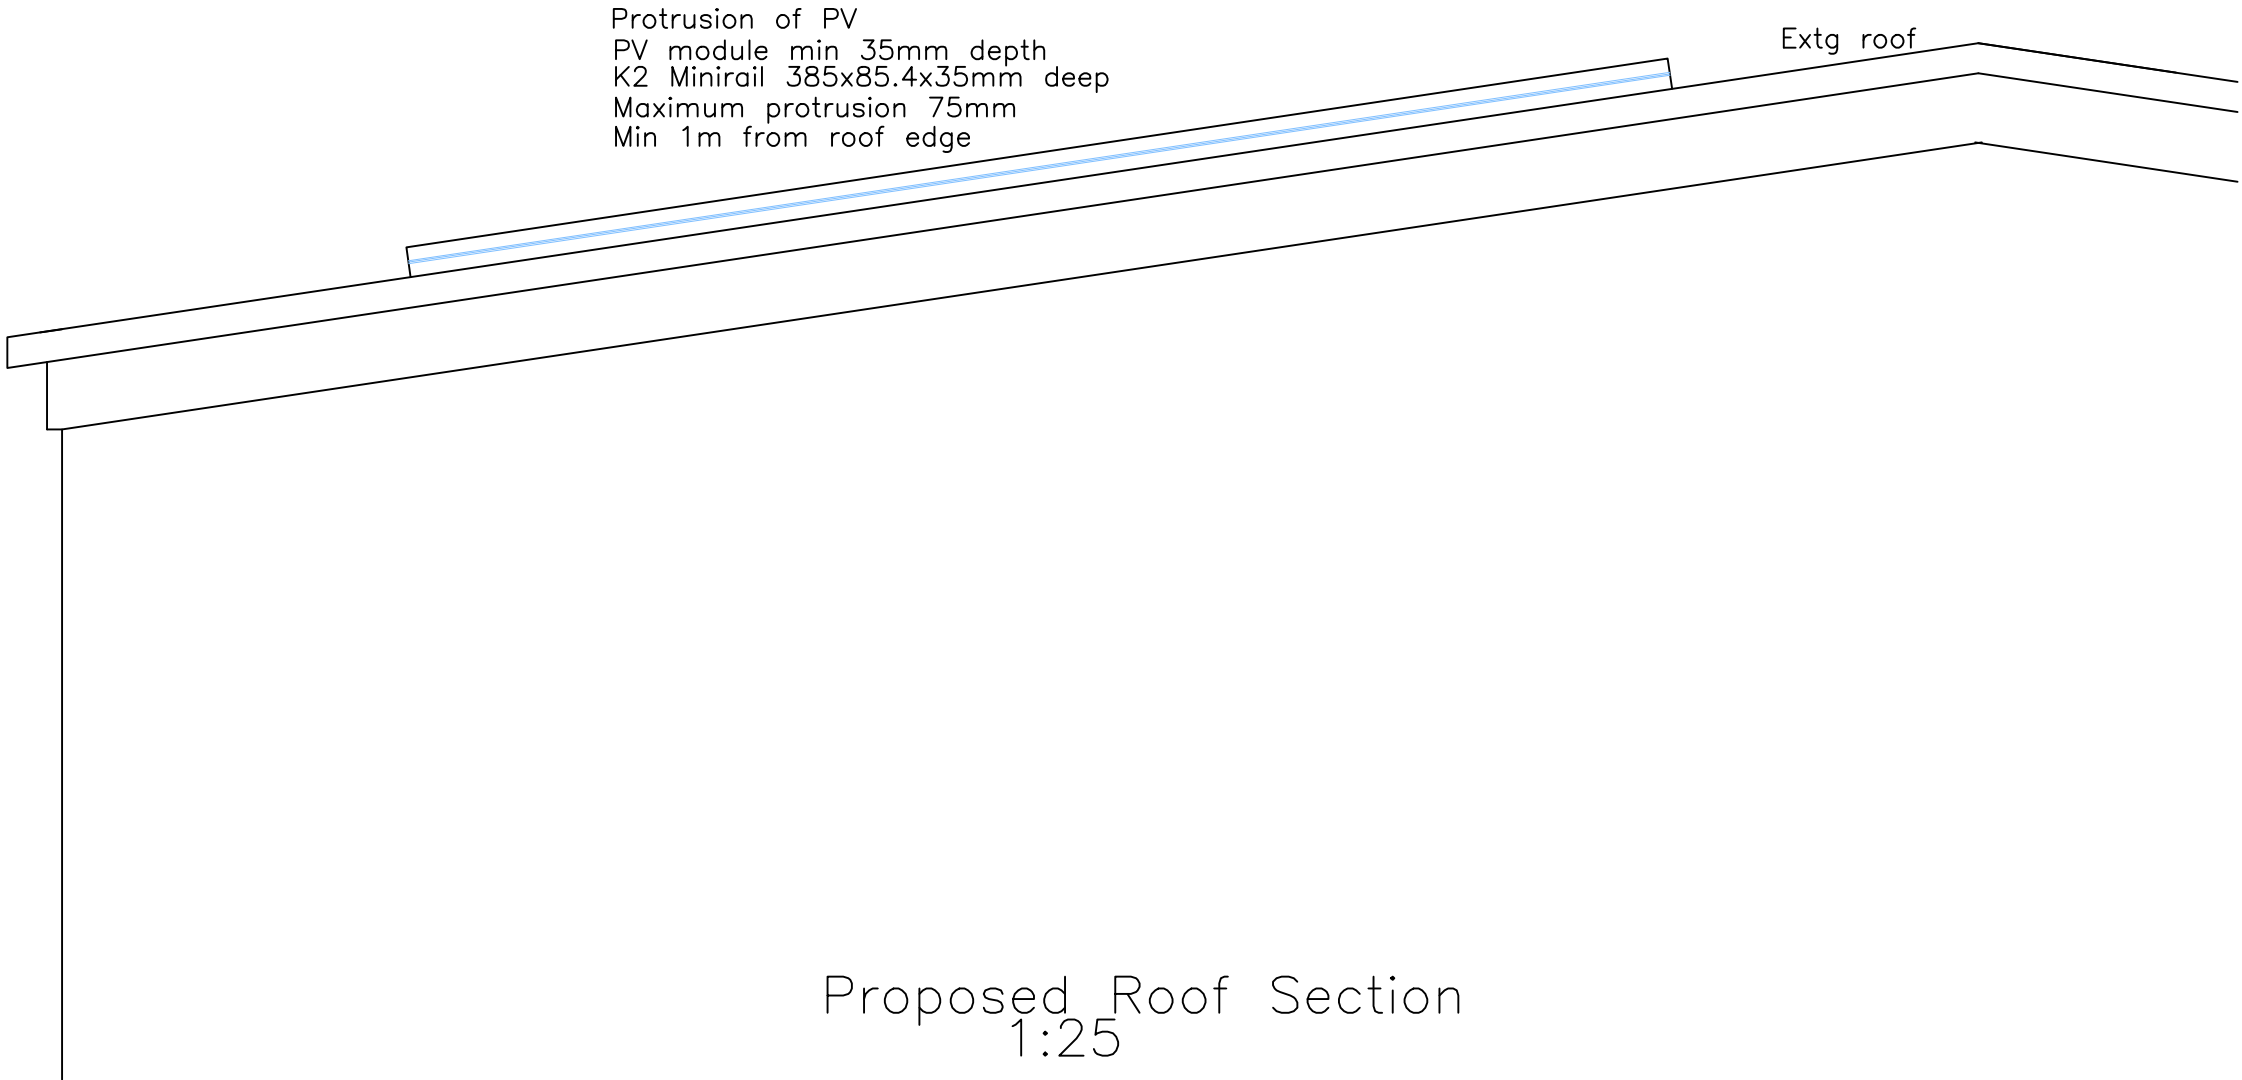

Proposed Roof Section
1:25

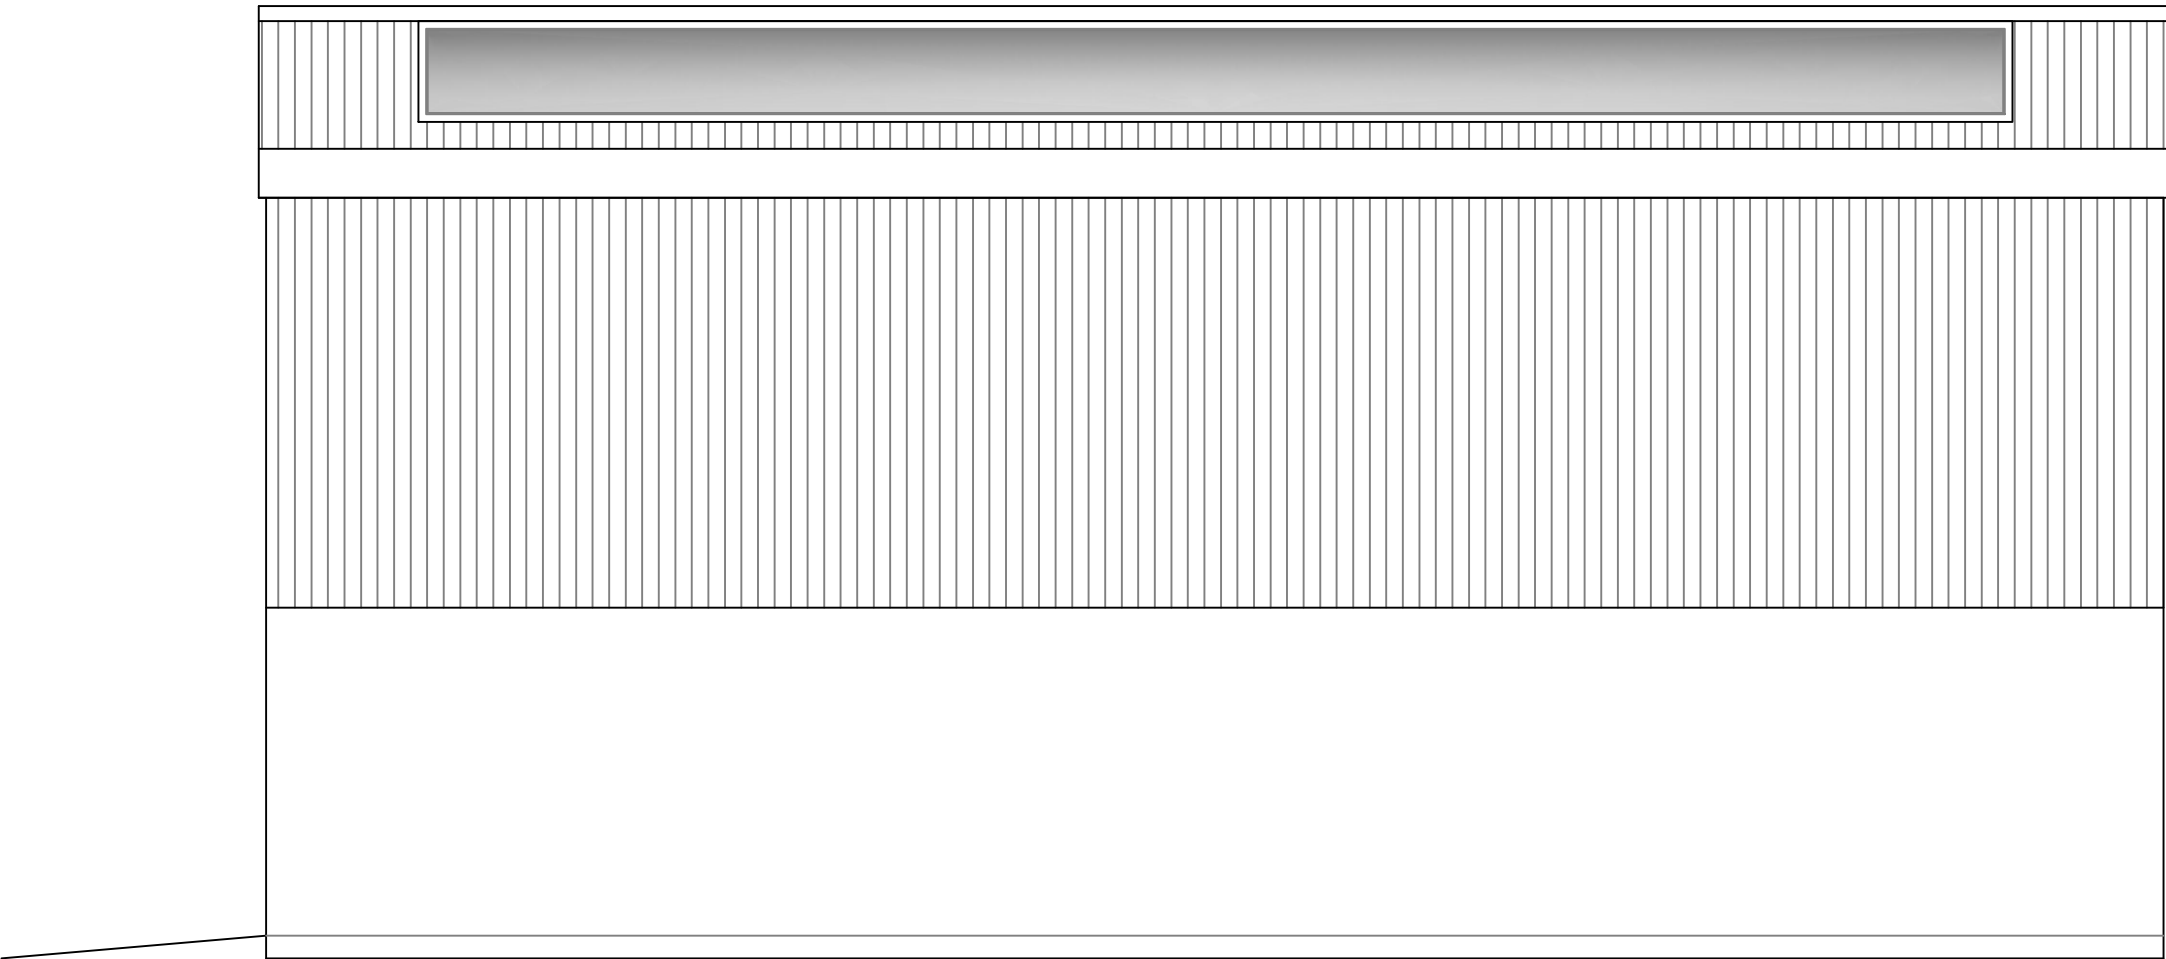

Proposed Side Elevation
1:50

N.B.
All dimensions and sewer runs to be
checked on site by contractor before
work begins

Utopia Design Architectural Services			
Issued Only for Purpose Indicated			
Drawing Status: FOR PLANNING PURPOSES ONLY			
Client	D J Rees Decorators Unit 14 EFI Ind Est Brecon Road Merthyr Tydfil CF47 8RB		
Project	Proposed New Solar Panels on Roof		
Drawn by	Paper	Date	
PT	A2	MAR 25	
Title	Scale		1:25 1:50 1:100
Existing and Proposed Plan, Elevation and Section Detail		Drwg No D J REES PV 02	