

- GENERAL
1. ALL DIMENSIONS ARE IN MILLIMETRES UNLESS NOTED OTHERWISE.
 2. ALL LEVELS ARE IN METRES UNLESS NOTED OTHERWISE.
 3. ALL LEVELS RELATE TO ORDNANCE DATA UNLESS NOTED OTHERWISE.
 4. THIS DRAWING IS THE PROPERTY OF INTRADO CONSULTING ENGINEERS. IT IS TO BE USED ONLY FOR THE PROJECT AND SITE SPECIFICALLY IDENTIFIED HEREIN.
 5. ANY DISCREPANCIES TO BE REPORTED IMMEDIATELY TO THE ENGINEER.
 6. THIS DRAWING IS TO BE READ IN CONJUNCTION WITH ALL RELEVANT ARCHITECTS, STRUCTURAL AND SERVICES DRAWINGS AND SPECIFICATIONS.
 7. THE DRAWING IS FOR PRELIMINARY CONSULTATION PURPOSES ONLY.

REV	DESCRIPTION	BY	DATE

intrado
Consulting Engineers

CLIENT: MR D REES


PROJECT: LAND ADJACENT TO 2 PLYMOUTH HOUSE

DRAWING TITLE: S104 DRAINAGE LAYOUT

Drawn	Check	Scale	Date
BP	CC	1:100@A1	MAY 2020
Preliminary	Final	Job No.	Rev
☒	☐	IR20062	101 P1

MH Name	IL (m)	CL (m)	Depth (m)	US Connection	MH TYPE
IC7	47.340	48.000	0.660	IC8	TYPE 3
IC8	47.078	47.800	0.722	IC9	TYPE 3
IC9	46.929	47.800	0.871	IC10	TYPE 3
IC10	46.770*	48.300	1.530	EXISTING*	TYPE 4
IC13	47.585	48.300	0.715	IC14	TYPE 3
IC14	47.067	49.330*	2.263	EXISTING*	TYPE 4
IC15	47.165	48.100	0.935	IC14	TYPE 3

* 46.770 INVERT LEVEL TO BE CONFIRMED
* 49.330 COVER LEVEL TO BE RAISED
* IC10 & IC14 NEW MANHOLES ON EXISTING RUN

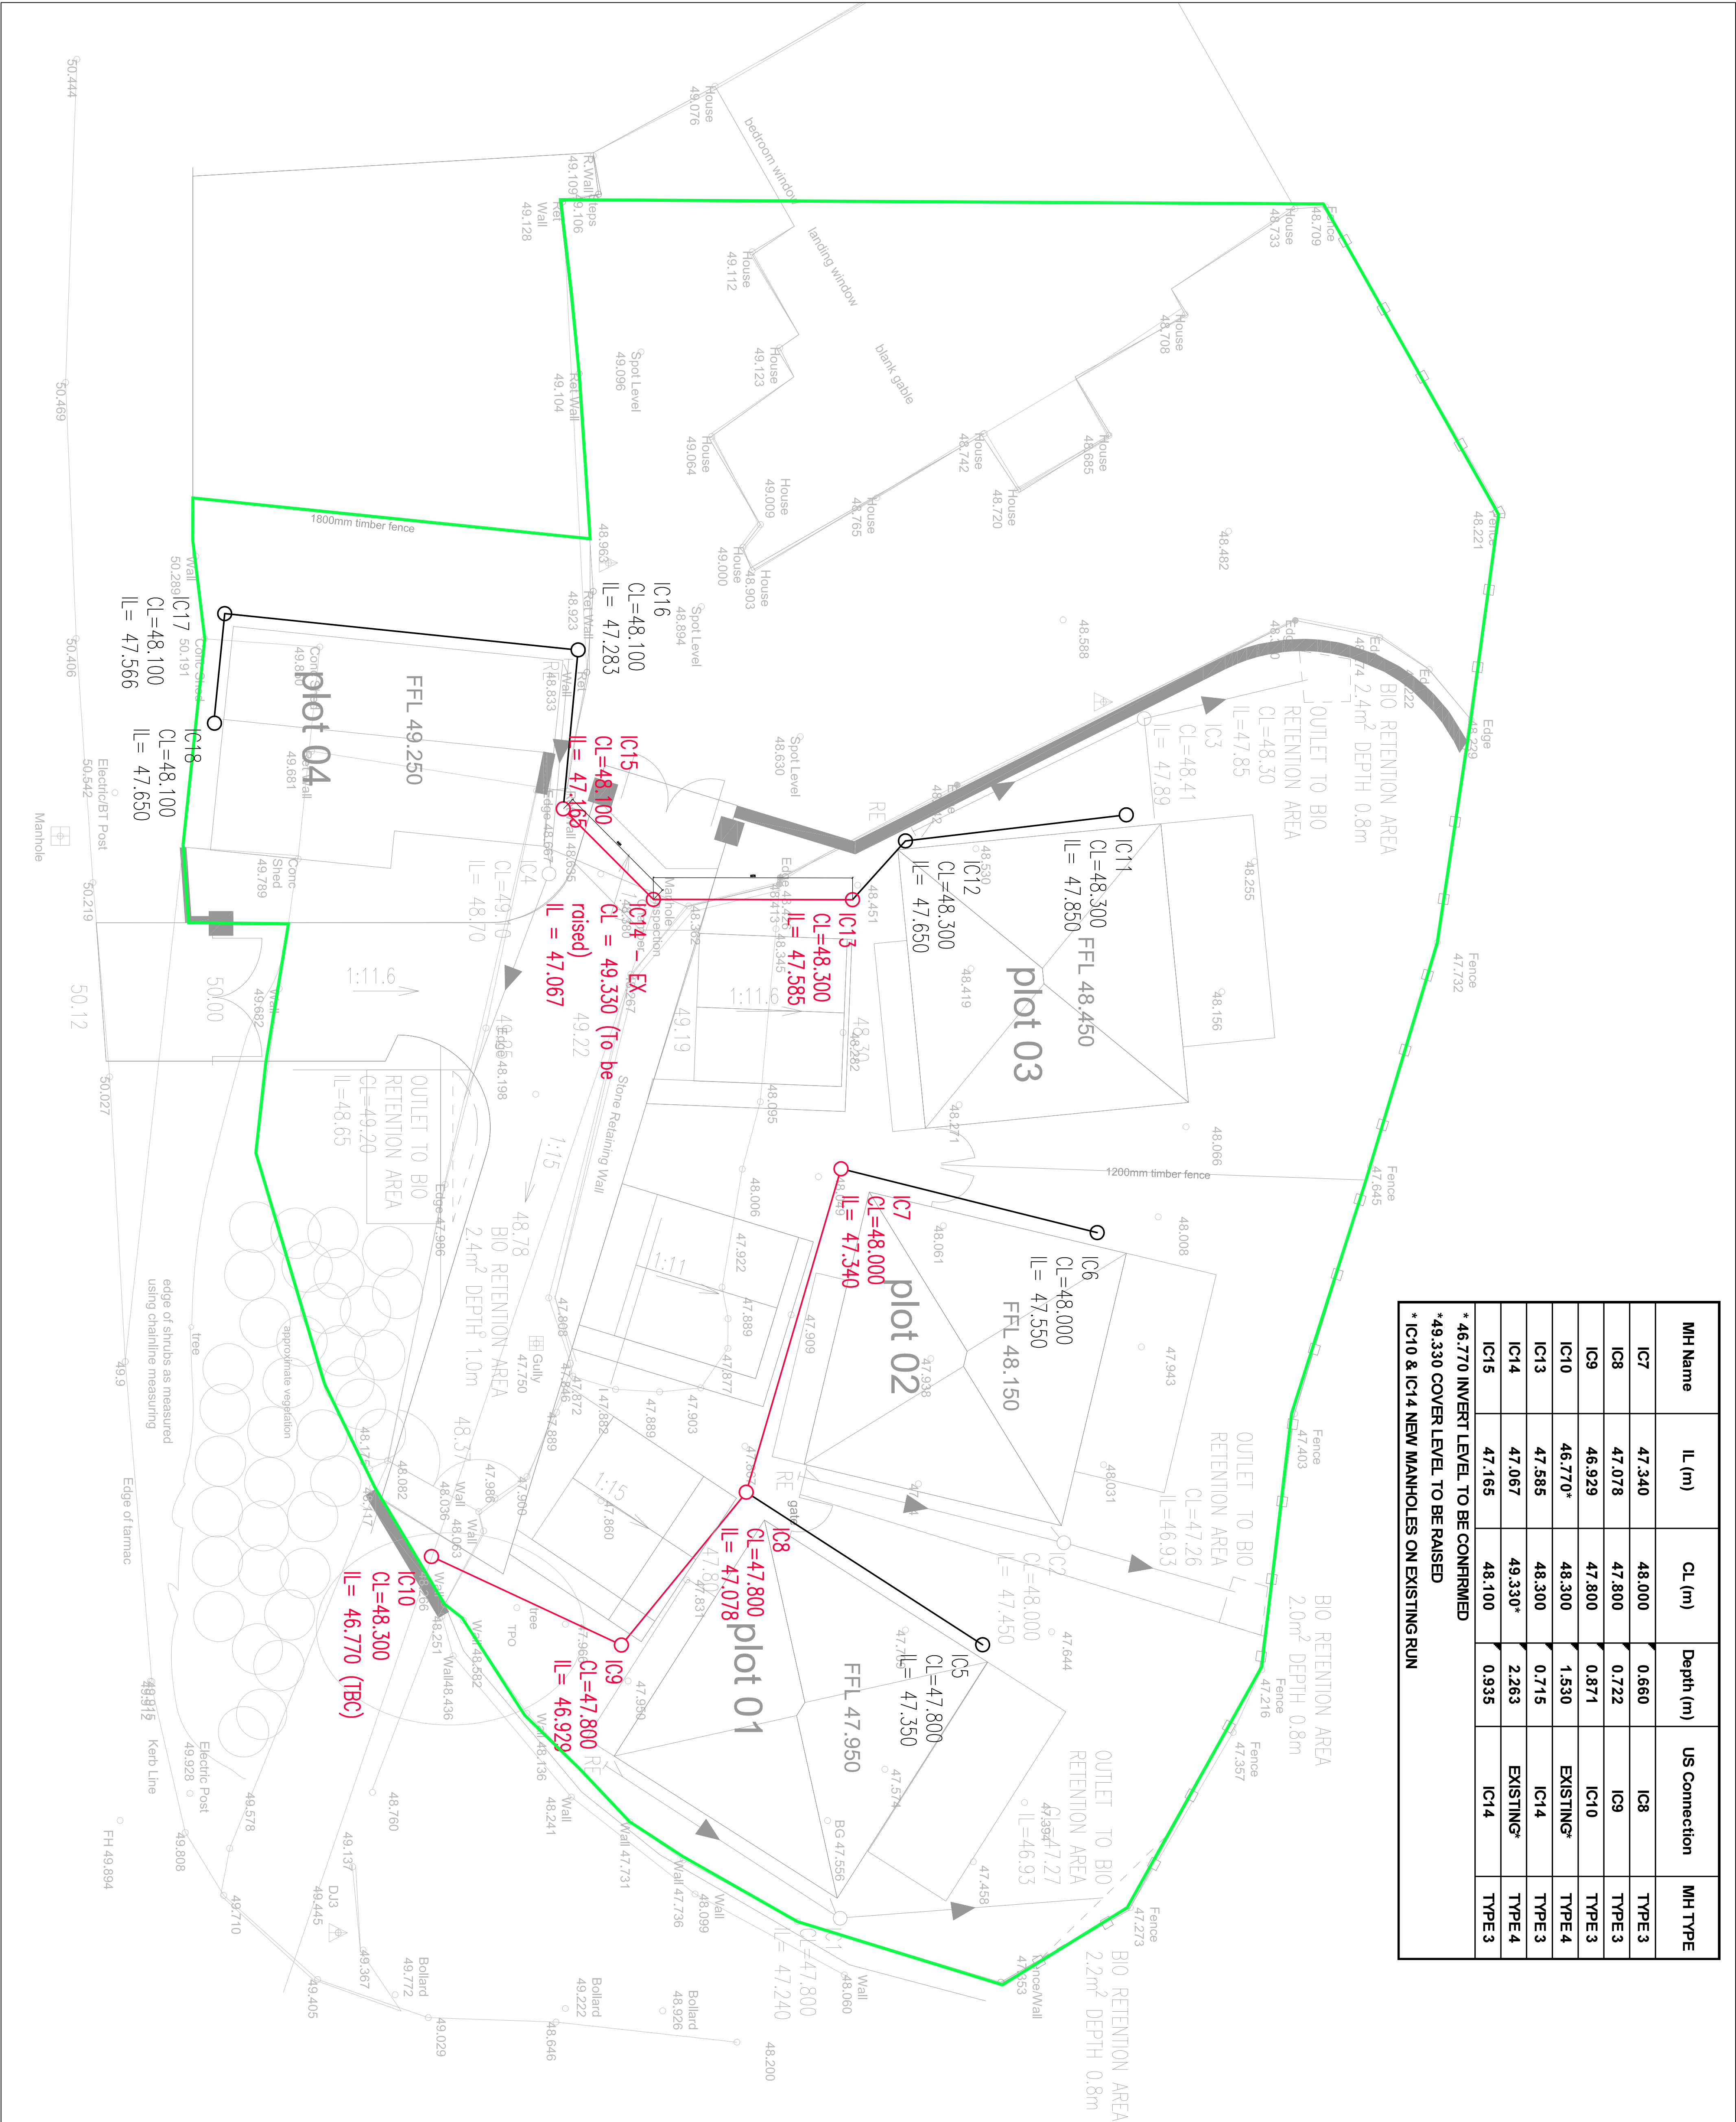

PRELIMINARY