




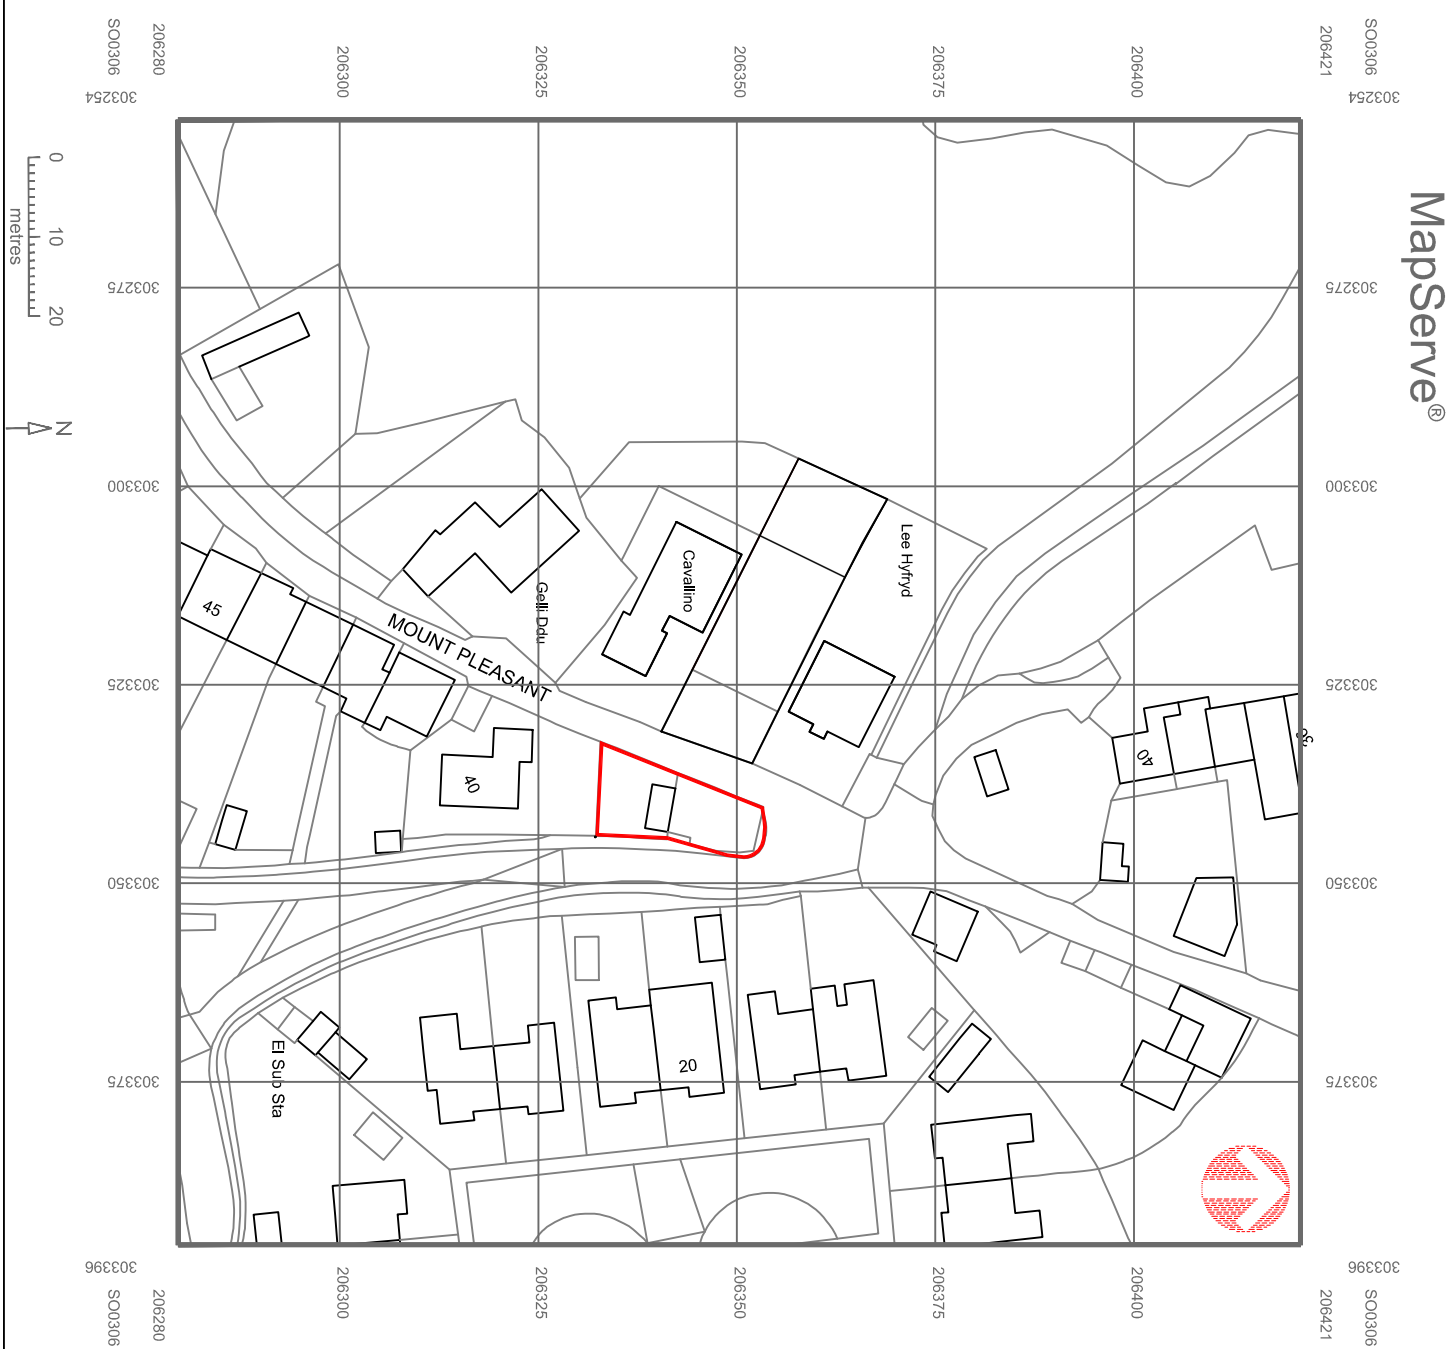


Location Plan
1:1000

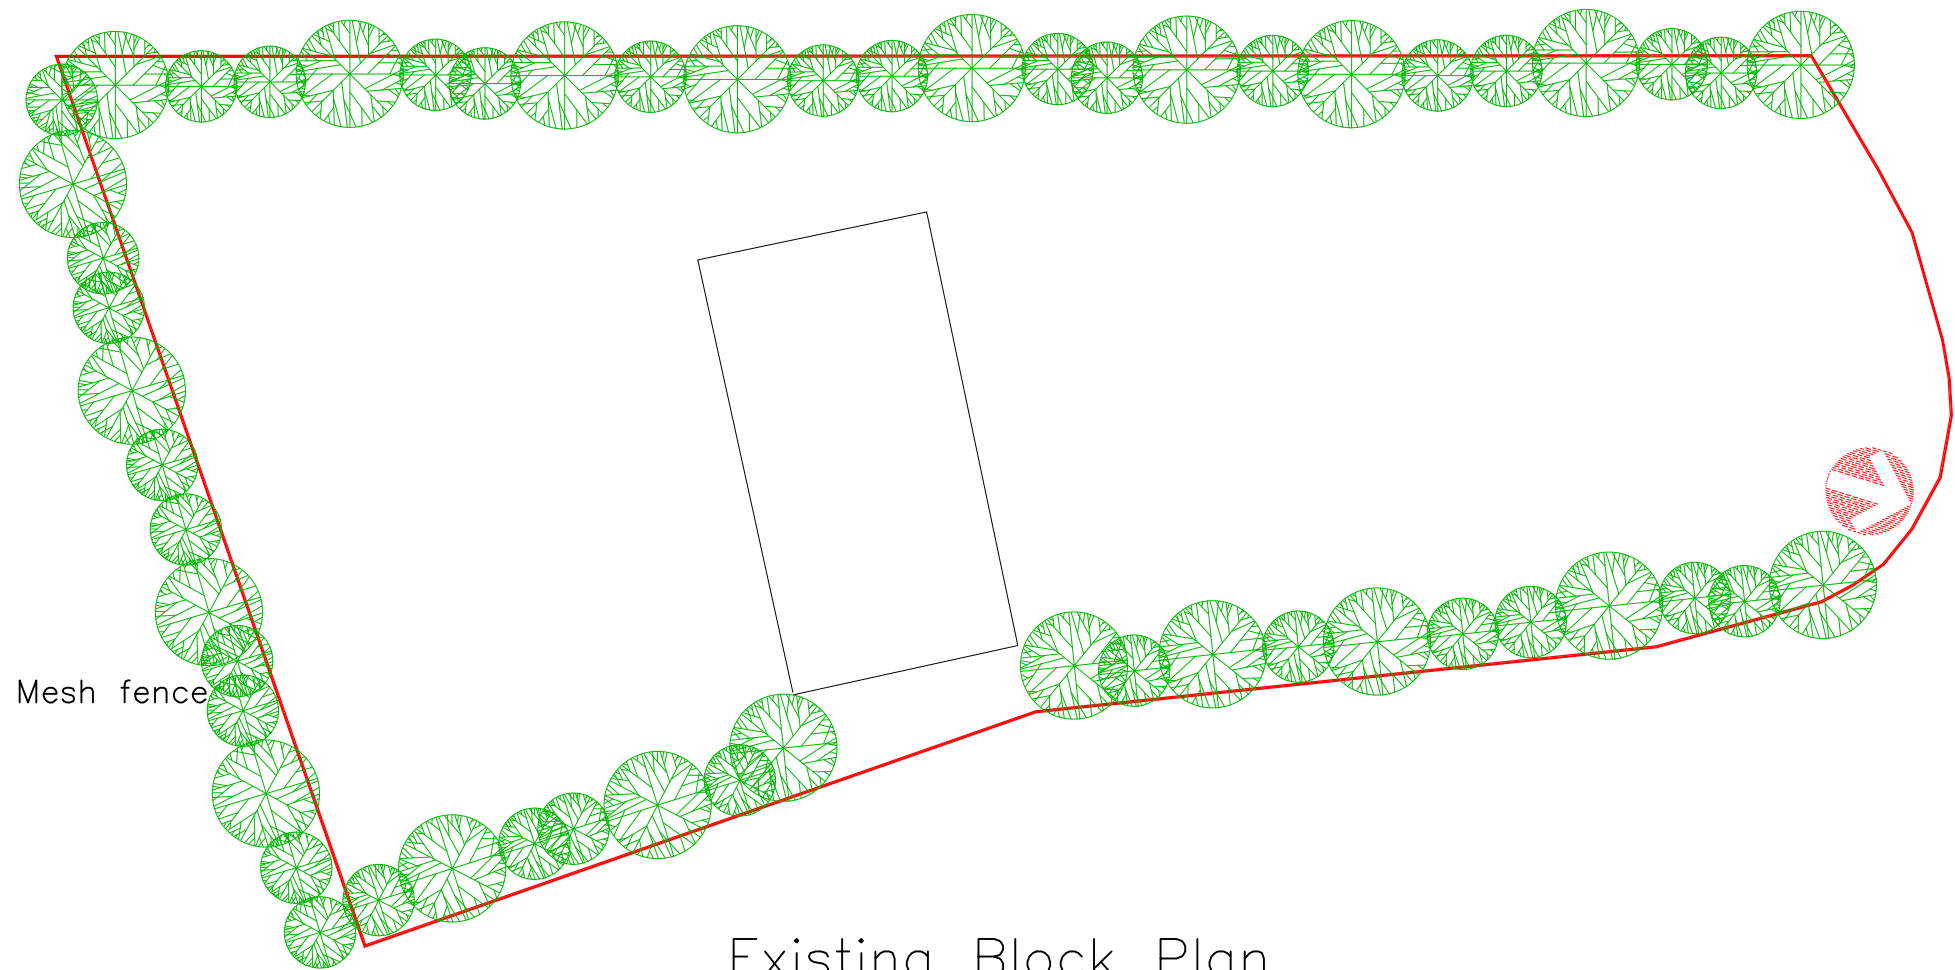


Existing Block Plan
1:100

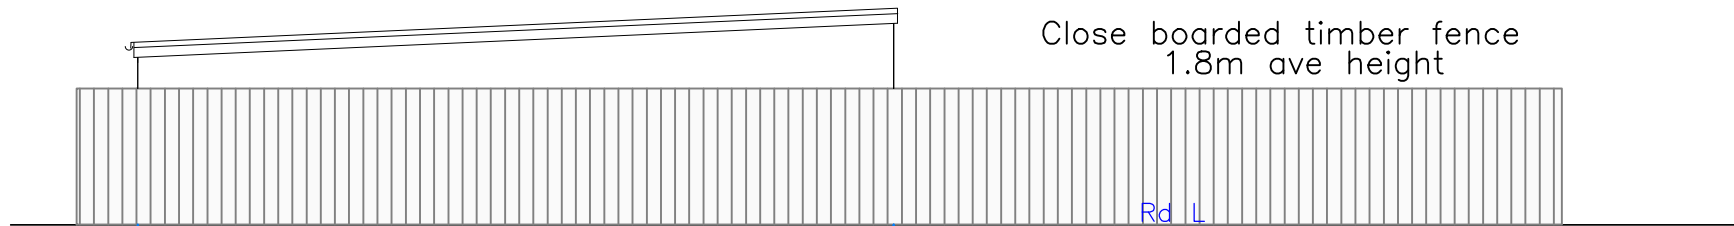


Proposed Western Elevation
1:100

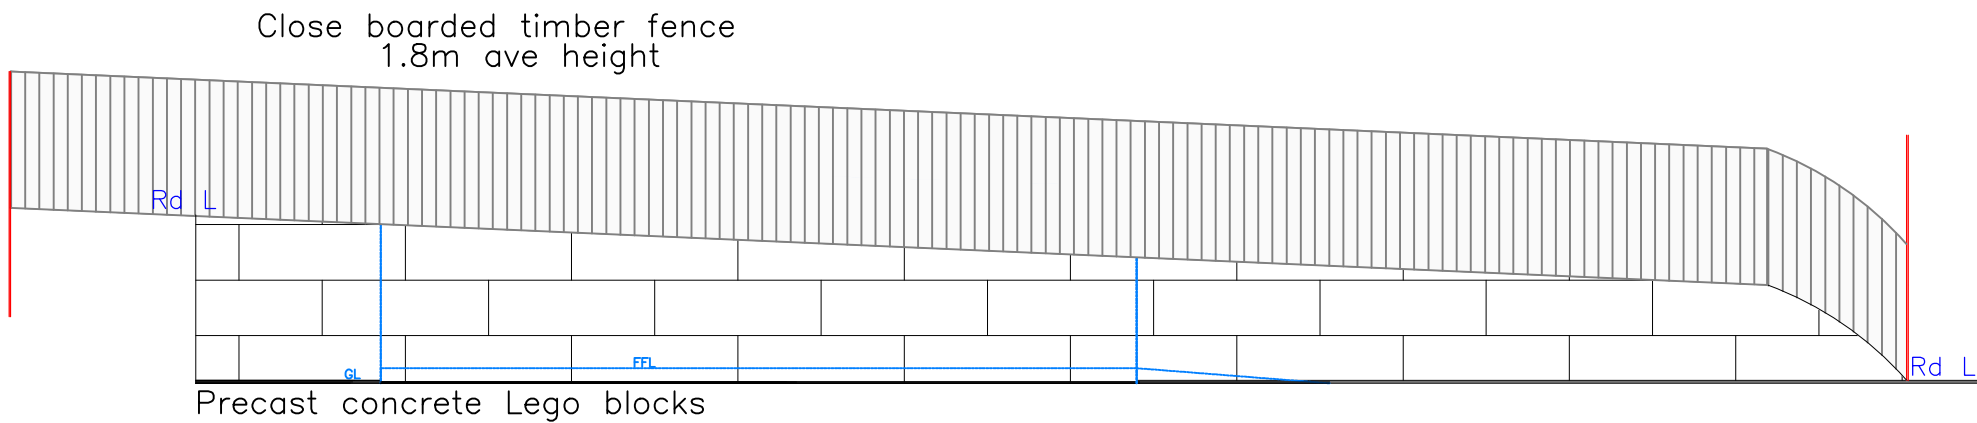


Proposed Western Elevation
Internal View
1:100

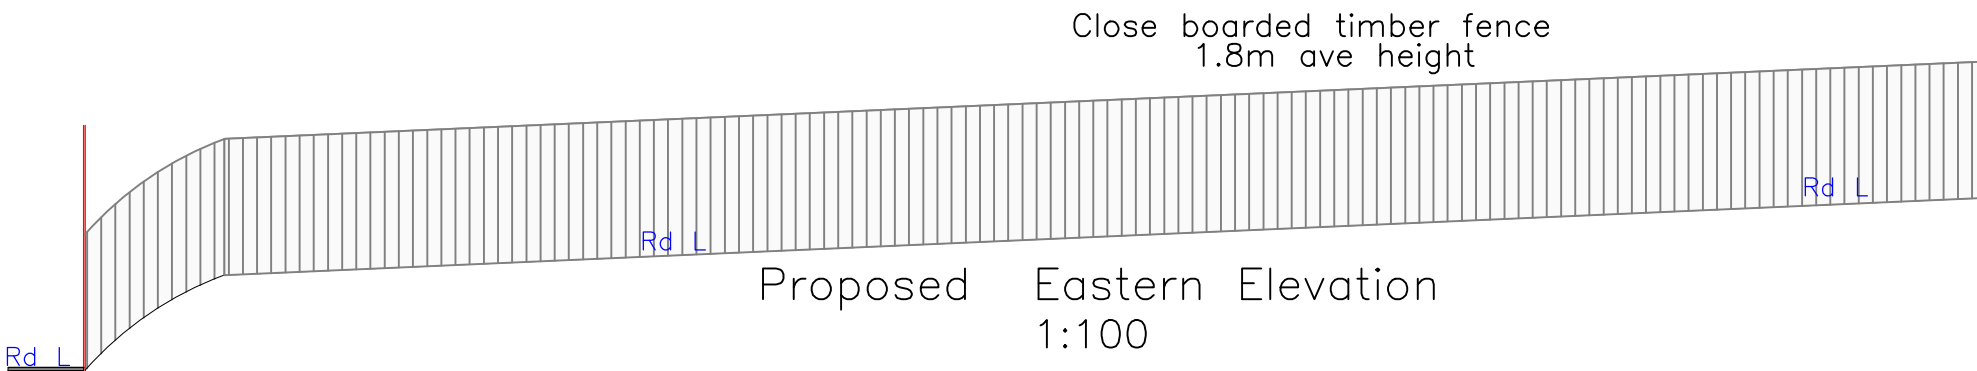

Proposed Eastern Elevation
1:100

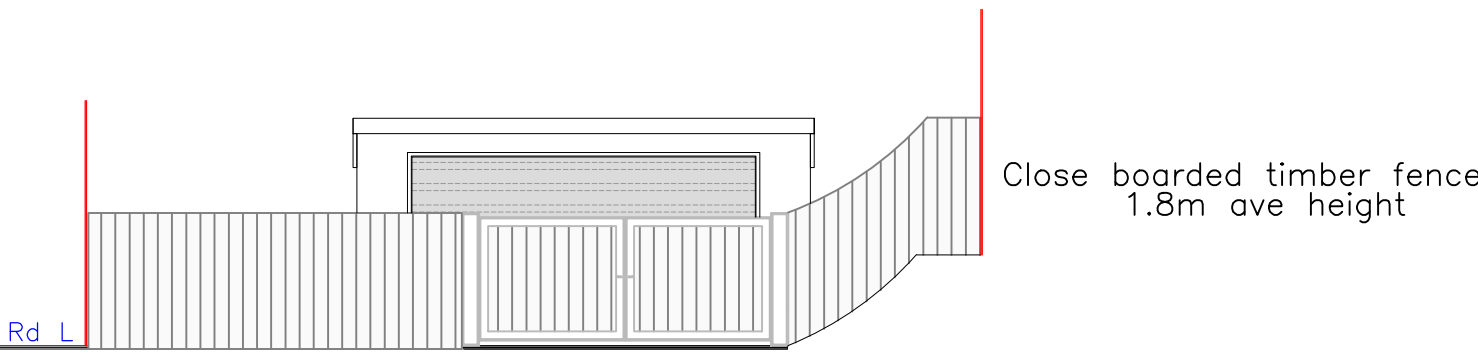

Proposed Southern Elevation
1:100

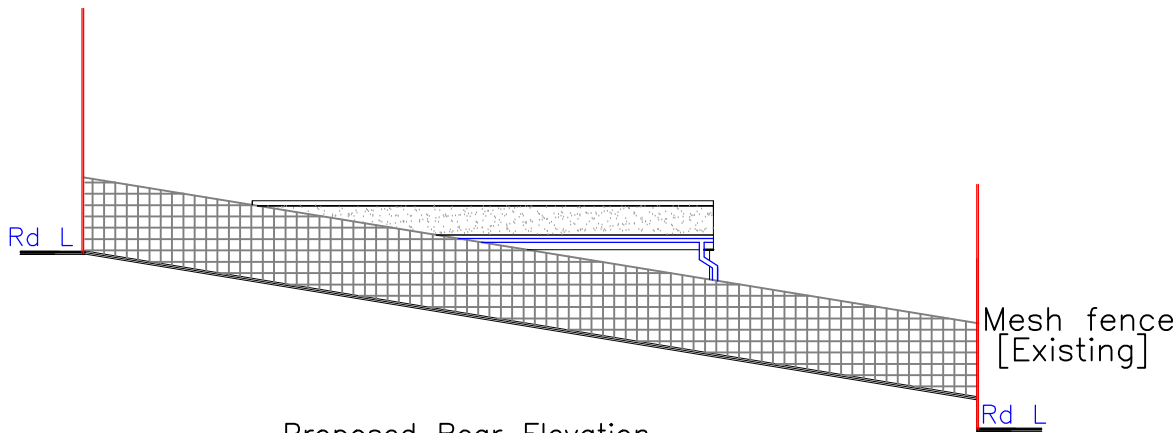

Proposed Rear Elevation
1:100



Utopia Design
Architectural Services

Building Planning Application Support
Paul Thomas: BSc (Hons)
Tel: 01685 559230. Mob: 07908 725065
Issued Only for Purpose Indicated

Drawing Status: FOR PLANNING PURPOSES ONLY

Project: Plot Adjacent to Lle Hyfryd
Mount Pleasant
Heolgerrig
Merthyr Tydfil
CF48 1RY

Address: Proposed New Garage
with Re-profiling of GL
Associated Retaining Wall
with Boundary Fence & Gates

Drawn by	Date	Paper
PT	MAY 25	A2

Title	Scale
Proposed Plan Elevations & Location Plan	1:100 1:1000
	Drwg No LLE HYFRYD GAR PLOT 01