
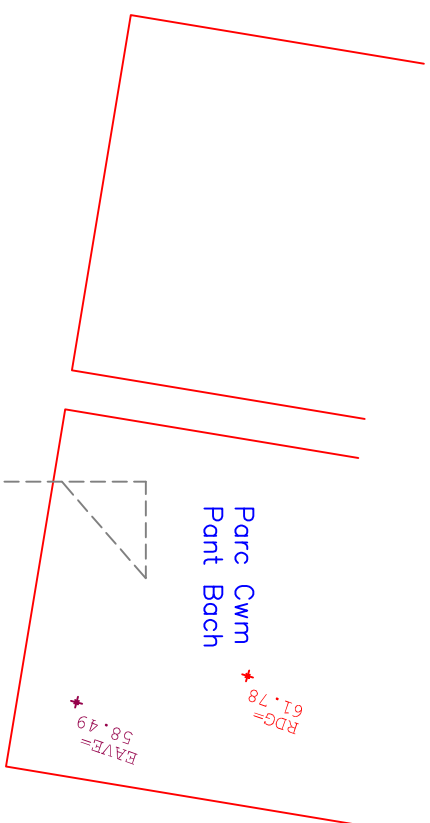
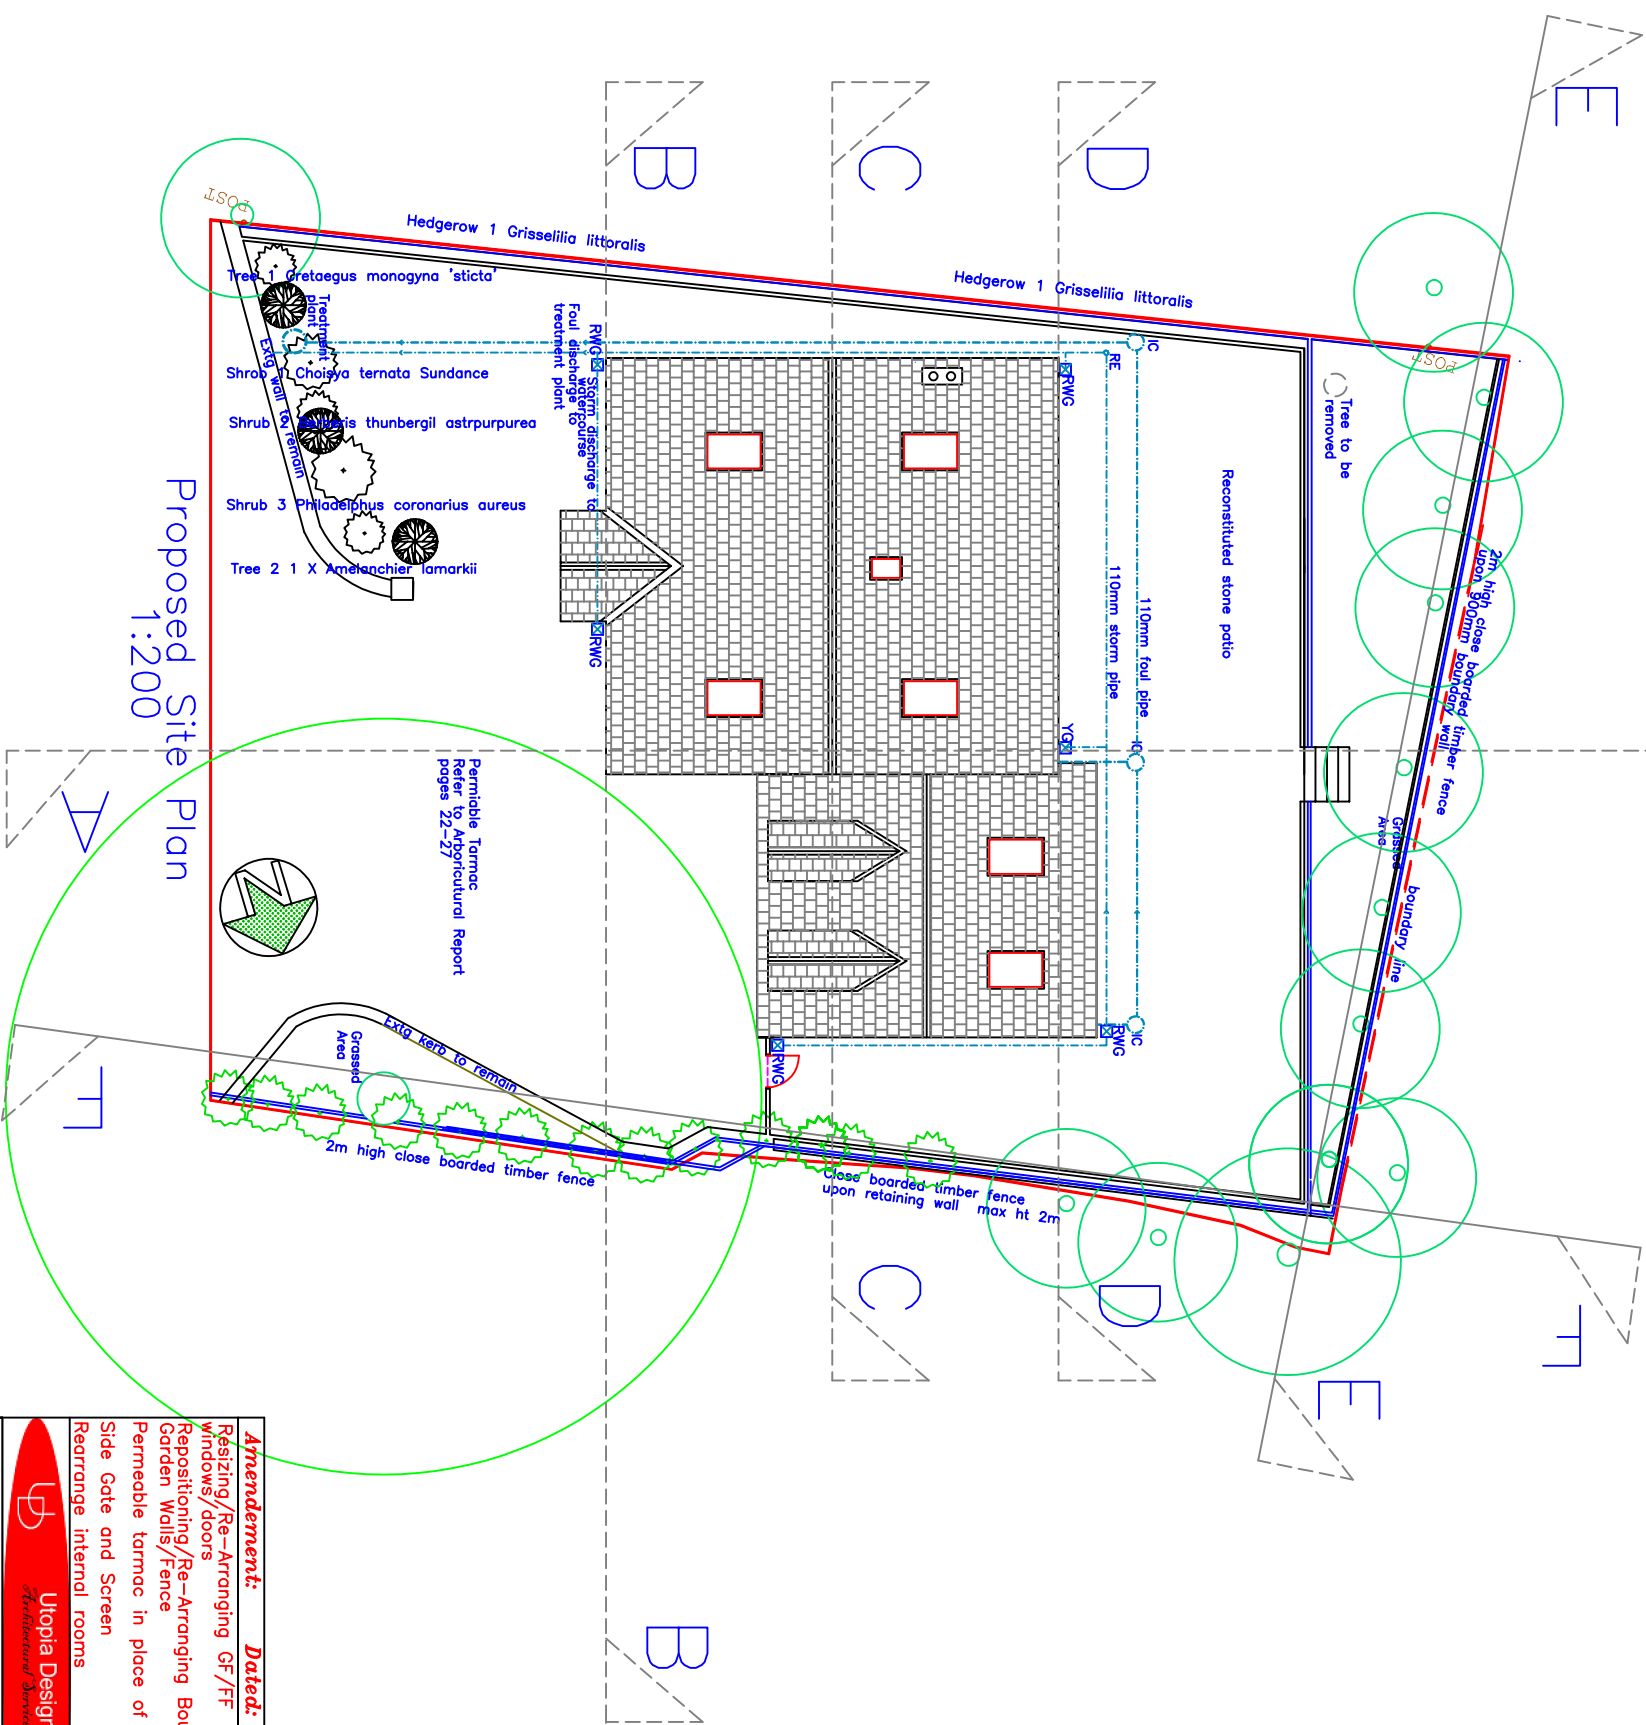


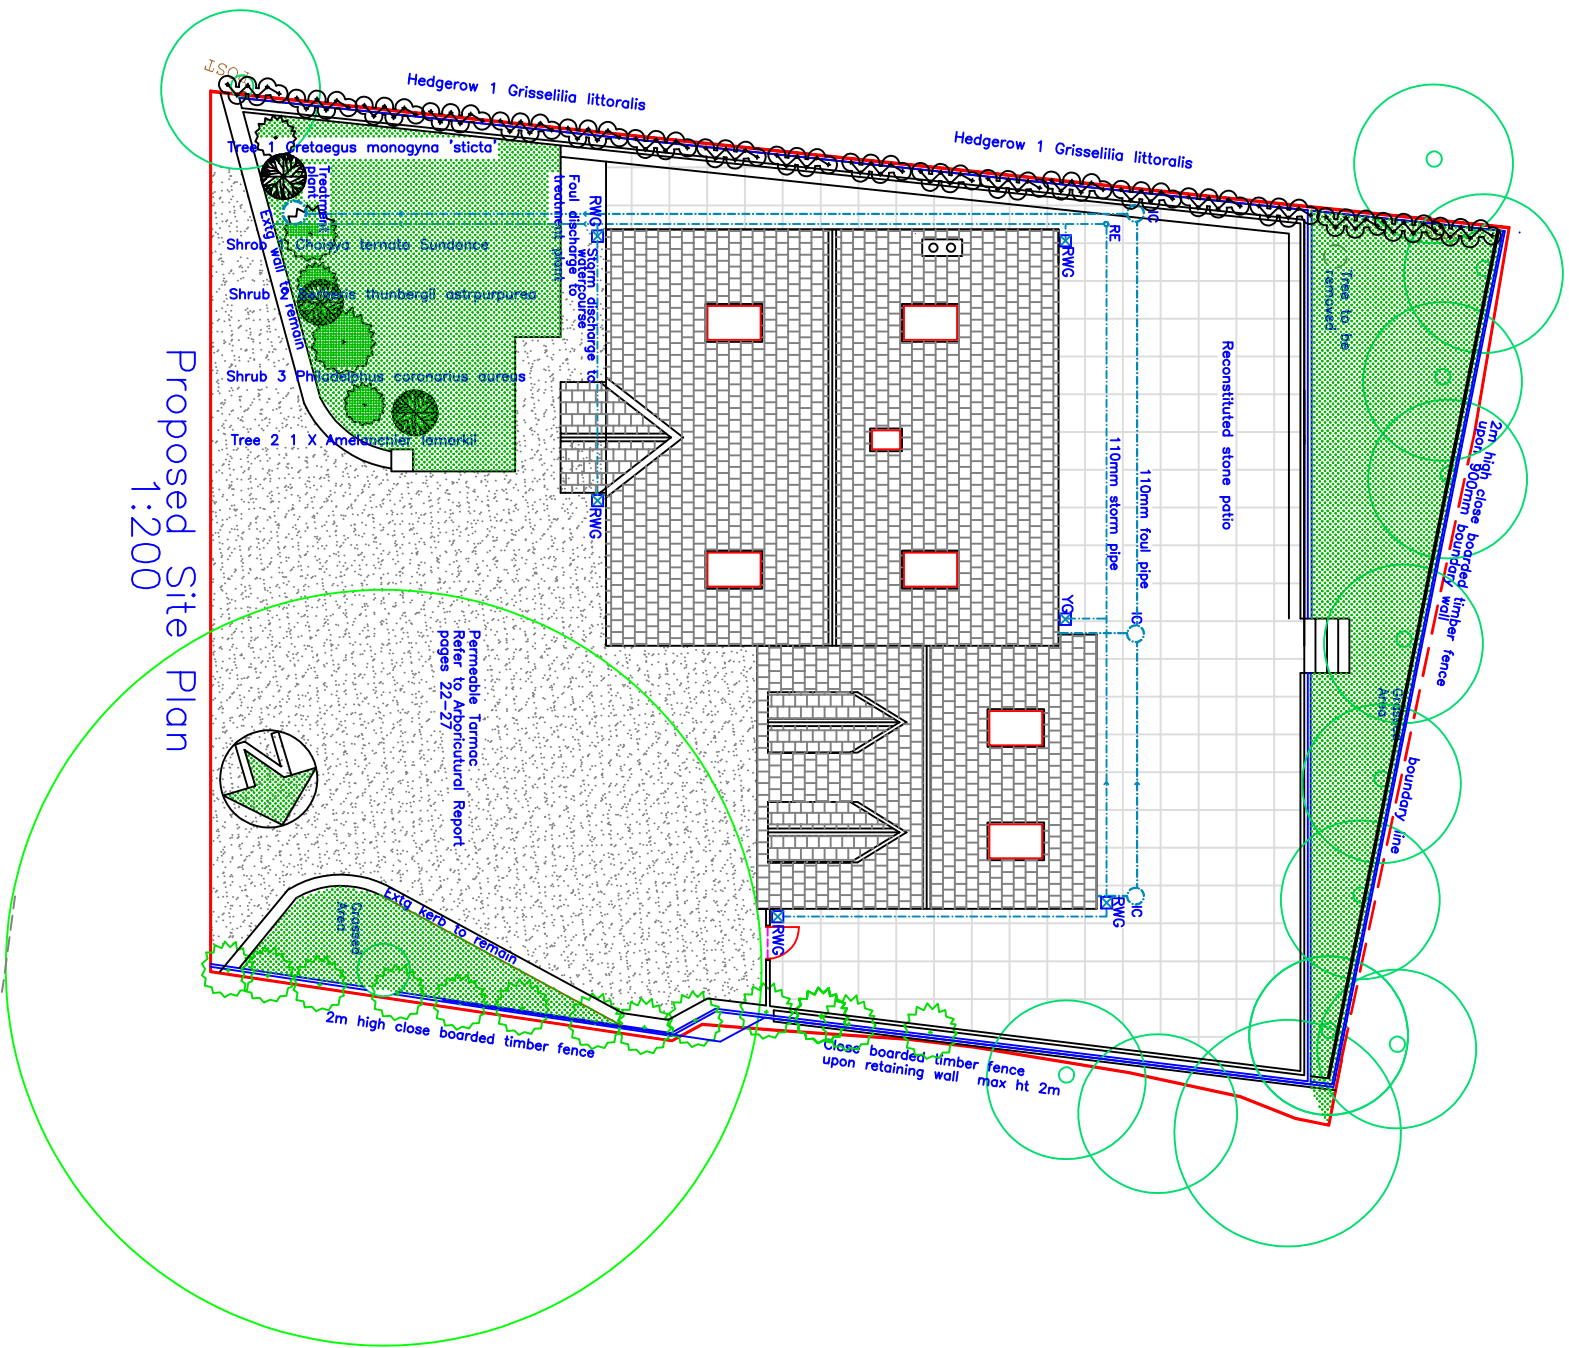

Amendment: Dated: 26.02.2020	
Raising/Re-Arranging GF/FF windows/doors	
Repositioning/Re-Arranging Boundary & Garden Walls/Fence	
Permeable turnoc in place of surface surface	
Side Gate and Screen	
Rearrange internal rooms	
Utopia Design	
Utopia Design	
Building Planning Application Support	
Paul Thomas: BSc (Hons)	
Tel: 01685 559230, Mob: 07908 725065	
Email: utopiasdesign@hotmail.com	
Issued Only For Purpose Indicated	
Drawing Status: FOR PLANNING PURPOSES ONLY	
Client: Mr & Mrs Cockingill	
19, Parc Cwm Pant Boch	
Merthyr Tydfil, Neigernig	
CF48 1BF	
Project: Proposed New Detached Dwelling and	
Greenacres	
Increased Curtilage at Plot 1	
Drawn by: D.O.C. Checked: Scale	
Date: 20.01.20	
Title: 1:200	
Proposed Site Plans	
& Section	
Draw No: A2	
GREENACRES 07A	