




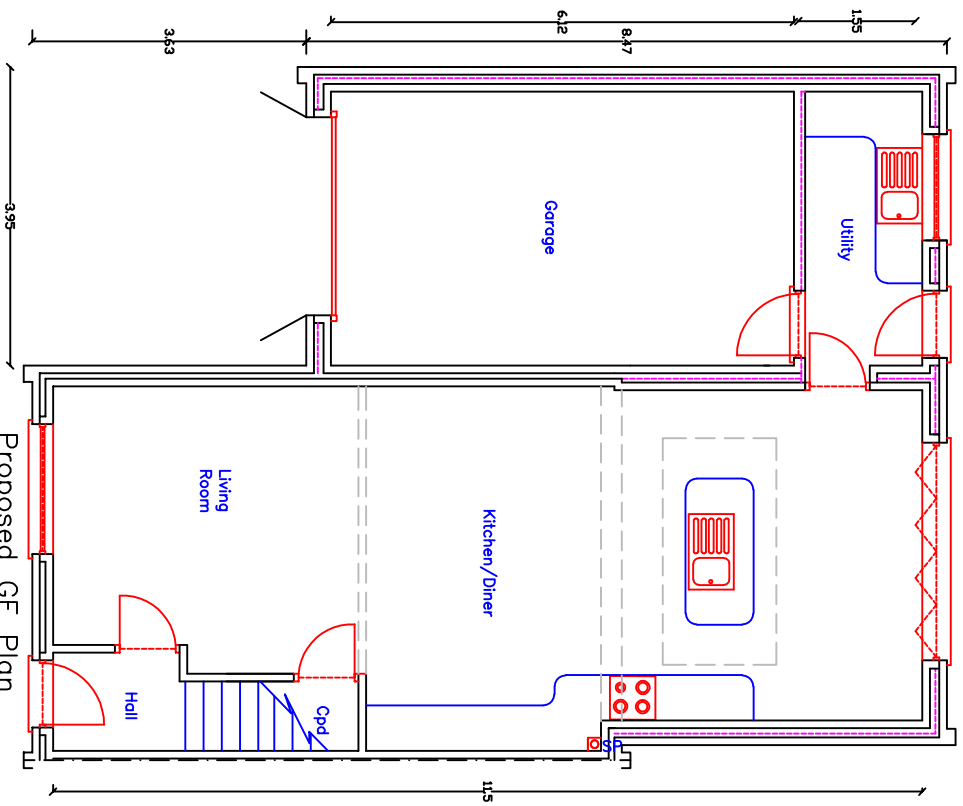


Proposed GF Plan
1:100

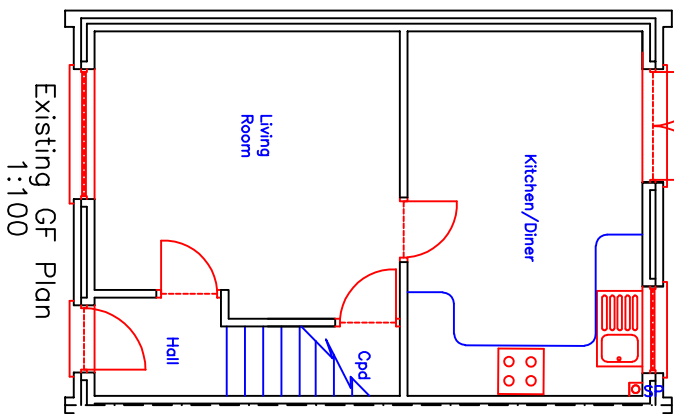

Existing GF Plan
1:100

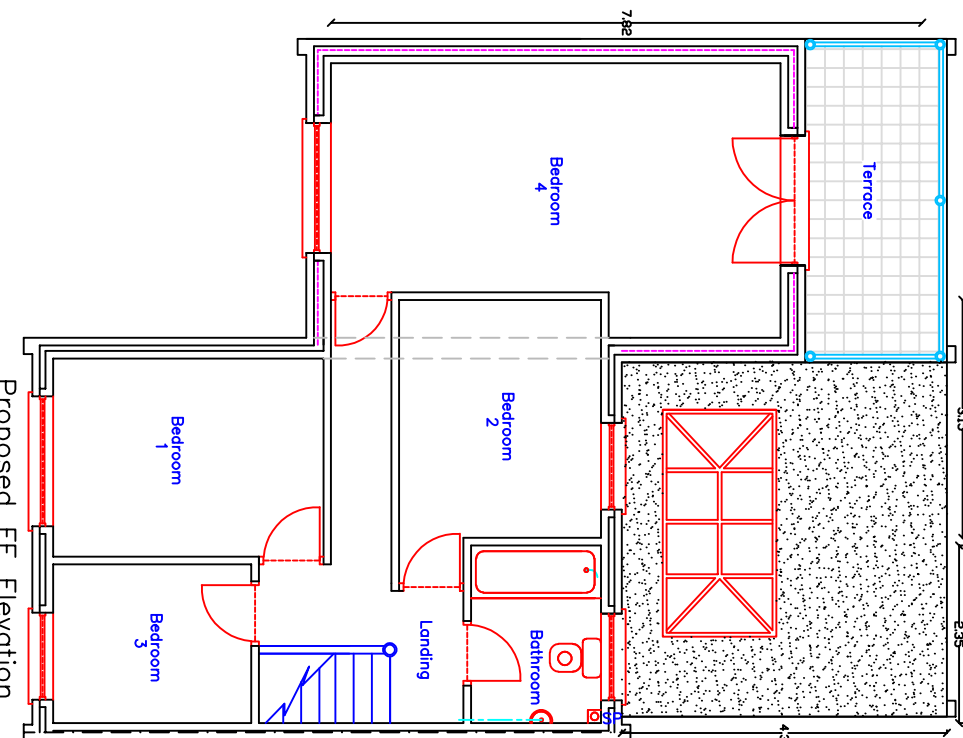


Proposed FF Plan
1:100

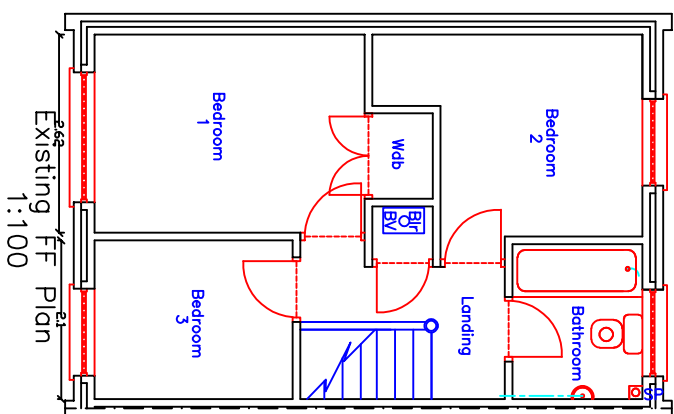


Existing FF Plan
1:100




Proposed Front Elevation
1:100

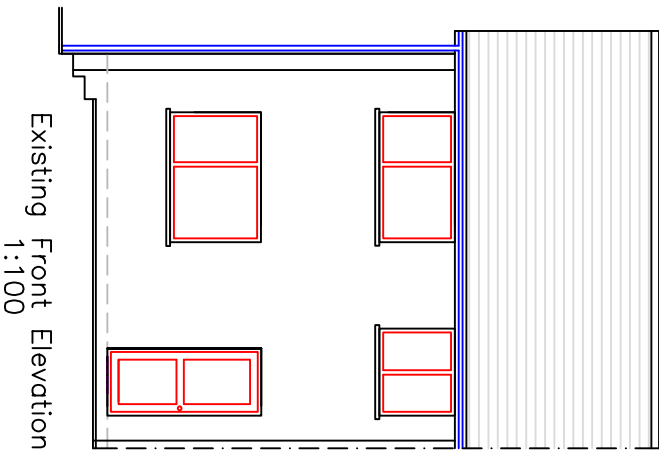


Existing Front Elevation
1:100

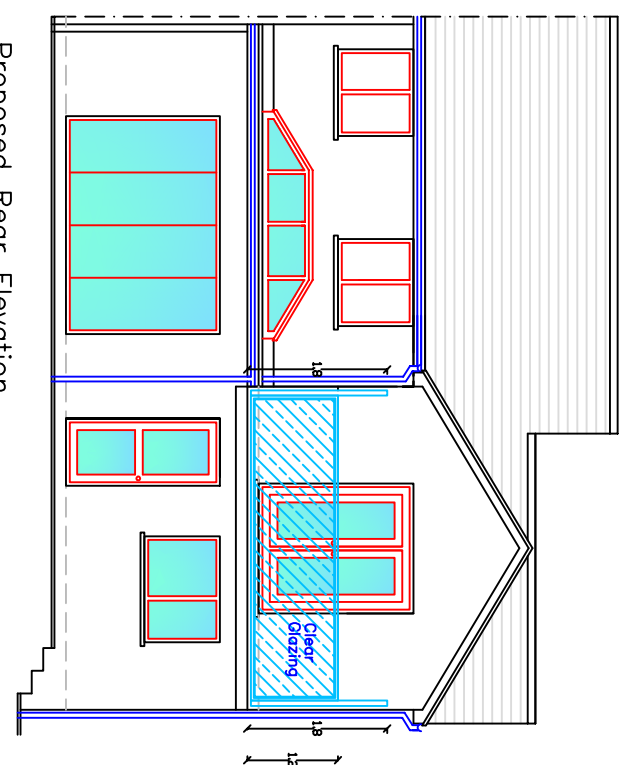


Proposed Rear Elevation
1:100

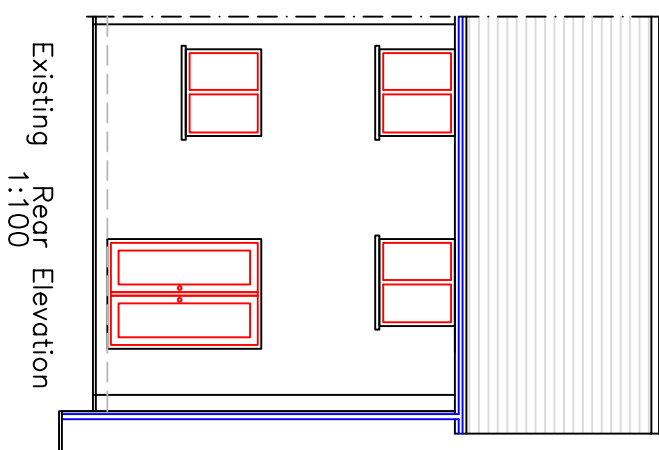


Existing Rear Elevation
1:100

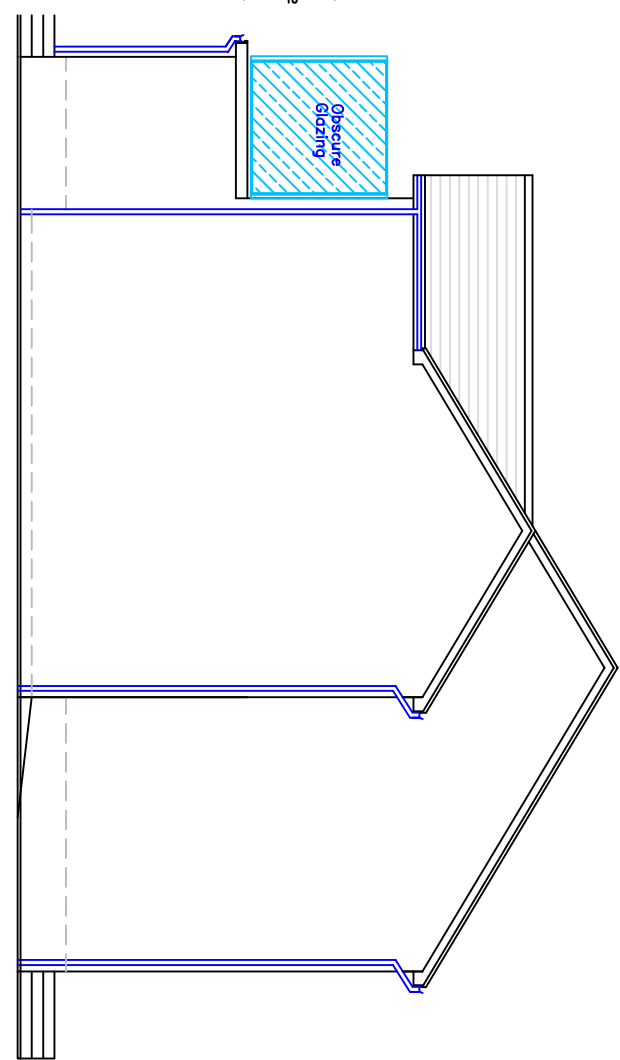


Proposed Side Elevation
1:100

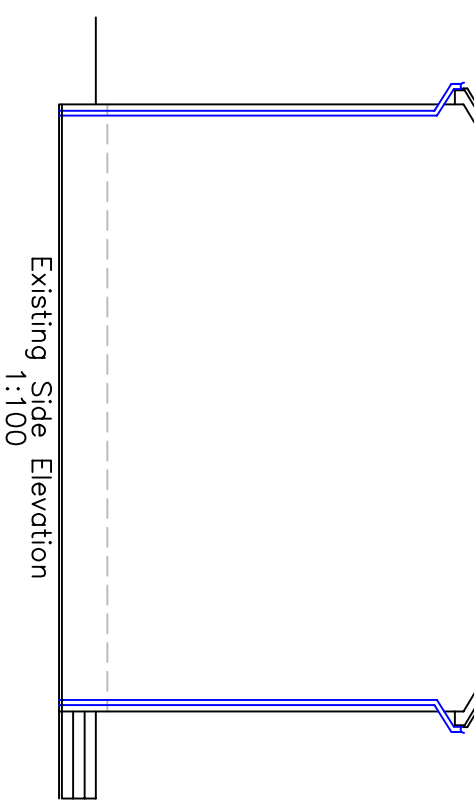


Existing Side Elevation
1:100

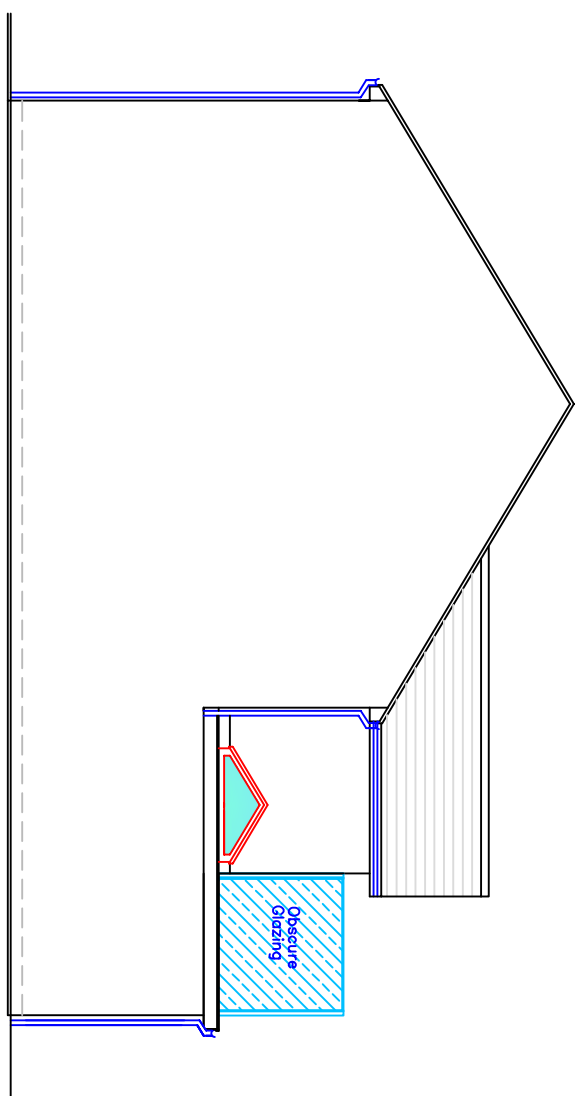


Proposed Side Elevation
1:100

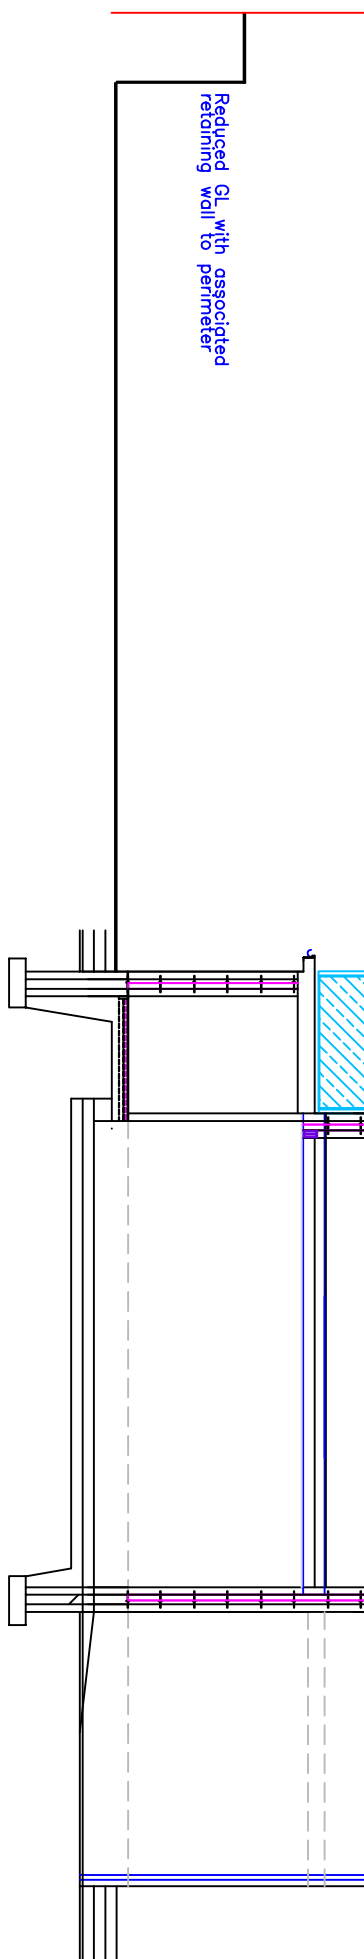

Proposed Section A-A
1:100

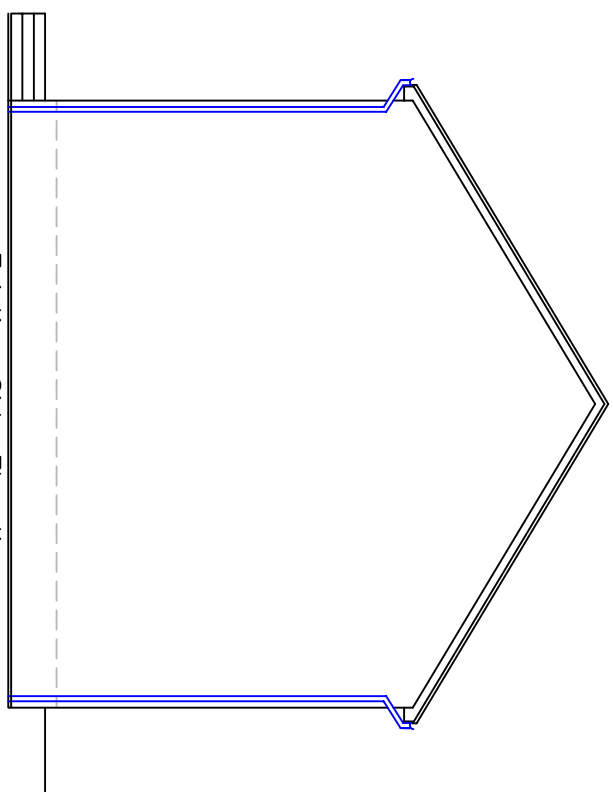

Existing Side Elevation
1:100

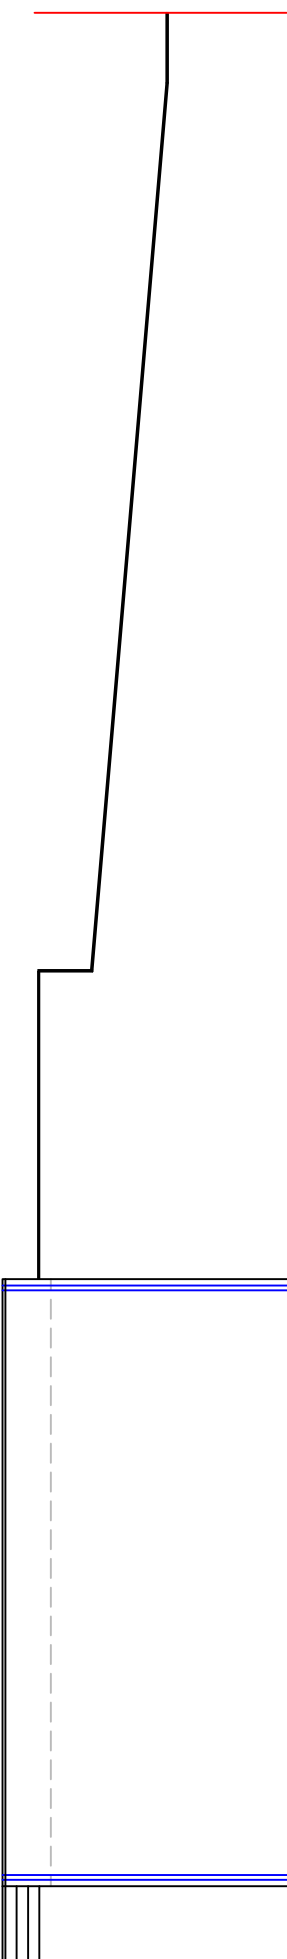

Existing Section A-A
1:100



Utopia Design

Architectural Services

Building Planning Application Support
Paul Thomas: BSc (Hons)
Tel: 01685 559230. Mob: 07908 725065
Issued Only for Purpose Indicated

Drawing Status: FOR PLANNING PURPOSES ONLY
Address: 12, Conway Grove
Castle Park
Merthyr Tydfil
CF48 1JJ

Project:		Proposed Two Storey Side & Single Storey Rear Extension with Internal Alterations and Re-profiling of Rear Garden with Retaining Wall	
Drawn by	Date	Paper	A2
PT	17.09.2020		
Title:		Scale	
Existing & Proposed Plans, Elevations & Sections		Dwg No	
		CONWAY 12.01A	