


Front Elevation

Side Elevation


Rear Elevation

Side Elevation

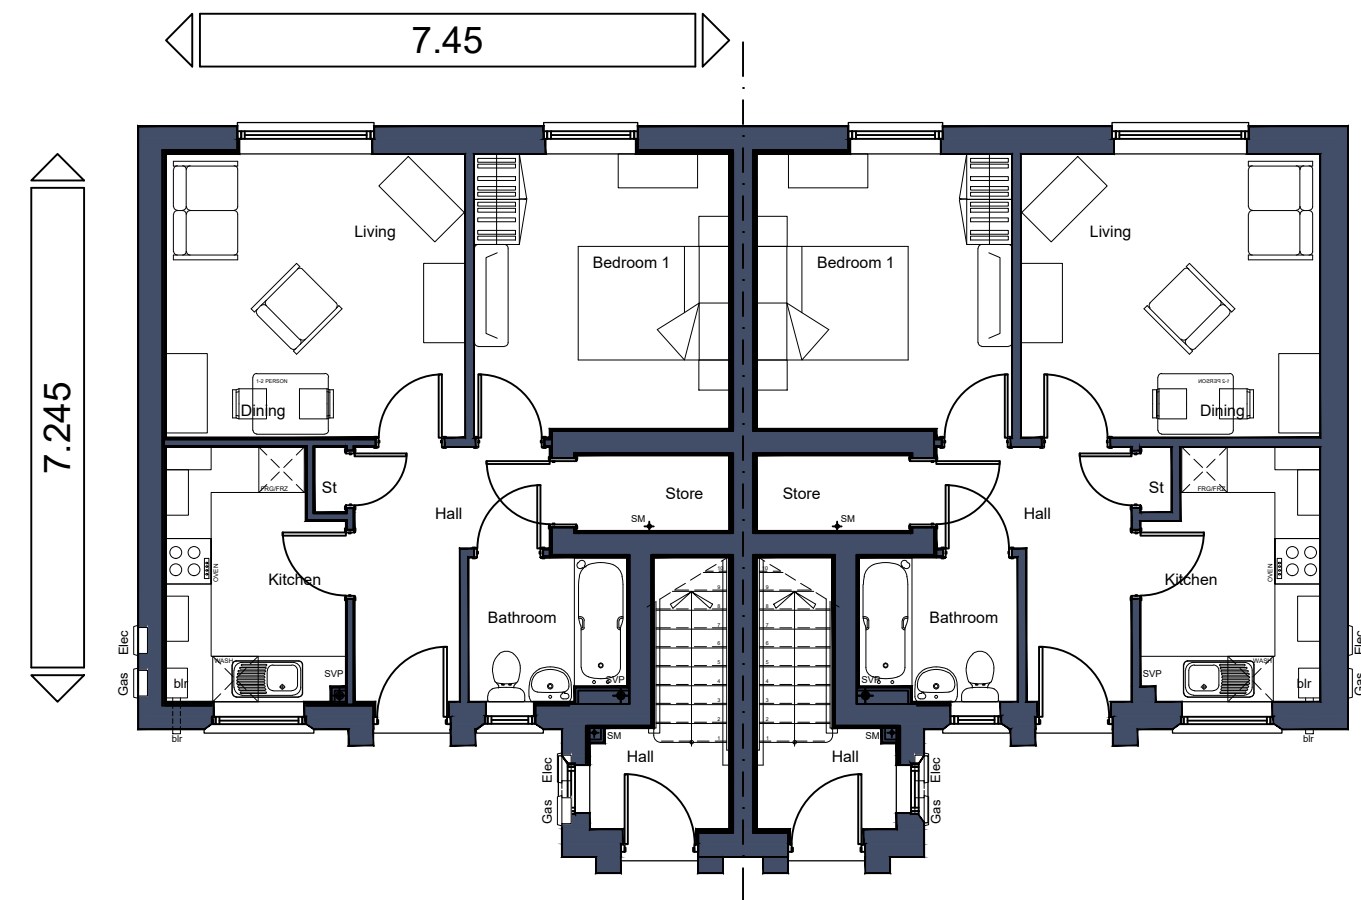

Ground Floor Plan
AS
Plot 37


OPP
Plot 35

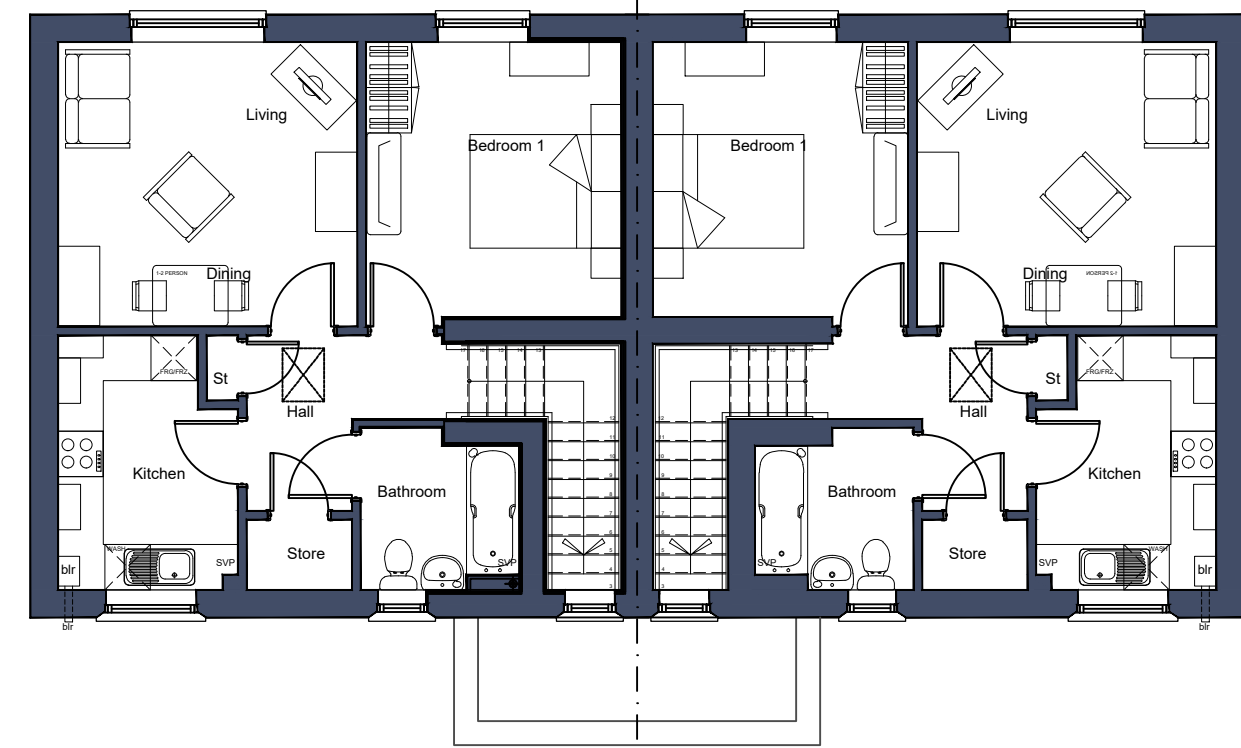

First Floor Plan
AS
Plot 38

OPP
Plot 36

Scale 1:100

 

CLIENT Davies Homes	SCALE @ A2 1:100	DATE Feb'23	DRAWN BY EH	REV.	DESCRIPTION	DATE	
JOB TITLE Dragon Parc, Merthyr Tydfil	JOB NO. 2124	DRAWING NO. 211-AF-01	REVISION -				
DRAWING TITLE 2.1.1. AFF 1 Bed Affordable Flat	© Hammond Architectural Limited 2023 Figured dimensions must be taken in preference to scaled dimensions and any discrepancies are to be referred to Hammond Architectural Ltd. Contractors, subcontractors and suppliers must verify all dimensions on site before commencing any work or making any workshop drawings.						



10 Gold Tops
Newport
NP20 4PH

t. 01633 844970
e. info@hammond-ltd.co.uk

www.hammond-ltd.co.uk