





SITE PLAN
SCALE: 1:4000

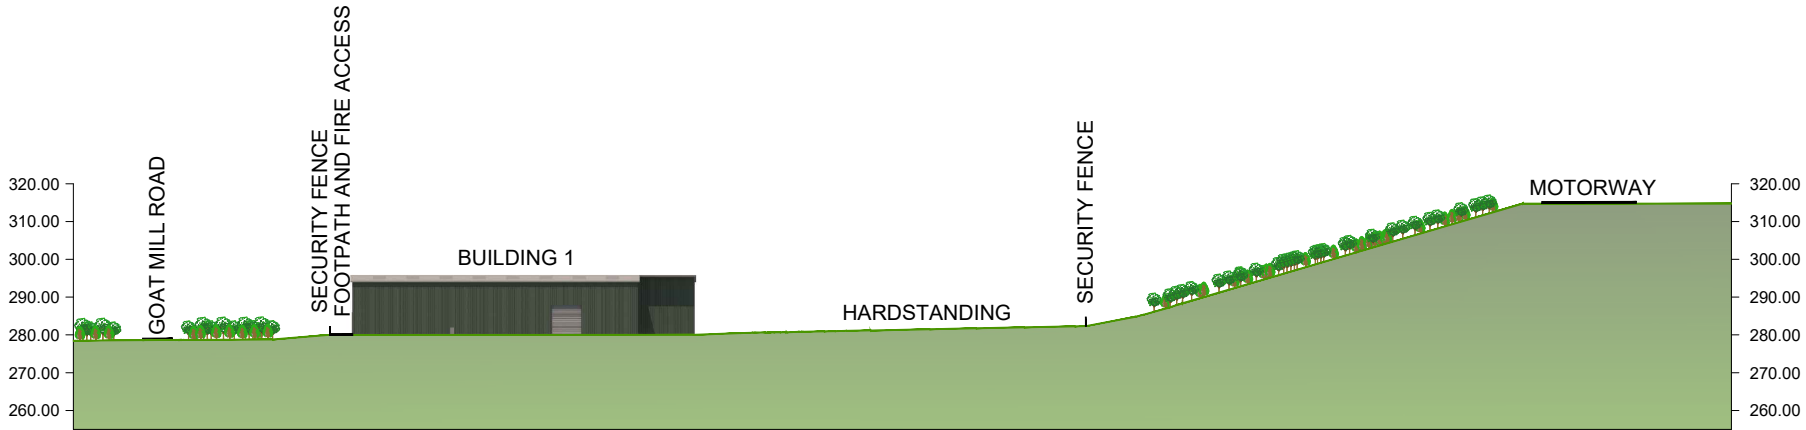

SECTION B-B
SCALE: 1:2000

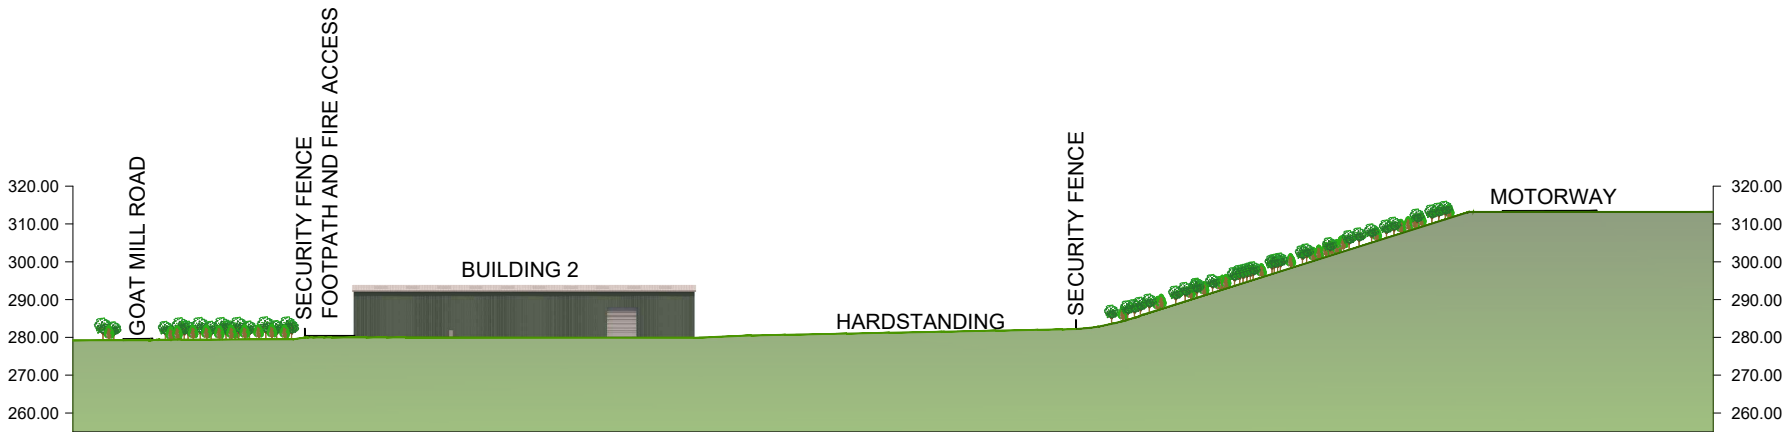

SECTION C-C
SCALE: 1:2000



SECTION A-A
SCALE: 1:2000



THIS INFORMATION IS CONFIDENTIAL AND THE PROPERTY OF SIRIUS. IT IS RELEASED ON CONDITION THAT NONE OF THE INFORMATION SHALL BE DISCLOSED TO ANY THIRD PARTY OR REPRODUCED IN WHOLE OR PART WITHOUT THE PRIOR CONSENT IN WRITING OF SIRIUS.

NOTES

KEY

PROPOSED PLATFORM CONTOURS

1	BUILDING 2 AMENDED	8/8/22	S.T
REV	DESCRIPTION	DATE	BY

CLIENT



Russel House, Mill Road, Langley Moor, Durham. DH7 8HJ. 0191 378 9972

JOB TITLE

GOAT MILL ROAD, MERTHYR

DRAWING TITLE

SITE SECTIONS

DRAWN	DATE	APPROVED	DATE
S.T	28/9/2022	F.W	28/9/2022

SCALE	SHEET	DRAWING NUMBER	REVISION
AS SHOWN	A2L	JAY1001/04/05	1