




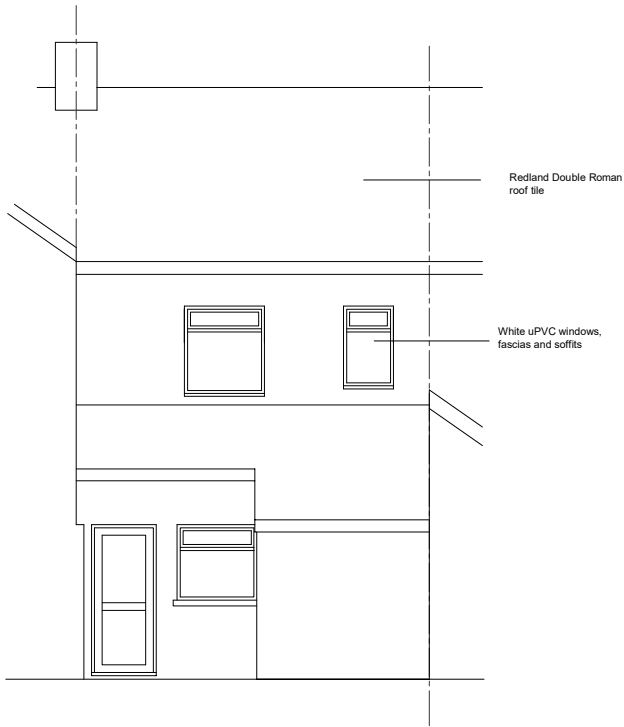

REAR ELEVATION

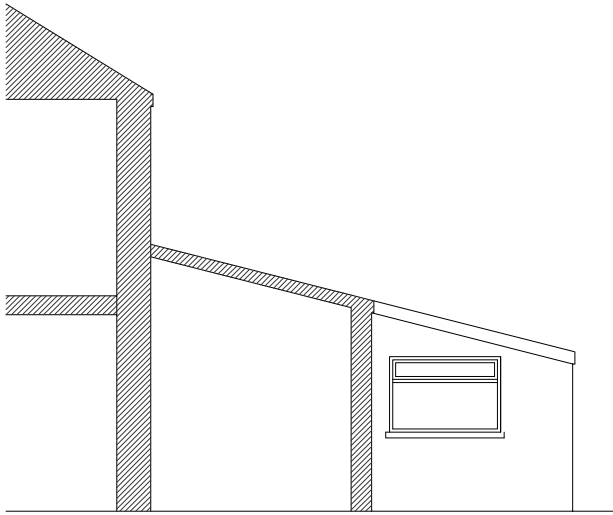


SIDE ELEVATION

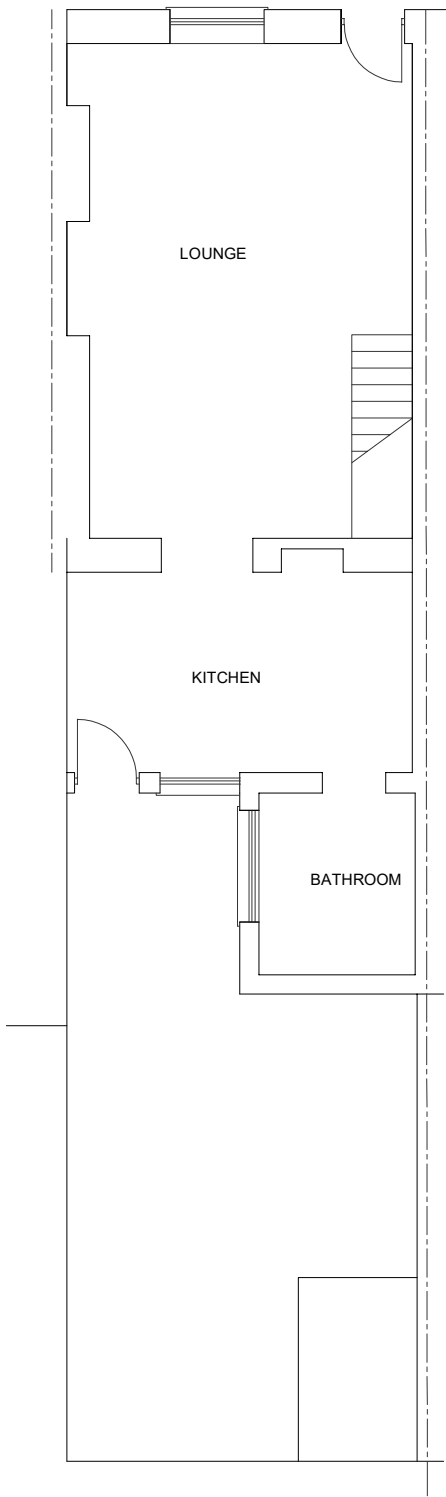

GROUND FLOOR PLAN

NOTE :the kitchen and bathroom indicated here have recently been demolished and will be re-built to the same outline dimensions as granted Planning Permission P/17/0051 on 5 April 2017

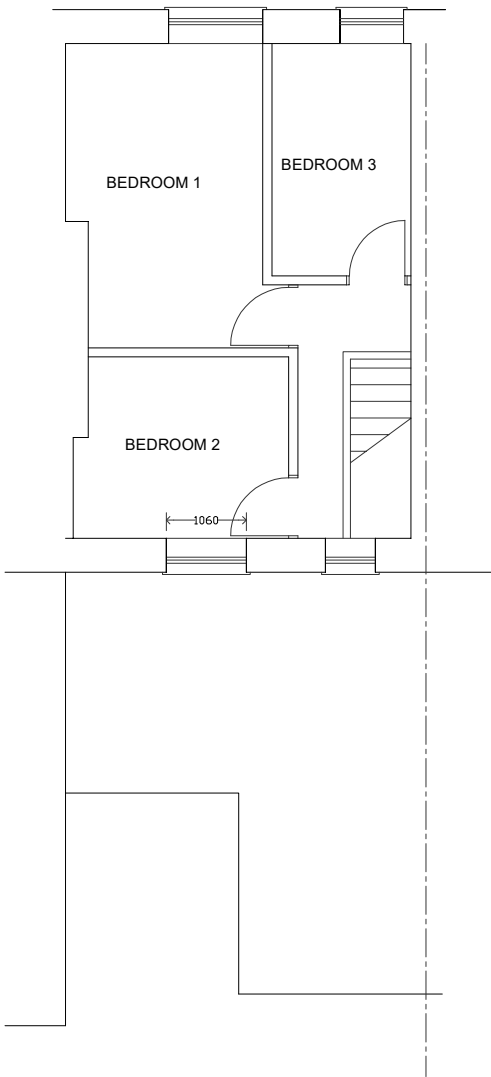

FIRST FLOOR PLAN

k.j.lloyd AADip. RIBA CHARTERED ARCHITECT		49 Coed Y Pia, LLanbradach Caerphilly, CF83 3PT	
PROJECT PROPOSED FIRST FLOOR REAR EXTENSION AT 4 PENLAN STREET PENTREBACH MERTHYR TYDFIL		SCALE 1:100 @ A3	DATE SEPT 2023
DRAWING EXISTING PLANS AND ELEVATIONS		DRAWN KL	DRG. NO. 01