


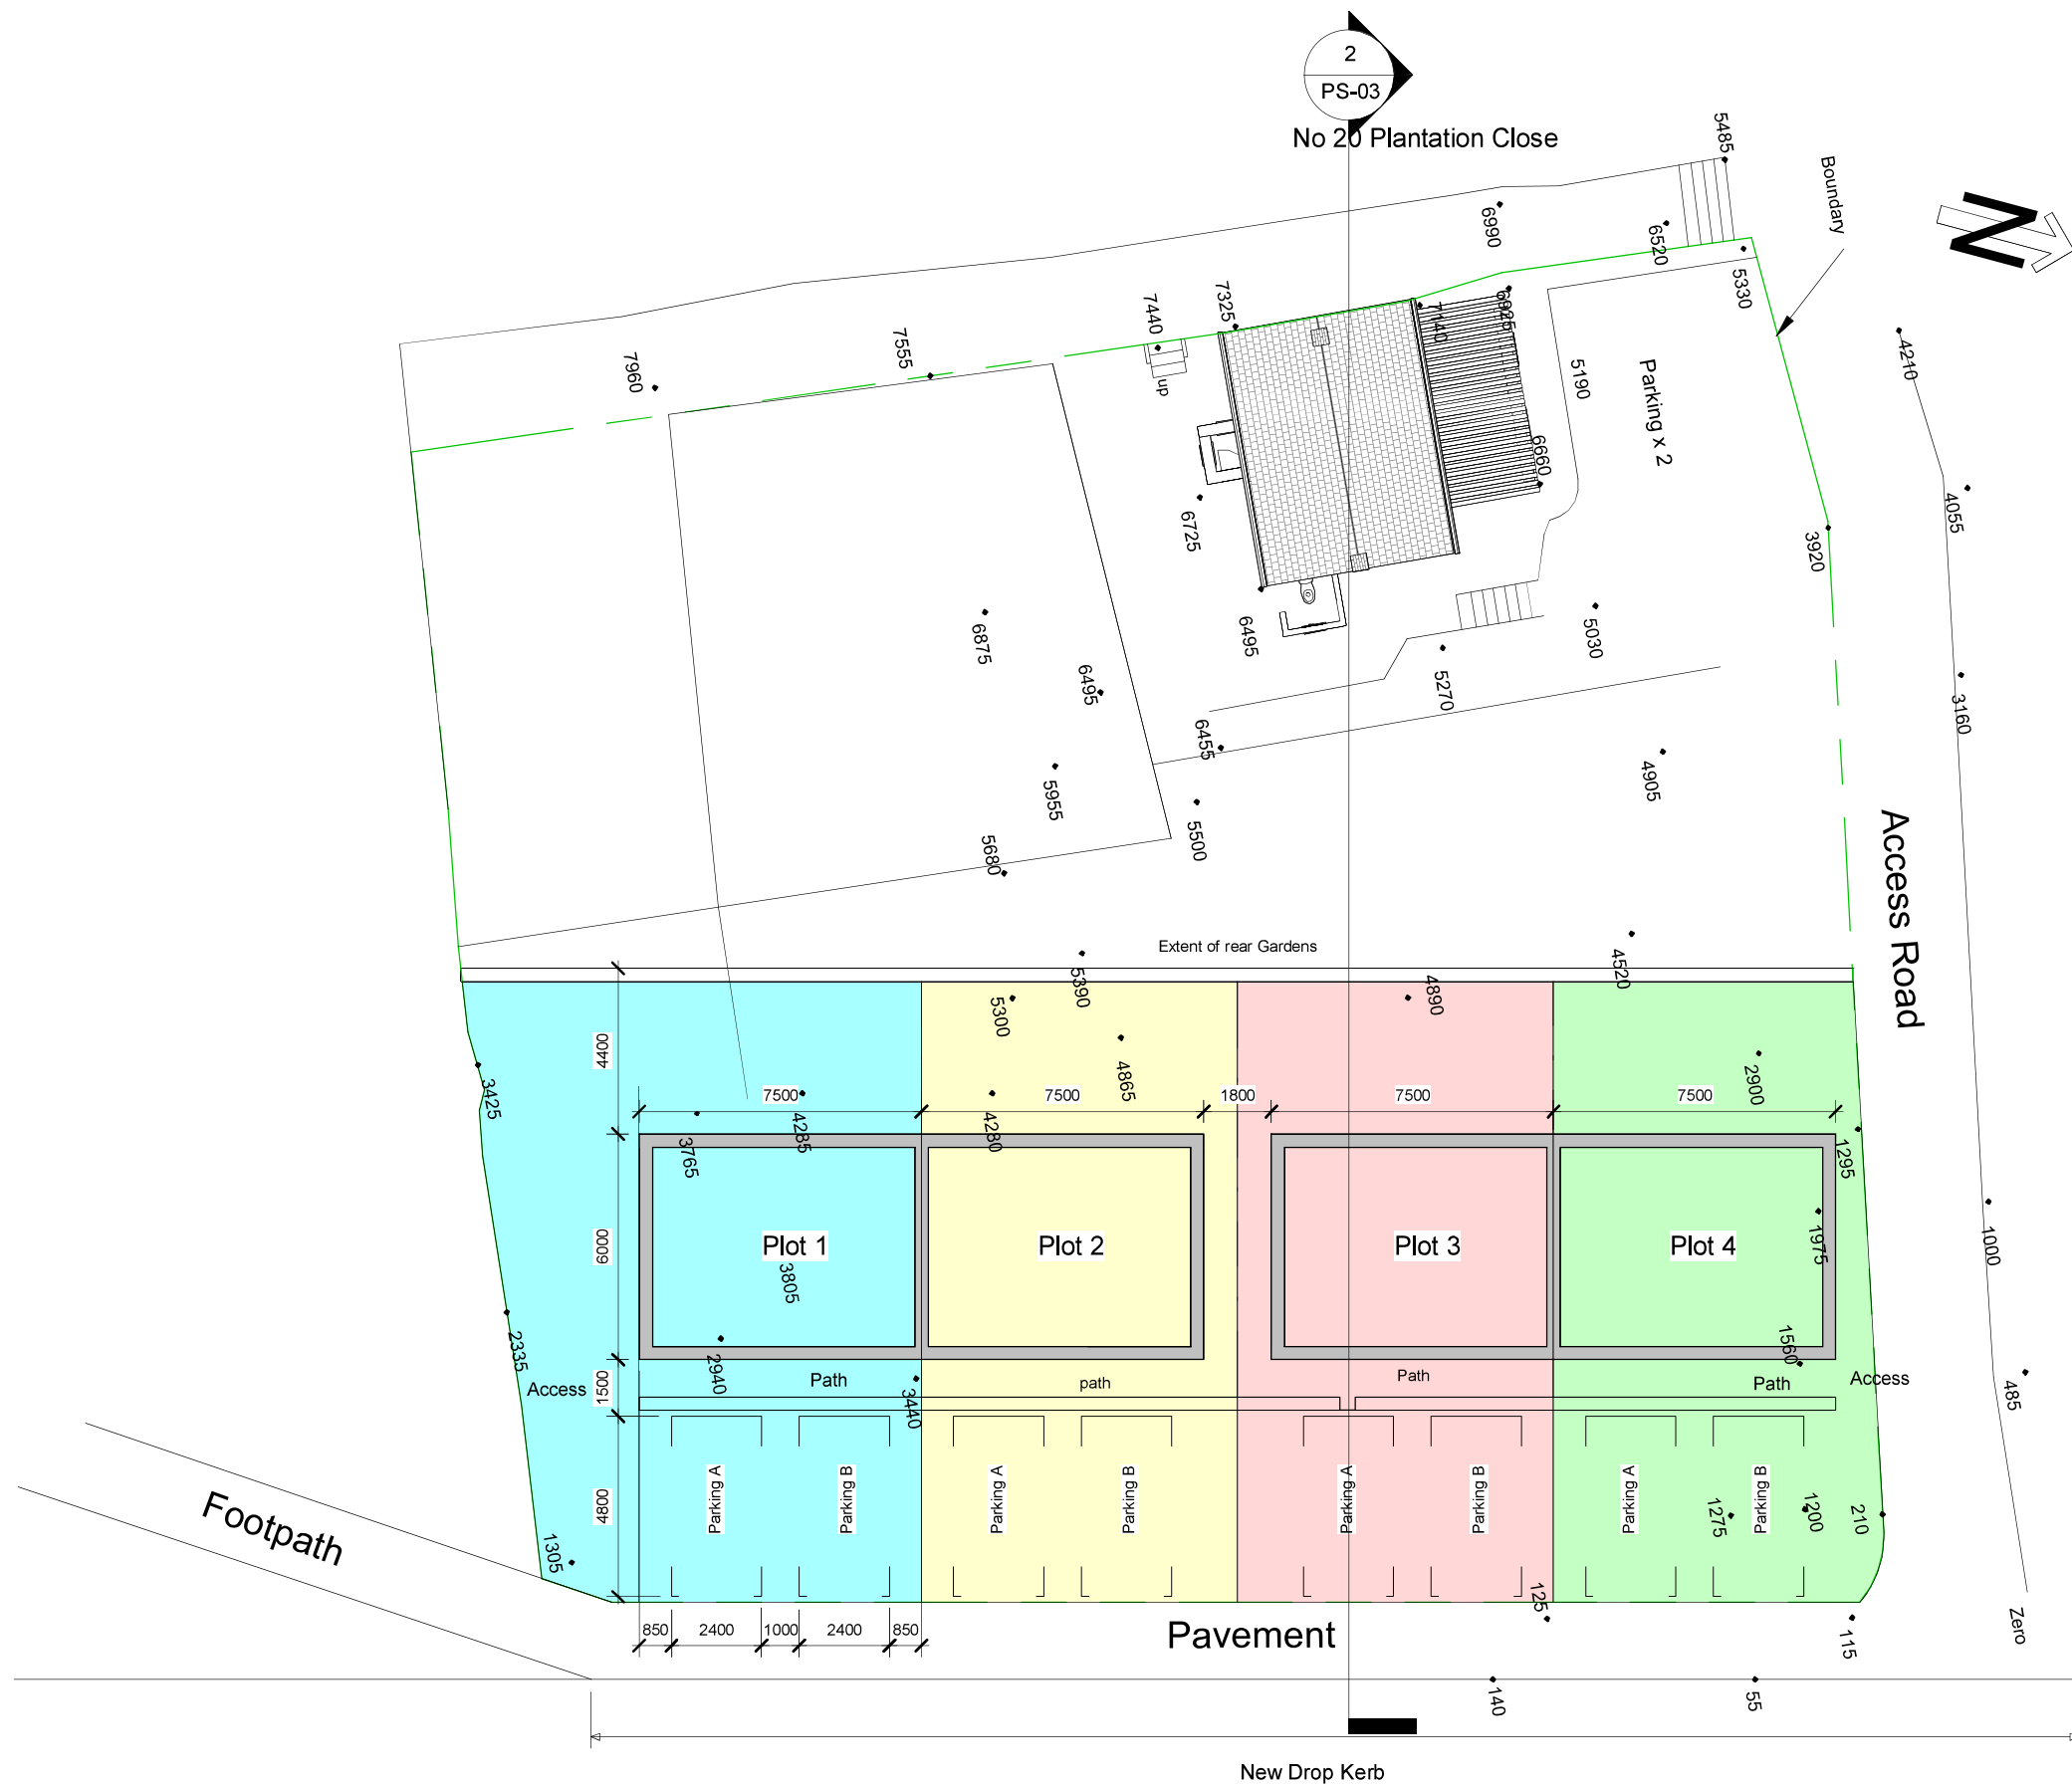

Minimum Width of houses 7m Maximum 7.5m  
Minimum Height of houses 7m Maximum 7.5m

1 Proposed Site  
1 : 200

INDIGO DESIGN (Part of 3dcadwales Ltd) 5 Ashlea Drive,  
Merthyr Tydfil, CF47 0NY Tele 01685 385746 Mob -  
07940913216 Email: philip@3dcadwales.co.uk

This Drawing is Copyright,  
Dimensions to be checked  
on site and not scaled from  
this drawing



|                   |                |
|-------------------|----------------|
| PURPOSE OF ISSUE  | DRWAING NUMBER |
| Planning Approval | PS-02          |

|         |                  |
|---------|------------------|
| PROJECT | Outline Planning |
|---------|------------------|

|       |                    |
|-------|--------------------|
| SHEET | Proposed site plan |
|-------|--------------------|

|         |                                                         |
|---------|---------------------------------------------------------|
| Address | Plantation Square, Troedyrhiw, Merthyr Tydfil. CF48 4HQ |
|---------|---------------------------------------------------------|

|            |          |              |
|------------|----------|--------------|
| Checked by | Drawn by | Scale (@ A3) |
| JH         | PH       | 1 : 200      |

| Rev No | Description | Date       |
|--------|-------------|------------|
| A      | Issue       | 14/02/2024 |
|        |             |            |
|        |             |            |