


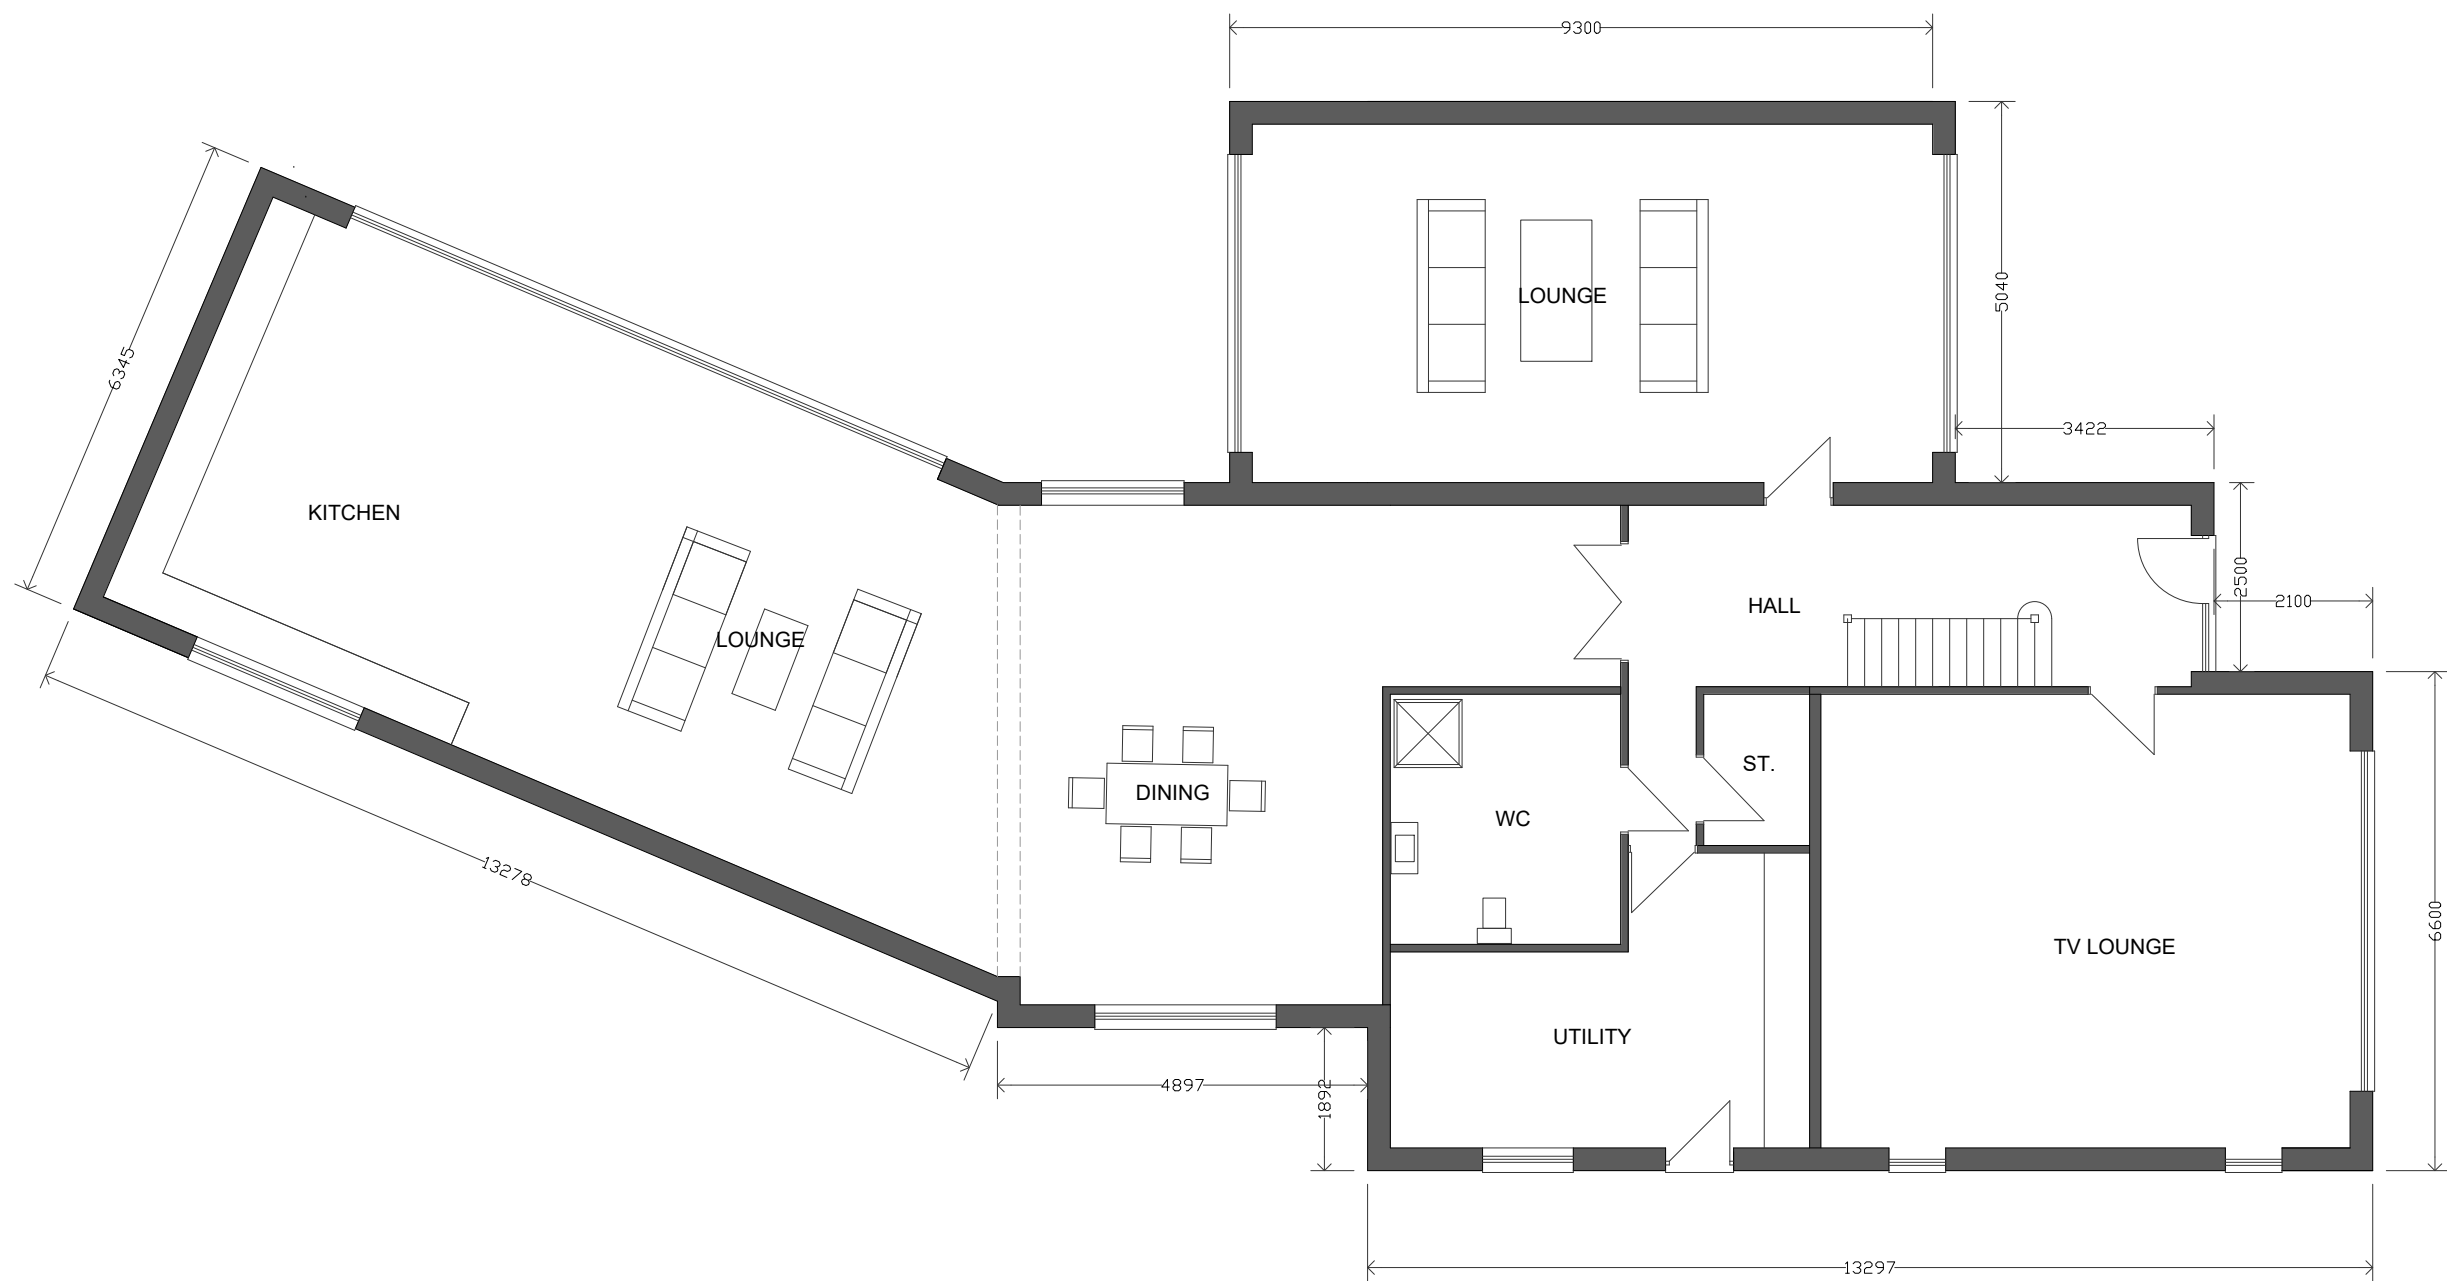

AMENDMENTS: A. Plan re-designed. October 2020
B. Plan re-designed. October 2020

k.j.lloyd AADip. RIBA CHARTERED ARCHITECT		49 Coed Y Pia, LLanbradach Caerphilly, CF83 3PT	
PROJECT PROPOSED DWELLING LAND AT BOTTOM OF BRONDEG HEOLGERRIG MERTHYR TYDFIL		SCALE 1:100 @ A3	DATE NOV 2020
DRAWING PROPOSED GROUND FLOOR PLAN		DRAWN KL	DRG.NO. 01

THIS DRAWING IS COPYRIGHT