




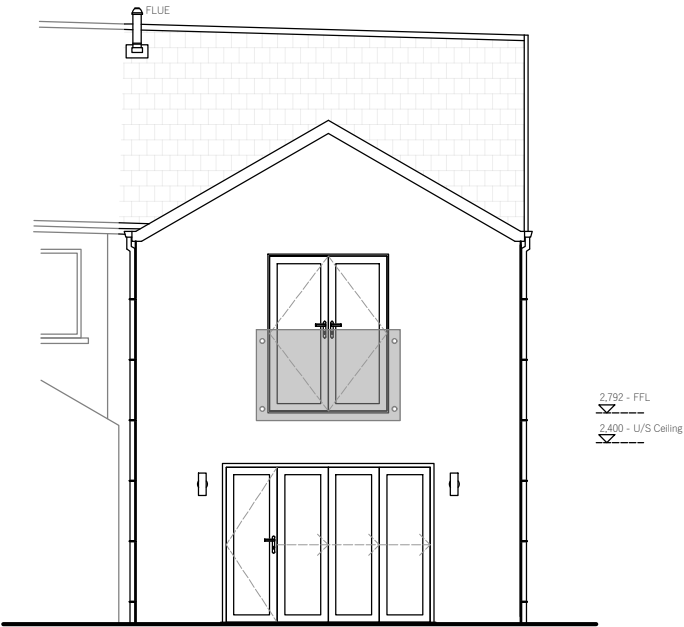


PROPOSED REAR ELEVATION  
1:100

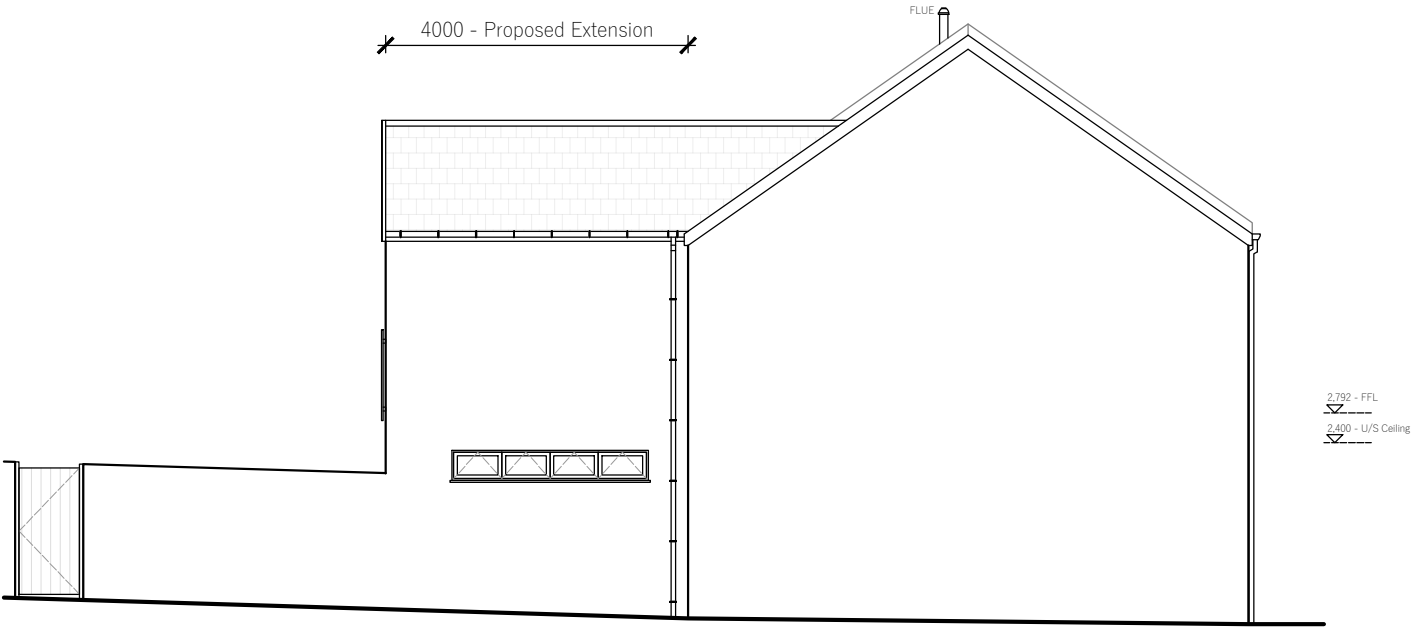

PROPOSED SIDE ELEVATION  
1:100

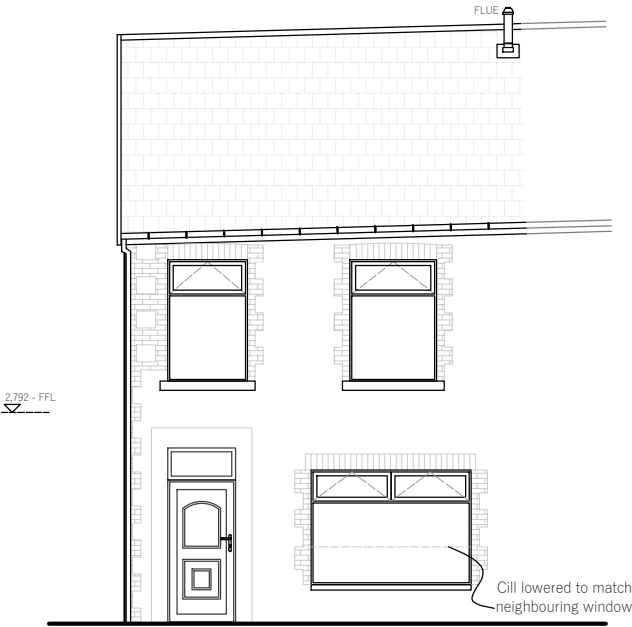

PROPOSED FRONT ELEVATION  
1:100

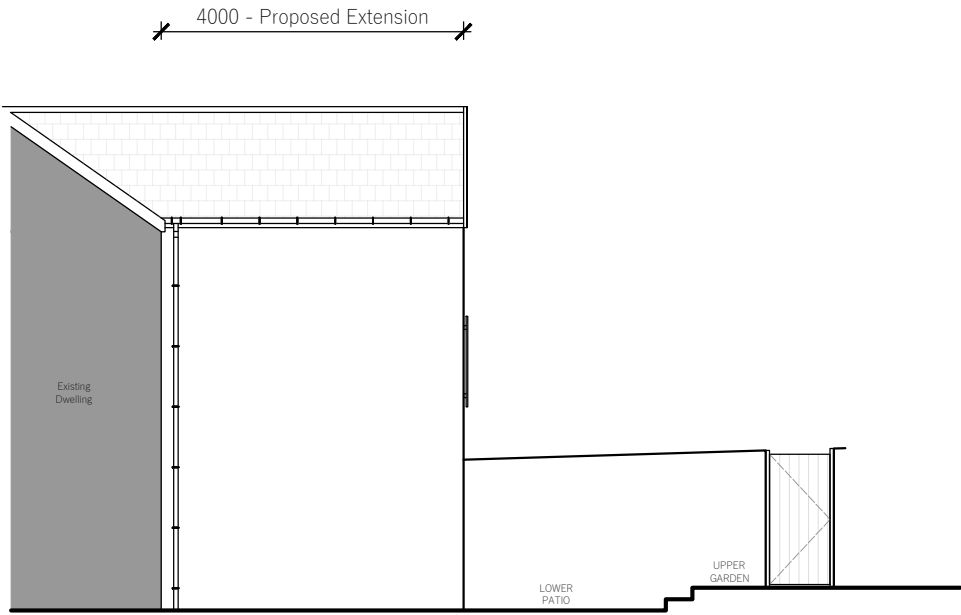

PROPOSED SIDE ELEVATION  
1:100

Revisions:

Notes:

| Materials       |                                 |
|-----------------|---------------------------------|
| External Walls  | Smooth Render to match existing |
| Windows         | uPVC to match existing          |
| Doors           | uPVC to match existing          |
| Rainwater Goods | uPVC to match existing          |
| Roof Finish     | Tiled to match existing         |



www.andarch.co.uk  
Do not scale from this drawing. Use figured dimensions only, which are displayed in millimeters unless stated otherwise. The contractor is requested to check all dimensions before work is put in hand. Any discrepancies within the drawing should be reported prior to commencement of works. Copyright of this drawing belongs solely to Andrews Architecture. This drawing must only be used for the purpose for which it is supplied and its contents must not be reproduced for any purpose without written permission.

|                |                     |
|----------------|---------------------|
| Project Number | 23099               |
| Project        | Edwardsville        |
| Client         | Mr Steffan Jenkins  |
| Date           | March 2023          |
| Author         | RWA                 |
| Scale          | 1:100 @ A3          |
| Status         | Planning            |
| Drawing Title  | Proposed Elevations |
| Sheet Number   | PL07                |
| Revision       | -                   |