




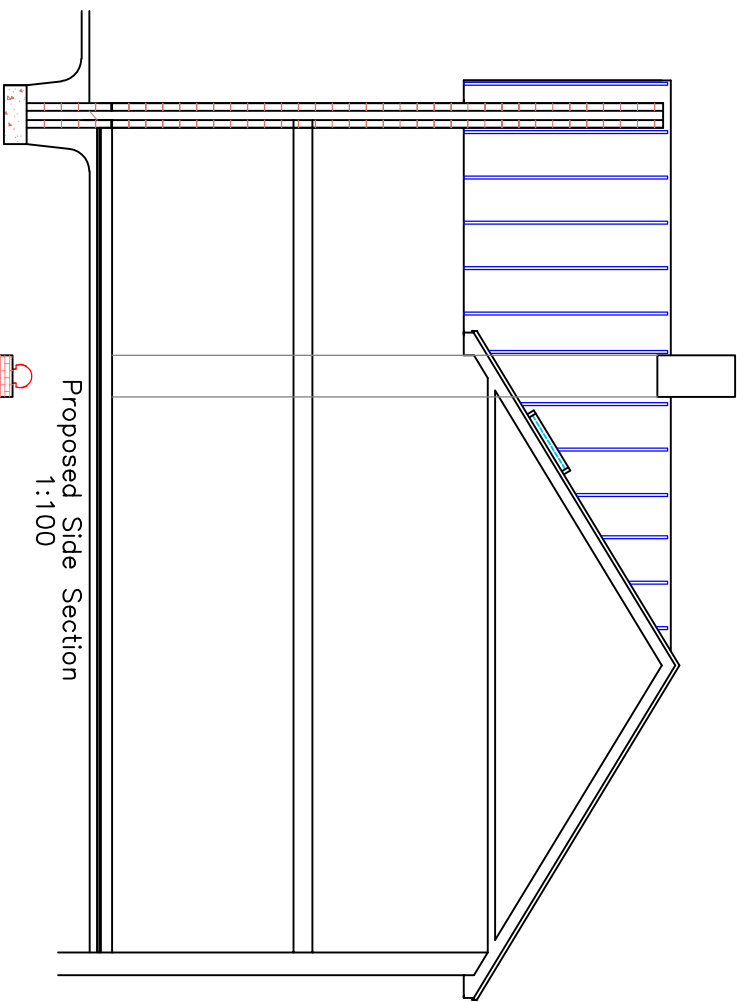


Proposed Side Section
1:100

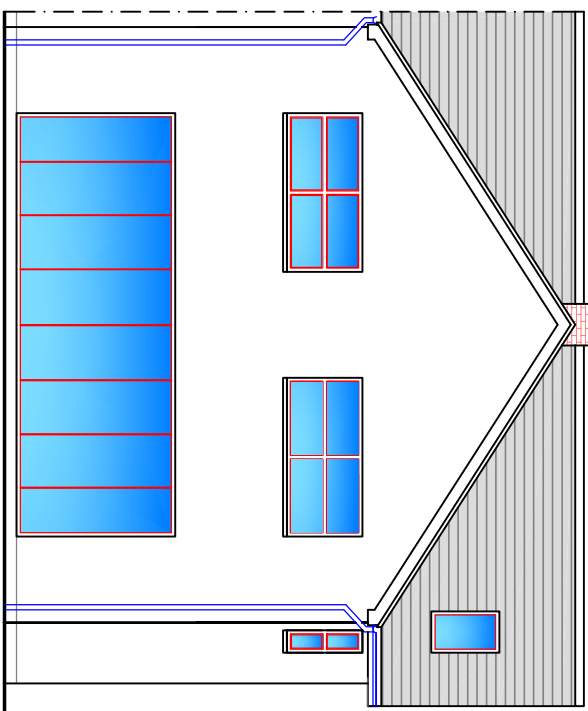


Proposed Rear Elevation
1:100

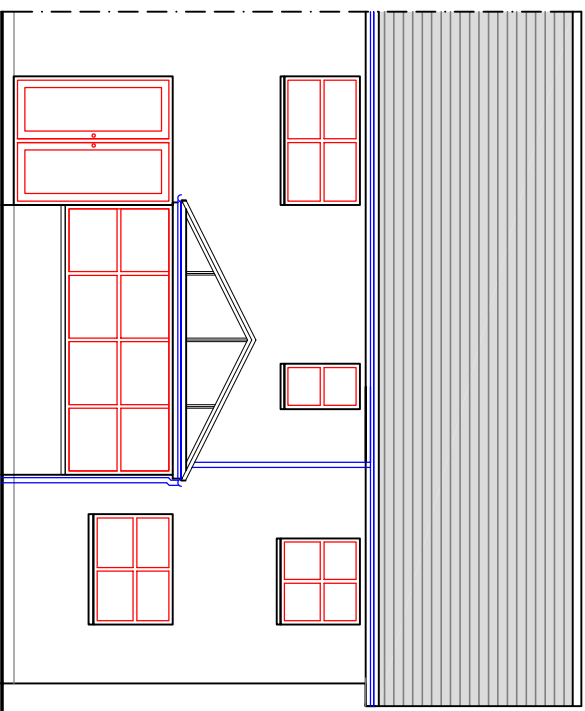


Existing Rear Elevation
1:100

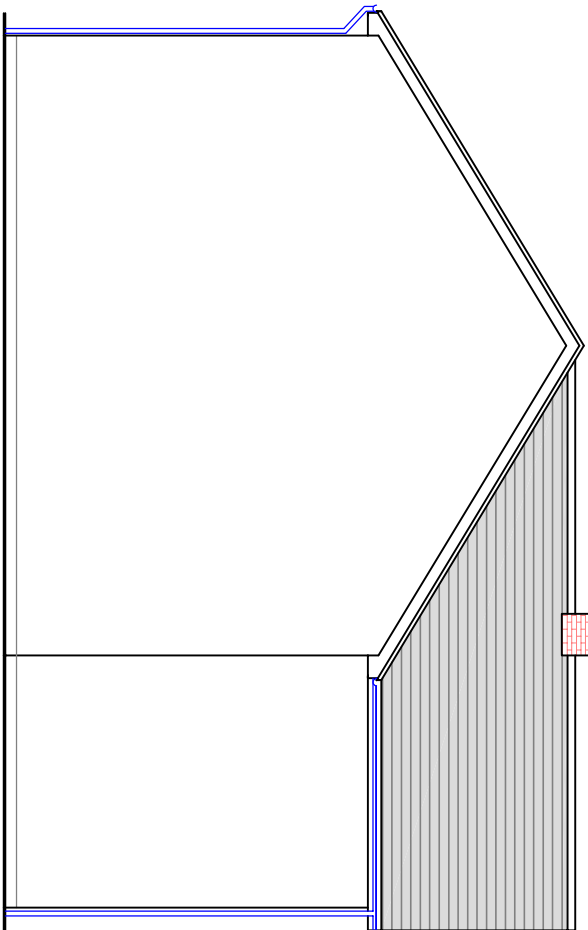


Proposed Side Elevation
1:100

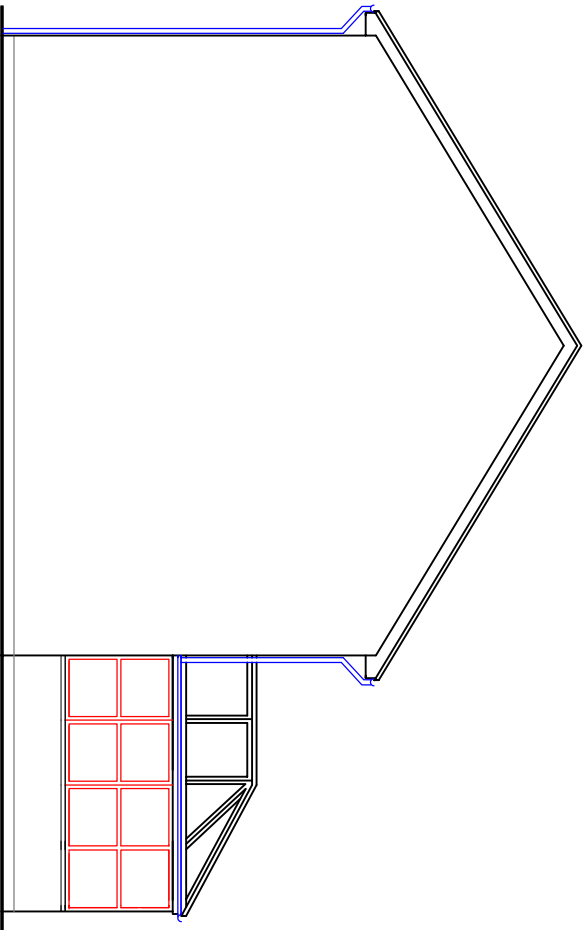


Existing Side Elevation
1:100

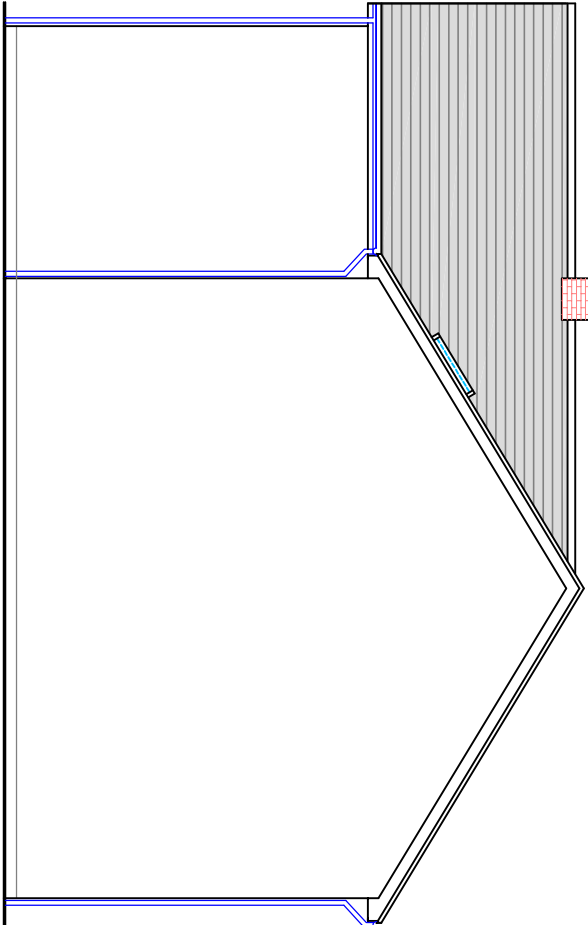


Proposed Side Elevation
1:100

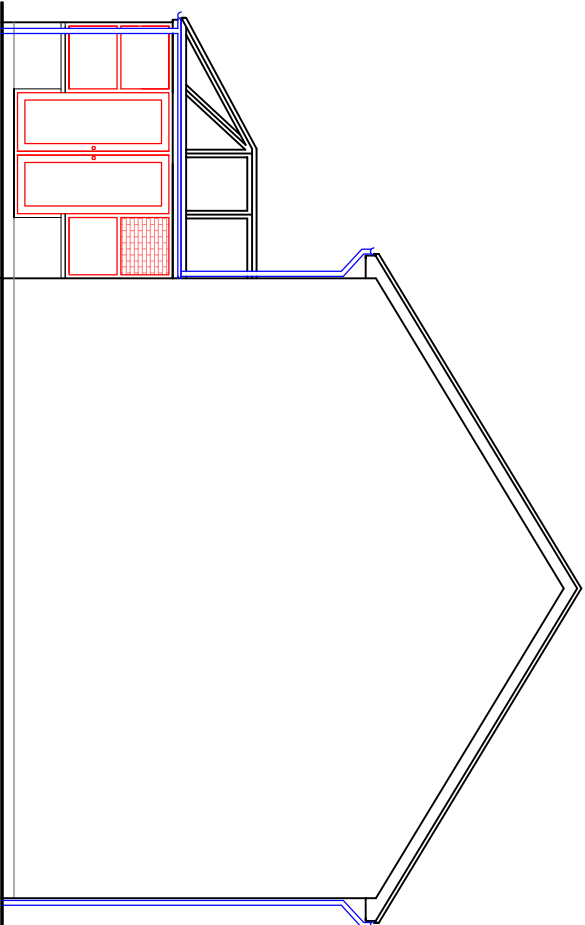


Existing Side Elevation
1:100

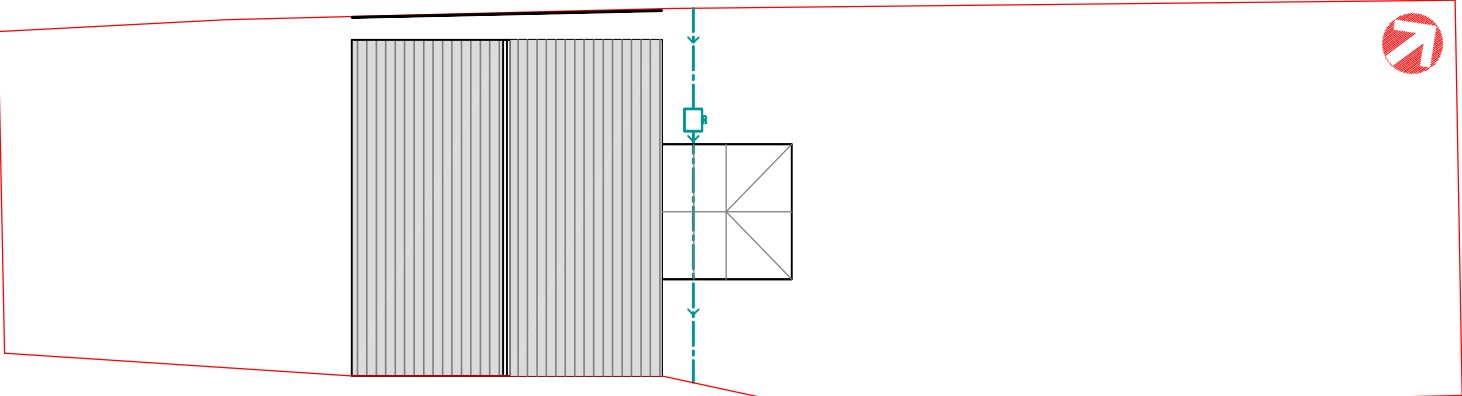


Existing Site Plan
1:200

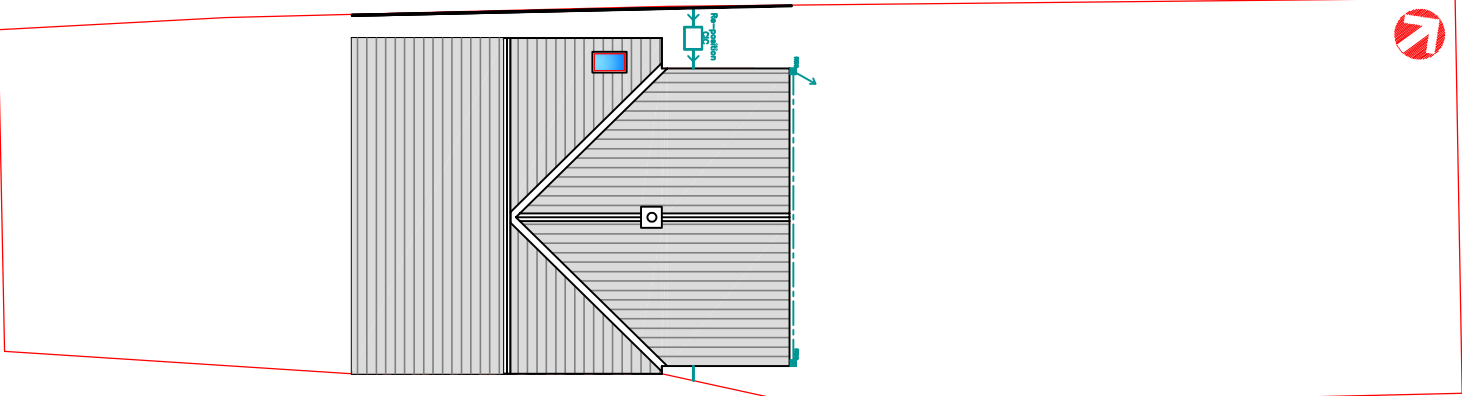


Proposed Site Plan
1:200

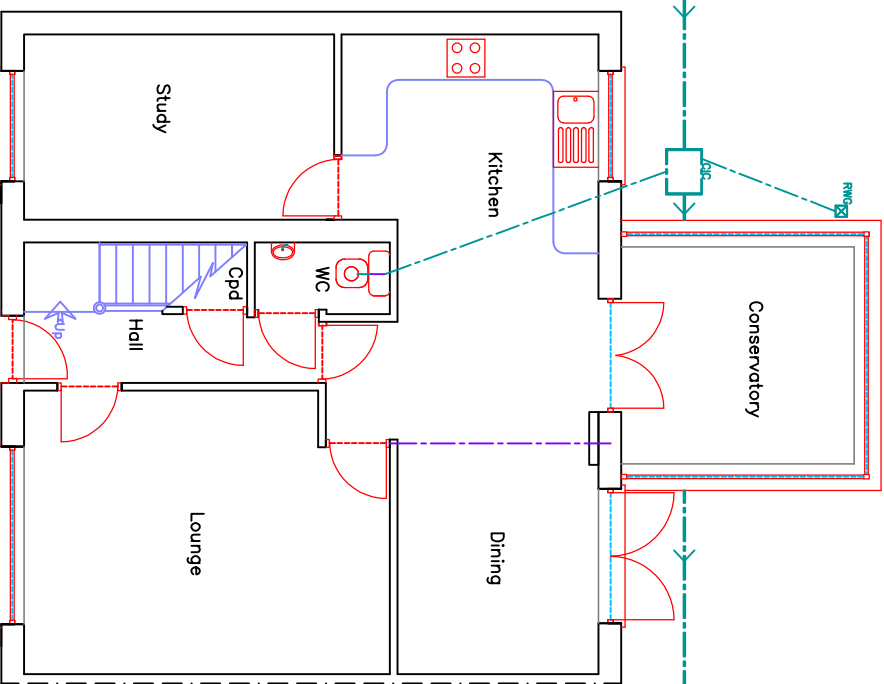


Existing Ground Floor Plan
1:100

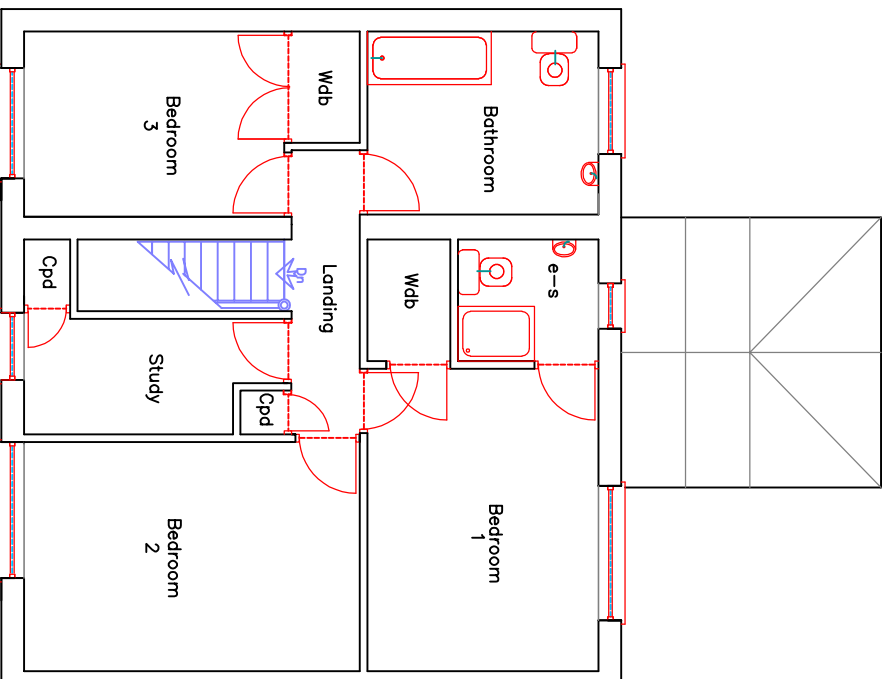

Existing First Floor Plan
1:100

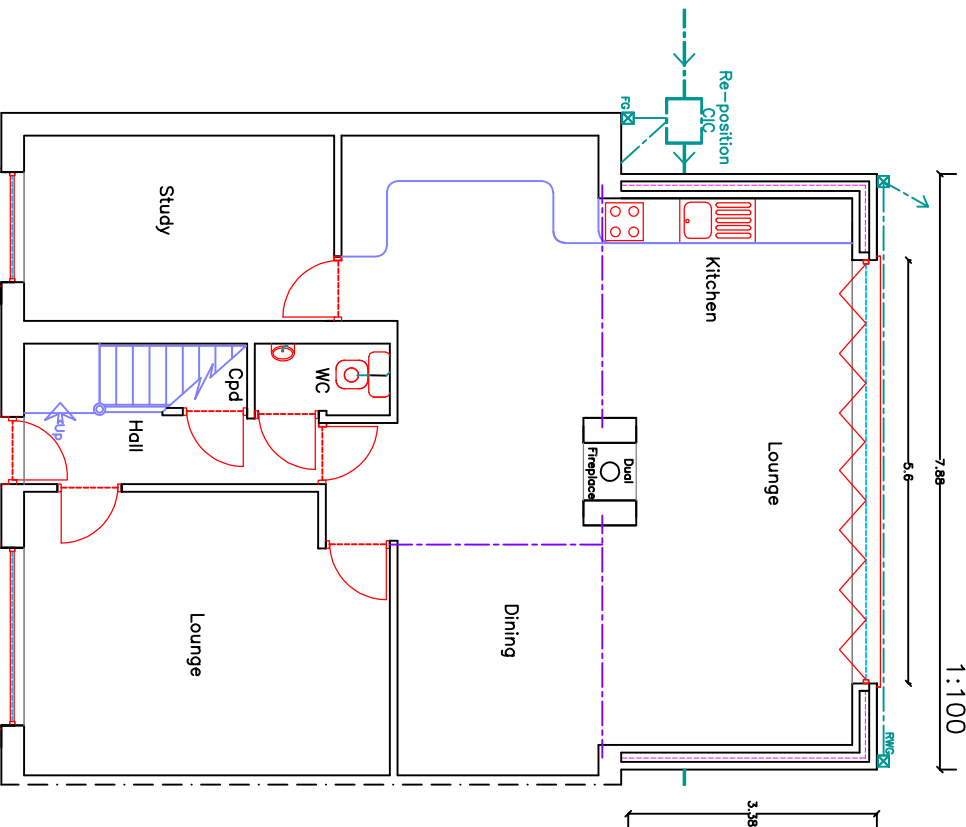

Proposed Ground Floor Plan
1:50

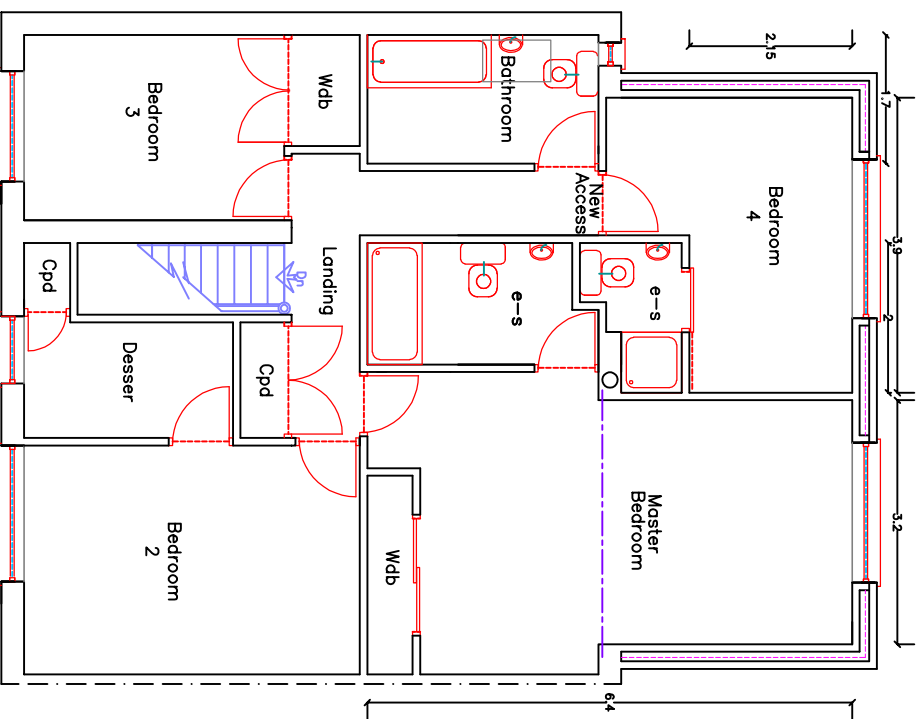

Proposed First Floor Plan
1:50

			
Utopia Design <i>Architectural Services</i>			
<u>Architectural Services</u>			
Building Planning Application Support Paul Thomas: BSc. (Hons) Tel: 01685 556220, Mob: 07928 725065			
Issued: Only for Purpose Indicated Drawing Status: FOR PLANNING/BUILD CONTROL PURPOSES ONLY			
Address 11, Anthony Grove Abercanold Merthyr Tydfil CF48 1YX			
Project		Proposed Two Storey Rear Extension with Alterations	
Drawn By PT	Page A2	Date 15.03.2021	Scale 1:100 1:200
Title Existing & Proposed Plans, Elevations and Section Details		Draw No ANT GVE 11 01A	