




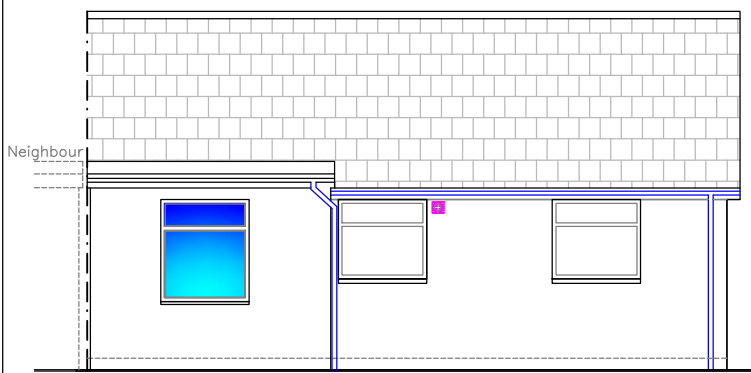


Proposed Rear Elevation
1:100

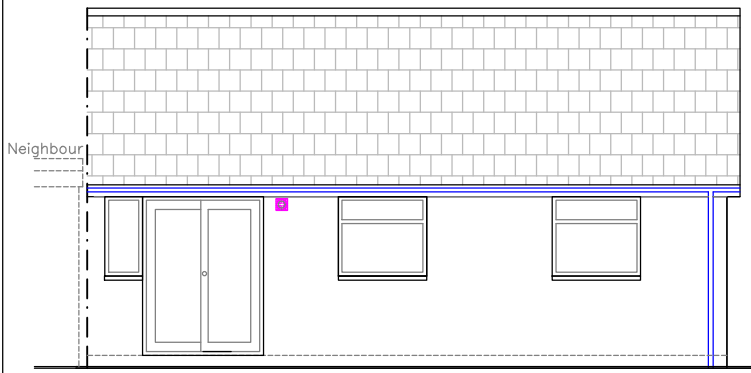


Existing Rear Elevation
1:100

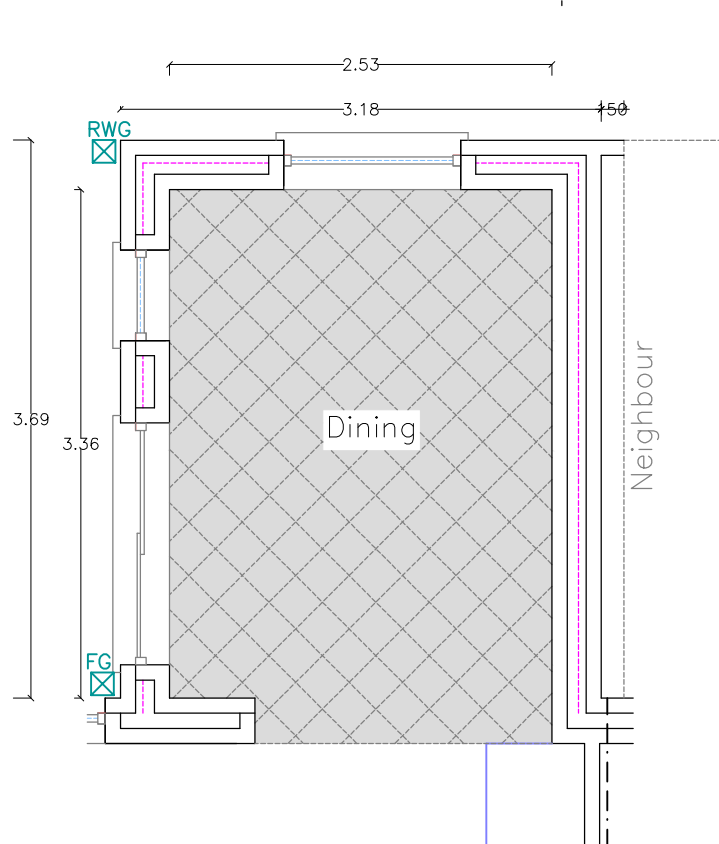


Proposed Partial Ground Floor Plan
1:50

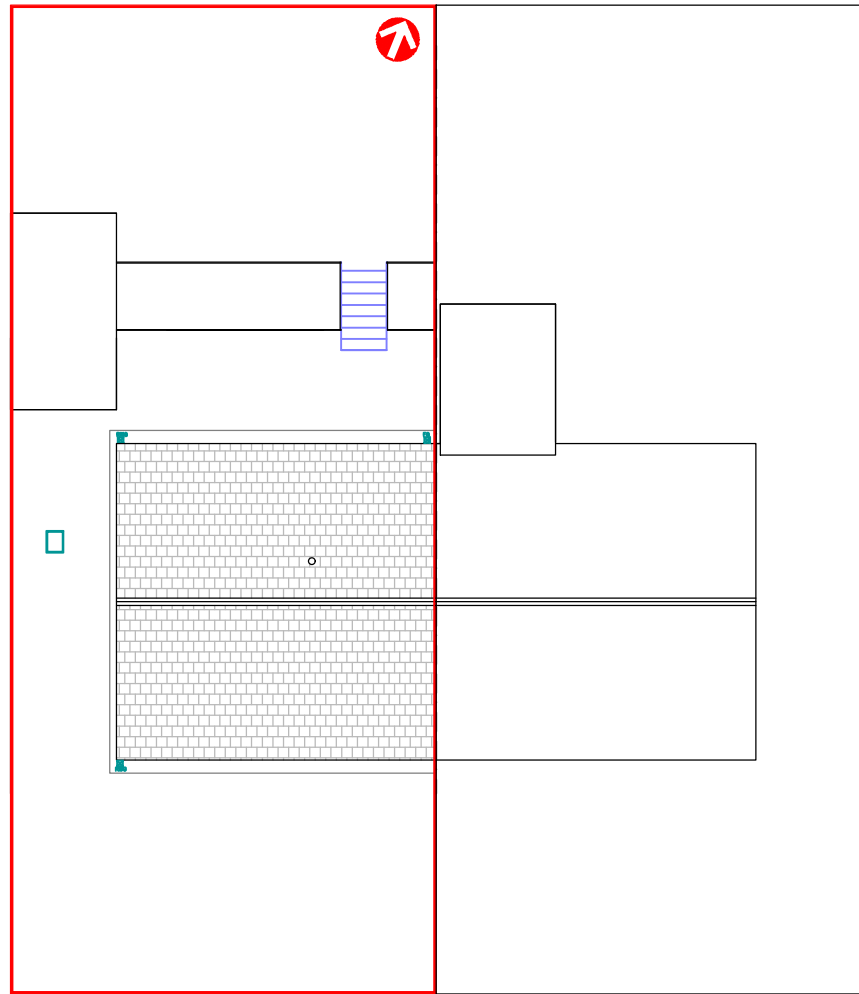


Existing Block Plan
1:100

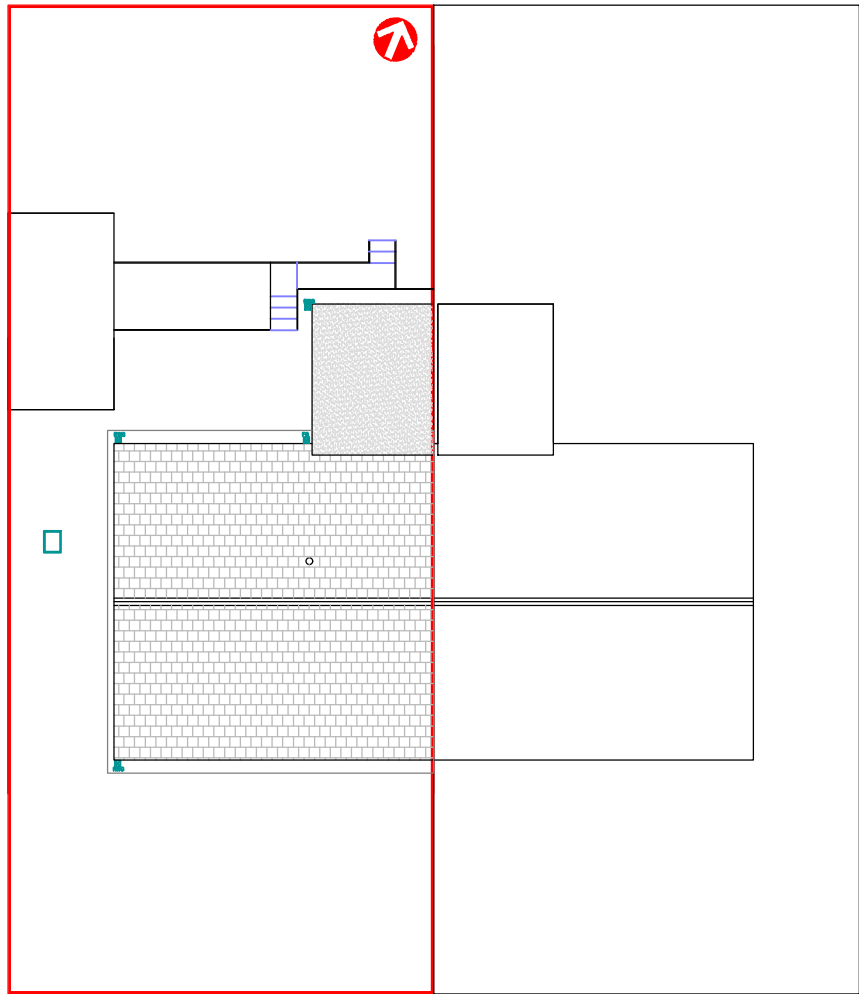


Proposed Block Plan
1:100

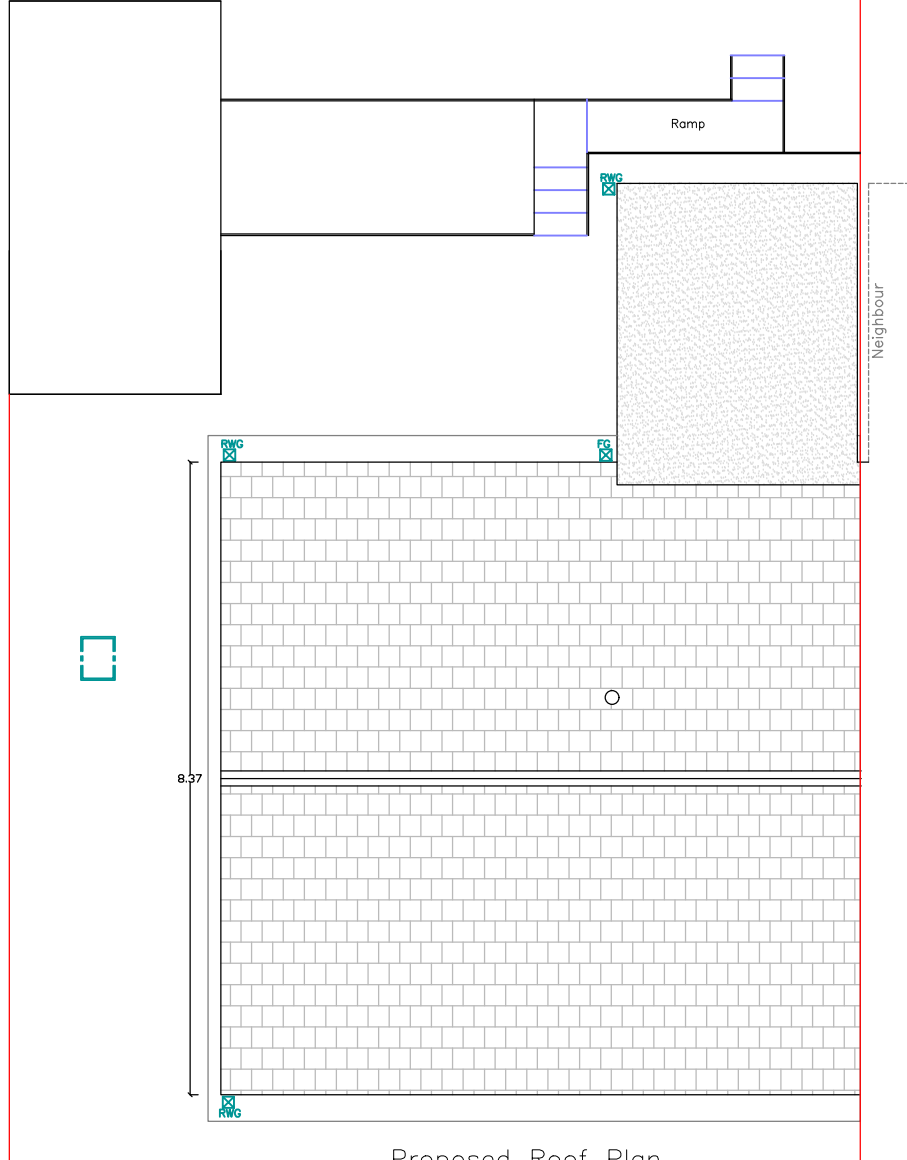


Proposed Roof Plan
1:100

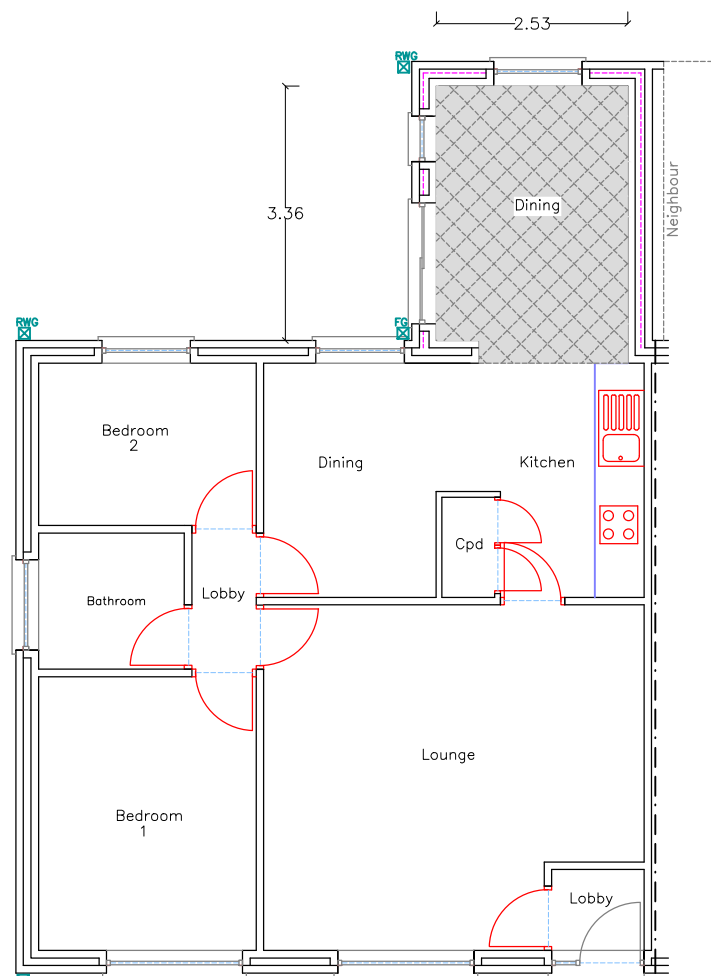


Proposed Ground Floor Plan
1:100

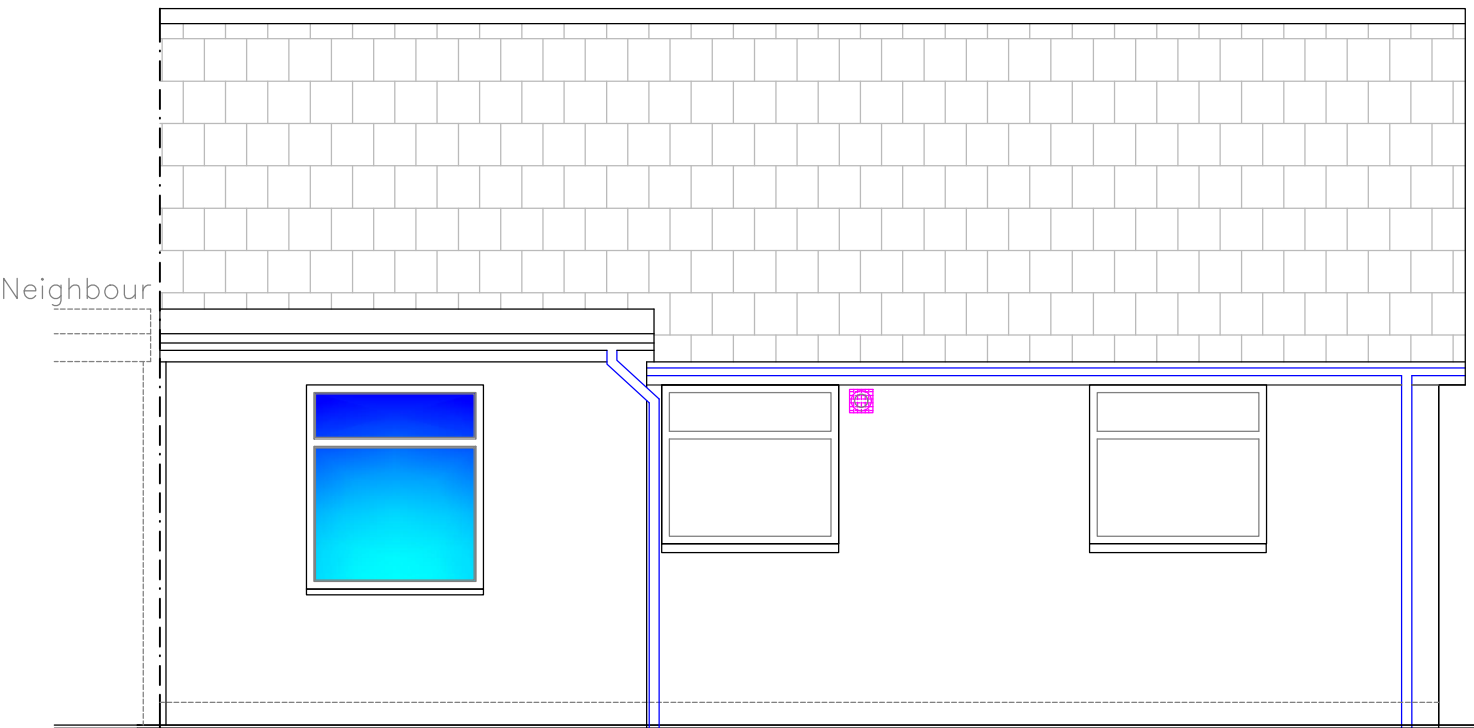


Proposed Rear Elevation
1:50

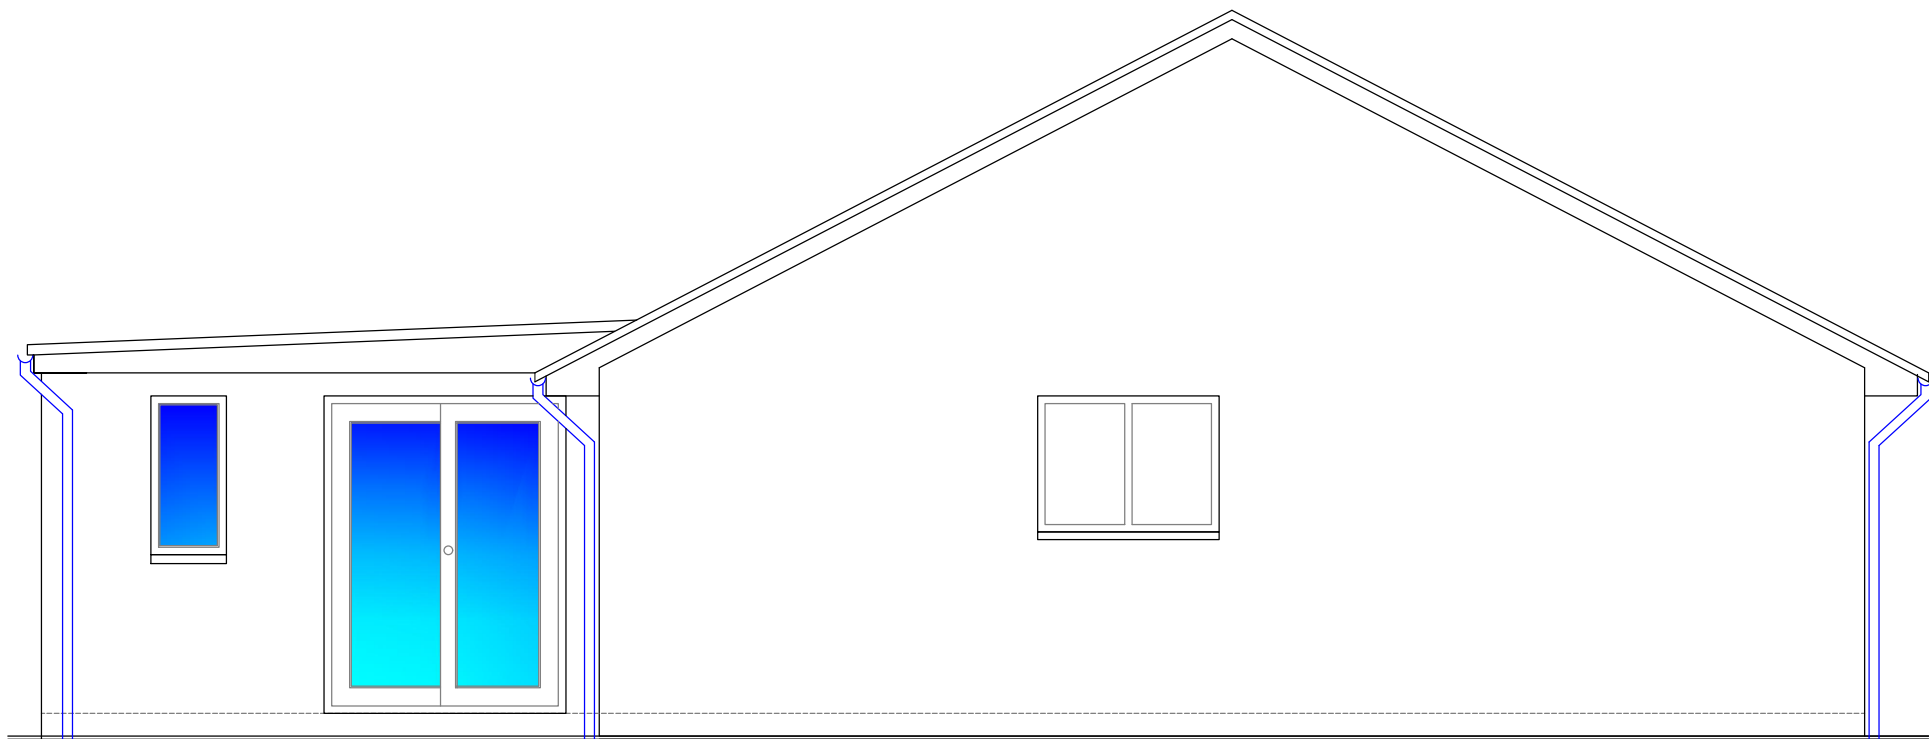


Proposed Side Elevation
1:50

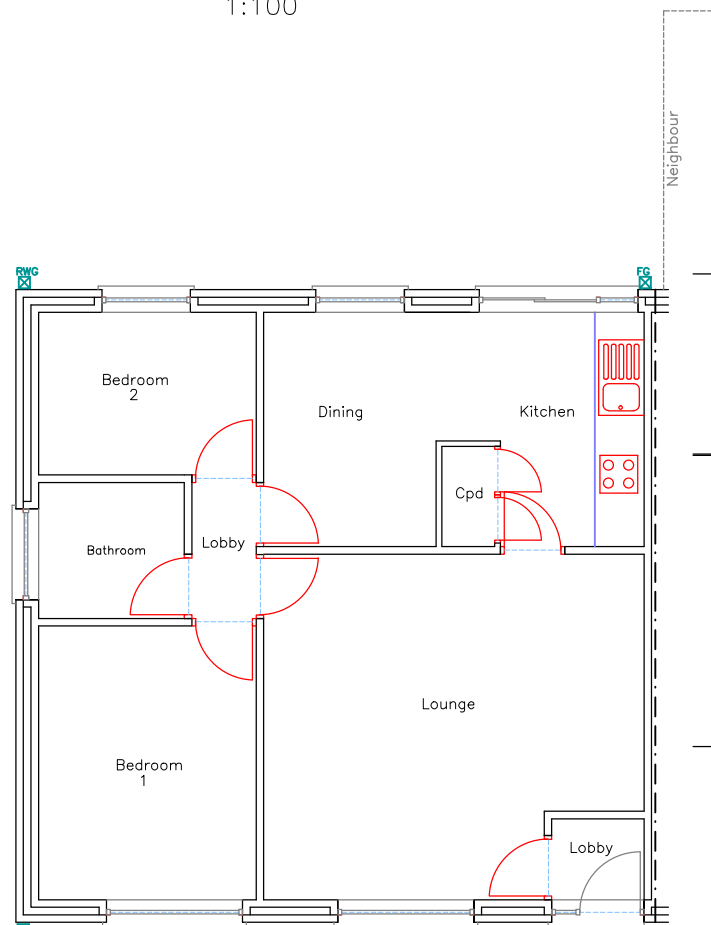


Existing Ground Floor Plan
1:100

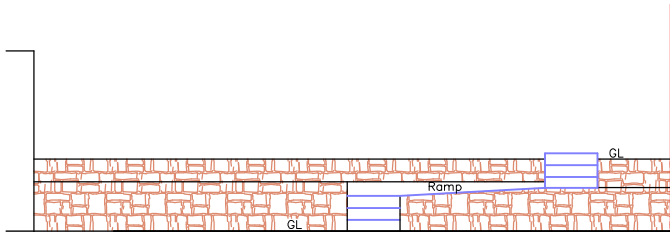


Proposed Garden Wall Elevation
1:100

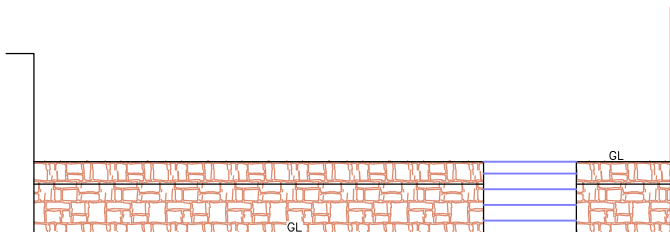


Existing Garden Wall Elevation
1:100

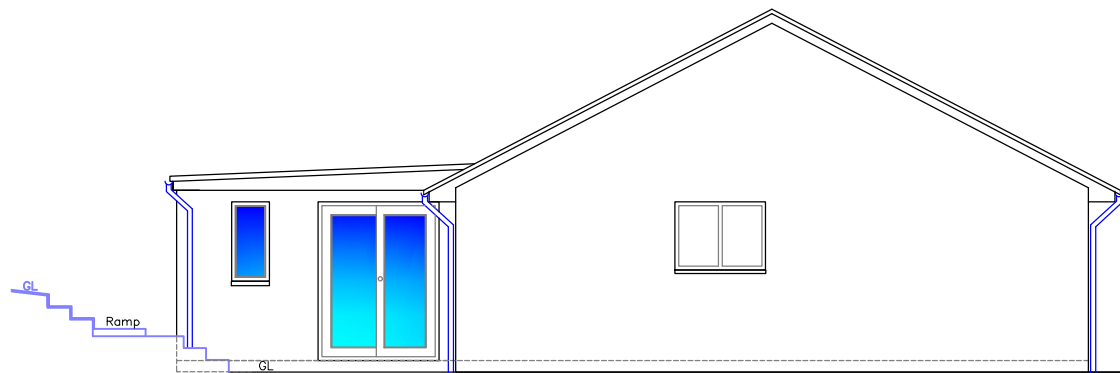


Proposed Side Elevation
1:100

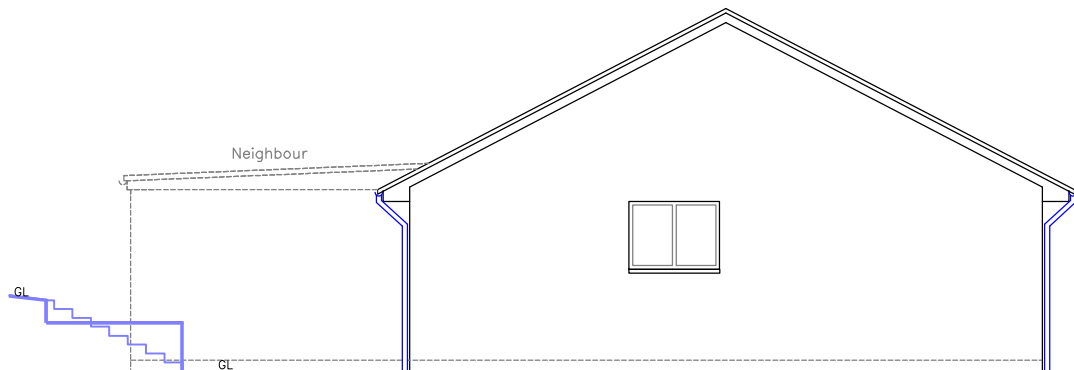


Existing Side Elevation
1:100

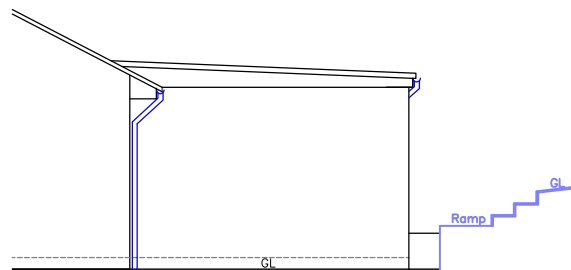

Proposed Side Elevation
1:100

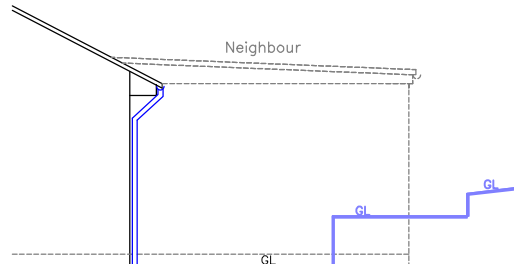

Existing Side Elevation
1:100

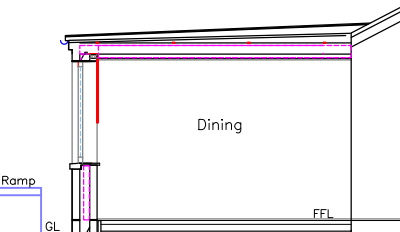

Proposed Section
1:100

Finishes	
Roof:	Polymer matching existing
External walls:	Rough Cast matching existing
Windows/Doors:	White uPVC matching existing
Fascia/RWG's:	White uPVC matching existing



Utopia Design
Architectural Services

Building Planning Application Support
Paul Thomas: BSc (Hons)
Tel: 01685 559230. Mob: 07908 725065

Issued Only for Purpose Indicated
Drawing Status: FOR PLANNING/BUILD CONTROL PURPOSES ONLY

Client
15, Brecon Rise
Pnat, Dowlais
MERTHYR TYDFIL
CF48 2BW

Project
Proposed Single Storey Rear
Extension with Alterations

Drawn by
PT

Date
28.08.2021

Paper
A2

Title
Existing and
Proposed Plans, Elevations
and Section Details

Scale
1:50, 1:100
1:200

Dwg No
BREC RISE 15 01B