
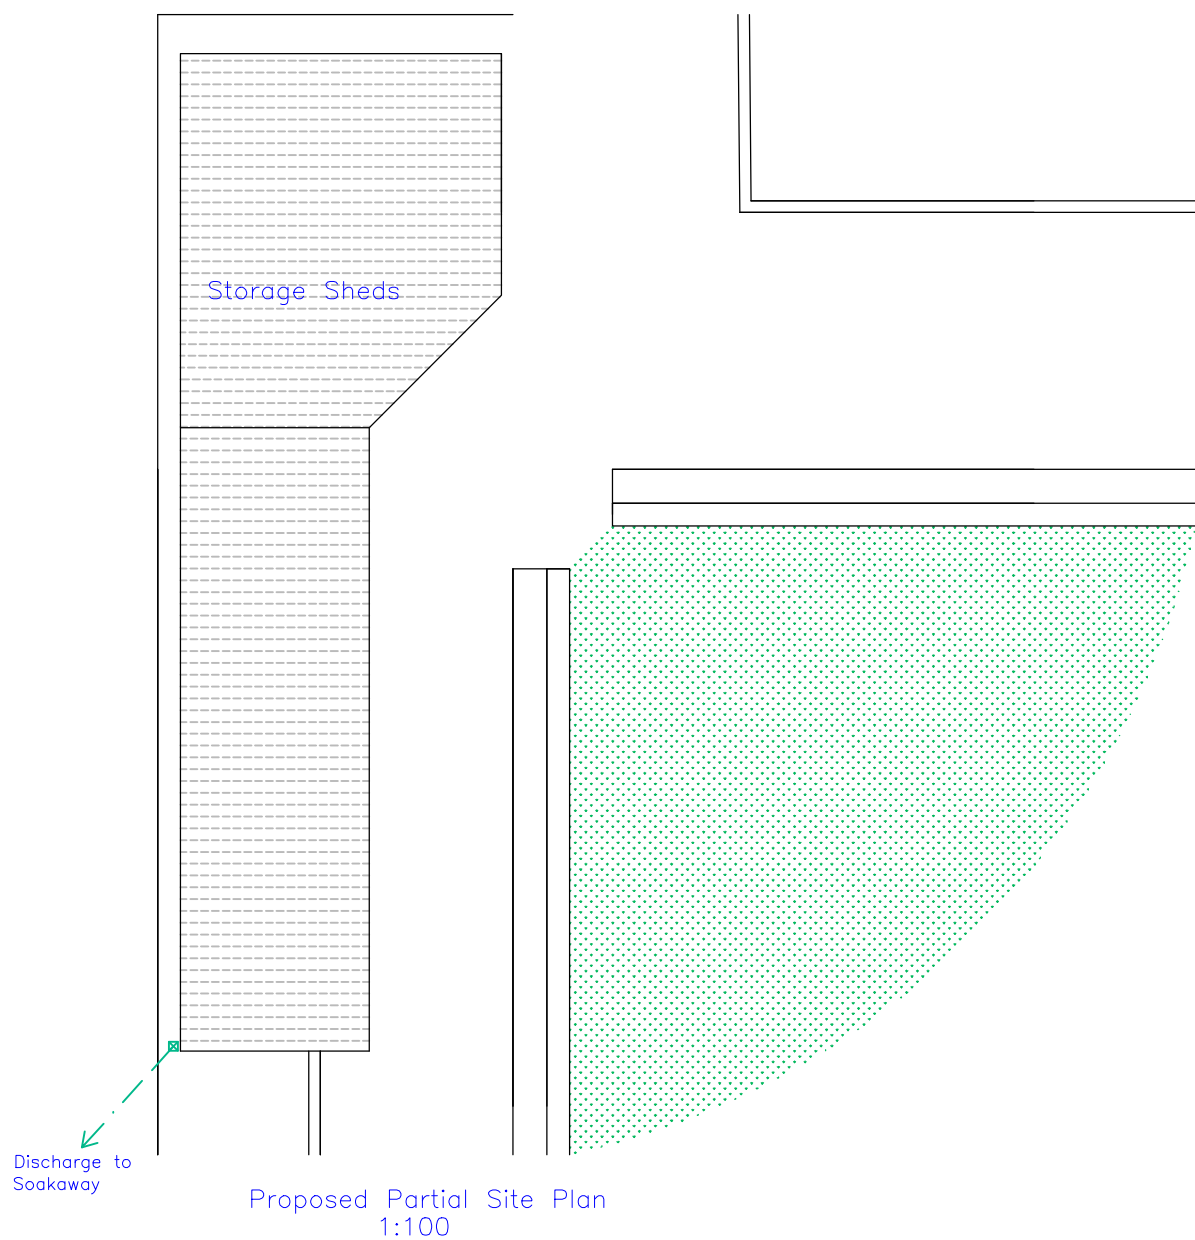
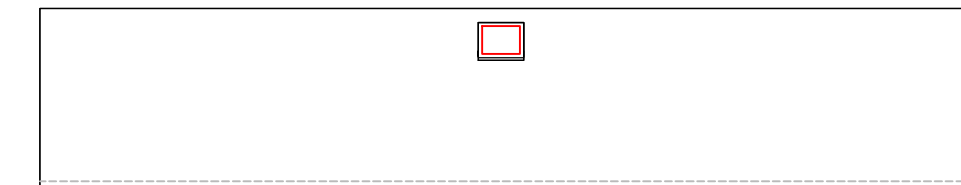
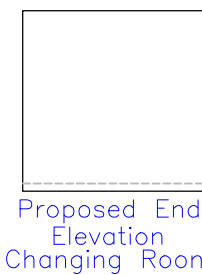



Discharge to Soakaway

Changing Rooms

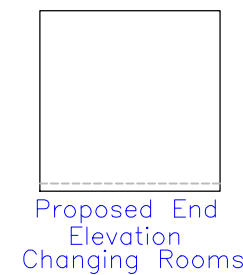


Proposed Rear Elevation Changing Rooms

Prefabricated steel container with Dashed render walls matching existing club

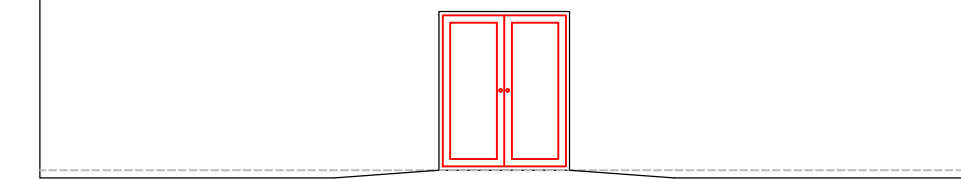

Proposed Front Elevation Changing Rooms

Discharge to extg system

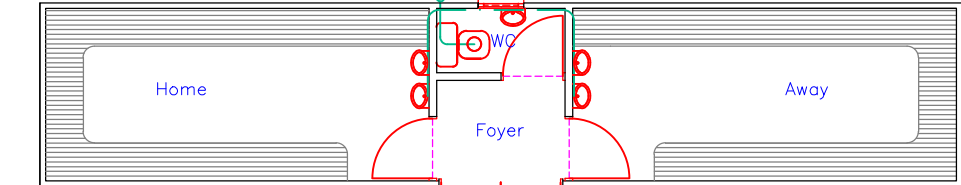


Proposed Floor Plan Changing Rooms


Finishes	
Windows/Doors:	uPVC dg in white Plastic coated steel profile
Walls	Dashed render walls matching existing club
Roof	Polymer in grey
Disabled Access:	Steps 150mm rise 280mm going Landings - min 1.2m Ramps - 1:12 not exceeding 5m Doors - 830mm clear opening




Utopia Design Architectural Services		
Building Planning Application Support Paul Thomas: BSc (Hons) Tel: 01685 559230. Mob: 07908 725065 e-mail: utopiadass@hotmail.com		
Issued Only for Purpose Indicated		
Drawing Status: FOR PLANNING PURPOSES ONLY		
Client		
Guest Memorial Bowls Club Dowlais Merthyr Tydfil CF48 3NA		
Project		
Proposed New Masonry Storage Sheds and Steel Container for Changing Rooms		
Drawn by	Date	Paper
PT	10.01.20	A2
Title		Scale
		1:50, 1:100, 1:500
Existing Plans, Elevations and Sections		Drwg No
		GBowls 01B

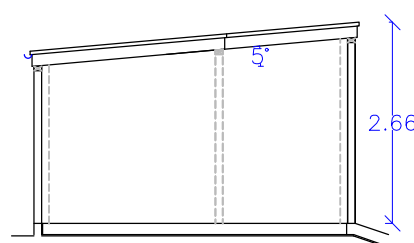


Proposed Section Storage Sheds

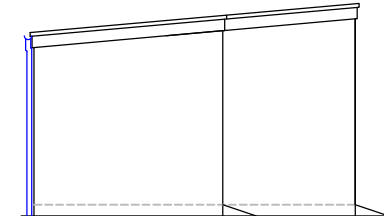


Proposed End Elevation Storage Sheds

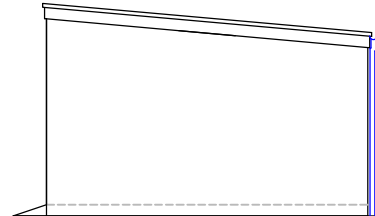


Proposed End Elevation Storage Sheds

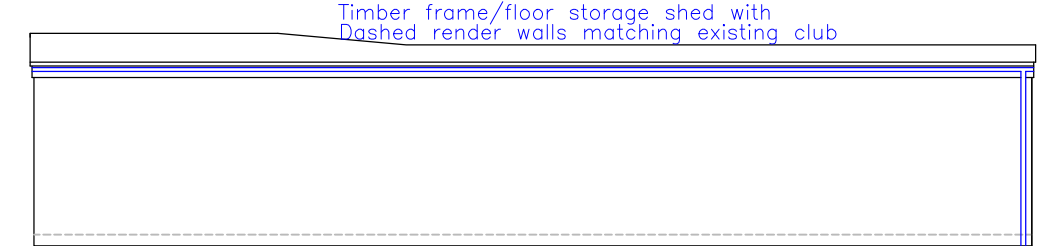

Proposed Rear Elevation Storage Sheds

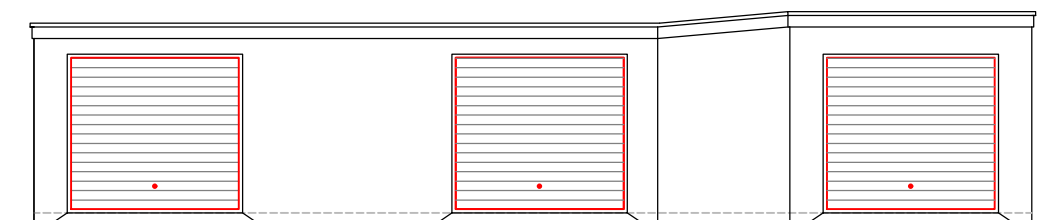

Proposed Front Elevation Storage Sheds

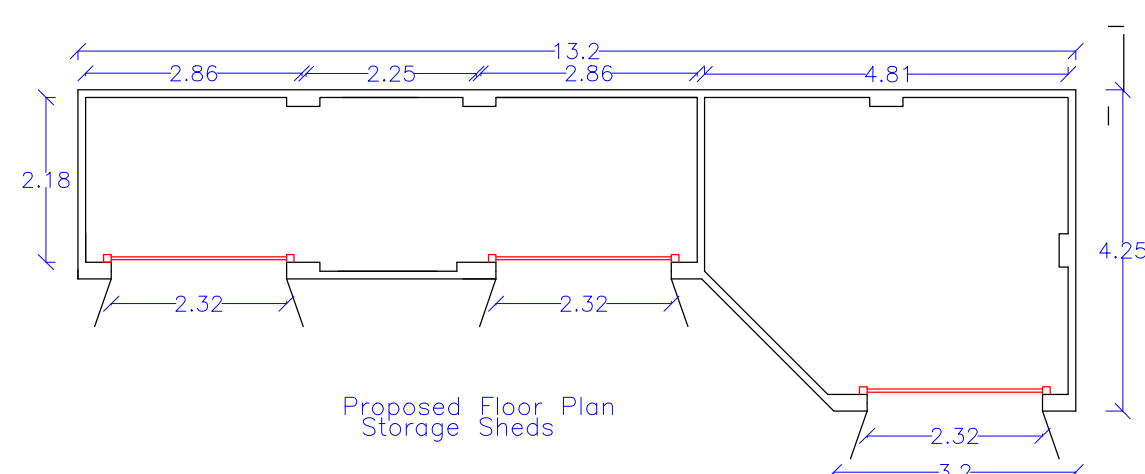


Proposed Partial Site Plan 1:100

12.2

Discharge to extg system

Prefabricated steel container with Dashed render walls matching existing club

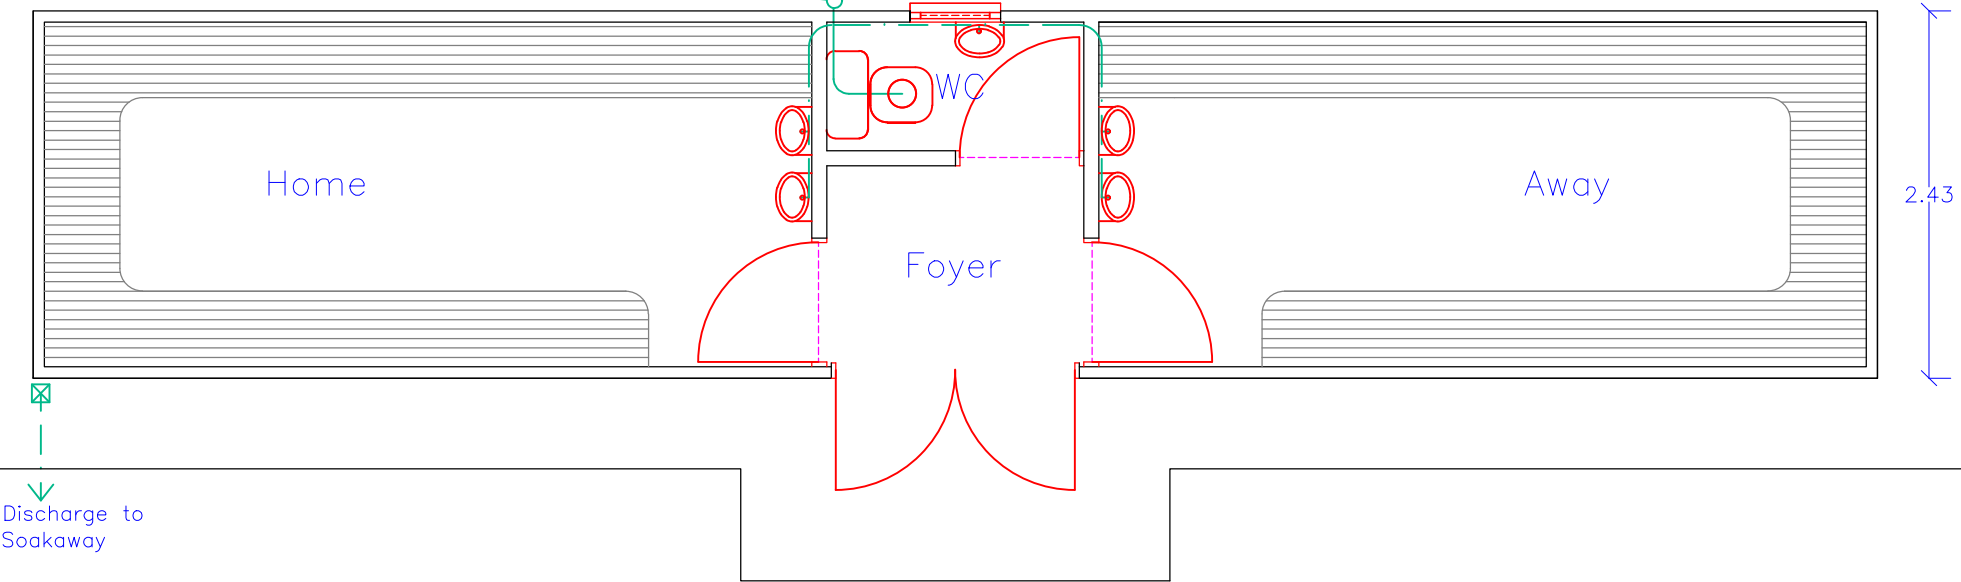

Proposed Floor Plan Changing Rooms 1:50

