




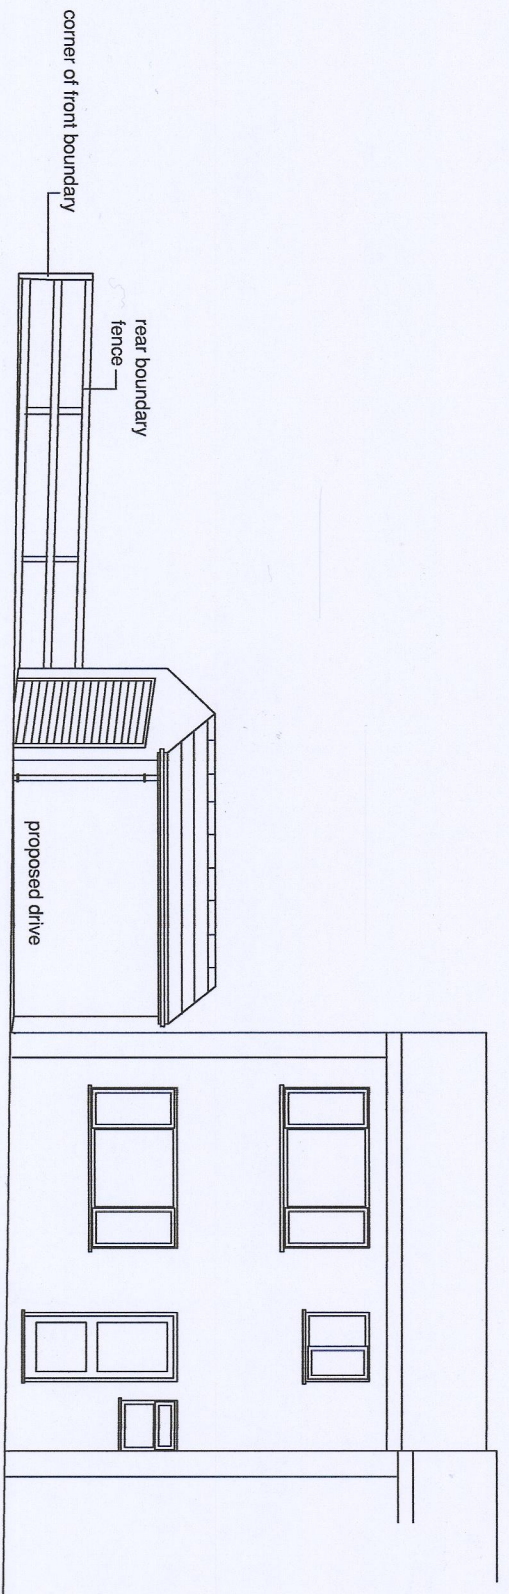



Proposed Front Elevation View A

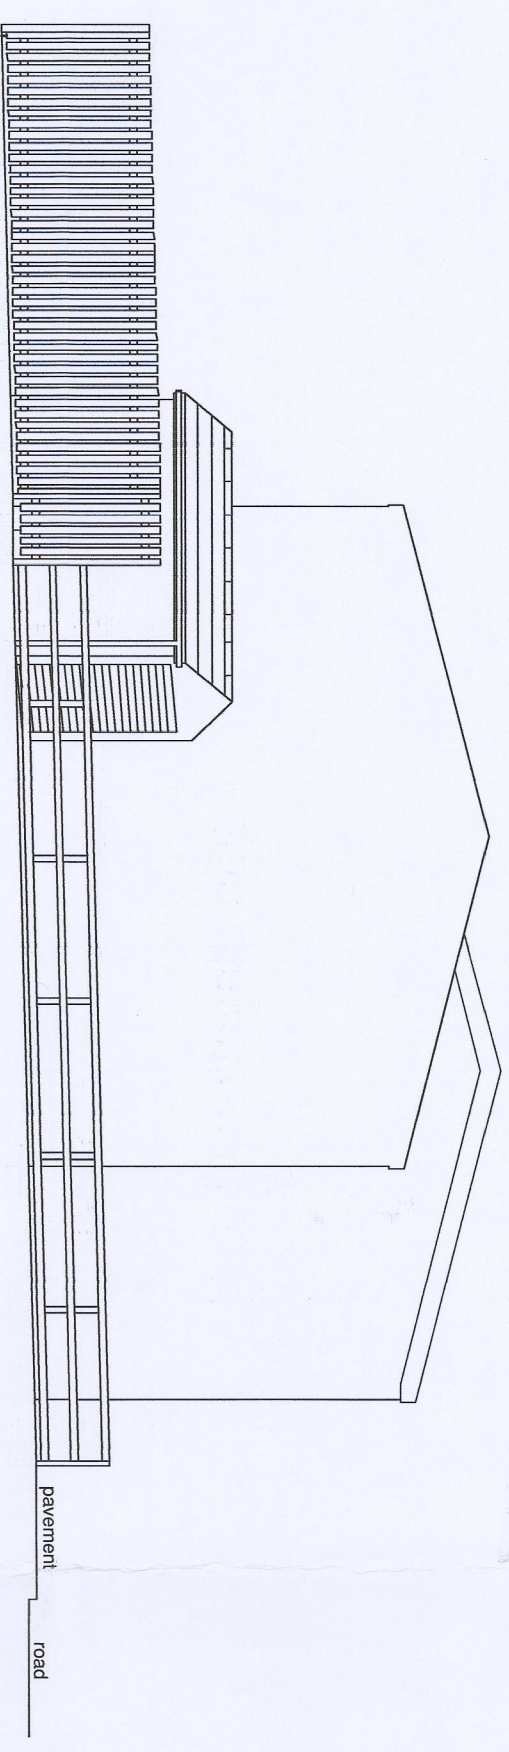

Proposed Side Elevation View B

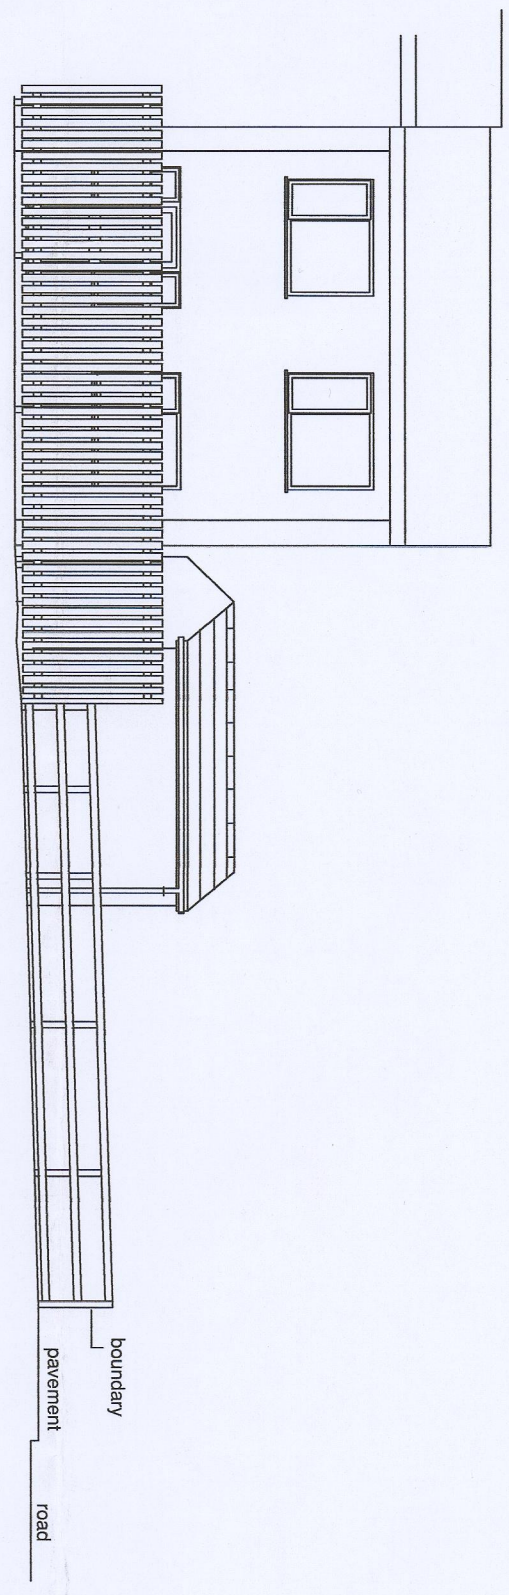

Proposed Rear Elevation View C

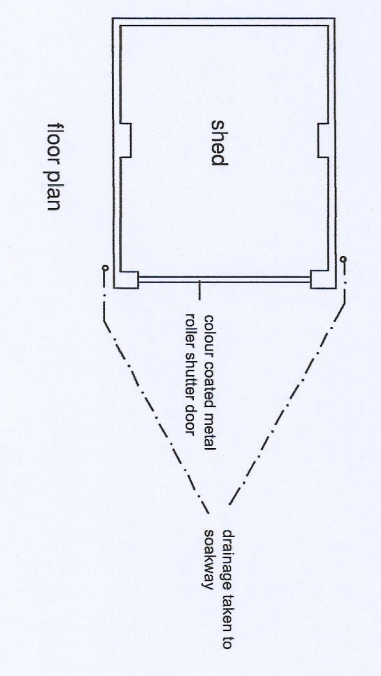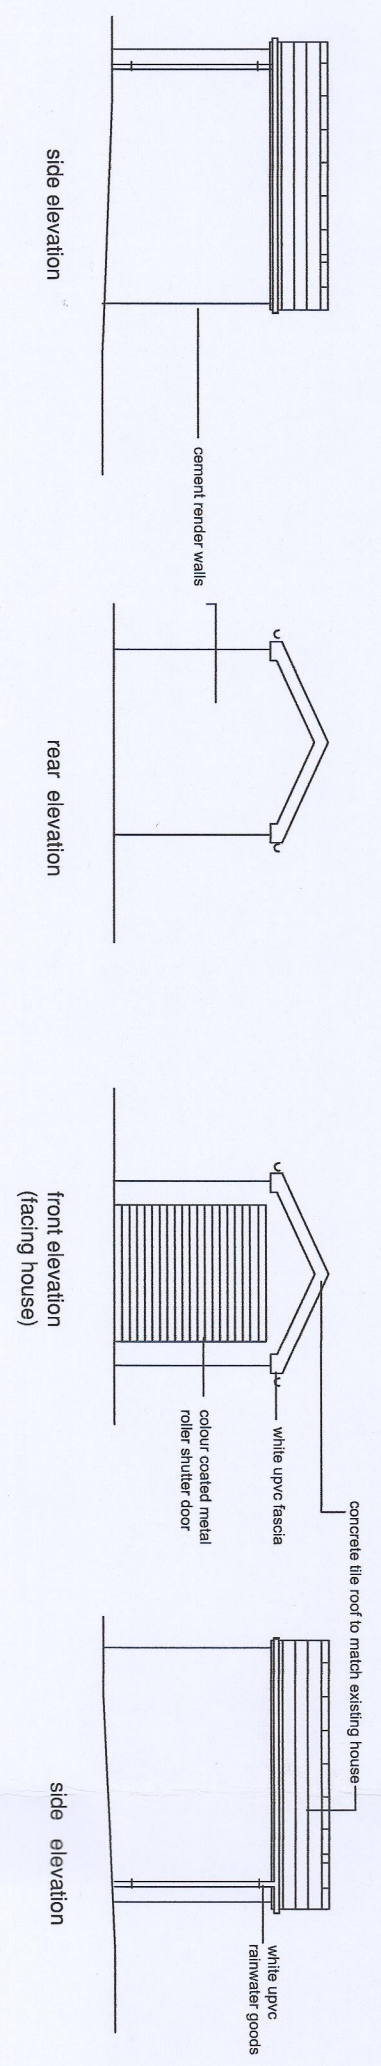

Proposed Storage shed and off road car parking
at
76 Penlan View Ynystach Merthyr Tydfil
Scale 1:100 @ A2 REV C (RESUBMISSION)

Proposed elevations,