


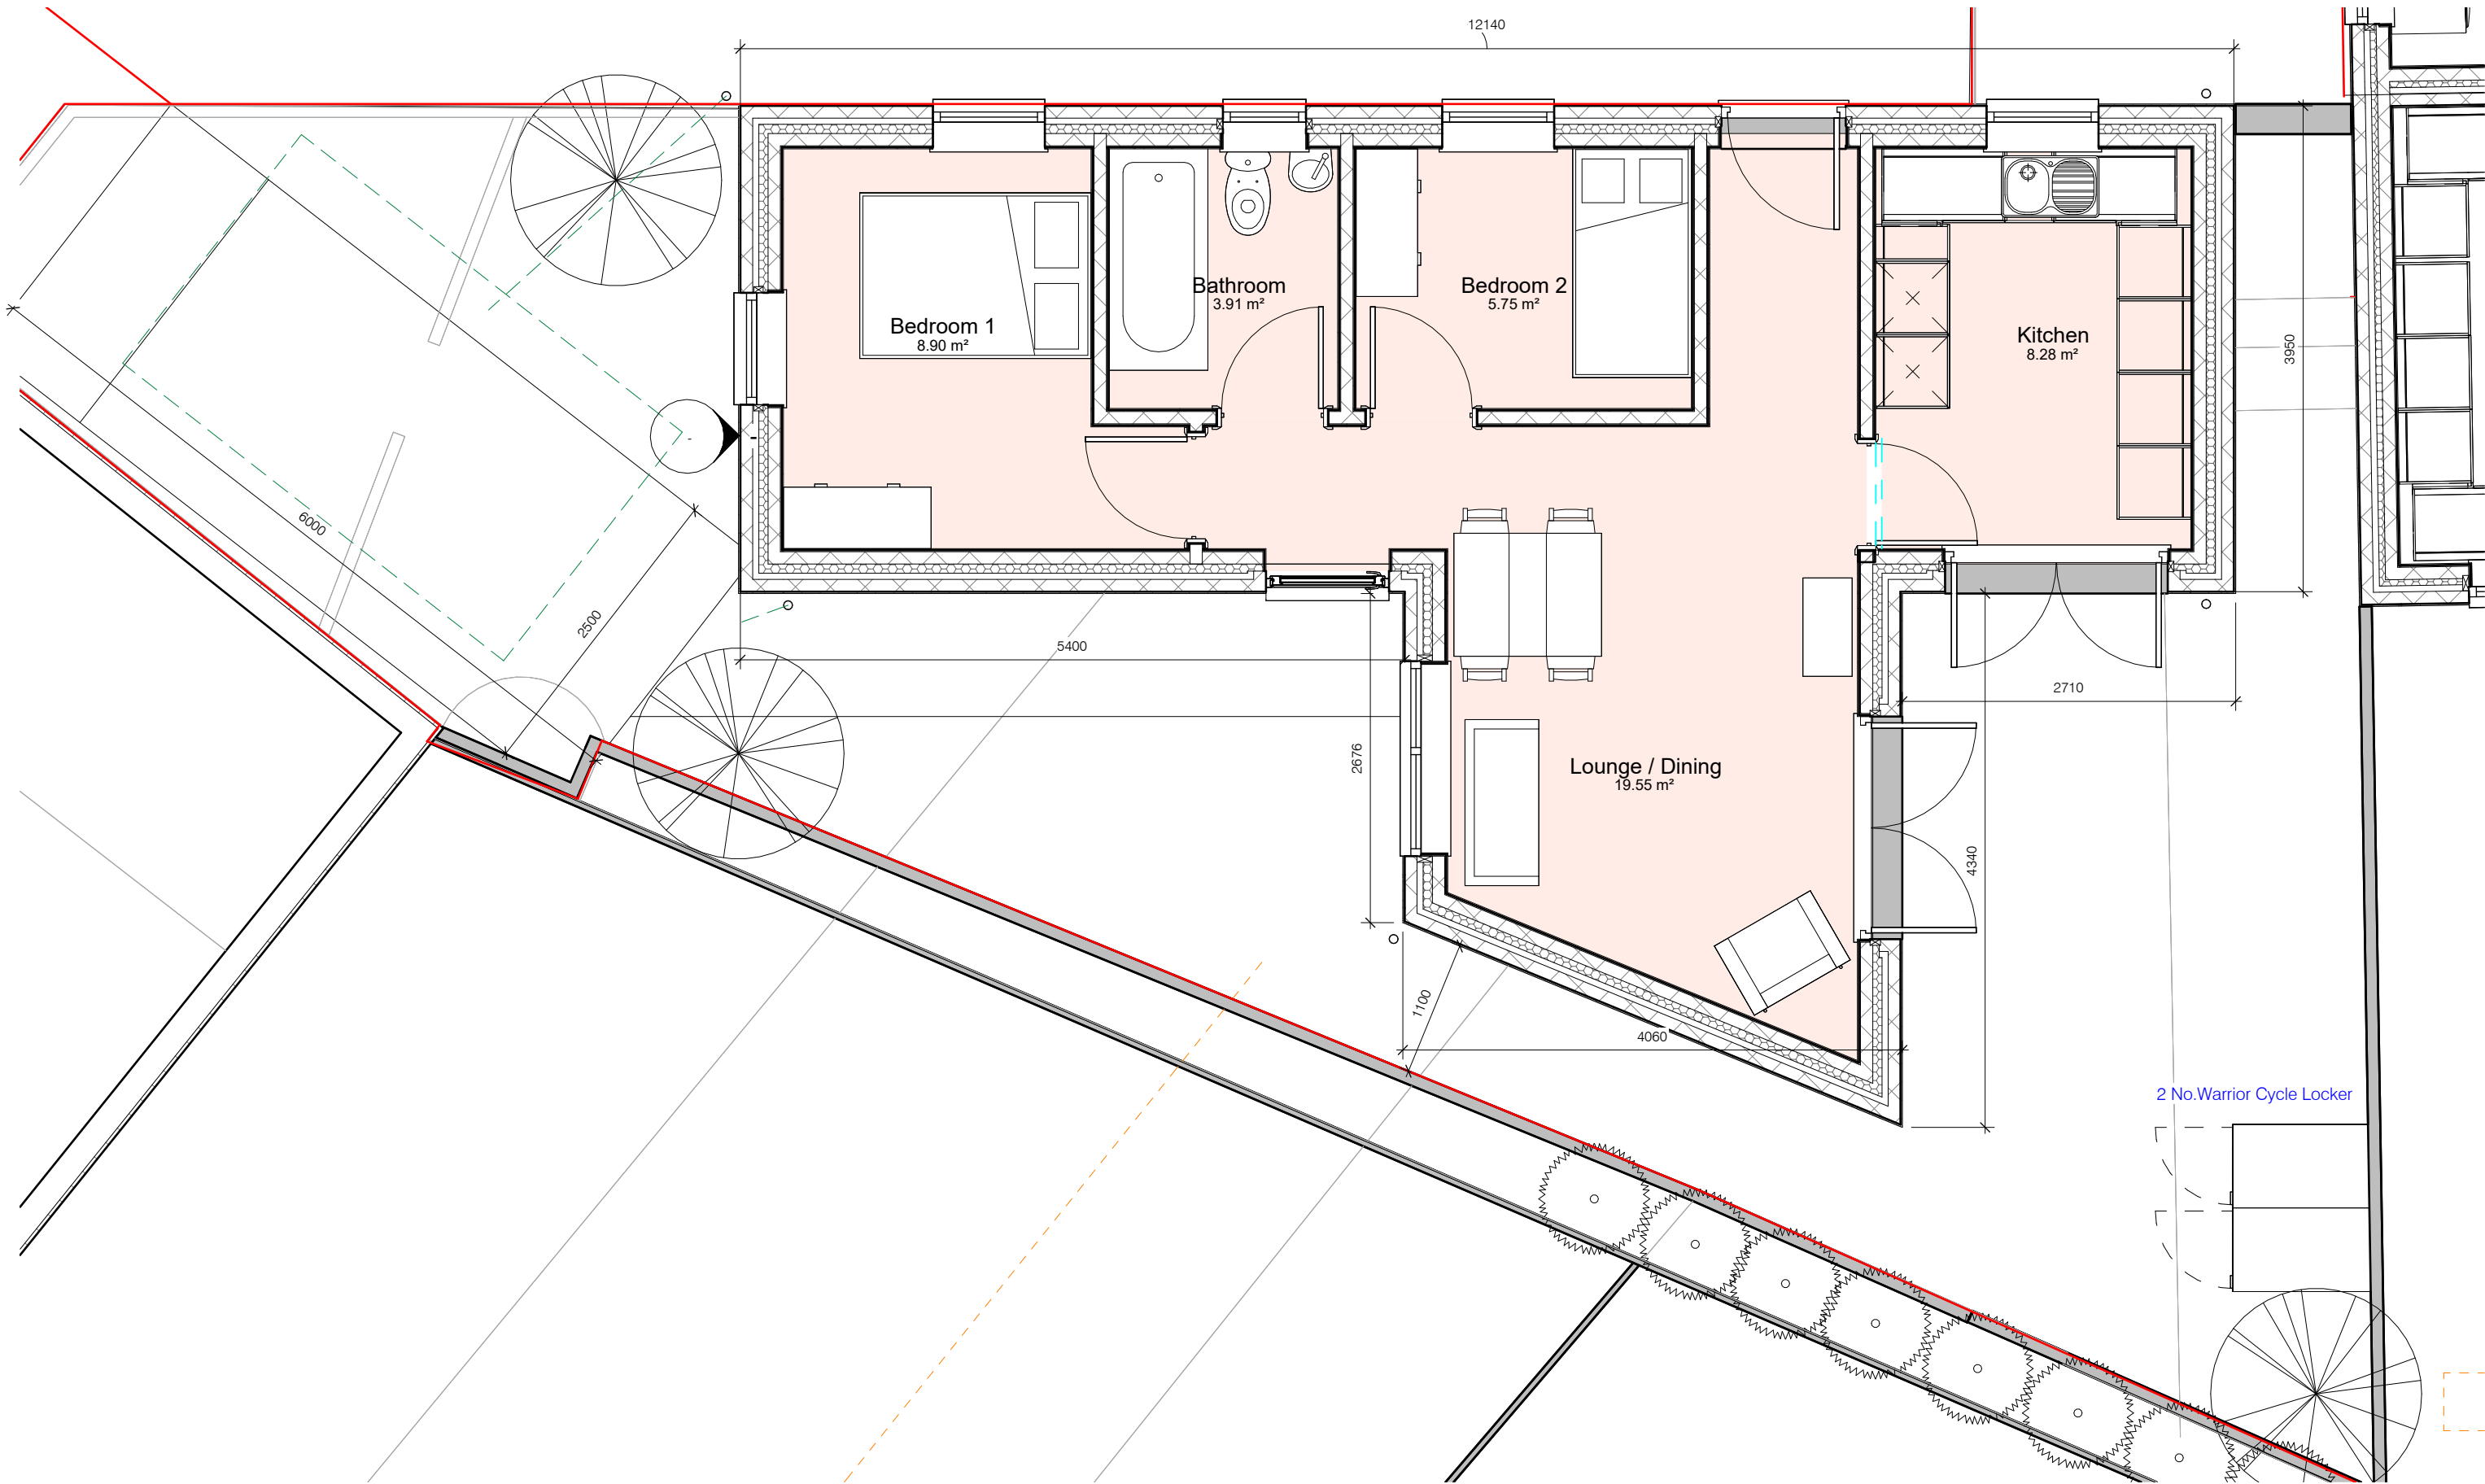

2 No. Warrior Cycle Locker

Revision	Date	Description	Issued
A	05.06.25	Site Area increased, building moved further from south-western corner	
B	10.06.25	Side extension to No.63 removed, area added as front garden, kitchen window relocated	
C	24.07.25	Scheme amended following Pre-App feedback - Design changed to bungalow and plot amended	
D	30.10.25	Proposed Foul & Surface Water Drainage routes added, minor internal changes to floor plan & North Elevation	
E	13.02.26	Building footprint amended - southern wing reduced slightly to achieve 1.1m clearance to rear boundary for drainage	

This drawing is covered by copyright which remains with DPH Architect Ltd. and must not be reproduced in any form without their express permission. This drawing should not be scaled for construction purposes, use figured dimensions only.

Client MATTHEW PHILIPS			
Project 63 BRECON RISE, PANT, MERTHYR TYDFIL, CF48 2EE			
Drawing GROUND FLOOR PLAN			
Scale @ A3 1 : 50	Date 08.05.2025	Drawn DPH	Checked -
Job No. 140	Dwg No. PL 03	Revision E	Status PLANNING