


Mrs. P. Williams, 5 Westwood Drive, Quakers Yard, Treharris
Scale 1:50 DO NOT SCALE OFF DRAWING
Proposed ground floor plan.
This drawing is to be read in conjunction with the attached specification to meet the current Planning approvals and Building Regulations. (Where applicable)

Legend - Proposed building finishes

- A. Pitched roof - Concrete tiles
- B. Windows & doors - Upvc double glazed in white
- C. Walling - Spar dash render
- D. Flat roof - GRP in grey
- E. Rainwater goods - Upvc in white

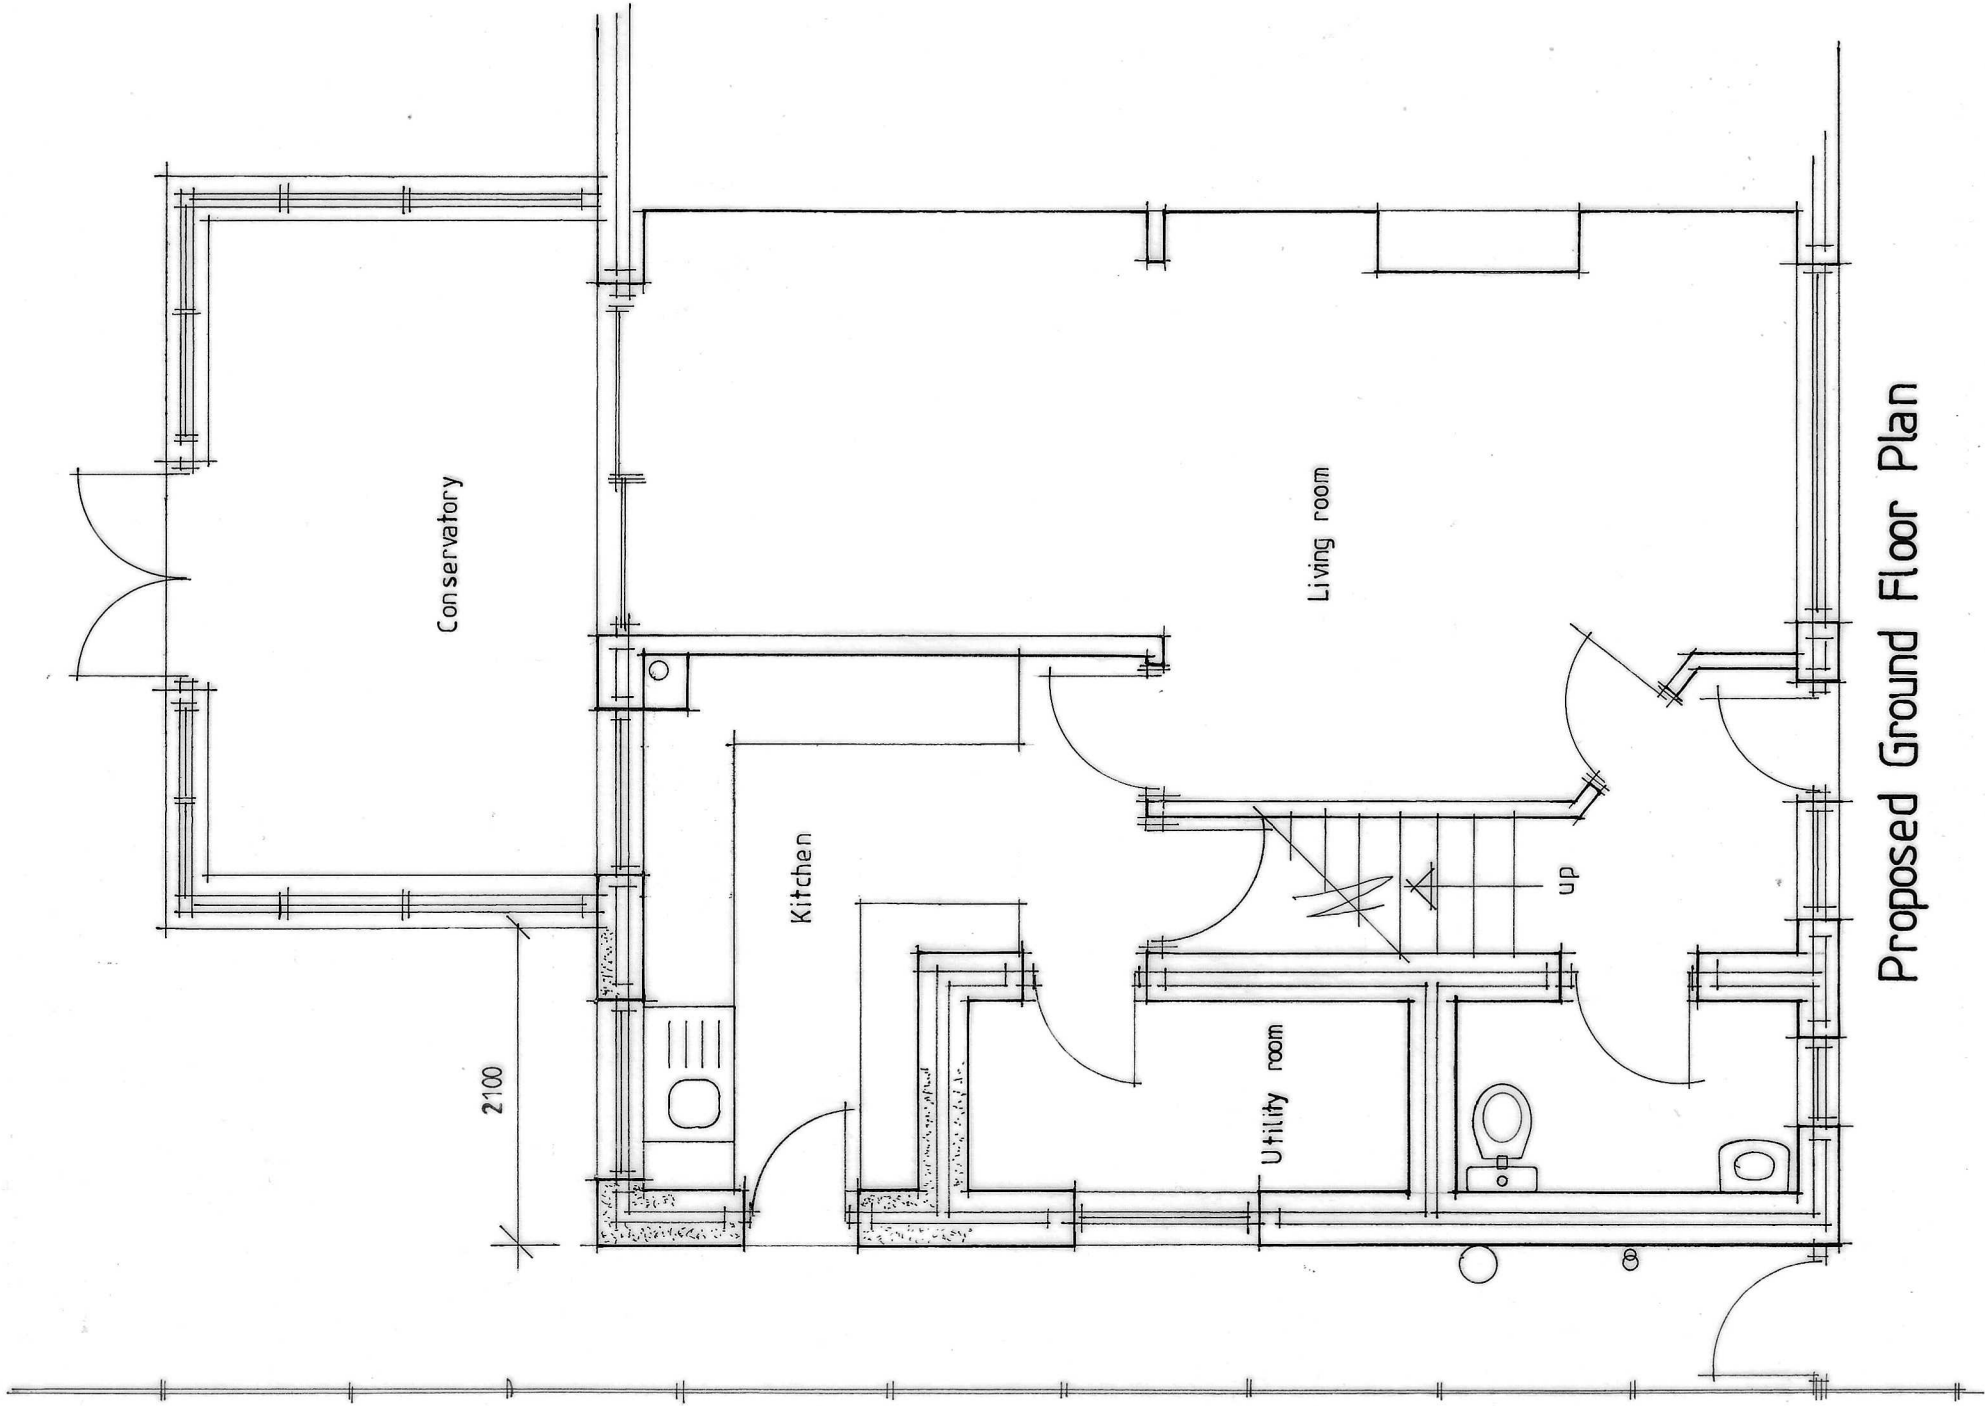

Proposed Ground Floor Plan