

Mrs. P. Williams, 5 Westwood Drive, Quakers Yard,
Treharris.


Scale 1:50 DO NOT SCALE OFF DRAWING

Proposed Rear Elevation

This drawing is to be read in conjunction with the attached
specification to meet the current planning approvals and
Building Regulations. (Where applicable)

Legend – Proposed building finishes

- A. Pitched roof – Concrete tiles
- B. Windows and doors – Upvc double glazed in white
- C. Walling – Sar dash render
- D. Flat roof – GRP in grey
- E. Rainwater goods – Upvc in white

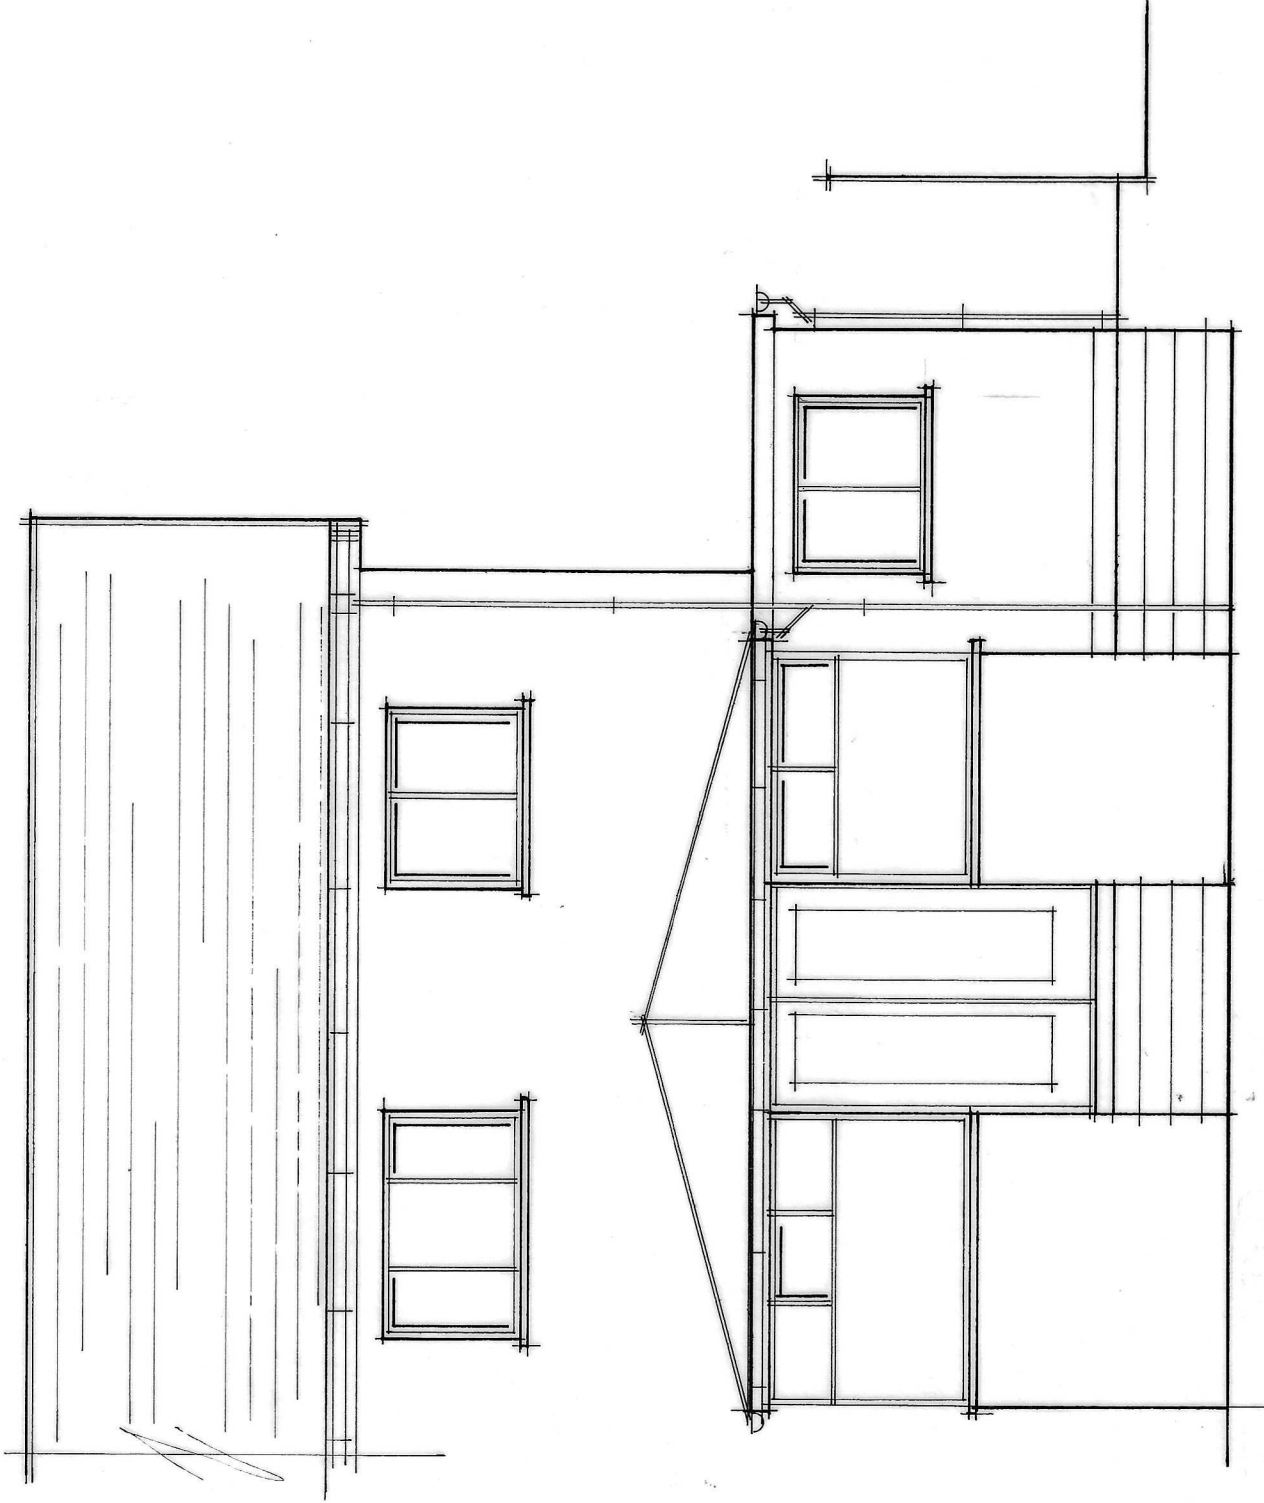

Proposed Rear Elevation