



Grounds

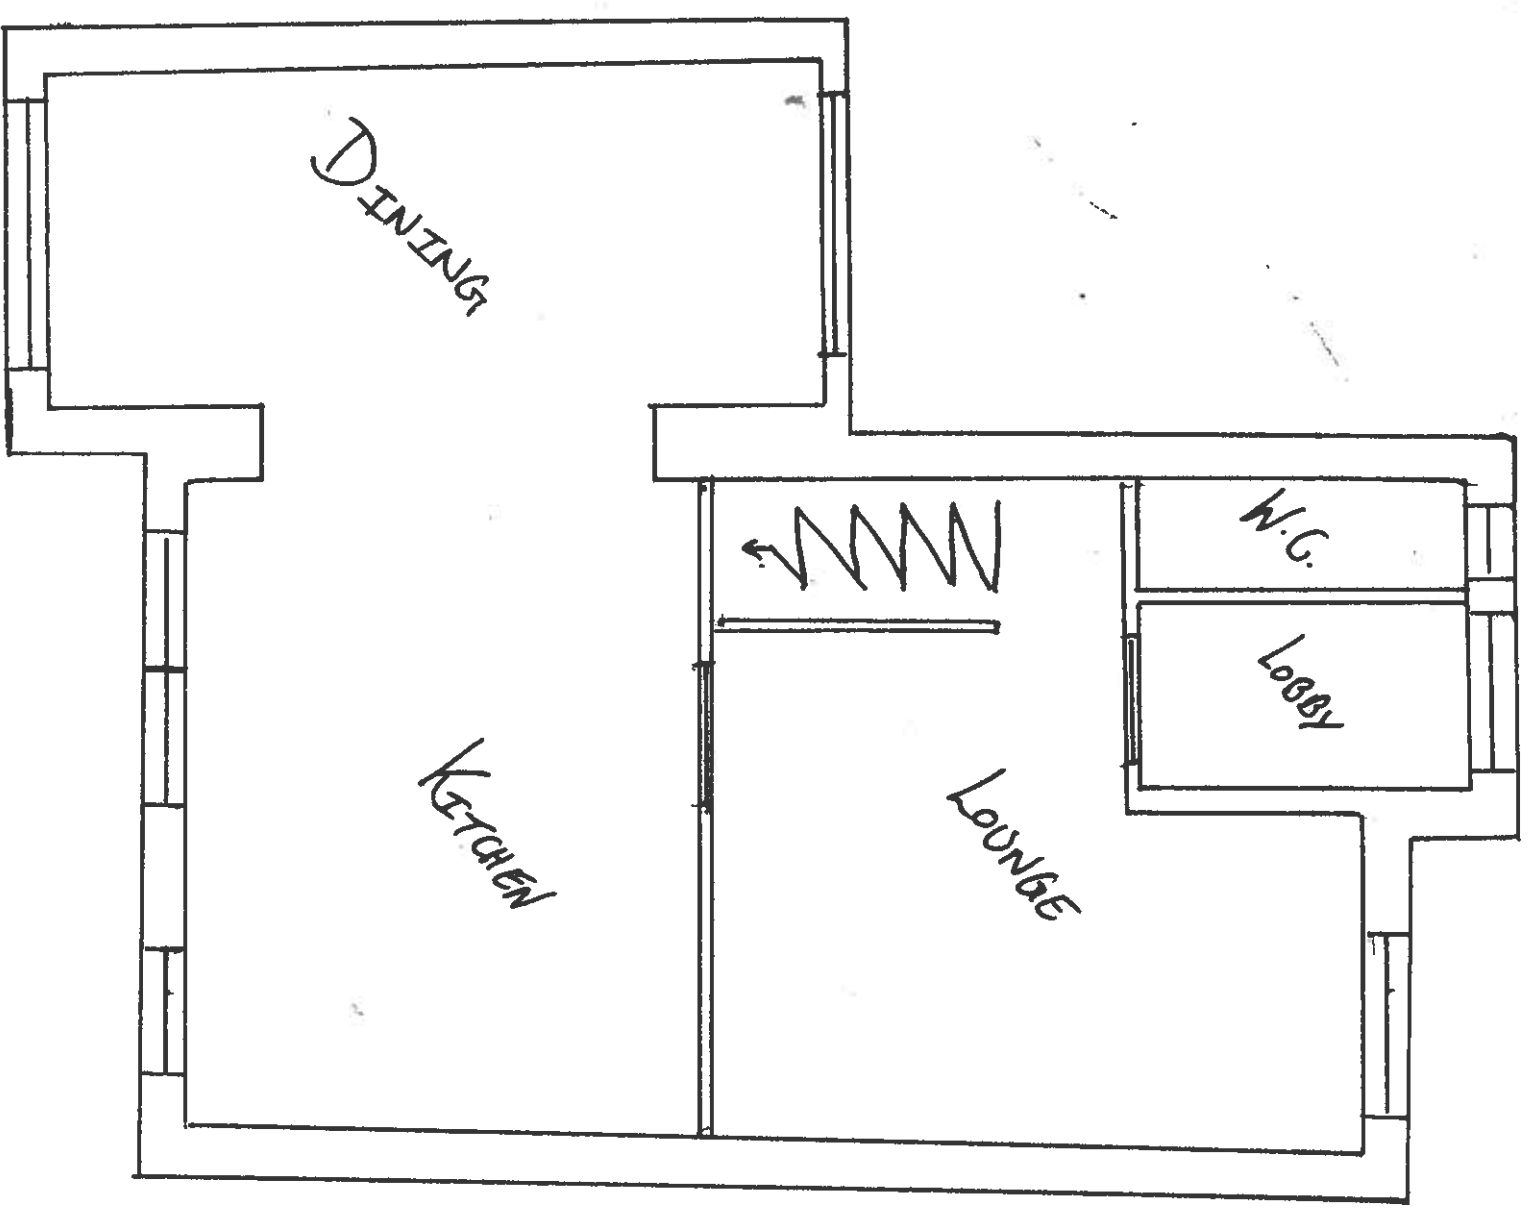

First

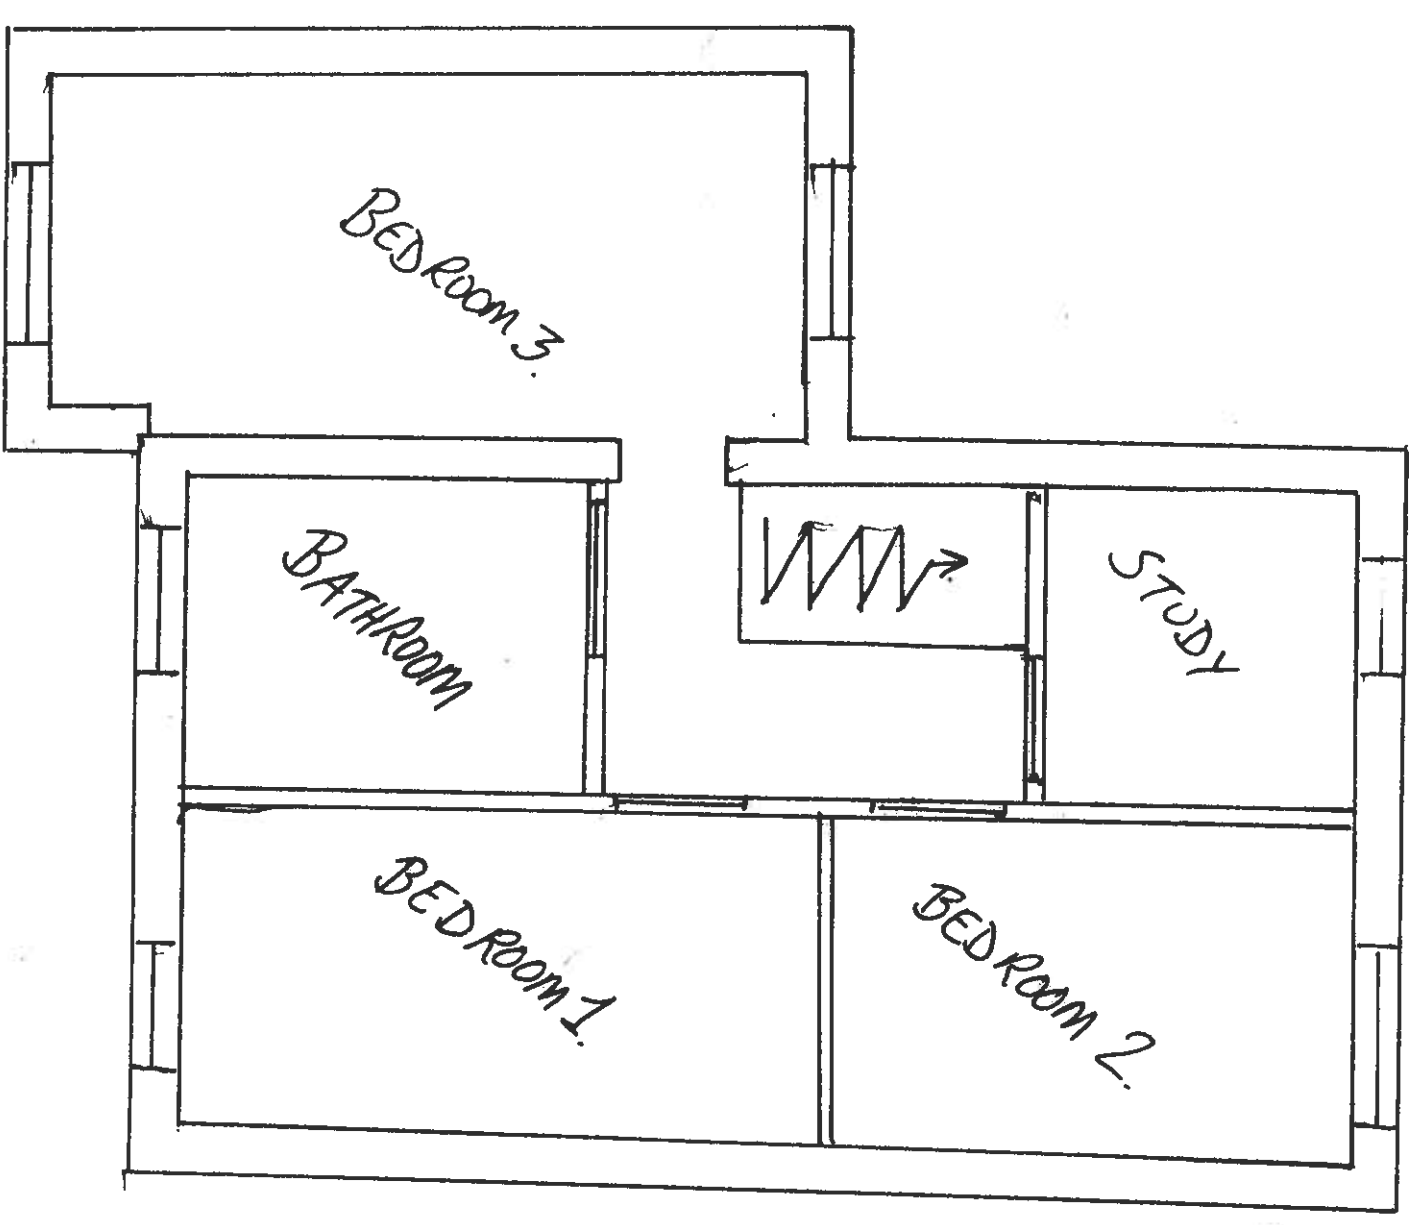

PROPOSED Floor Plans
Scale 1:50
ANTHONY HILL COURT, LEINTREACH