


2020290

PLANNING DEPARTMENT
24 NOV 2020
RECEIVED

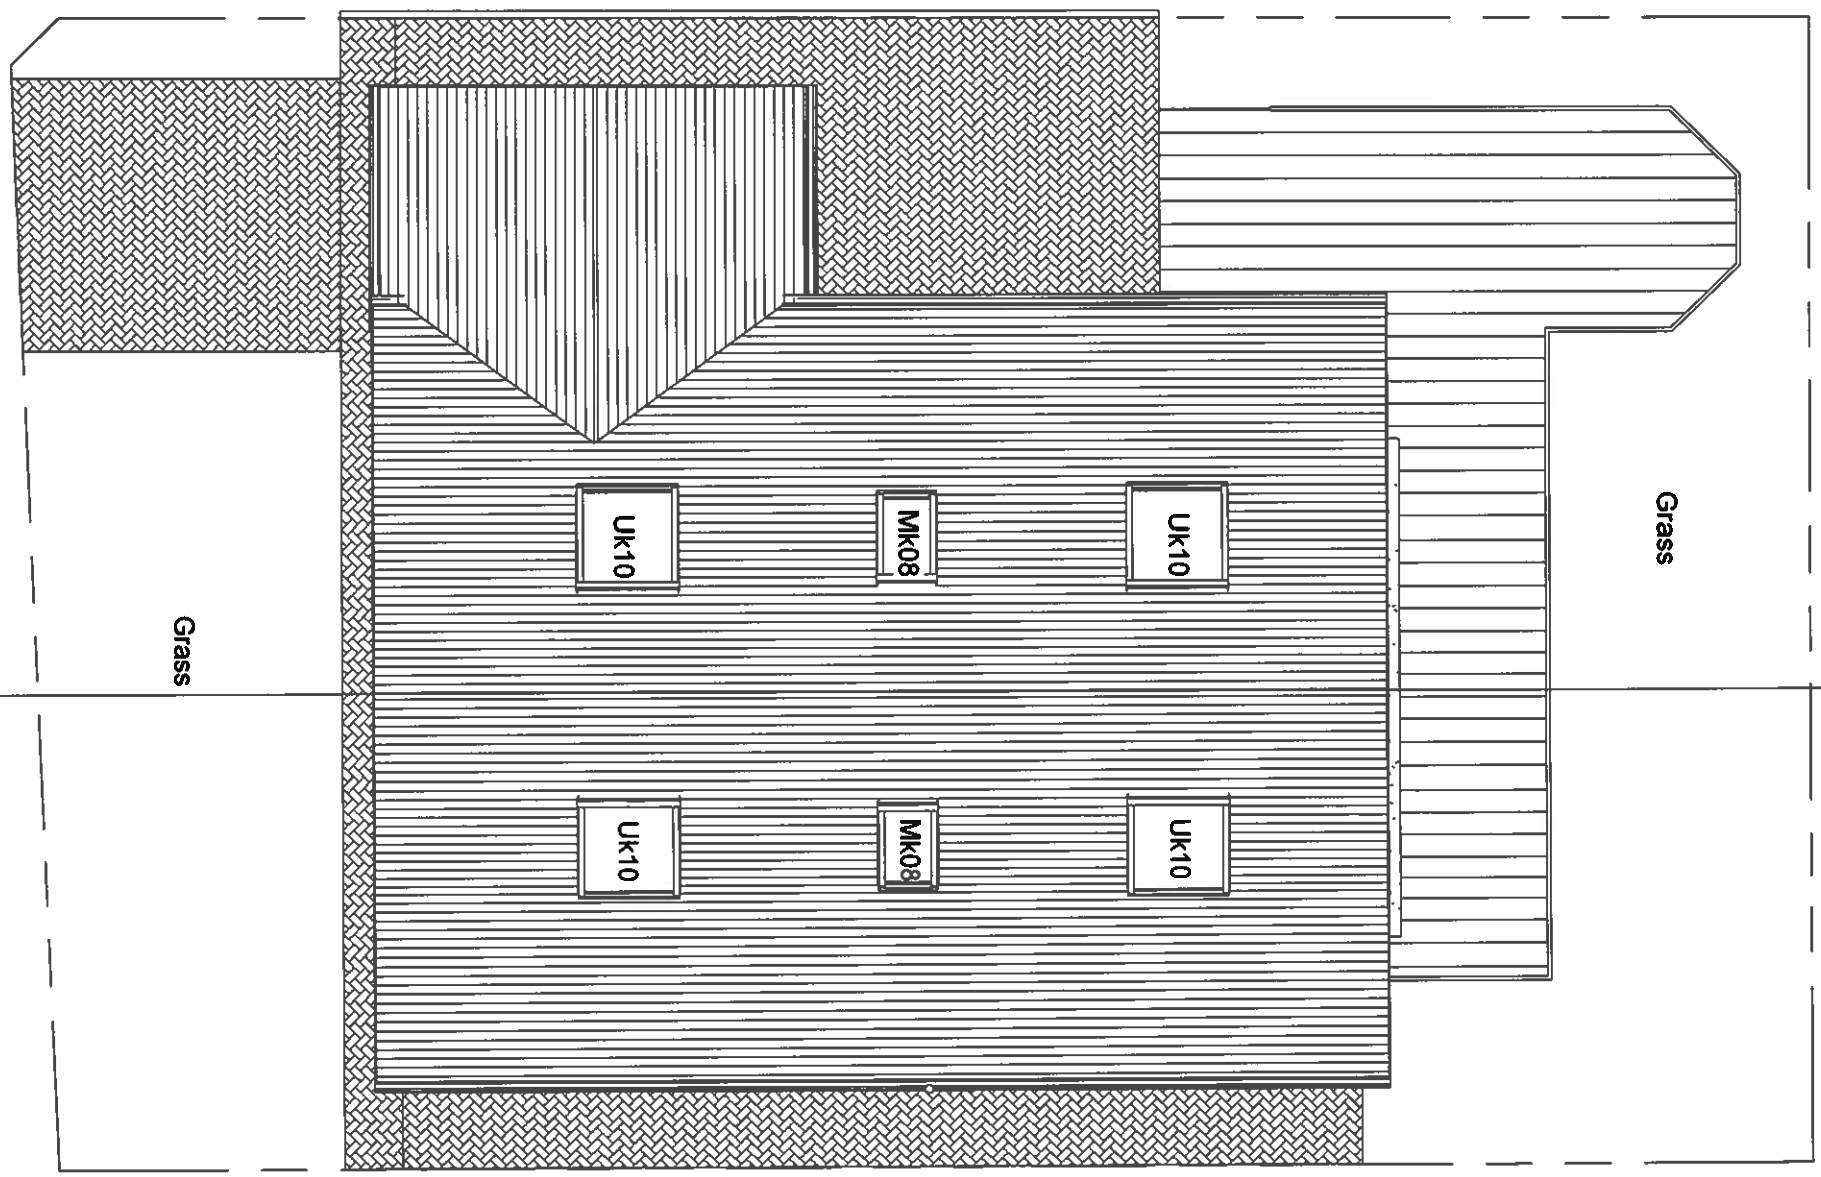

INDIGO DESIGN (Part of 3dcadwales Ltd) 5 Ashtea Drive,
Merthyr Tydfil, CF47 0NY. Tel: 01685 385746 Mob -
07940913216 Email: enquiries@indigo-3d-design.co.uk

This Drawing is Copyright,
Dimensions to be checked
on site and not scaled from
this drawing

PURPOSE OF ISSUE
Drawing Number
02028002-05

PROJECT
Attic Conversion

SHEET
Proposed Site Plan

Address
38 Lakeside Gardens, Merthyr Tydfil
CF48 1EN

Checked by
JH

Drawn by
PH

Scale (@ A3)
1 : 100

Rev No	Description	Date
A	Issue	20/11/2020