




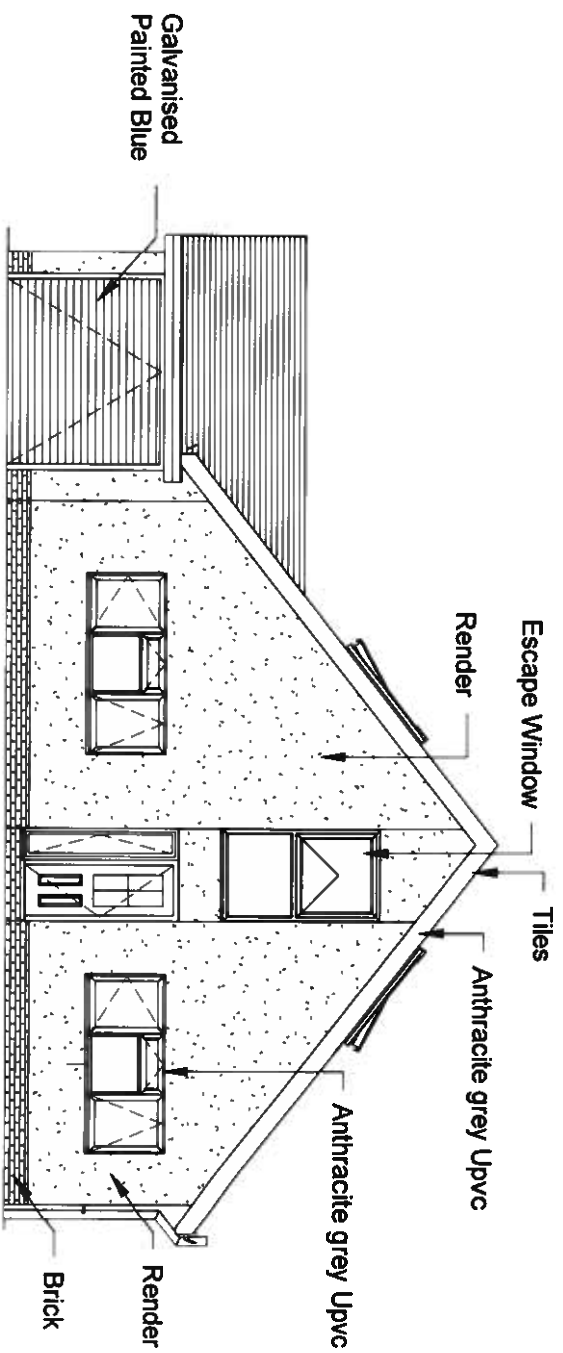


Proposed Front Elevation

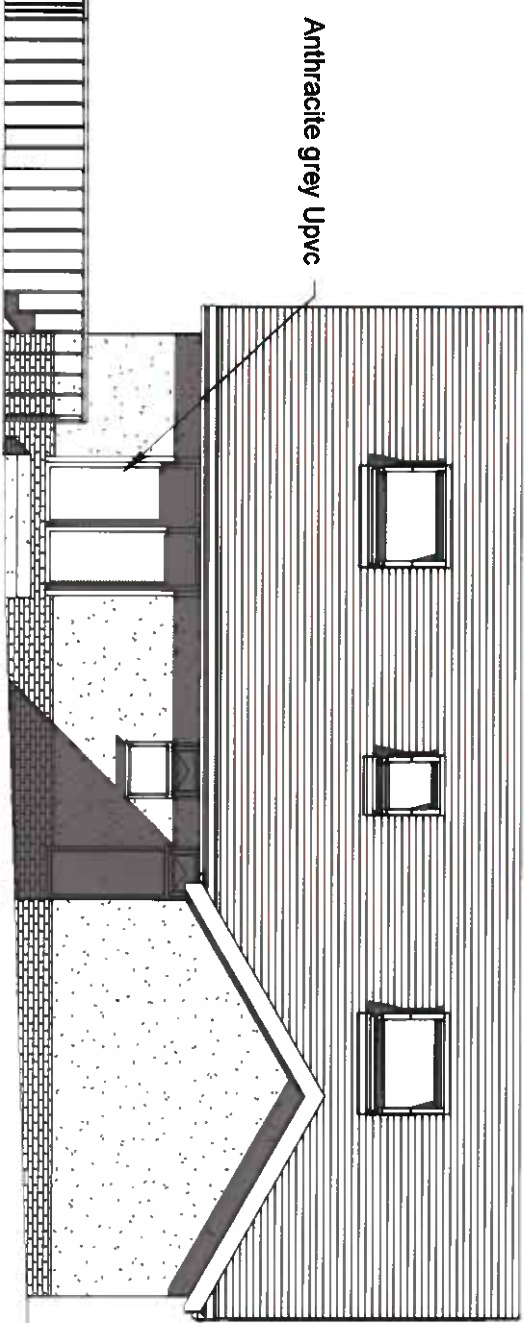

Proposed Side 1 Elevation

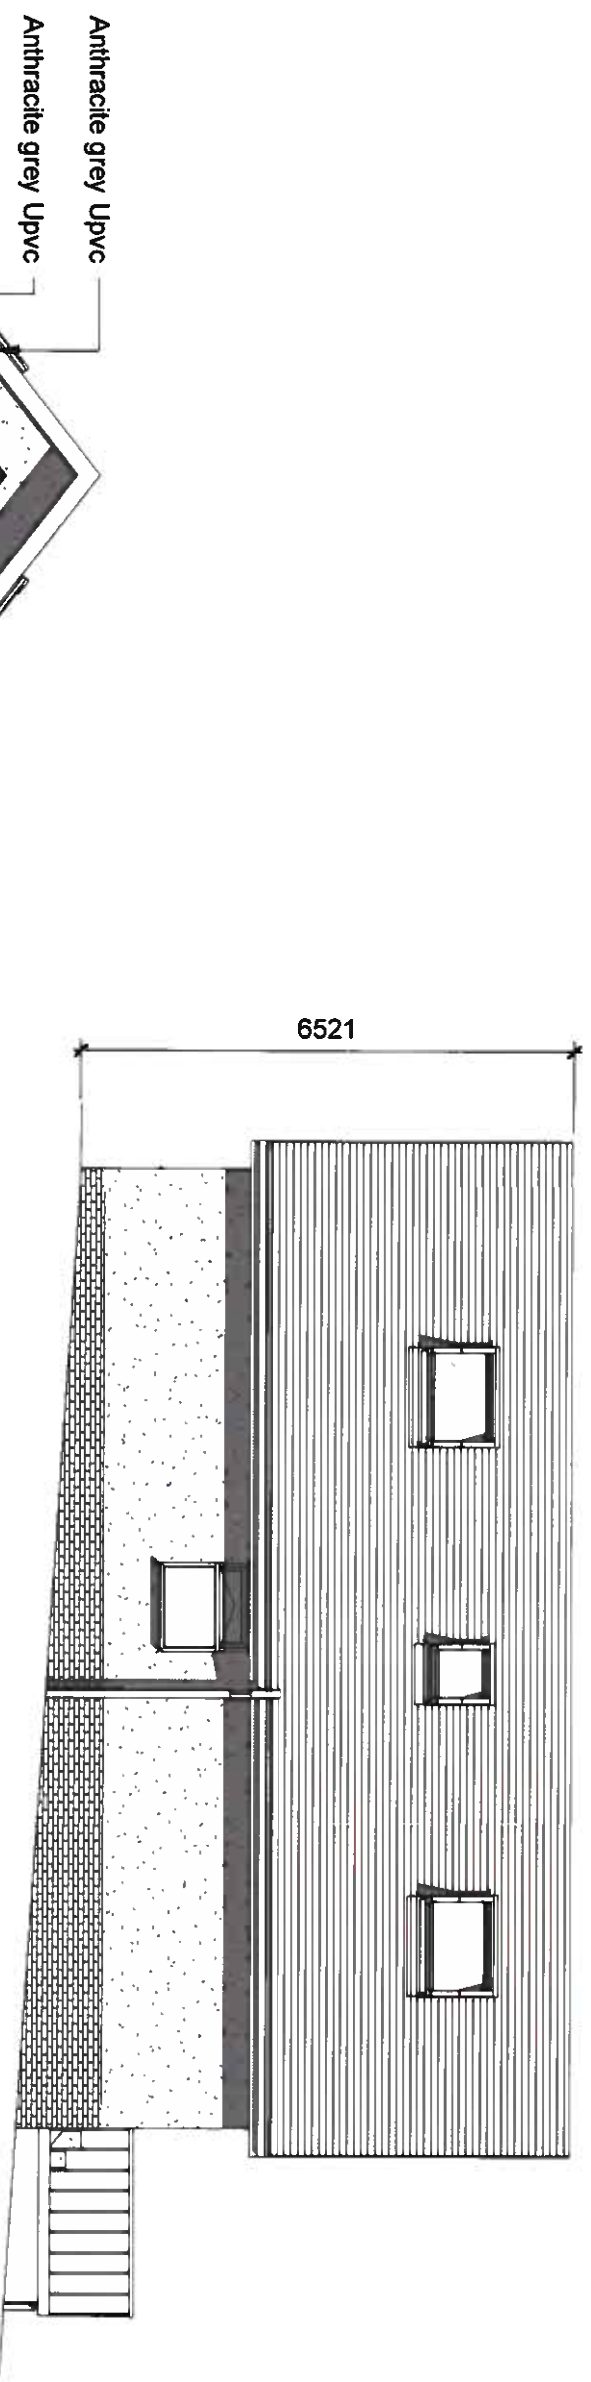

Proposed Side 2 Elevation

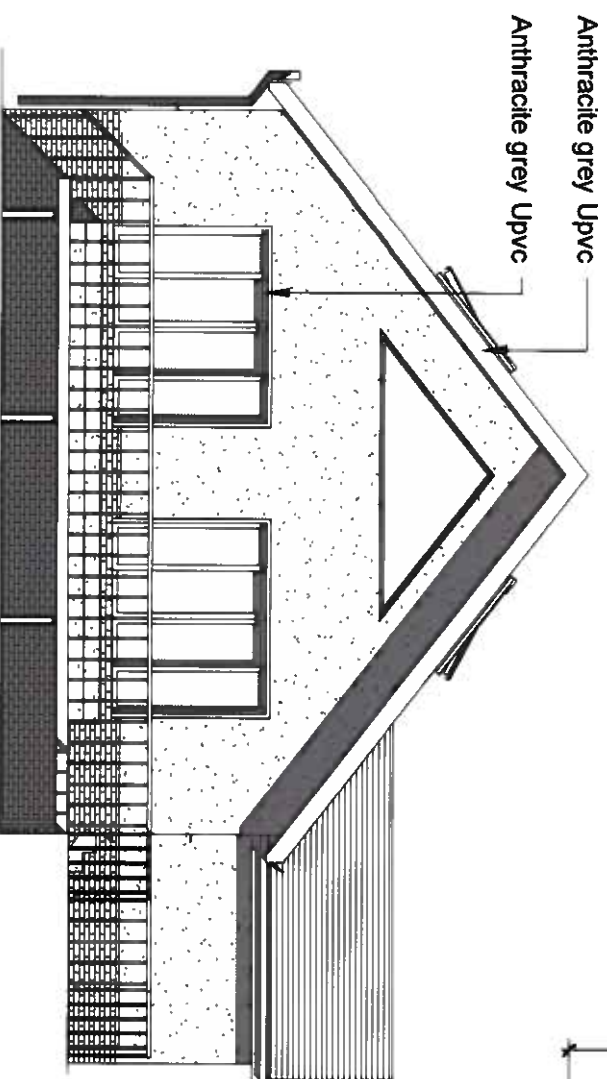

Proposed Rear Elevation

200290
PLANNING DEPARTMENT
24 NOV 2020
RECEIVED

Indigo 3d Design
COPY 1 - NUMBER 1
DATE 24 NOV 2020

INDIGO DESIGN (Part of 3dCADwales Ltd) 5 Ashton Drive, Merthyr Tydfil, CF47 0NY. Tele 01685 385746 Mob - 07940913216 Email: enquiries@indigo-3d-design.co.uk			
This Drawing is Copyright, Dimensions to be checked on site and not scaled from this drawing			
PURPOSE OF ISSUE	DRAWING NUMBER		
Planning Approval	02028002-04		
PROJECT			
Attic Conversion			
SHEET			
Proposed Elevations			
Address 38 Lakeside Gardens, Merthyr Tydfil CF48 1EN			
Checked by	Drawn by	Scale (@ A3)	
JH	PH	1 : 100	
Rev No	Description	Date	
A	Issue	20/11/2020	