




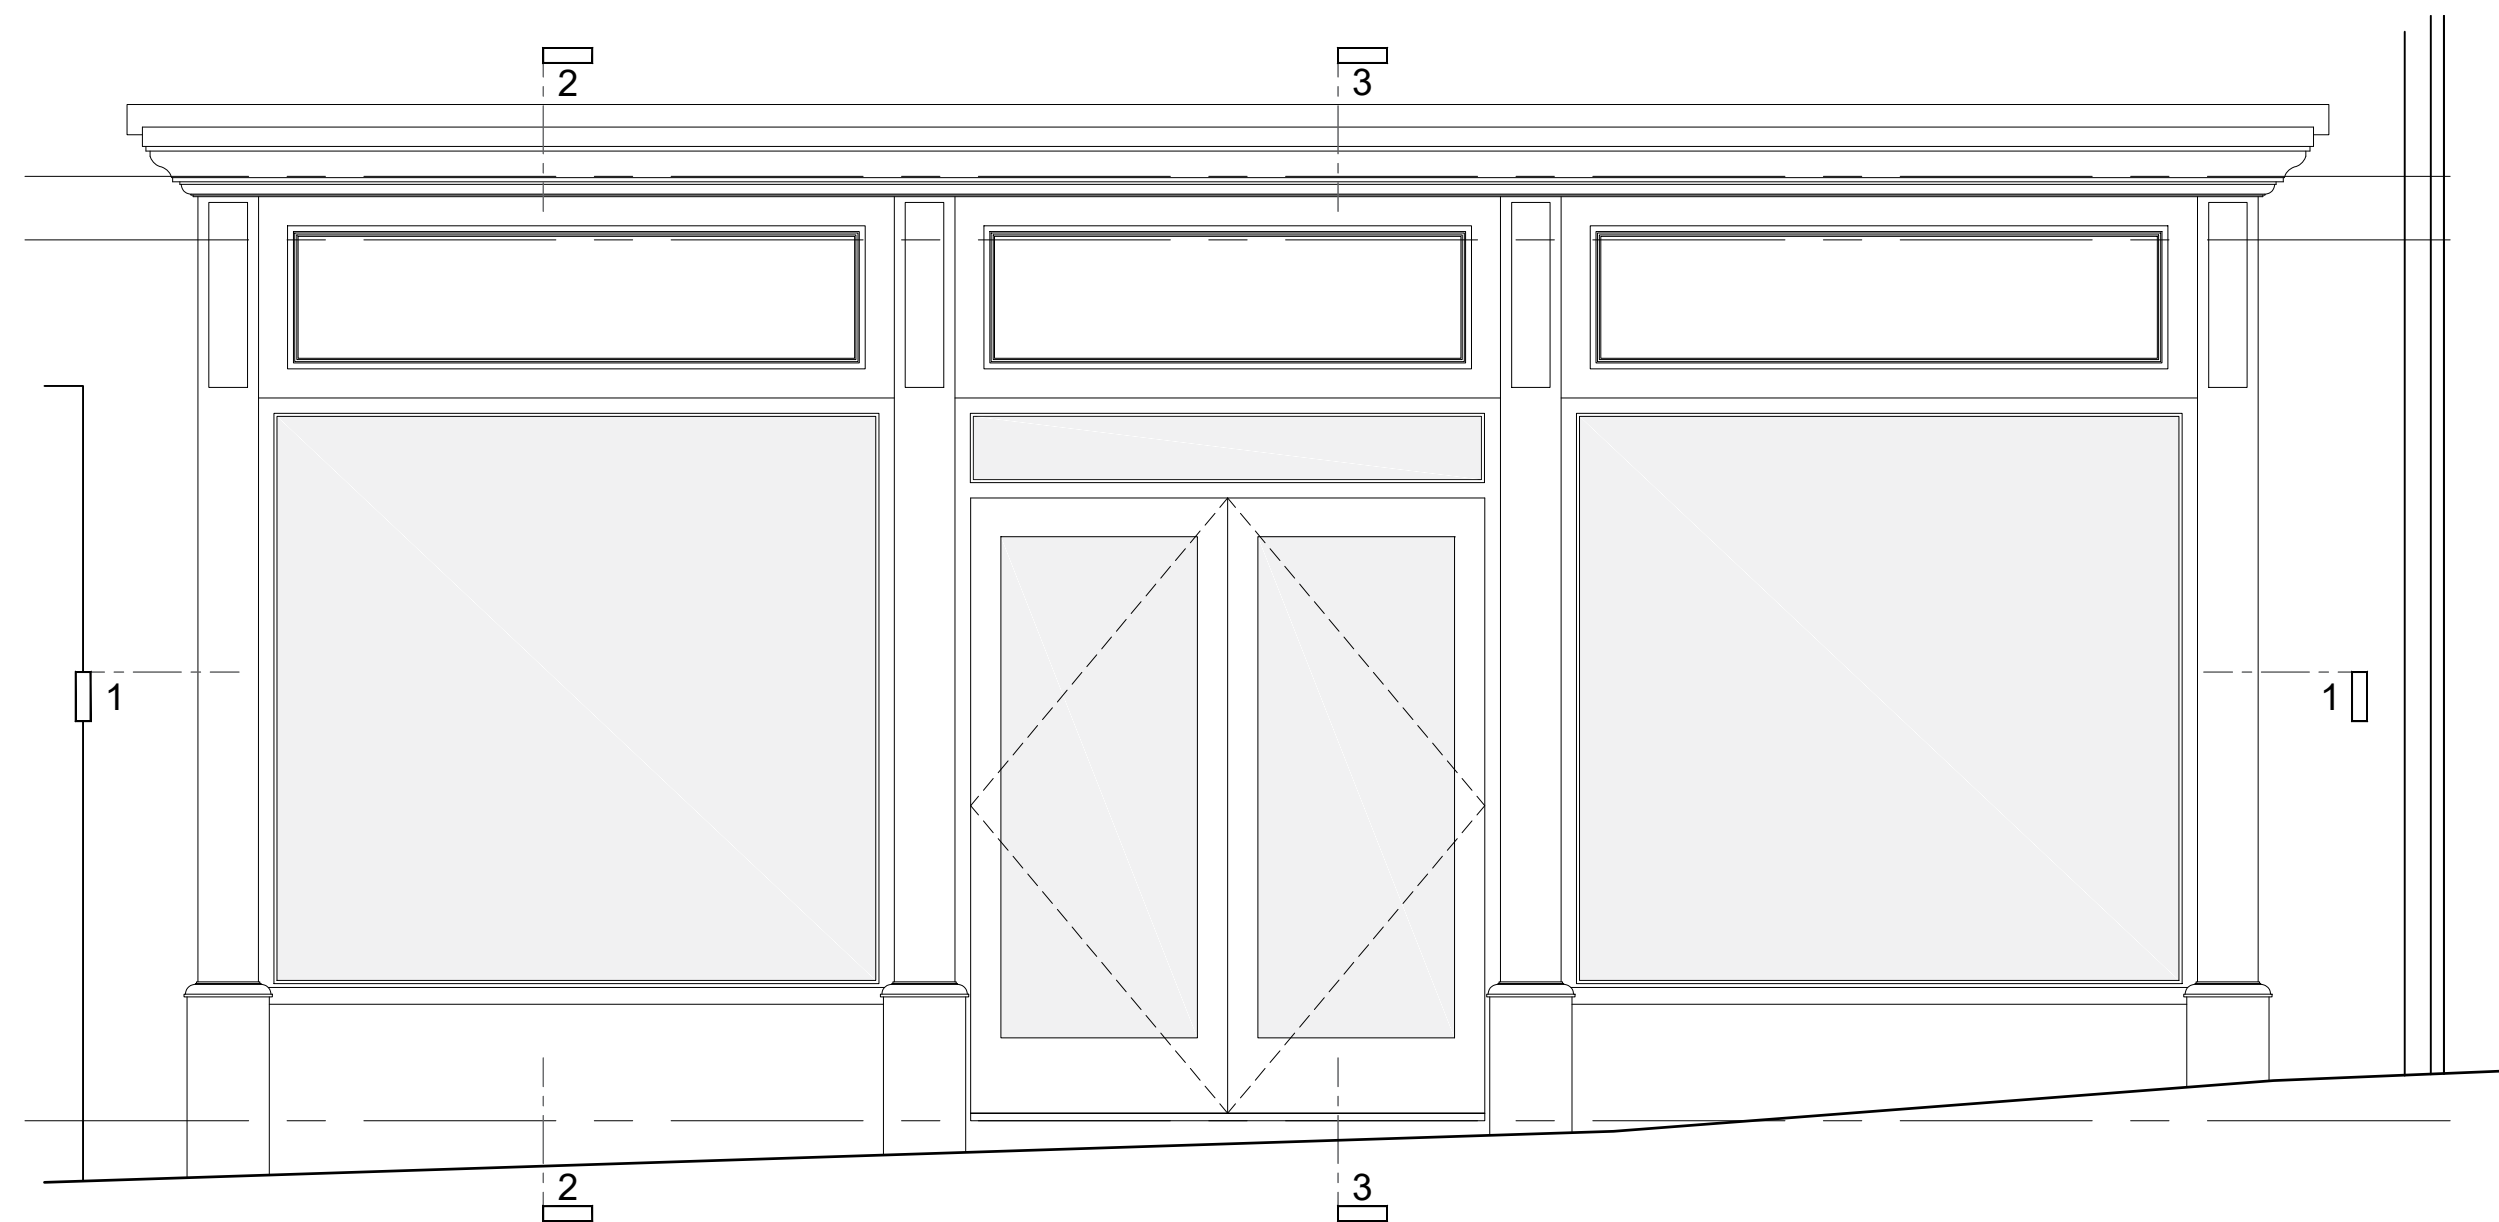


Proposed Main Shop Front Elevation
Scale 1:25

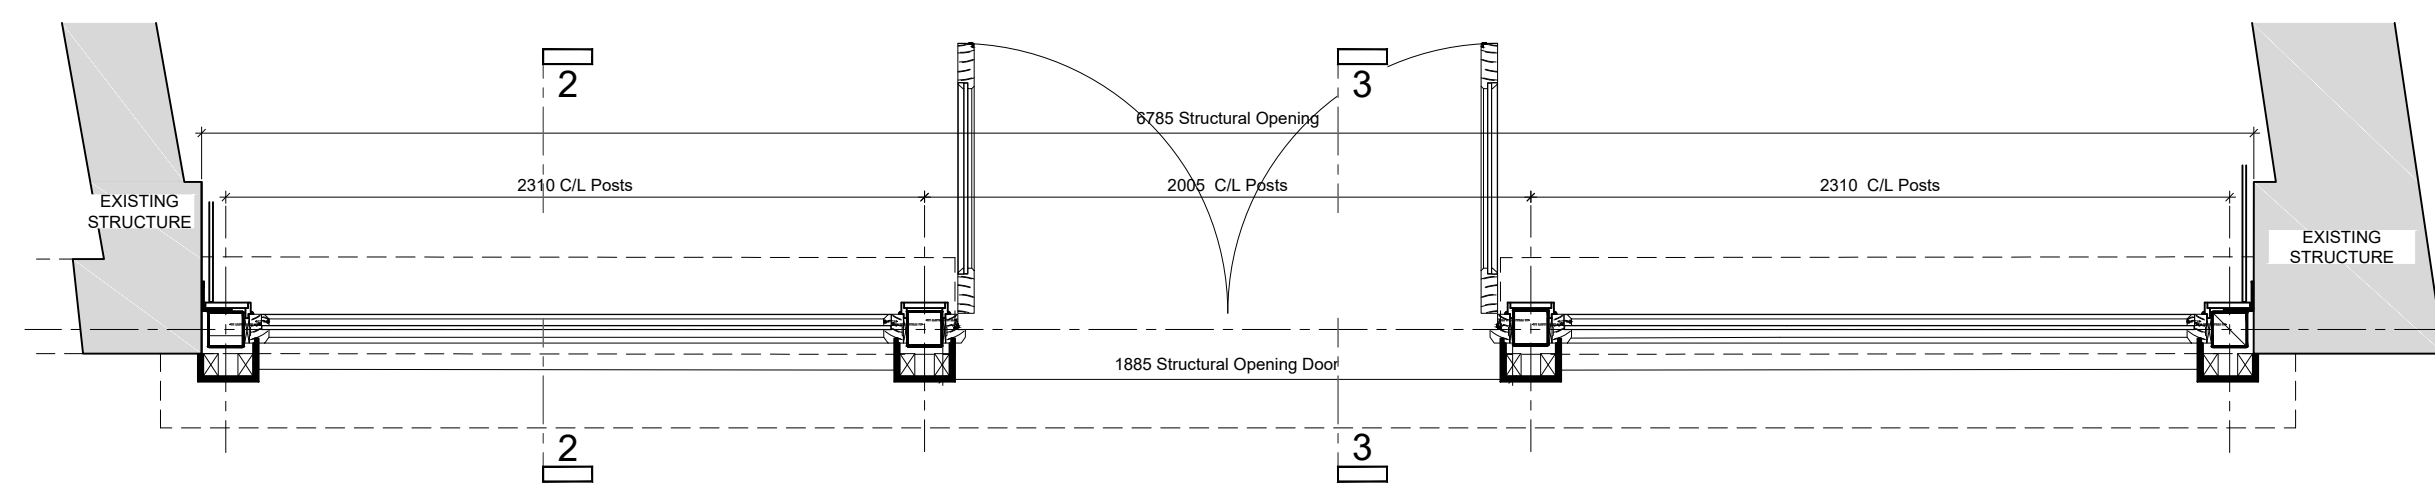

Proposed Main Shop Front Section A1
Scale 1:25

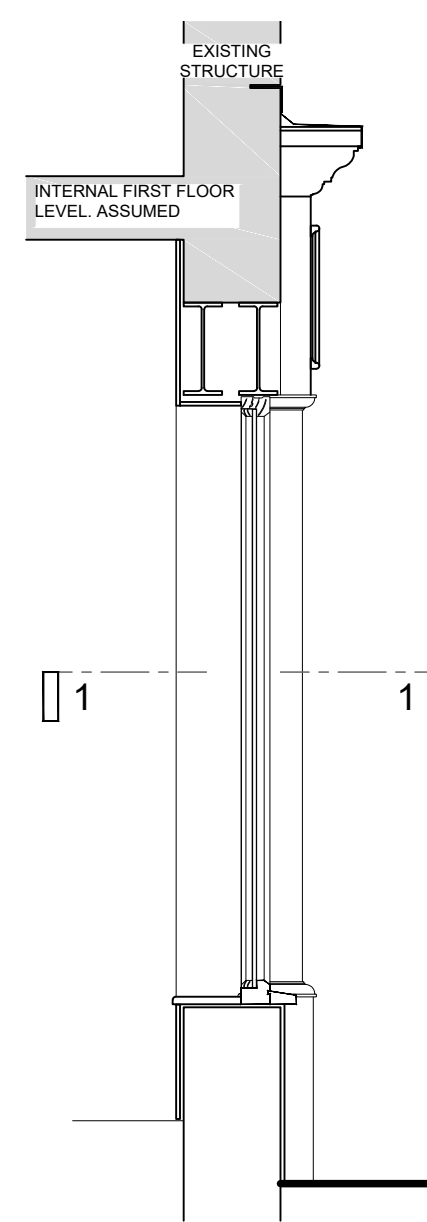


Proposed Main Shop Front
Section A2
Scale 1:25

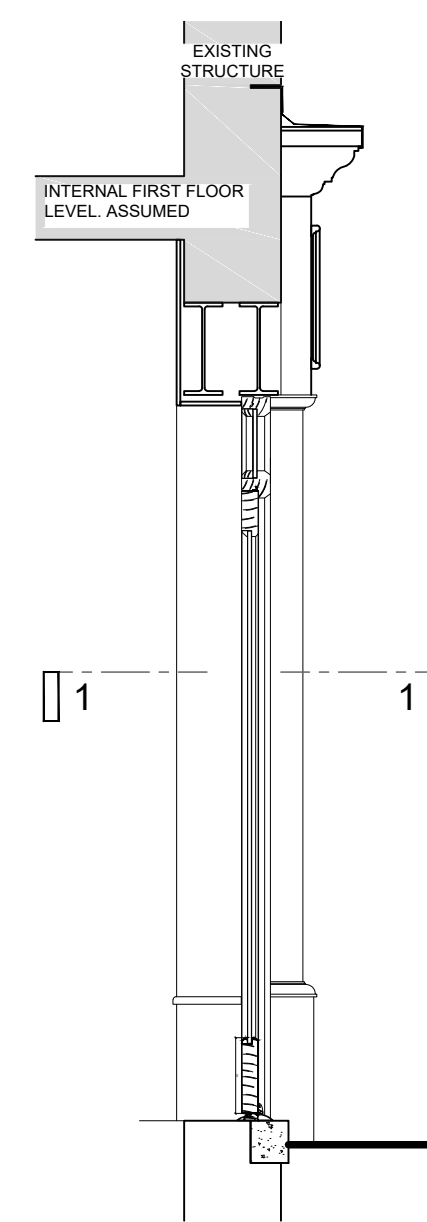


Proposed Main Shop Front
Section A3
Scale 1:25


Shop Front SF01

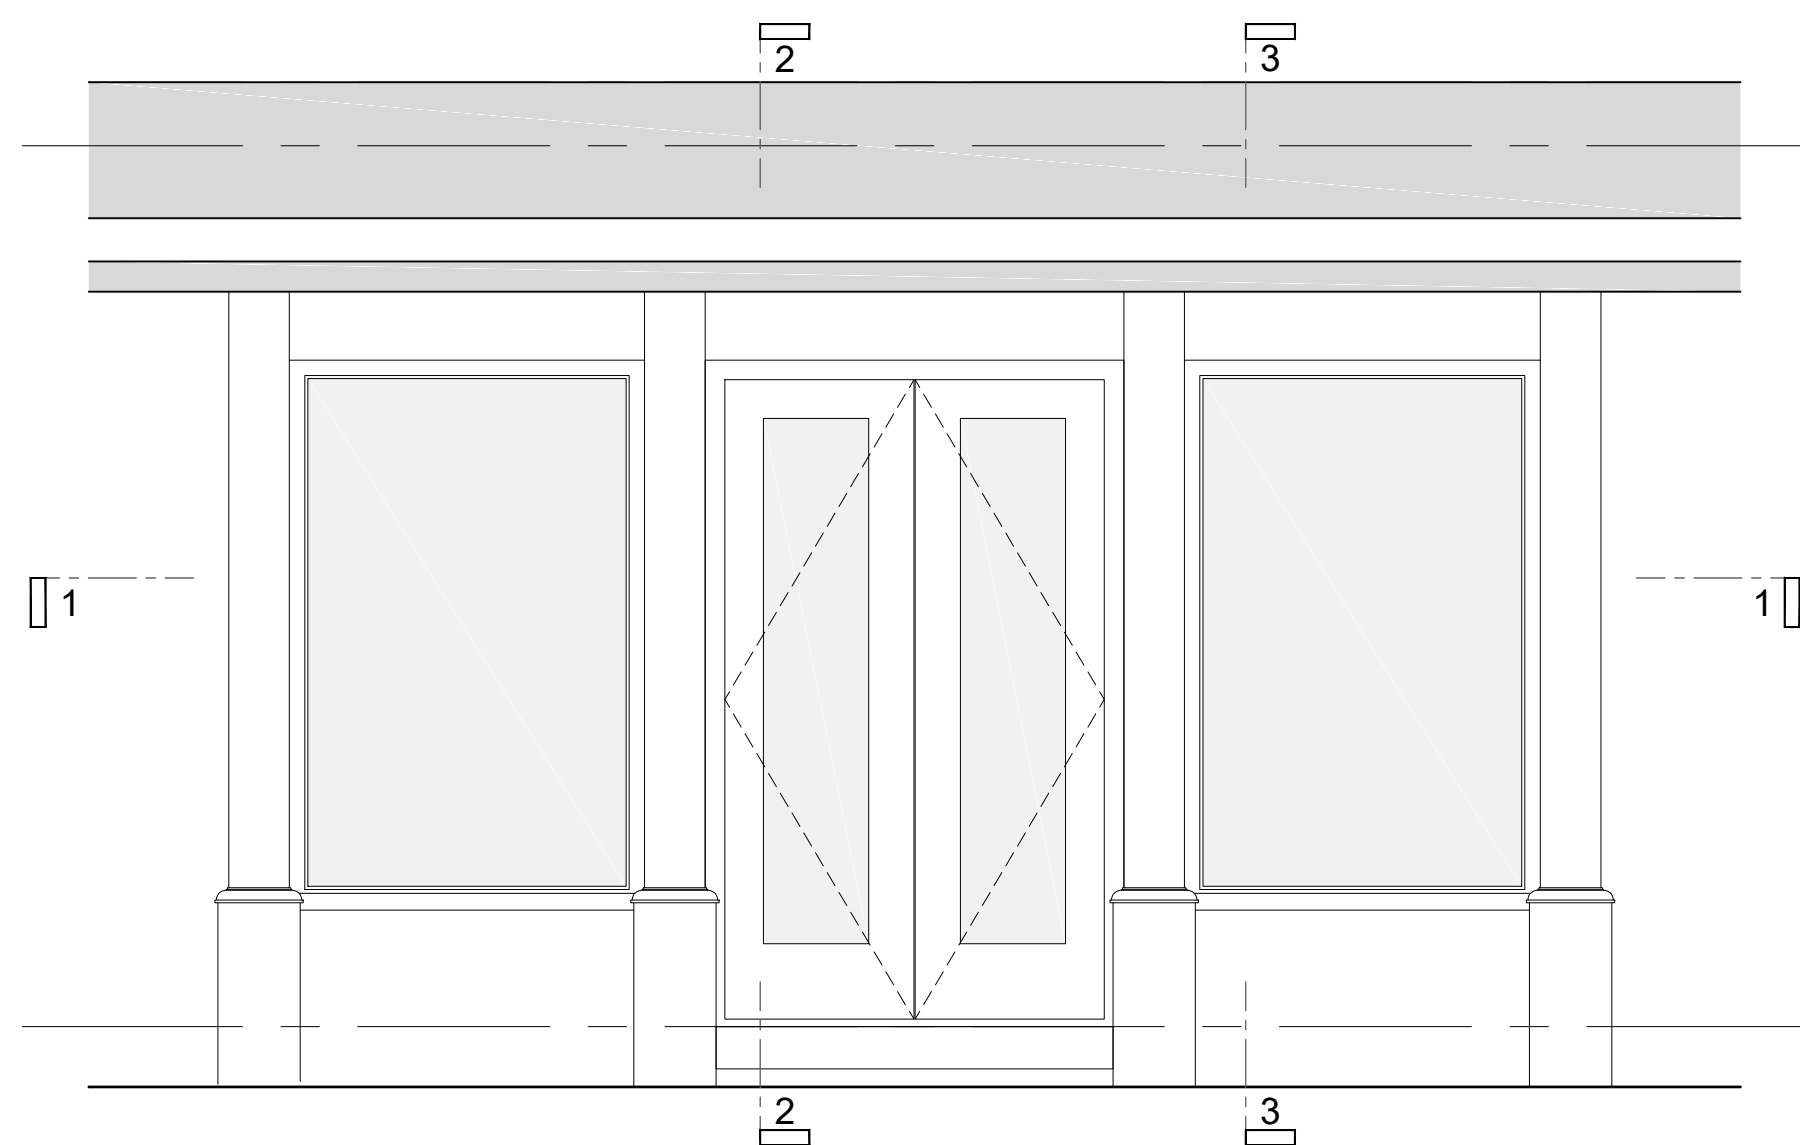


Proposed Side Shop Front Elevation
Scale 1:25

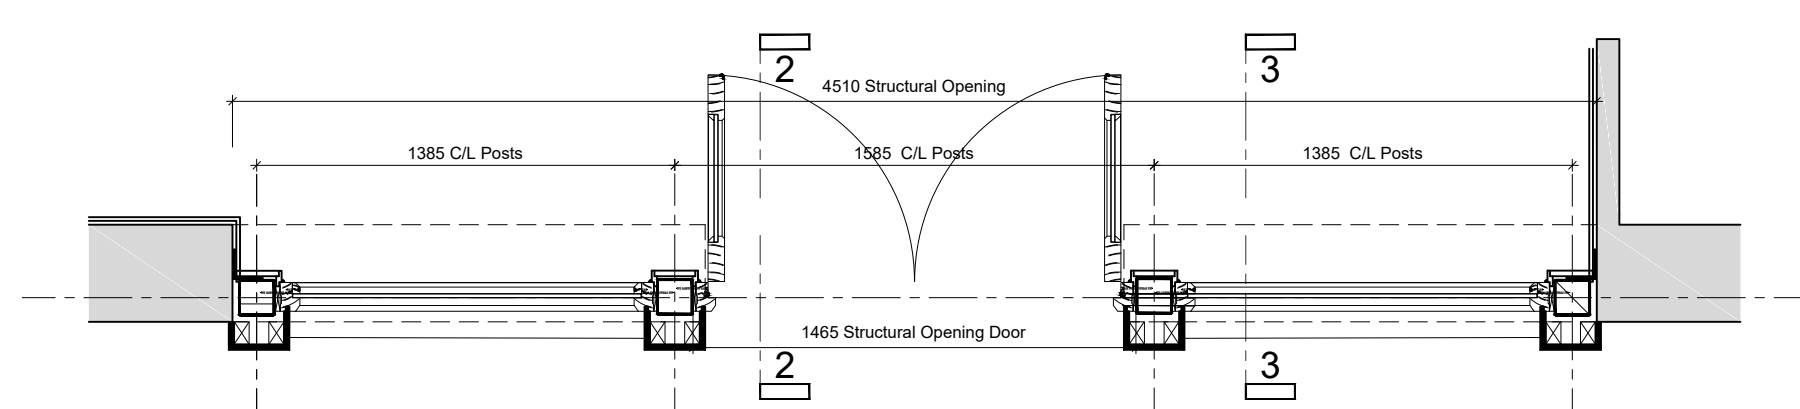

Proposed Side Shop Front Section A4
Scale 1:25

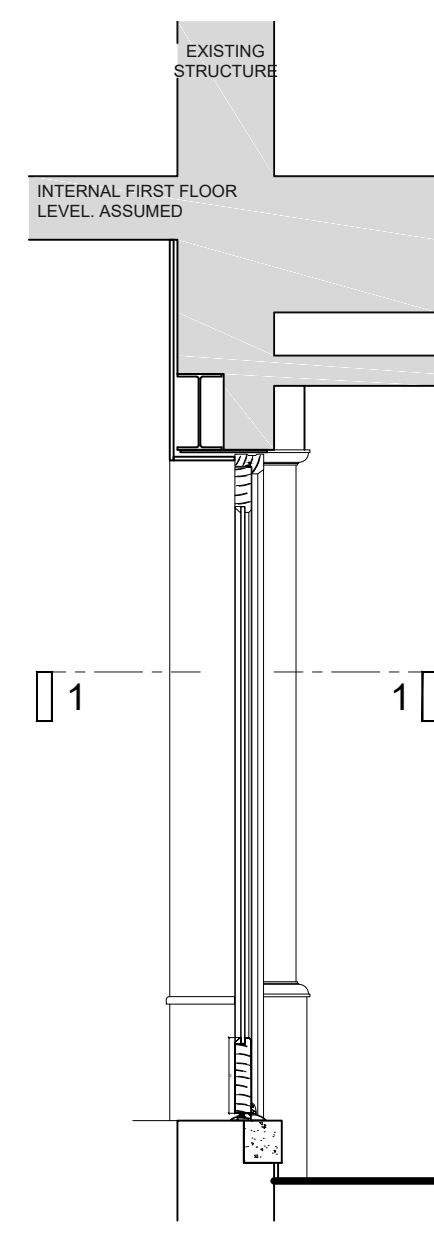


Proposed Side Shop Front
Section A5
Scale 1:25

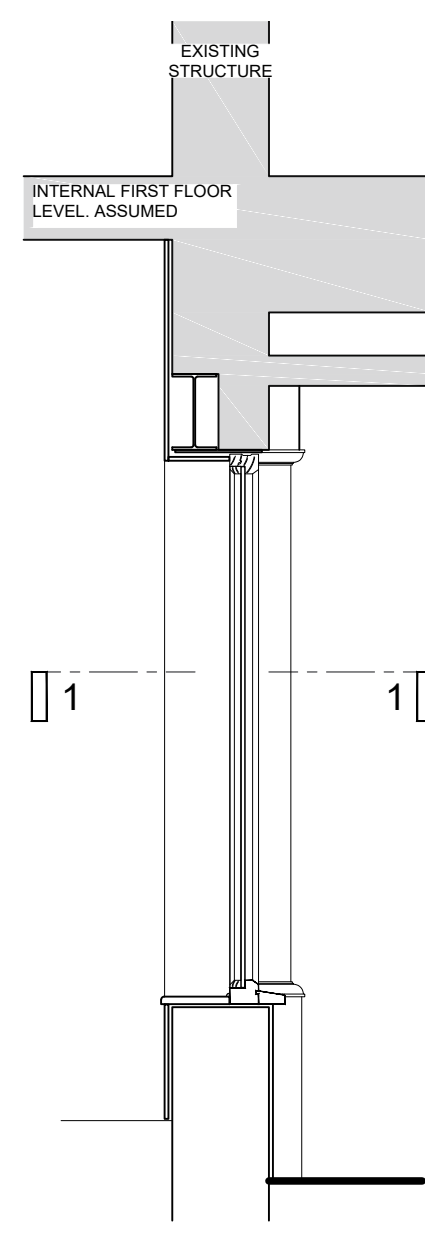


Proposed Side Shop Front
Section A6
Scale 1:25


Shop Front SF02

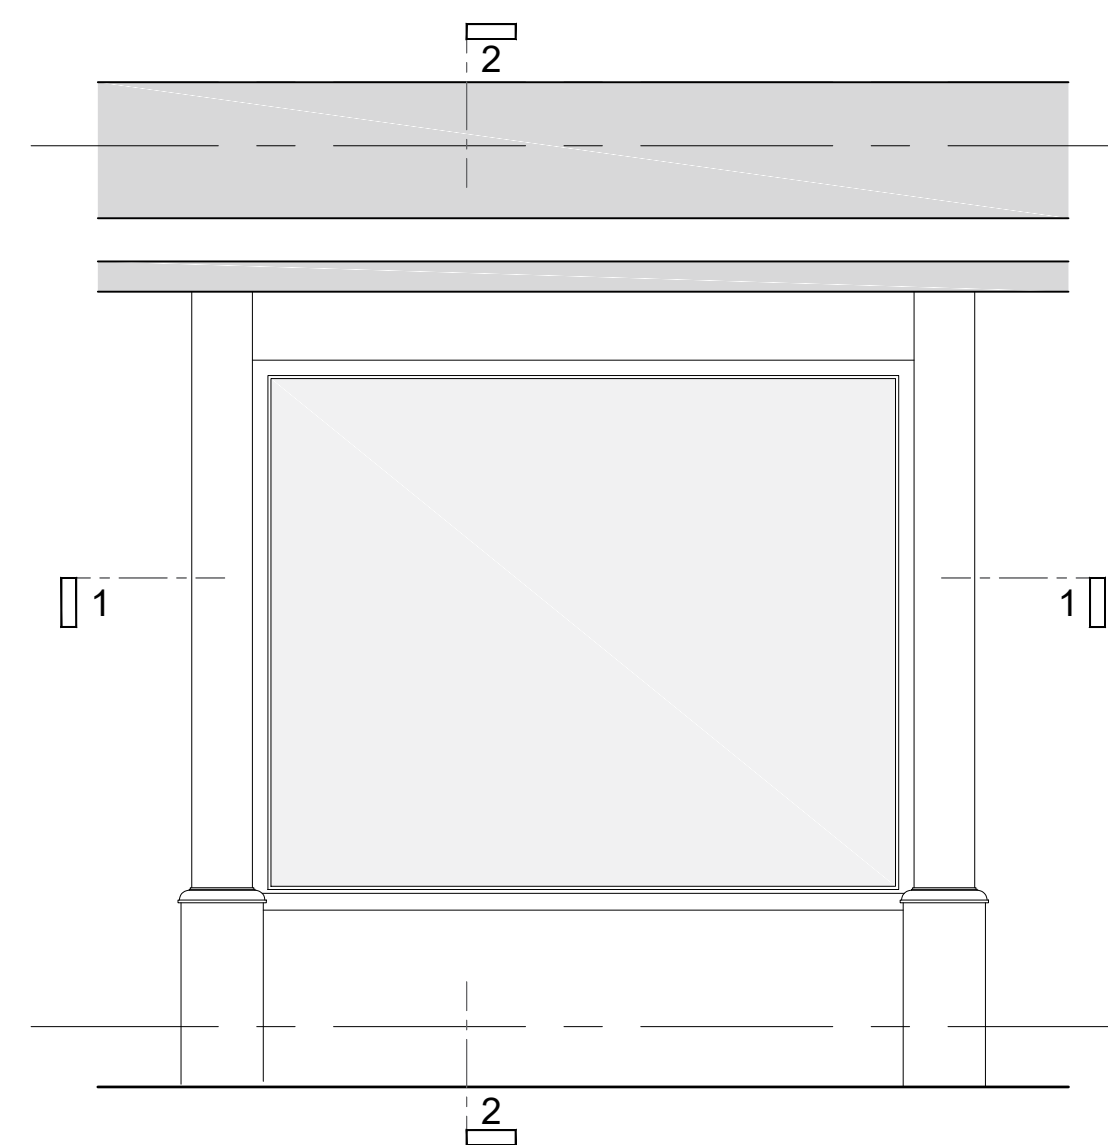

Proposed Side Window Elevation
Scale 1:25

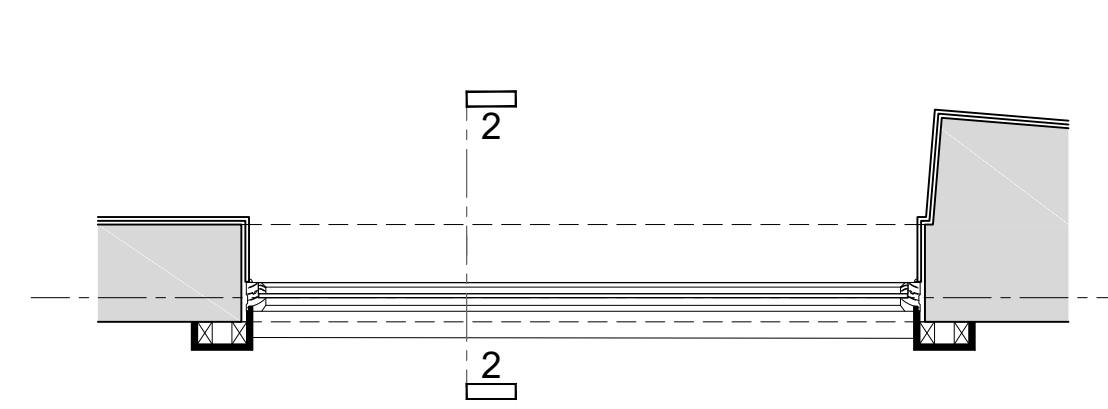

Proposed Side Window A7
Scale 1:25

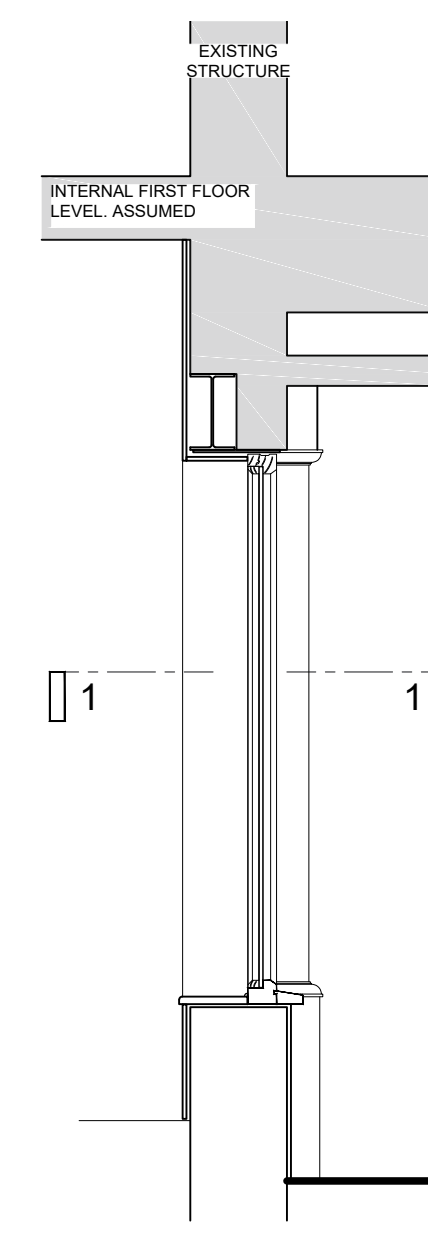

Proposed Side Window
Section A8
Scale 1:25

Shop Front SF03

Revisions :

A 22/01/2023 Type marks added, side window SF03 added to drawing

☐ PRELIMINARY	☒ PLANNING
☐ COMMENTS	☐ BUILDING CONTROL
☐ INFORMATION	☐ WELSH WATER

PROJECT
Proposed Renovation,
120/121 High Street,
Merthyr Tydfil

TITLE
Proposed Shop Front Information

SCALE
as indicated @ A1

PROJECT NUMBER	DRAWN **
----------------	-------------

DATE	CHECKED **
------	---------------

DRAWING NUMBER PL10	REVISION A
------------------------	---------------

Robert Coles

4B Castle Parade
Usk
NP15 1AA
TELEPHONE 01291 673535
e mail : bobcolesarchitect@btinternet.com

studio
4b
ARCHITECT