

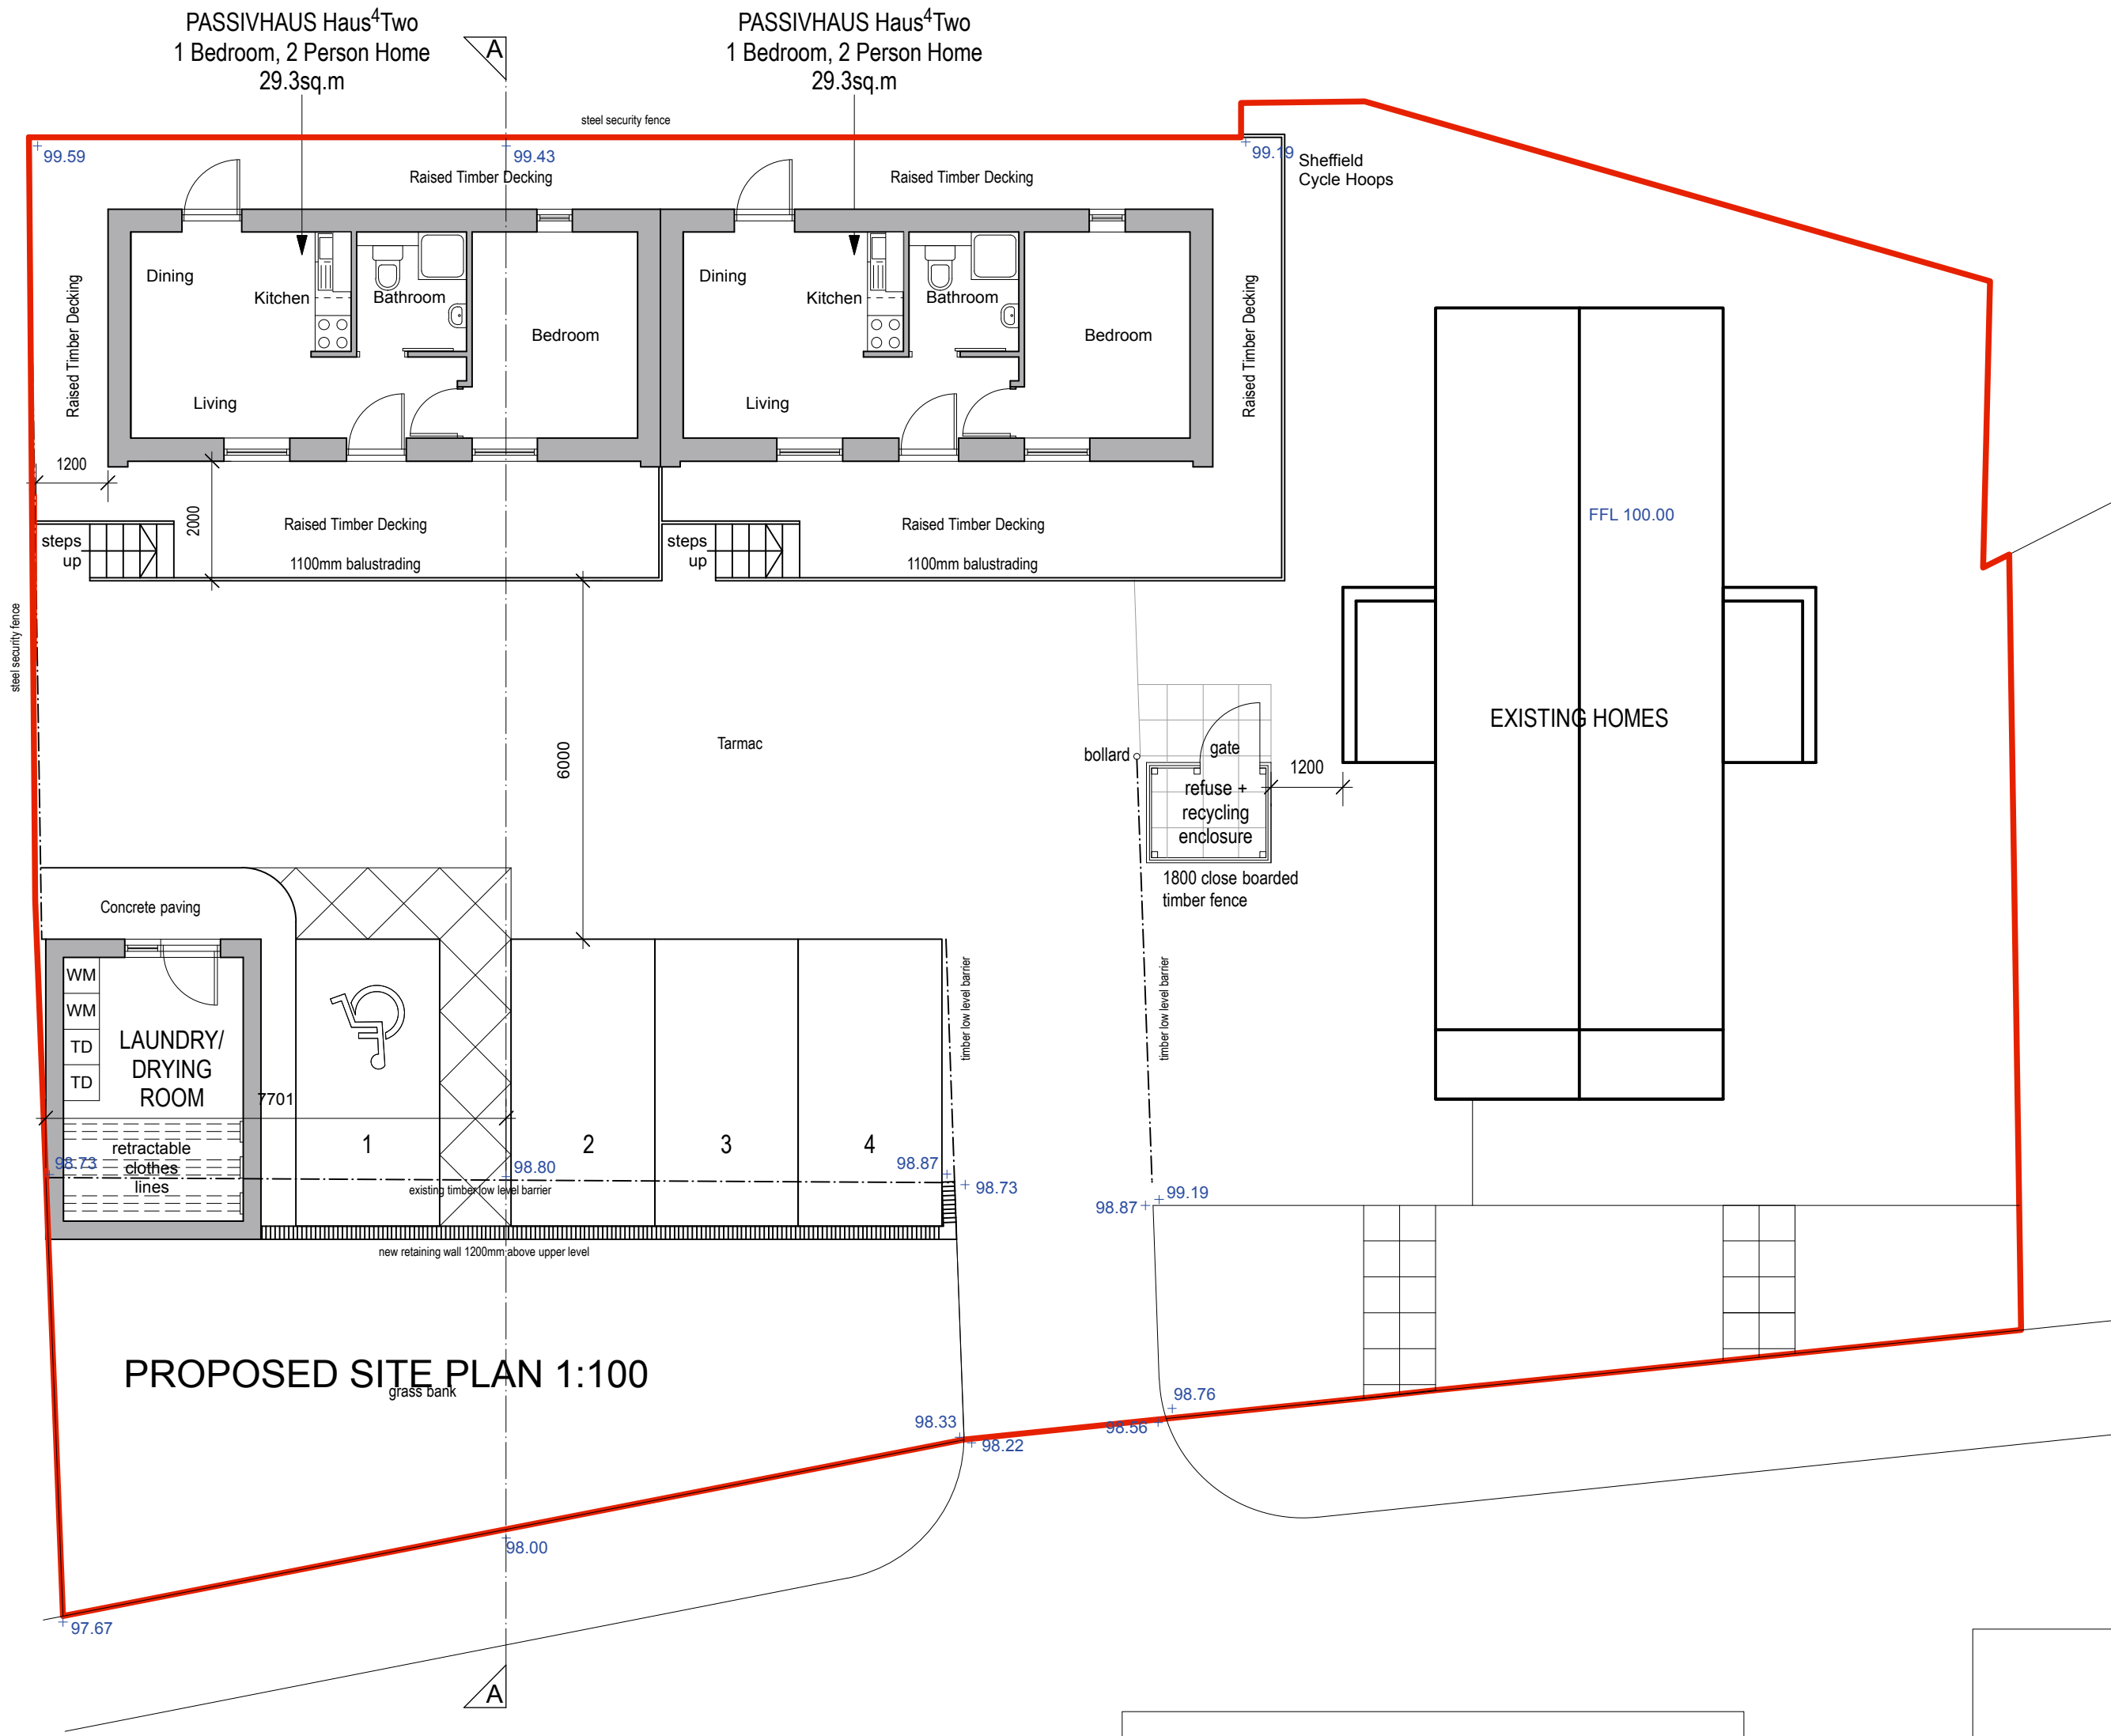



FRONT ELEVATION

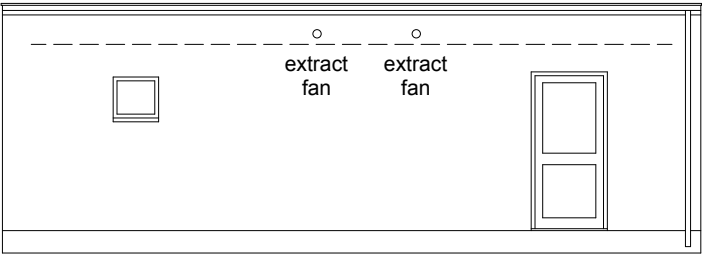

REAR ELEVATION

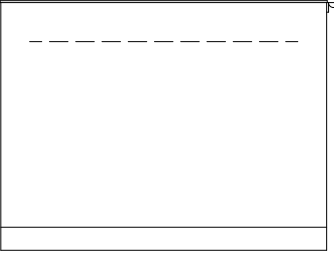

SIDE ELEVATION

 

SIDE ELEVATION


PROPOSED PASSIVHAUS Haus4Two ELEVATIONS 1:100

- PASSIVHAUS FINISHES**
- | | |
|-----------------|----------------------------|
| Walls | - Through coloured render |
| Roof | - Wood effect panels |
| Windows | - Single ply roof membrane |
| Doors | - upvc in grey |
| Rainwater goods | - Composite doors in grey |
| Fascias | - Black upvc |



SECTION A-A 1:200

- LAUNDRY ROOM FINISHES**
- | | |
|-----------------|----------------------------|
| Walls | - Through coloured render |
| Roof | - Single ply roof membrane |
| Windows | - upvc in grey |
| Doors | - Composite doors in grey |
| Rainwater goods | - Black upvc |
| Fascias | - Black upvc |

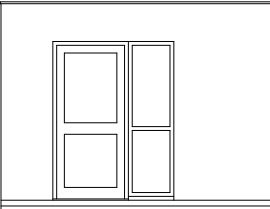

FRONT ELEVATION



SIDE ELEVATION




REAR ELEVATION



SIDE ELEVATION

PROPOSED LAUNDRY ROOM ELEVATIONS 1:100

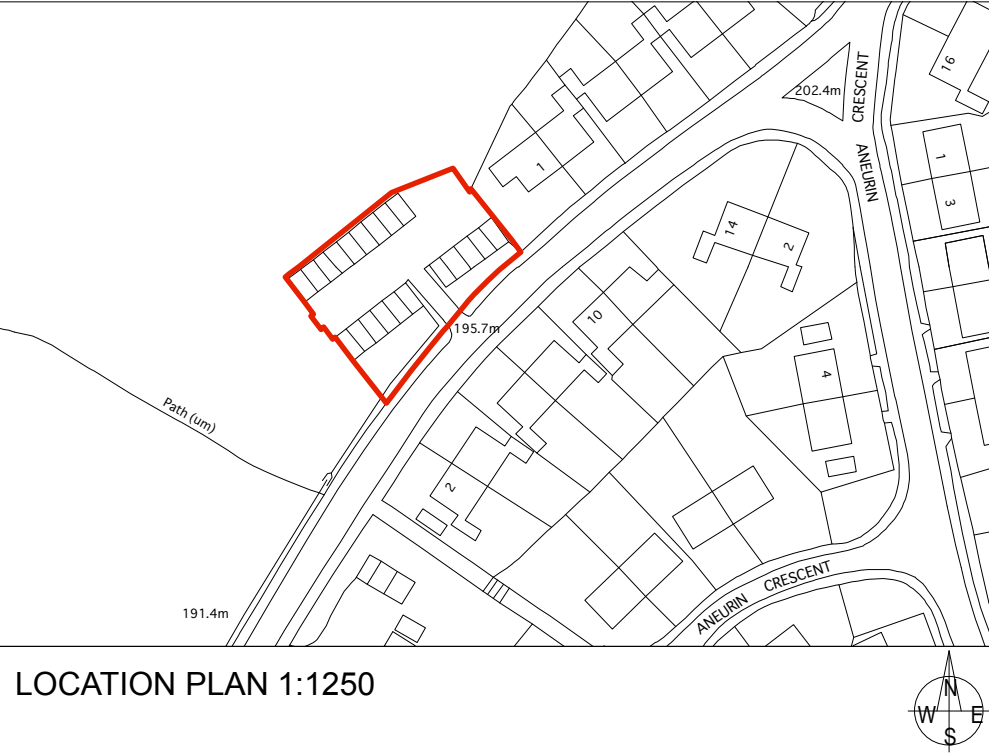

LOCATION PLAN 1:1250

REV A - Steps to raised timber decks and Section A-A added - 28.07.20

This drawing, the works and concepts depicted are the copyright of Paul Overton Architects and may not be reproduced or made use of, either directly or indirectly, without express written consent.

Do not scale off this drawing.

All heights, levels, sizes and dimensions to be checked on site before any work is undertaken.

PAUL OVERTON ARCHITECTS
97A HIGH STREET
MERTHYR TYDFIL
CF47 8UD
TEL 01685 371104
MOB 07929 659 282
paul@pro-architects.co.uk

Client
MERTHYR VALLEYS HOME Ltd.

Project
PREFABRICATED ACCOMMODATION
GLASIER ROAD
MERTHYR TYDFIL

Drawing Title
PROPOSALS
SCHEME E

CAD ref
Drawn
MST

Date
January 2020
Scale
1:100,1:200@A2

Project No.
9043
Drawing No.
05
Revision
A