

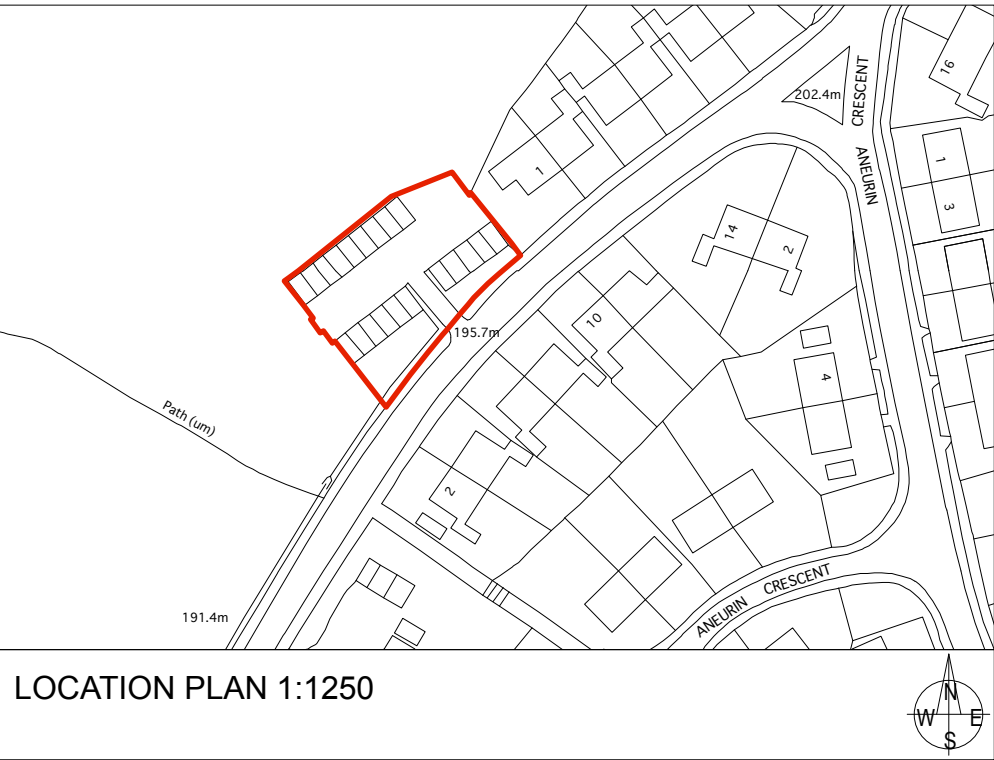


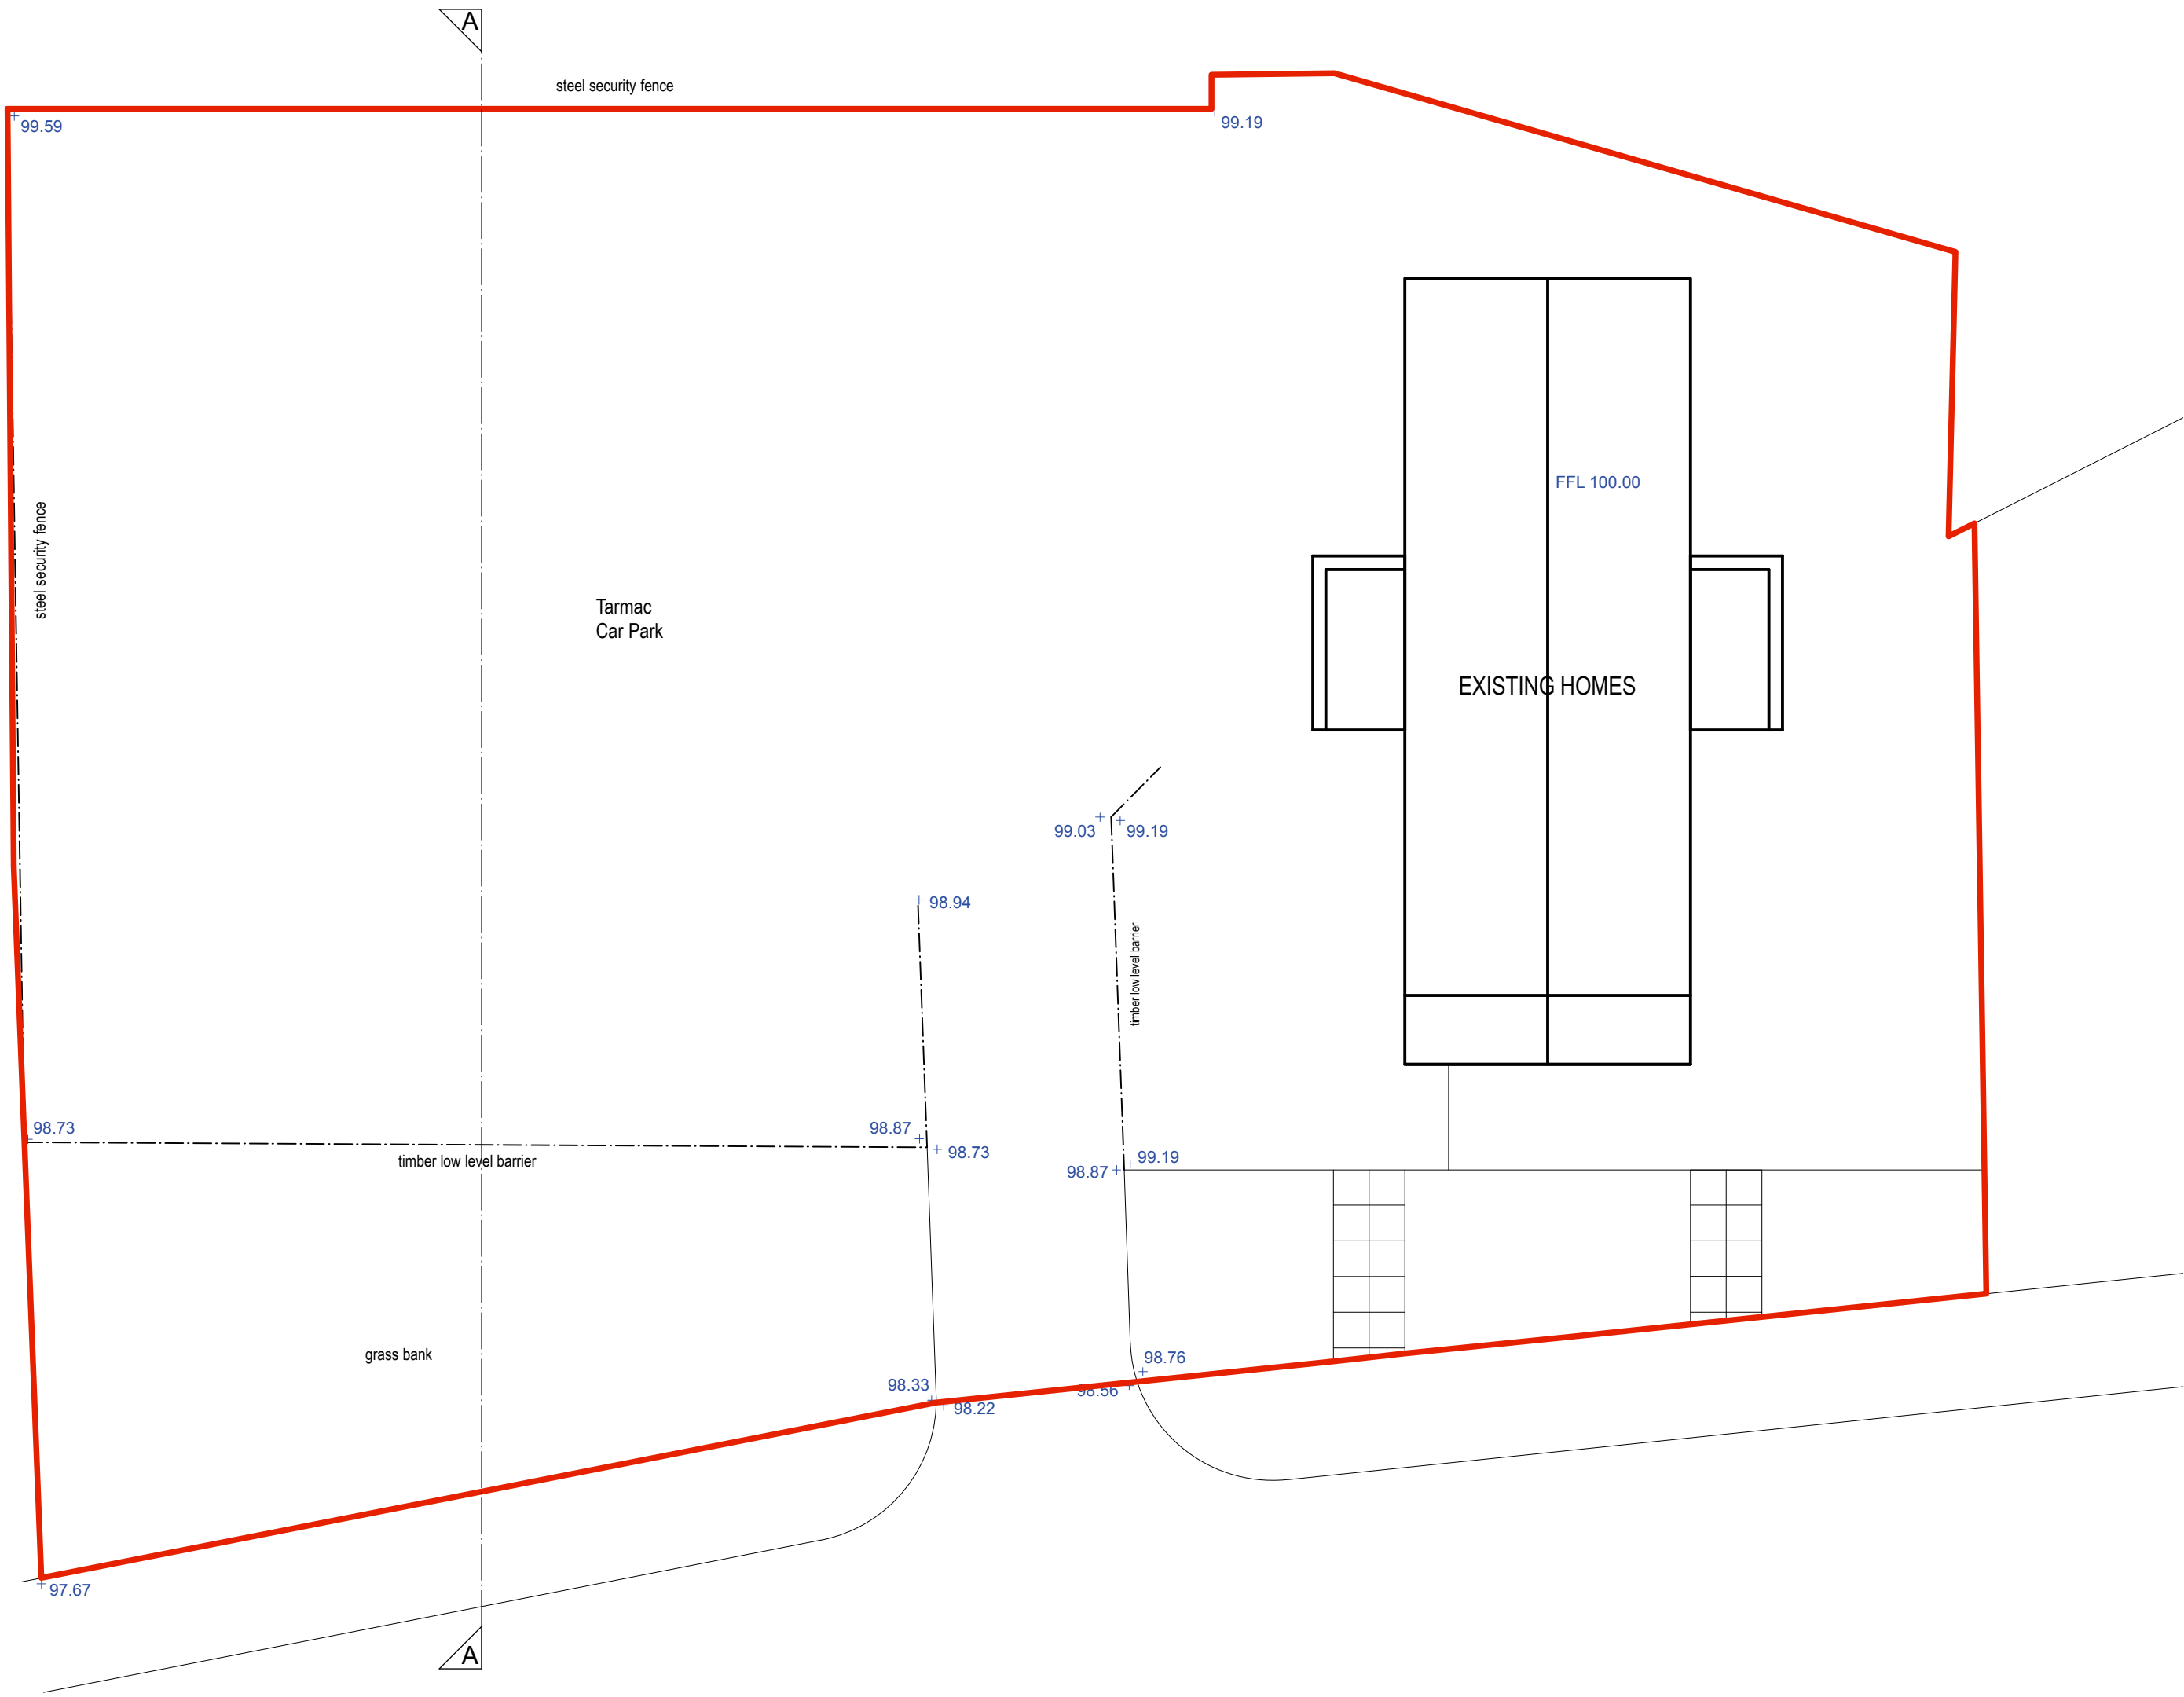

EXISTING SITE PLAN 1:100

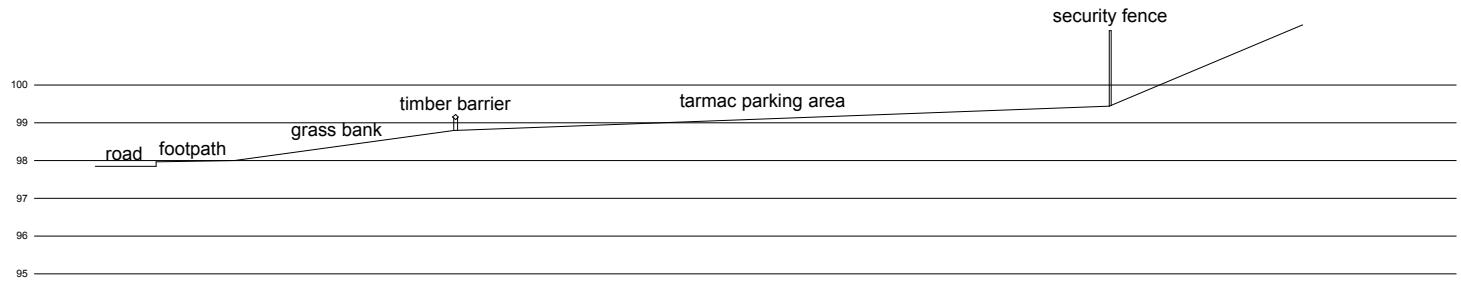

SECTION A-A 1:200

REV A - Section A-A added - 28.07.20

This drawing, the works and concepts depicted are the copyright of Paul Overton Architects and may not be reproduced or made use of, either directly or indirectly, without express written consent.

Do not scale off this drawing.

All heights, levels, sizes and dimensions to be checked on site before any work is undertaken.

PAUL OVERTON ARCHITECTS
97A HIGH STREET
MERTHYR TYDFIL
CF47 8UD

TEL 01685 371104
MOB 07929 659 282
paul@pro-architects.co.uk

Client

MERTHYR VALLEYS HOME Ltd.

Project

PREFABRICATED ACCOMMODATION
GLASIER ROAD
MERTHYR TYDFIL

Drawing Title

SURVEY

CAD ref	Drawn
	MST

Date	Scale
JULY 2020	1:100,1:200@A2

Project No.	Drawing No.	Revision
9043	01	A