


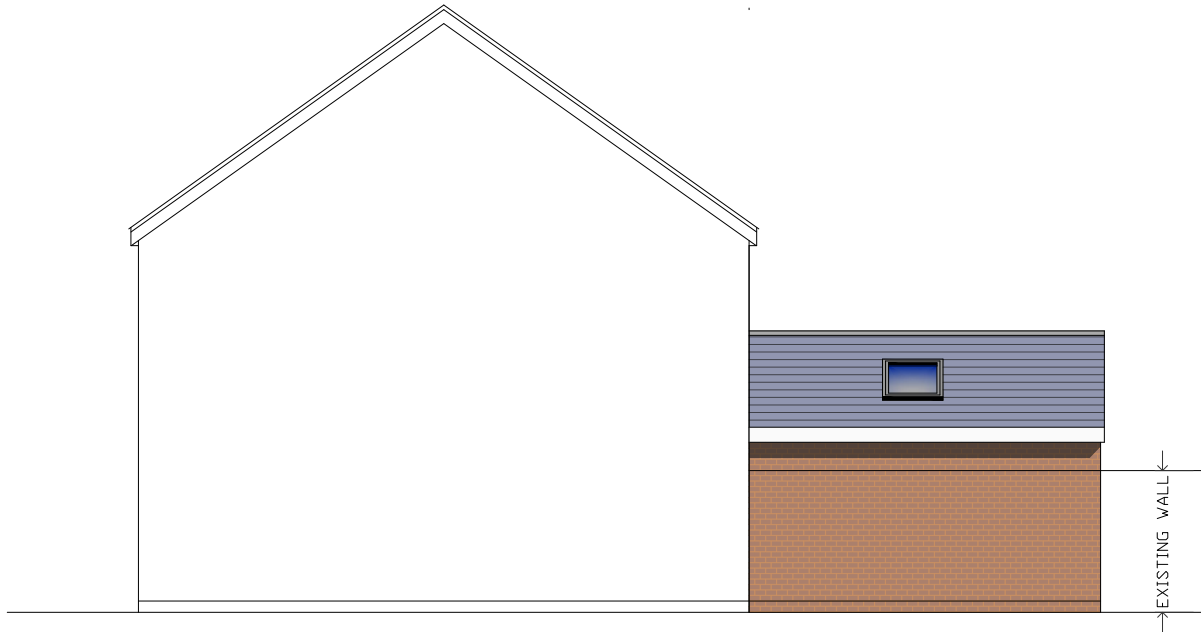


SIDE ELEVATION TO HIGHWAY

ALL MATERIALS TO MATCH EXISTING DWELLING



REAR ELEVATION

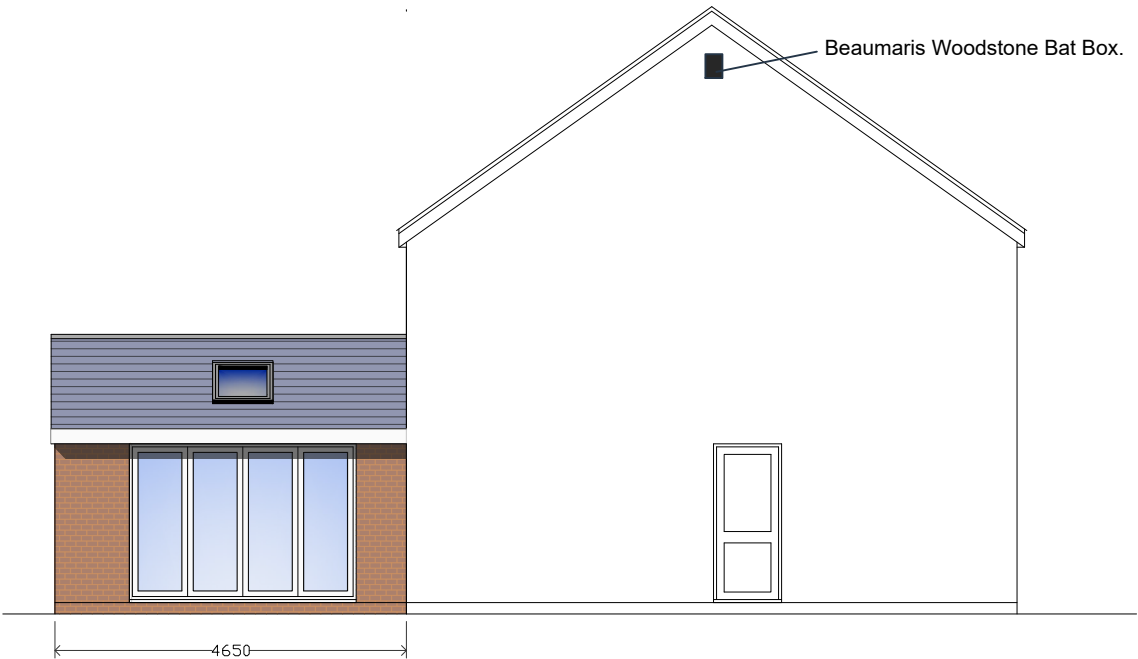

SIDE ELEVATION

k.j.lloyd AADip. RIBA CHARTERED ARCHITECT		49 Coed Y Pia, Llanbradach Caerphilly, CF83 3PT	
PROJECT GARDEN OUTBUILDING 82 KINGFISHER CRESCENT MERTHYR TYDFIL CF48 4TL		SCALE 1:100 @ A3	DATE FEB 2025
DRAWING PROPOSED ELEVATIONS		DRAWN KL	DRG. NO. 03

THIS DRAWING IS COPYRIGHT