


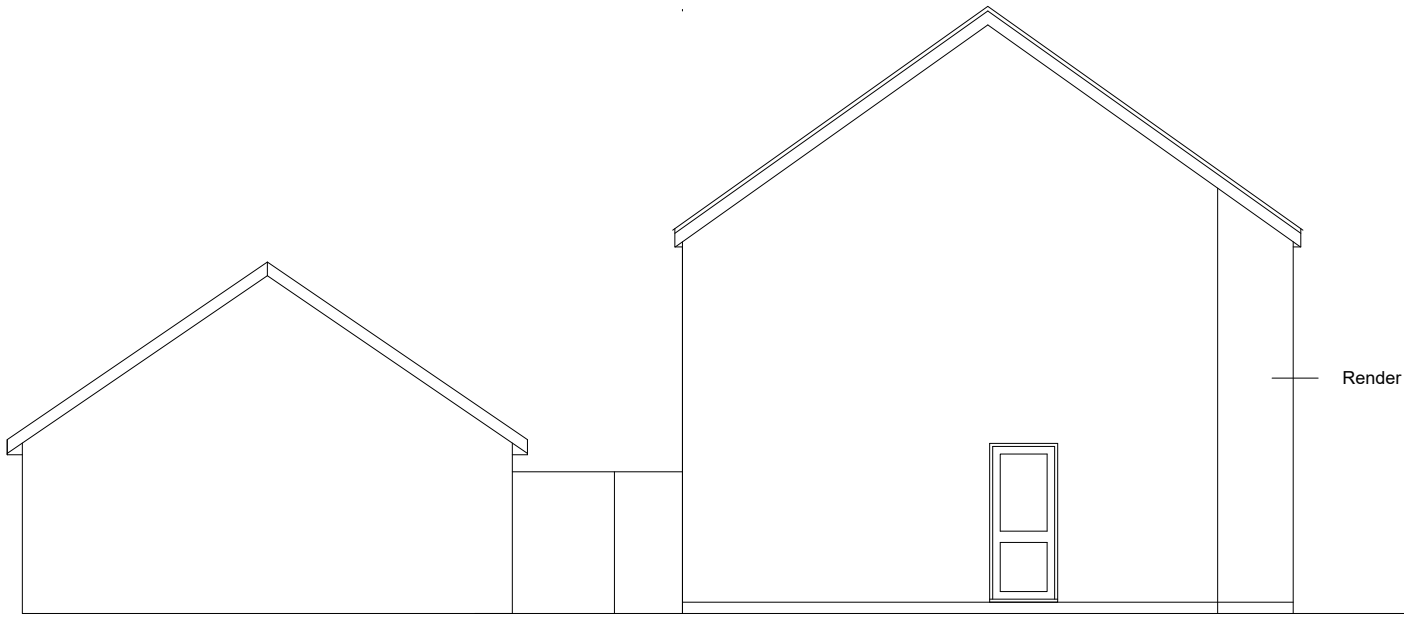


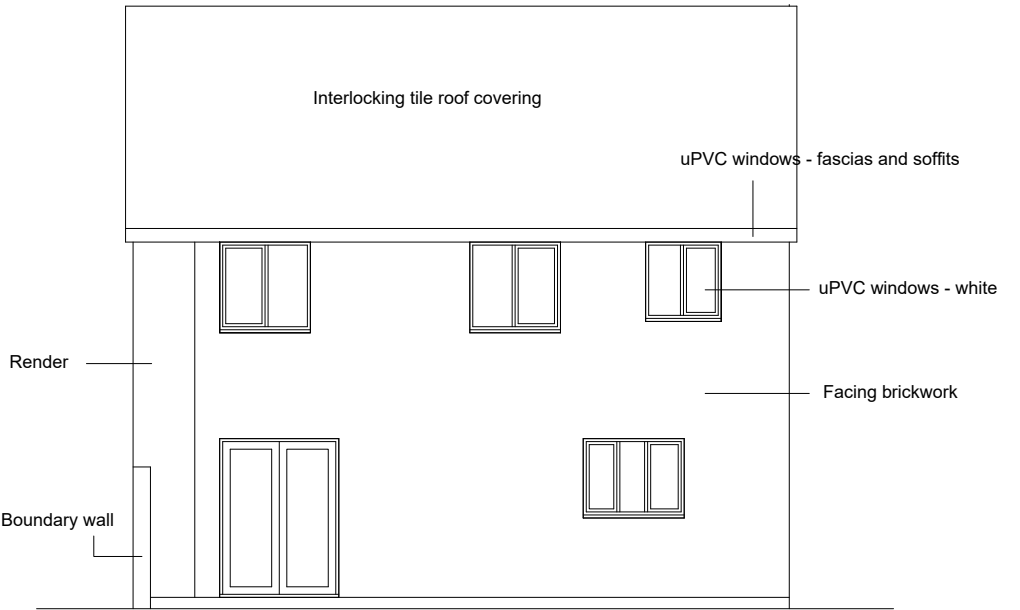

SIDE ELEVATION TO DRIVE

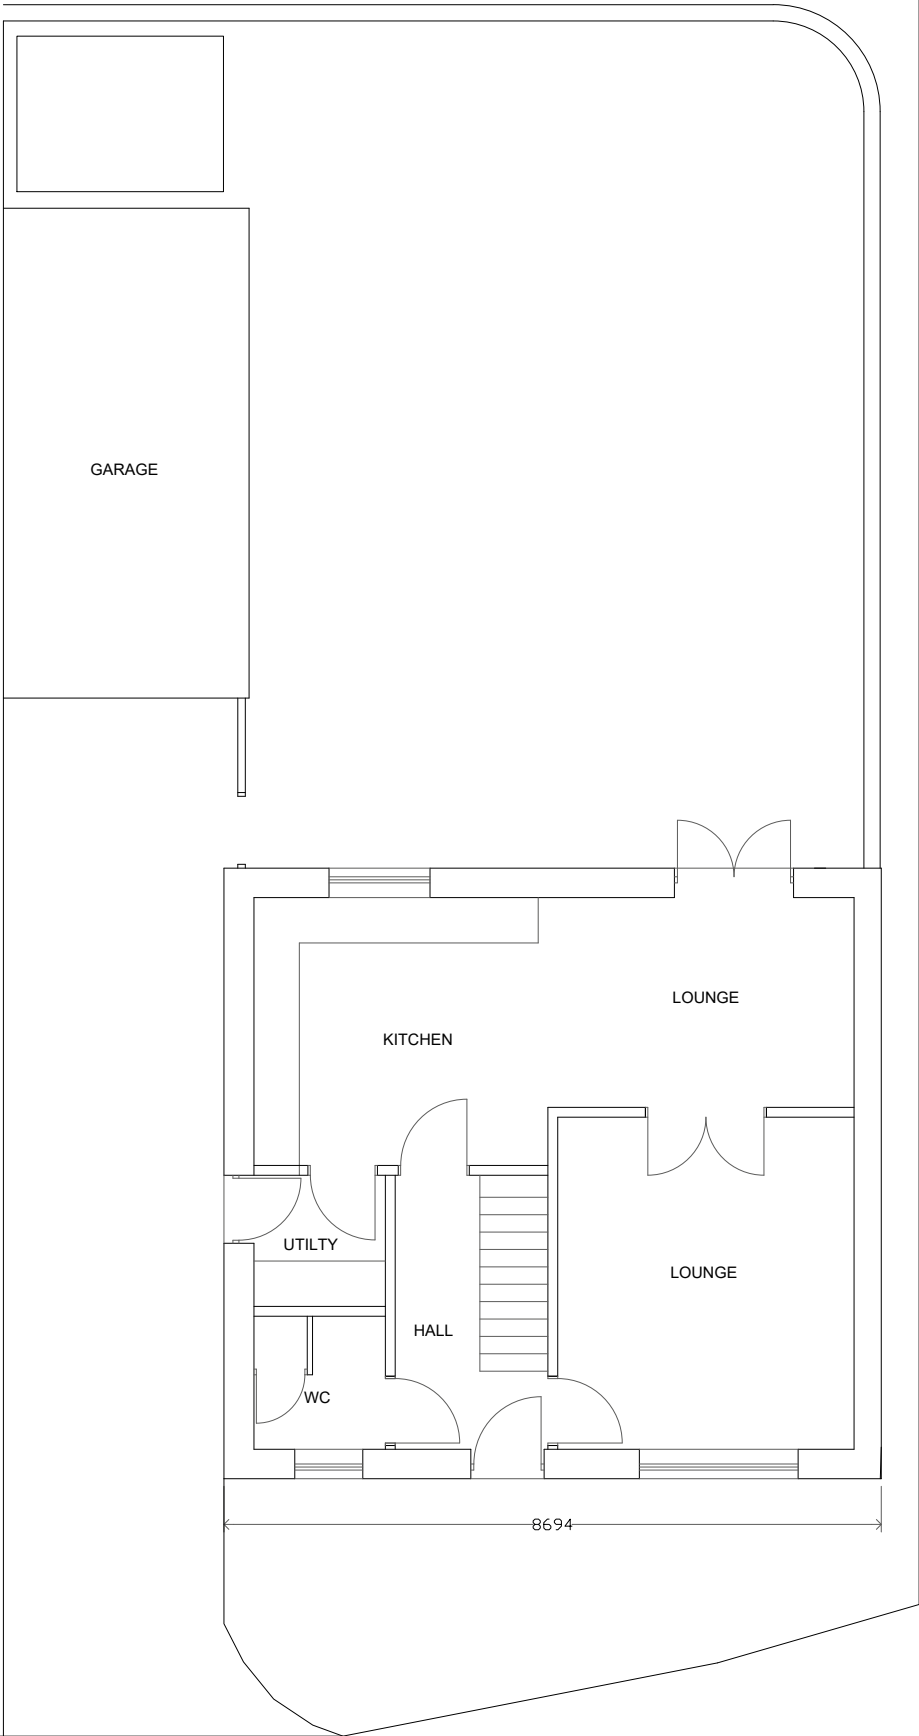

REAR ELEVATION

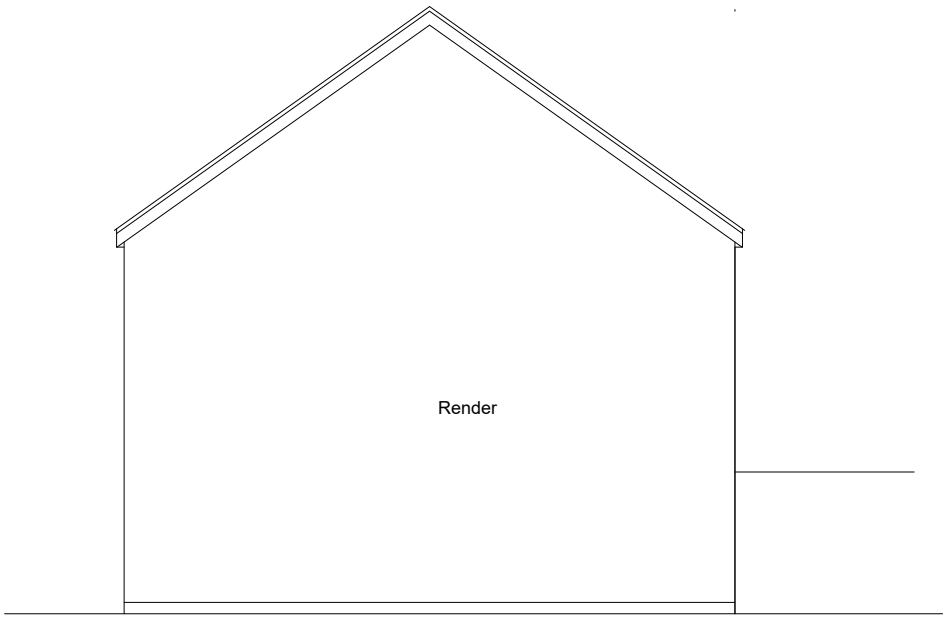

SIDE ELEVATION TO HIGHWAY

k.j.lloyd AADip. RIBA CHARTERED ARCHITECT		49 Coed Y Pia, Llanbradach Caerphilly, CF83 3PT	
PROJECT	GARDEN OUTBUILDING 82 KINGFISHER CRESCENT MERTHYR TYDFIL CF48 4TL	SCALE	1:100 @ A3
		DATE	FEB 2025
DRAWING	EXISTING PLAN AND ELEVATIONS	DRAWN	KL
		DRG. NO.	01

THIS DRAWING IS COPYRIGHT