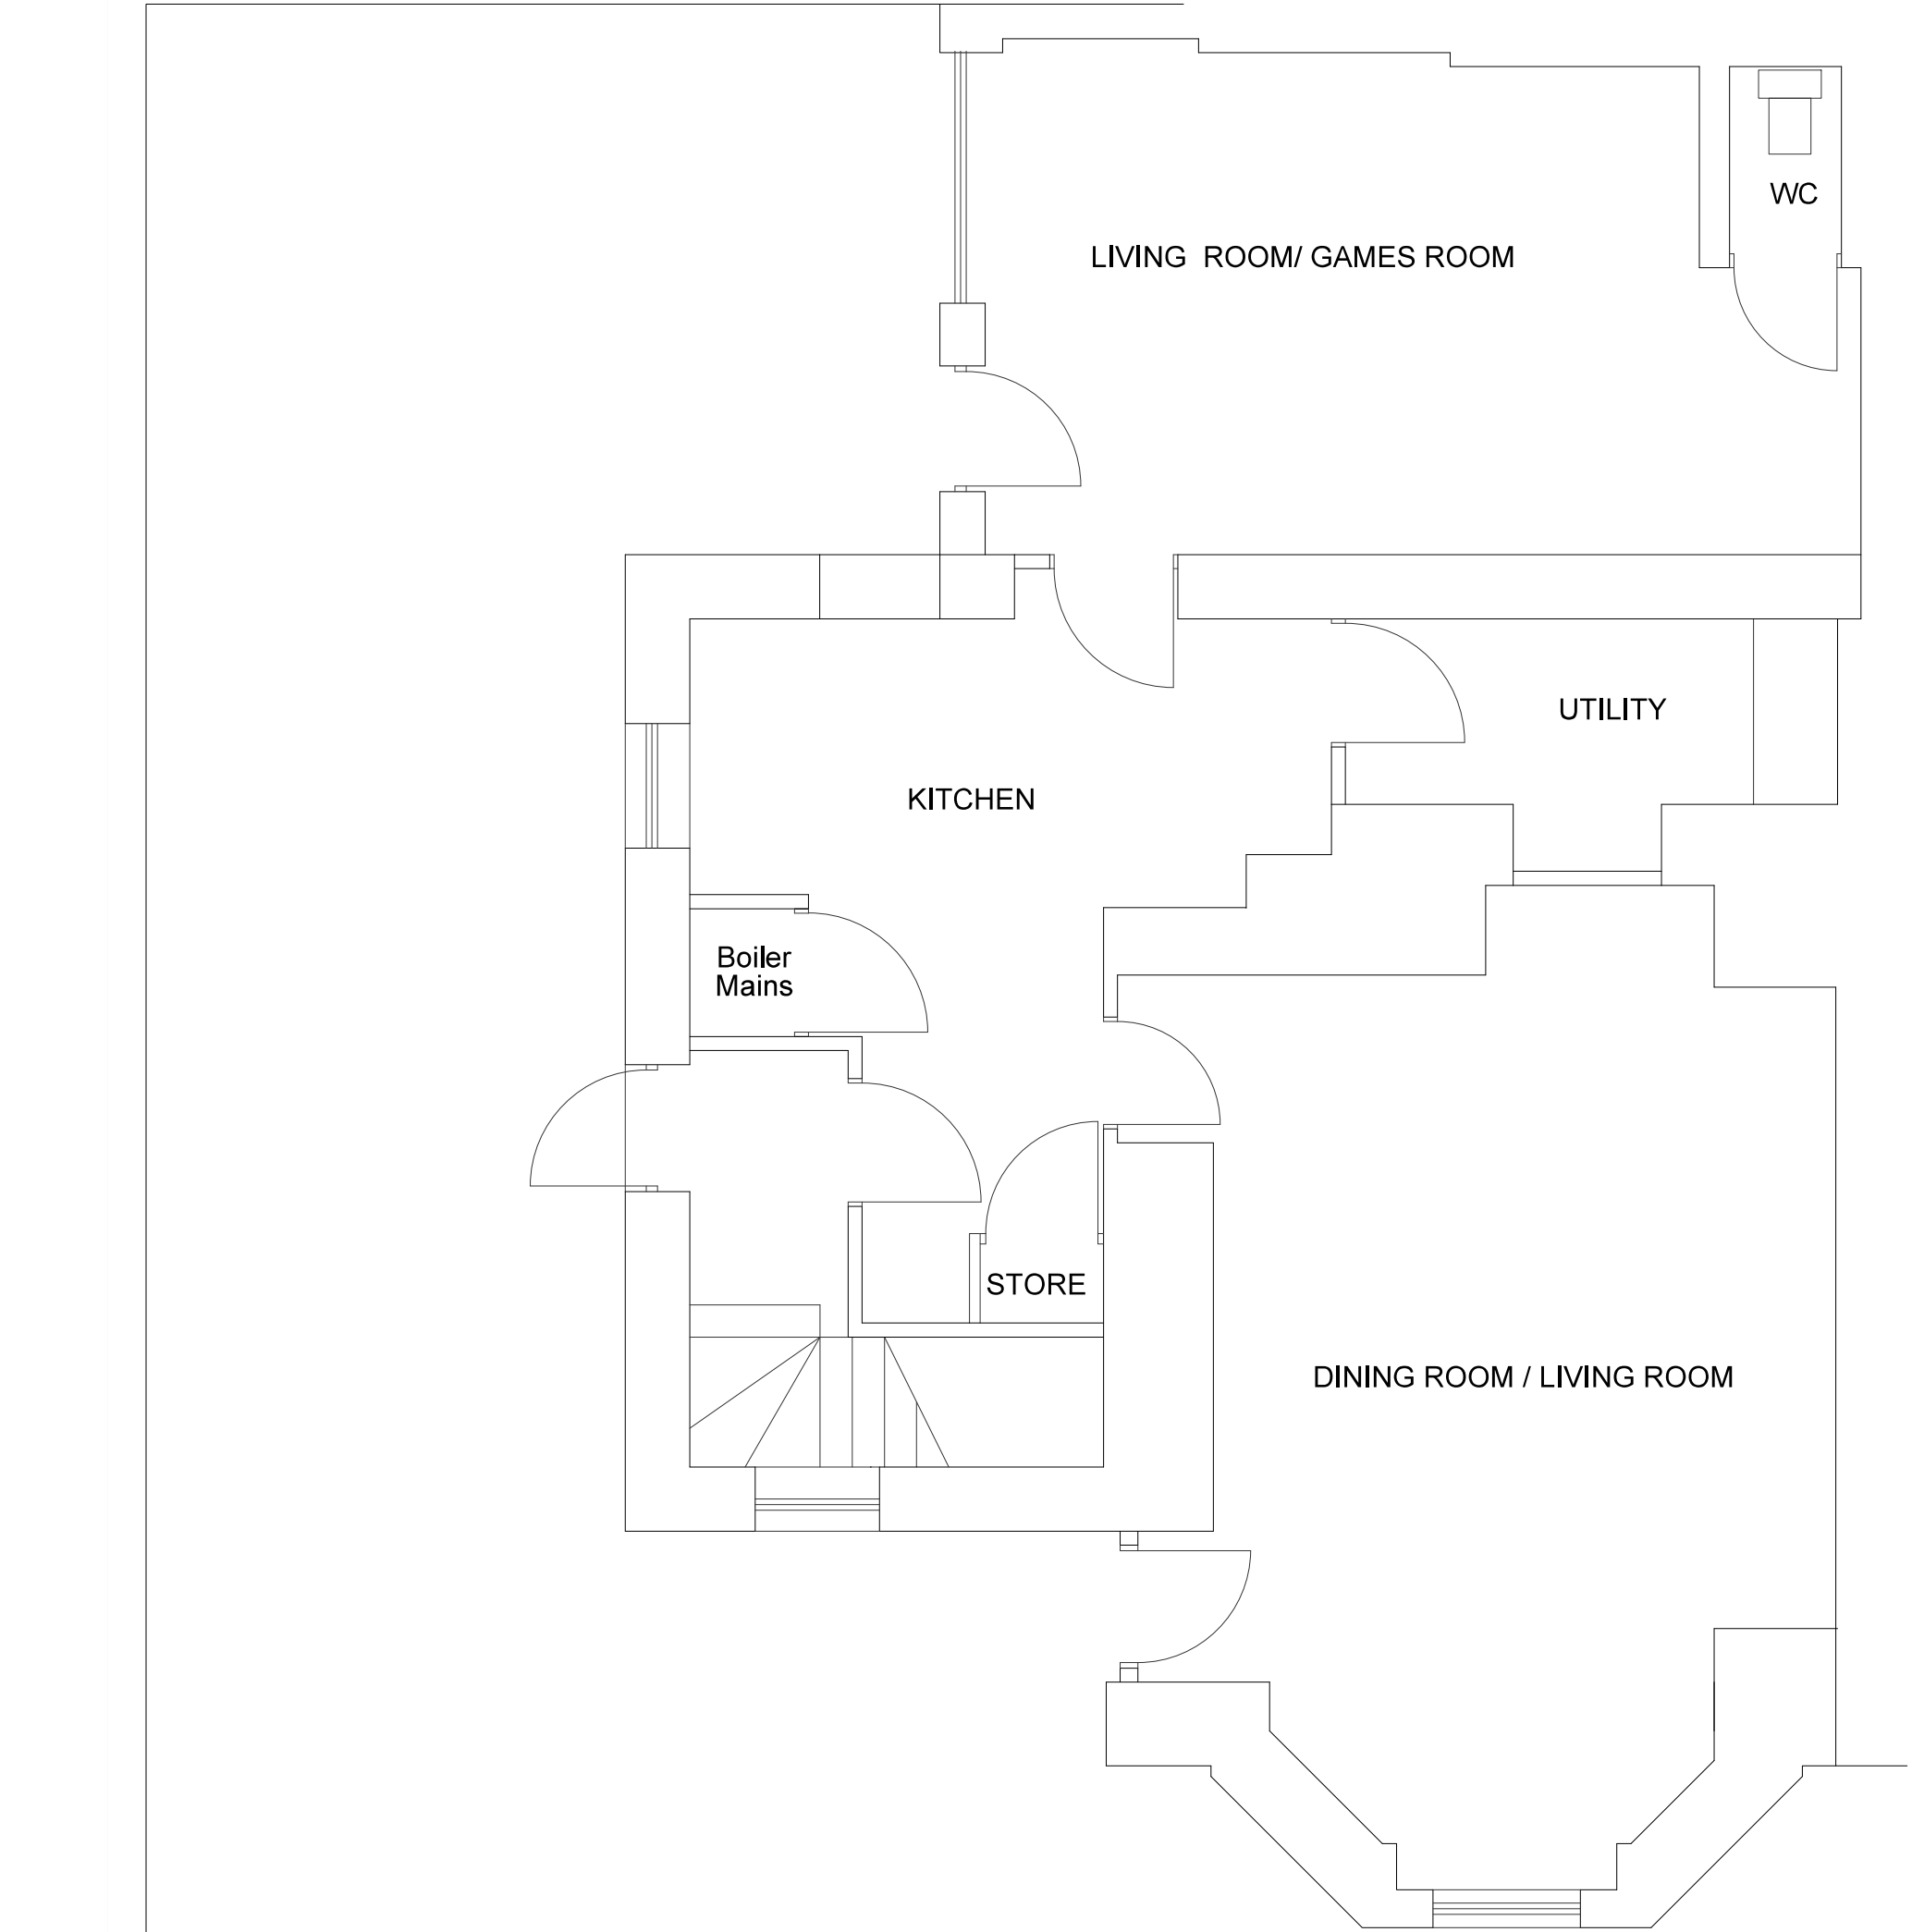


k.j.lloyd AADip. RIBA CHARTERED ARCHITECT		49 Coed Y Pia, LLanbradach Caerphilly, CF83 3PT	
PROJECT ST MICHAELS ALMA TERRACE DOWLAIS MERTHYR TYDFIL CF48 3RU		SCALE 1:50 @ A3	DATE MARCH 2025
DRAWING PROPOSED GROUND FLOOR PLAN		DRAWN KL	DRG. NO. 04

THIS DRAWING IS COPYRIGHT