



GLEBELAND STREET

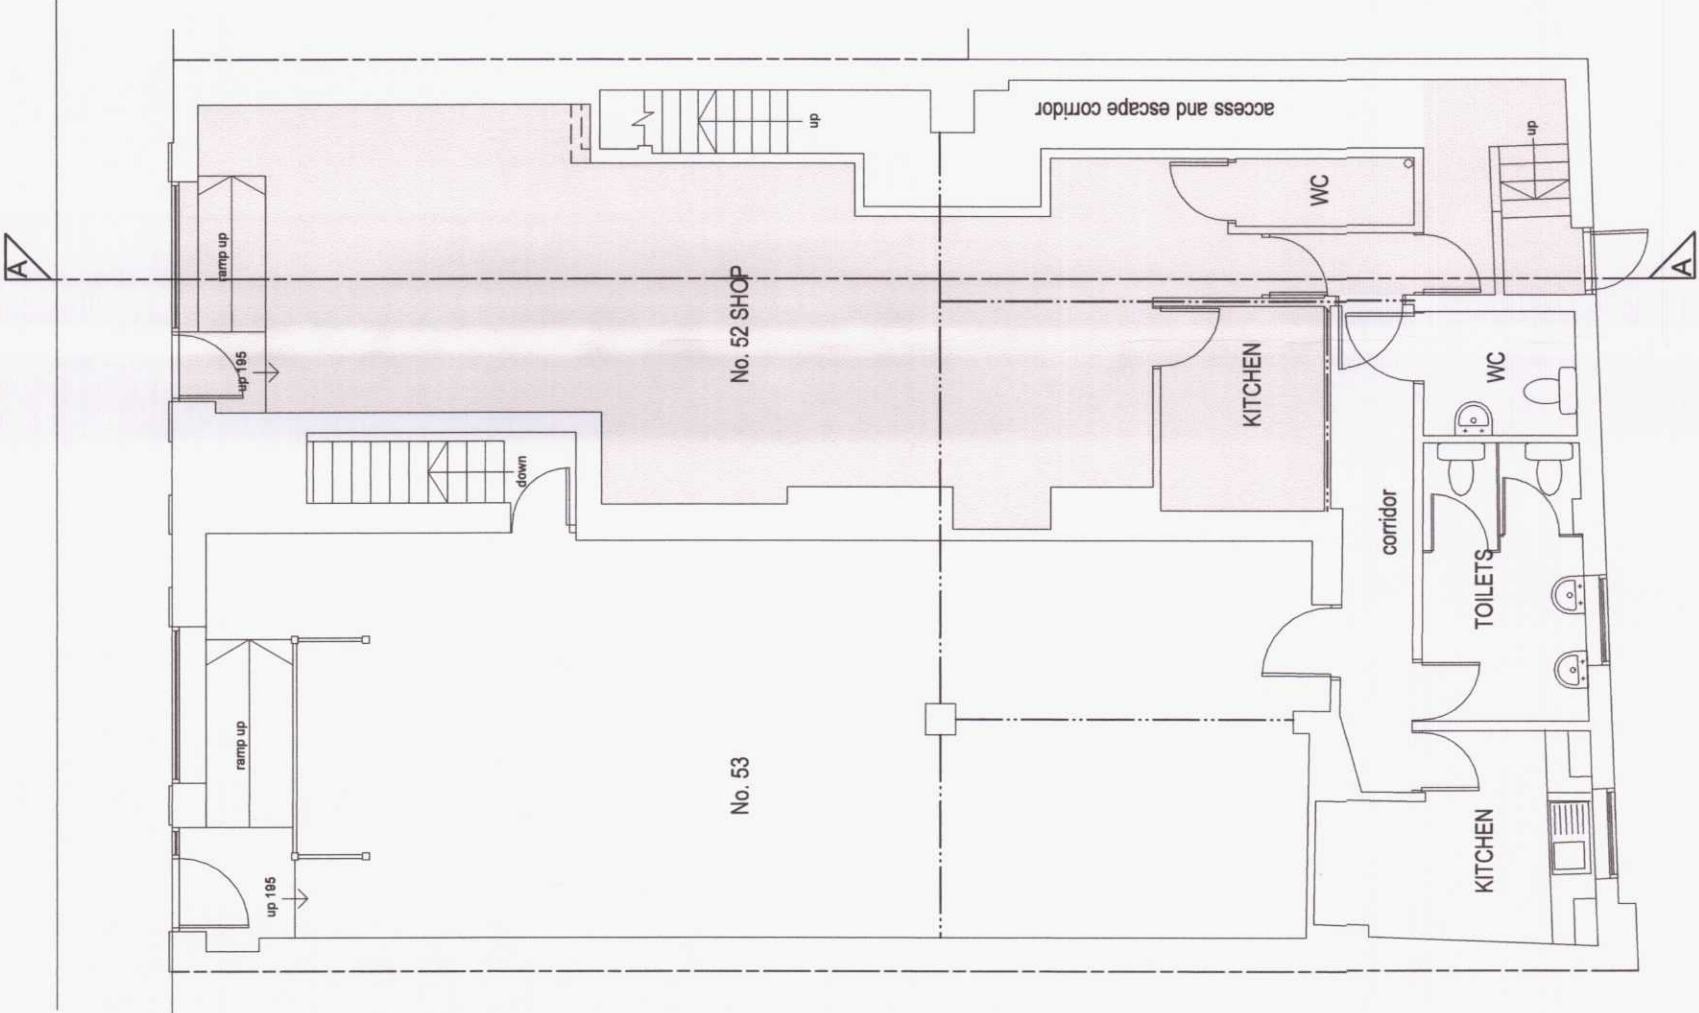


GROUND FLOOR 1:100




LOCATION PLAN 1:1250

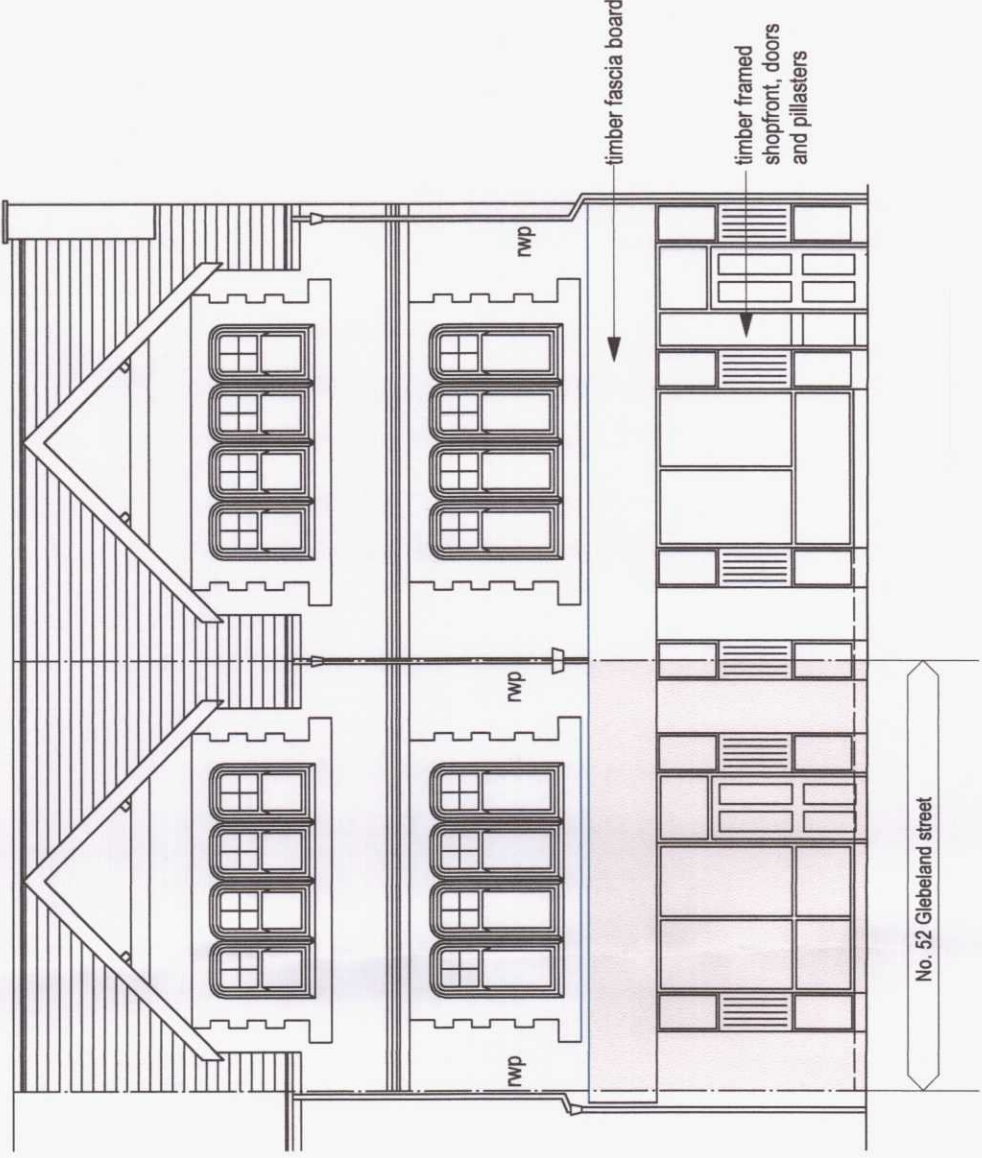

FRONT ELEVATION 1:100

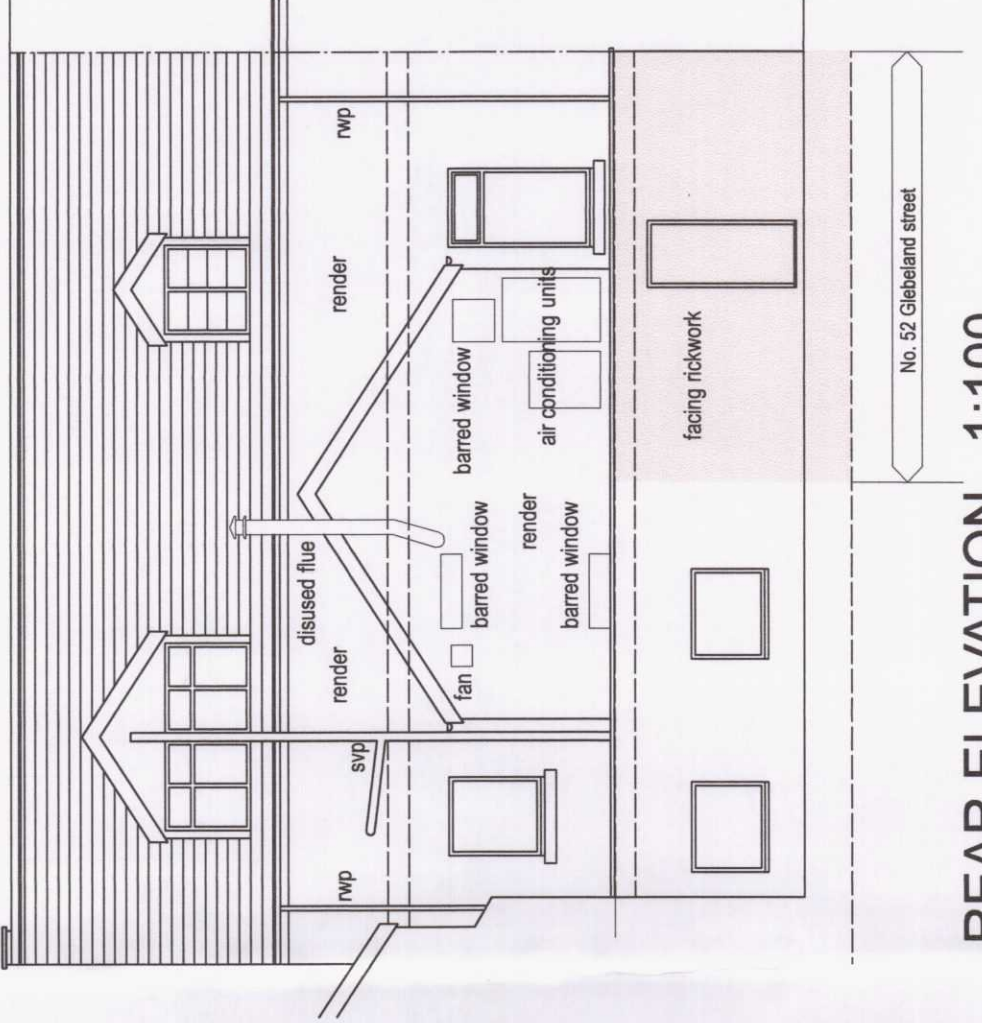

REAR ELEVATION 1:100

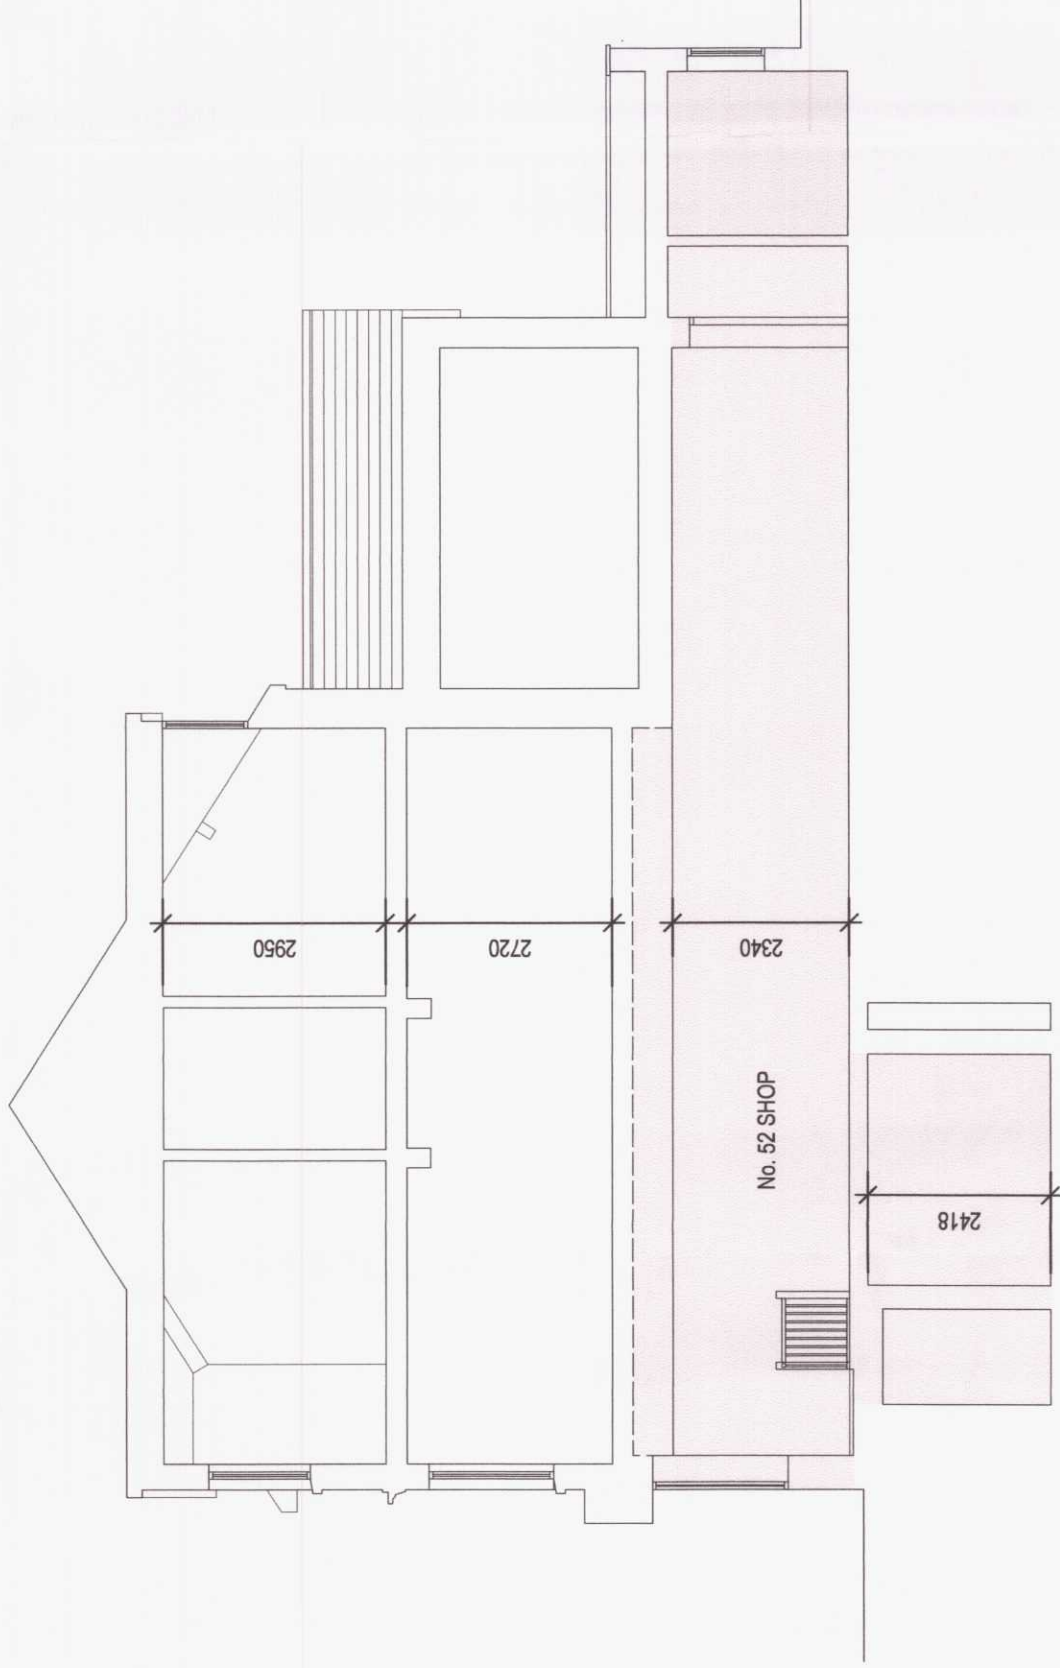

SECTION A-A 1:100

200170

MTCBC
PLANNING DEPARTMENT
29 JUL 2020
RECEIVED

This drawing, the works and concepts depicted are the copyright of Paul Overton Architects and may not be reproduced or made use of, either directly or indirectly, without express written consent.

Do not scale off this drawing.
All heights, levels, sizes and dimensions to be checked on site before any work is undertaken.

PAUL OVERTON ARCHITECTS
TEL 01685 371194
97A, HIGH STREET
MERTHYR TYDFIL
CF47 8JD
paul@po-architects.co.uk

Client
GREEN REFILL SHOP LTD

Project
52 GLEBELAND STREET
MERTHYR TYDFIL

Drawing Title
BUILDING AS PROPOSED

CAD ref
Drawn
PRO

Date
July 2020
Scale
1:100 and 1:1250 @ A2

Project No.
55
Drawing No.
01
Revision
-