



GLEBELAND STREET

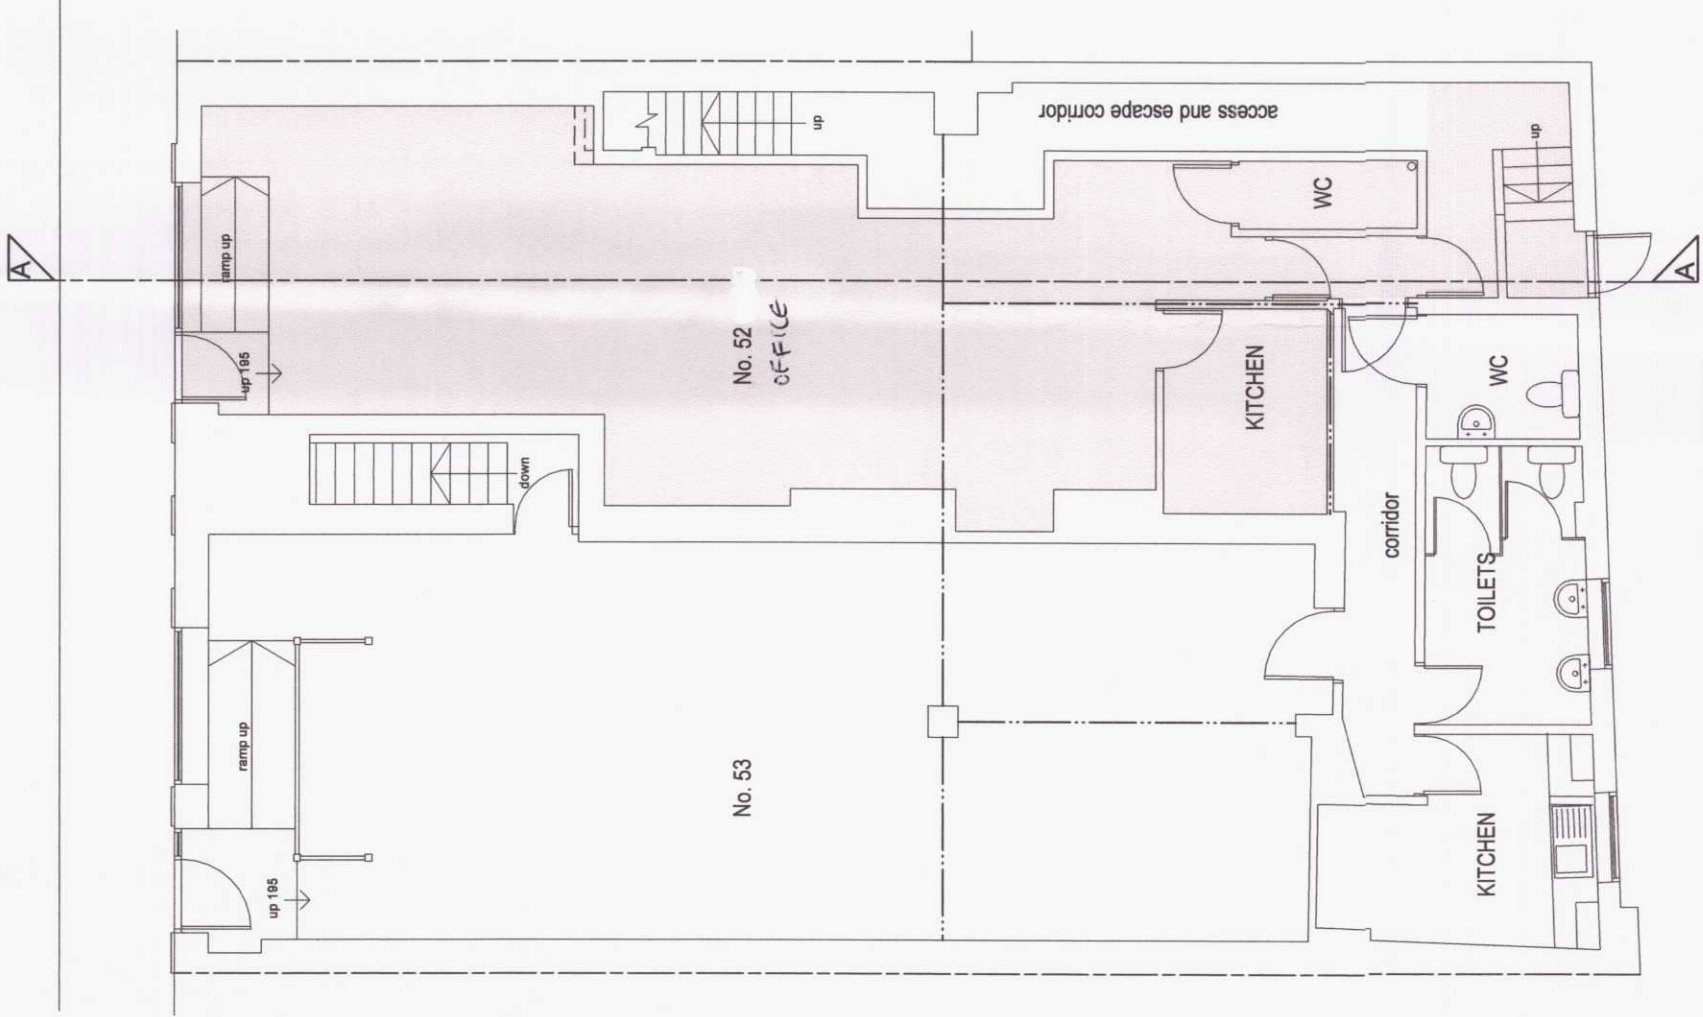


GROUND FLOOR 1:100




LOCATION PLAN 1:1250

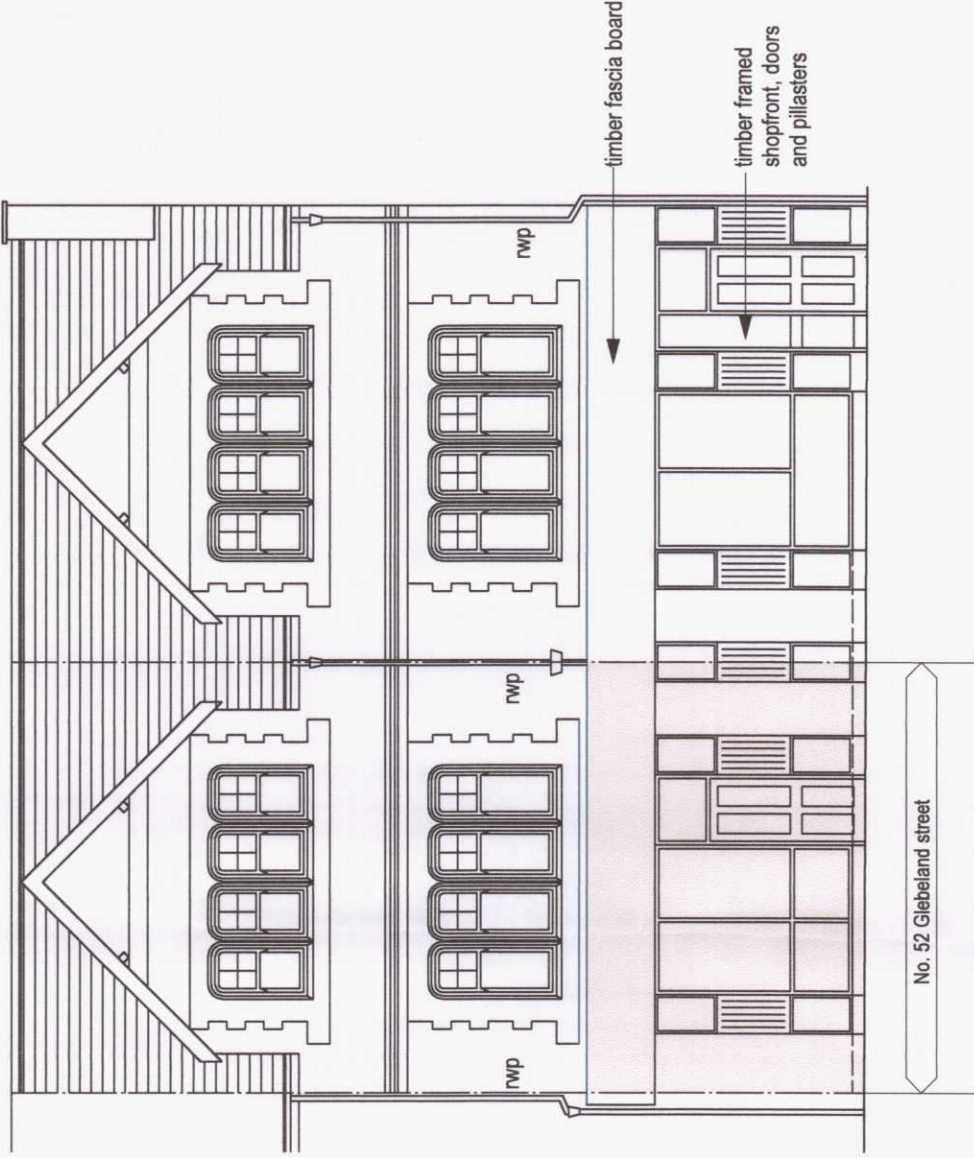

FRONT ELEVATION 1:100

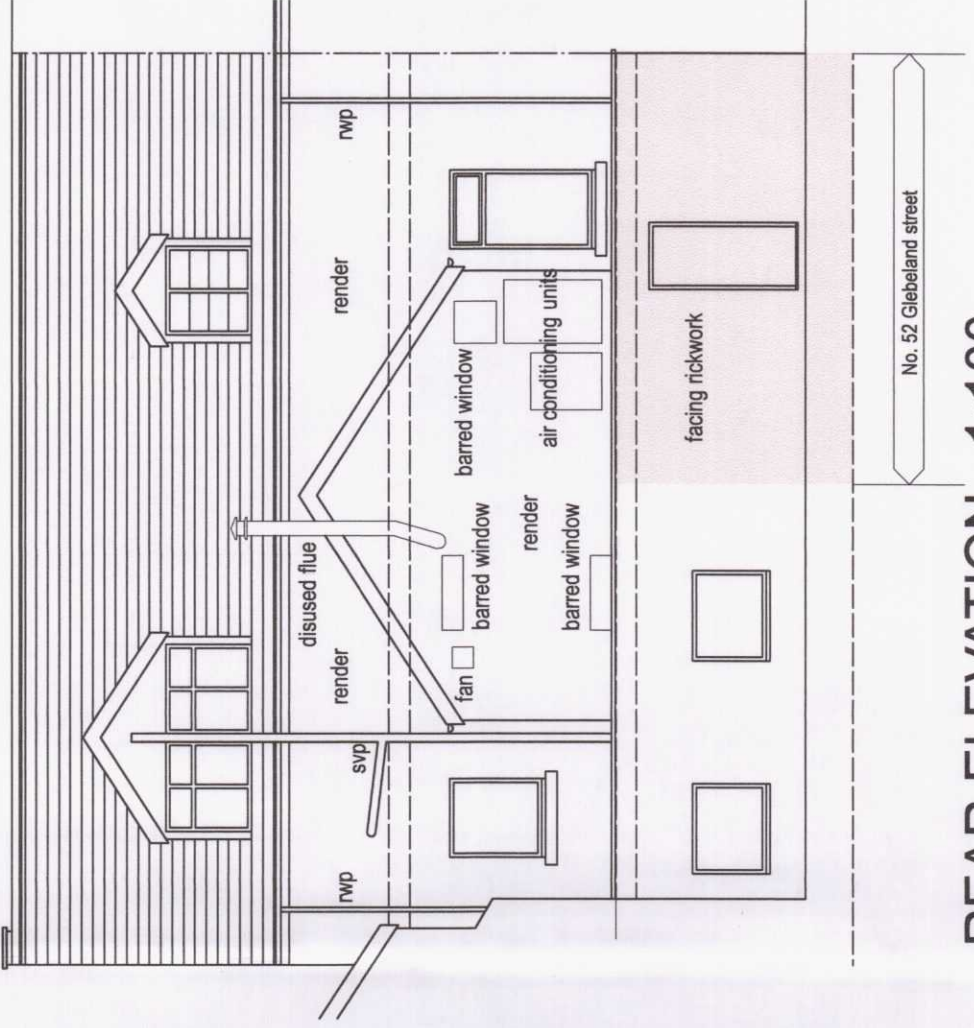

REAR ELEVATION 1:100

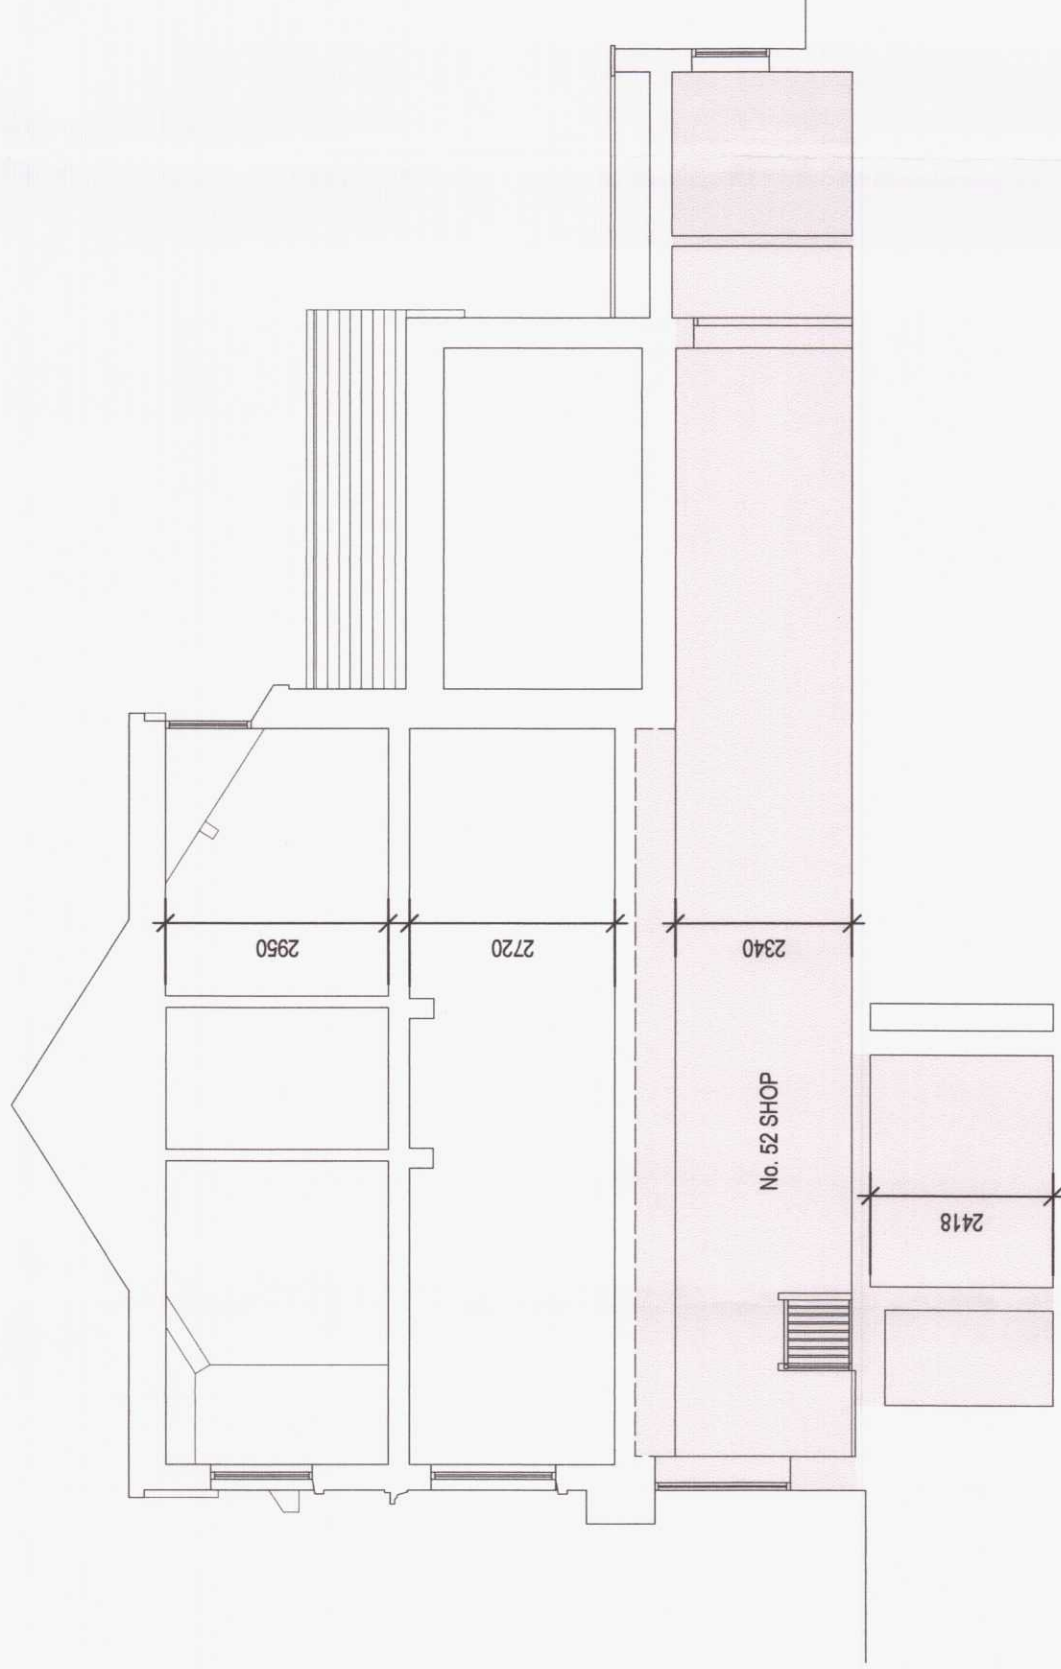

SECTION A-A 1:100

200170

MT000
PLANNING DEPARTMENT
29 JUL 2020

This drawing, the works and concepts depicted are the copyright of Paul Overton Architects and may not be reproduced or made use of, without the written consent of the copyright owner.

Do not scale off this drawing.

All heights, levels, sizes and dimensions to be checked on site before any work is undertaken.

PAUL OVERTON ARCHITECTS 97A-98A GLEBELAND STREET MERTHYR TYDFIL CF47 8UD TEL: 01202 693 112 MOB: 07929 693 282 paul@pro-architects.co.uk	Client GREEN REFILL SHOP LTD	Project 52 GLEBELAND STREET MERTHYR TYDFIL	Drawing Title BUILDING AS EXISTING	CAD ref Drawn PRO	Date July 2020 Scale 1:100 and 1:1250 @ A2	Project No. 55 Drawing No. 01 Revision -
---	--	---	--	-----------------------------	--	--