




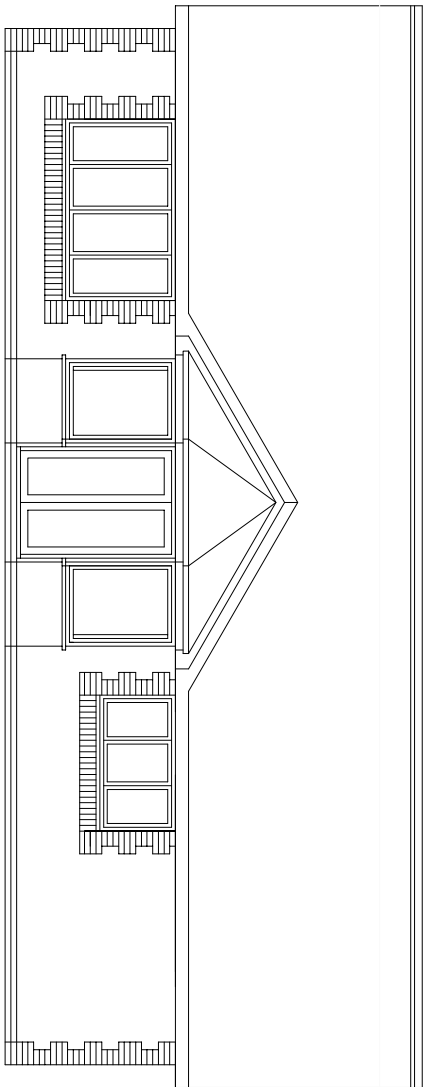


EXISTING REAR ELEVATION

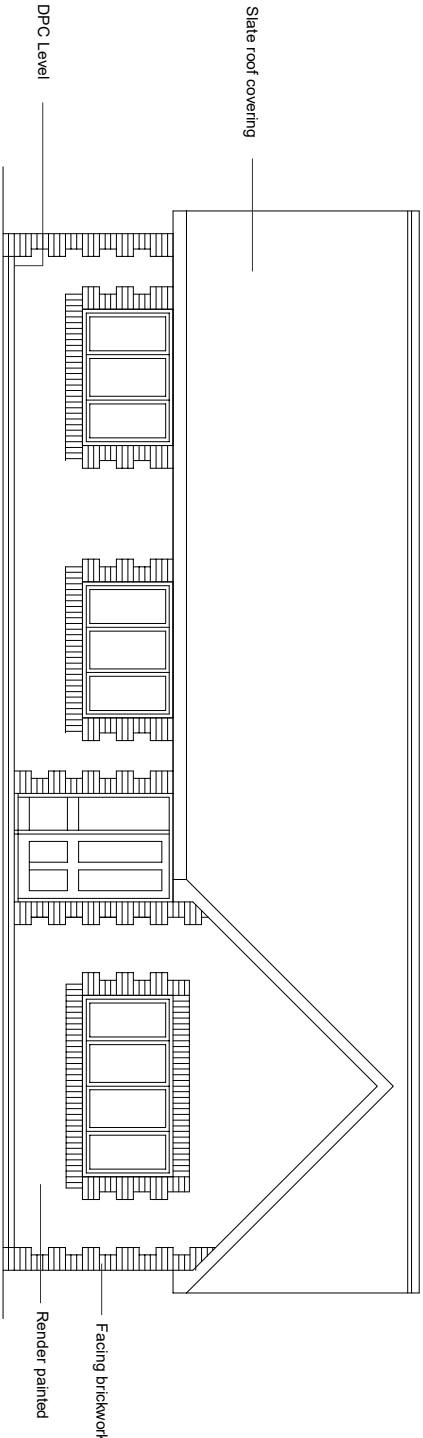


EXISTING FRONT ELEVATION

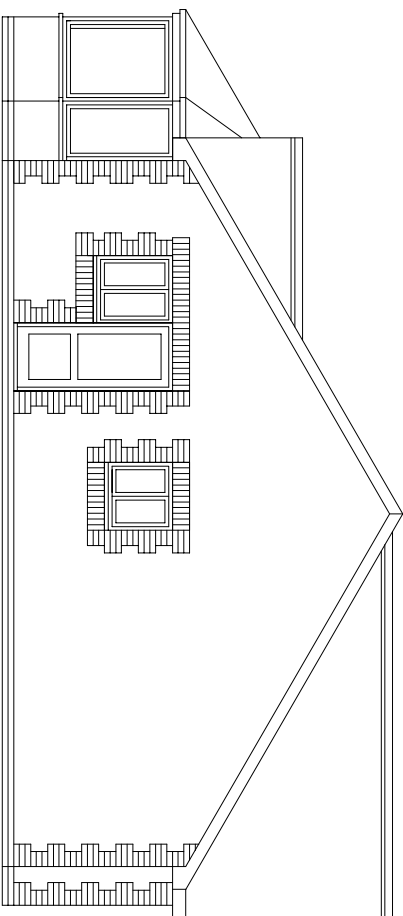

EXISTING SIDE ELEVATION

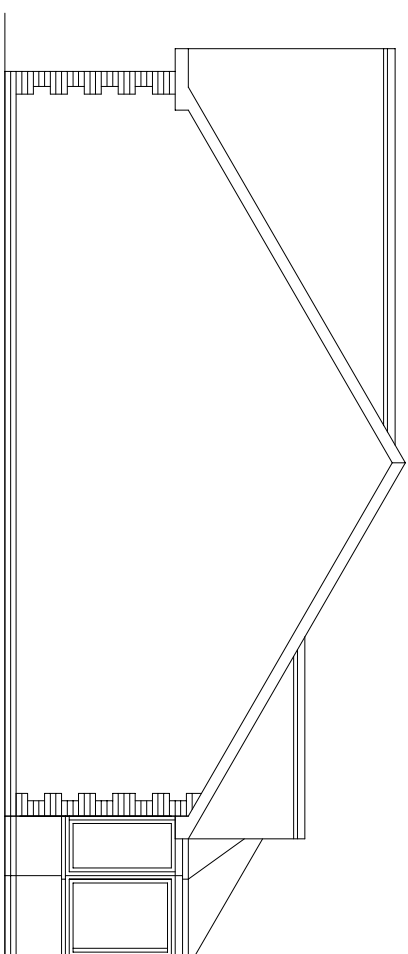

EXISTING SIDE ELEVATION

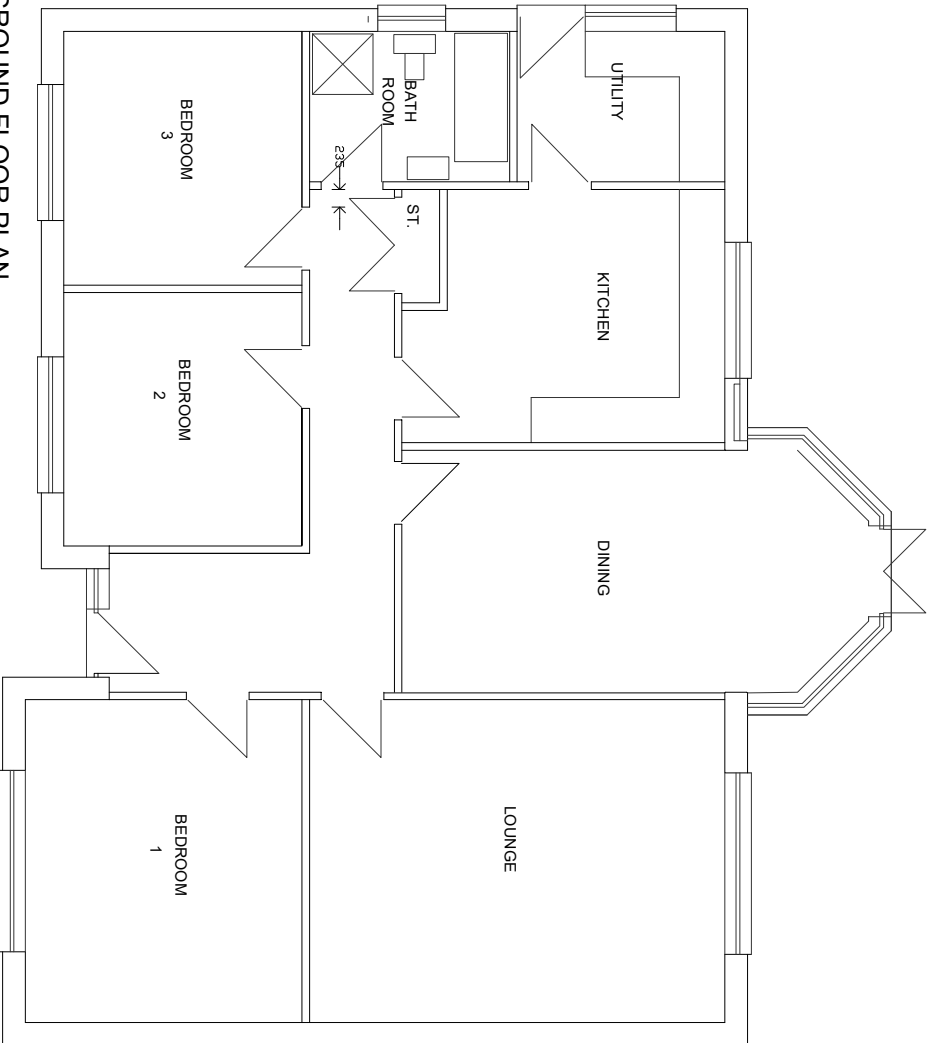

EXISTING GROUND FLOOR PLAN

k.j.lloyd
AADIIP, RIBA
CHARTERED ARCHITECT

49 Coed Y Pia, Llanbradach
Caerphilly, CF83 3PT

PROJECT
PROPOSED EXTENSION
BROOK VIEW
COMMERCIAL STREET
BEDLINO
CF46 6RE

SCALE
1:100 @ A3
DRAWN
KL

DATE
OCT 2025
DRG. NO.
01

DRAWING EXISTING PLANS AND ELEVATIONS

THIS DRAWING IS COPYRIGHT