




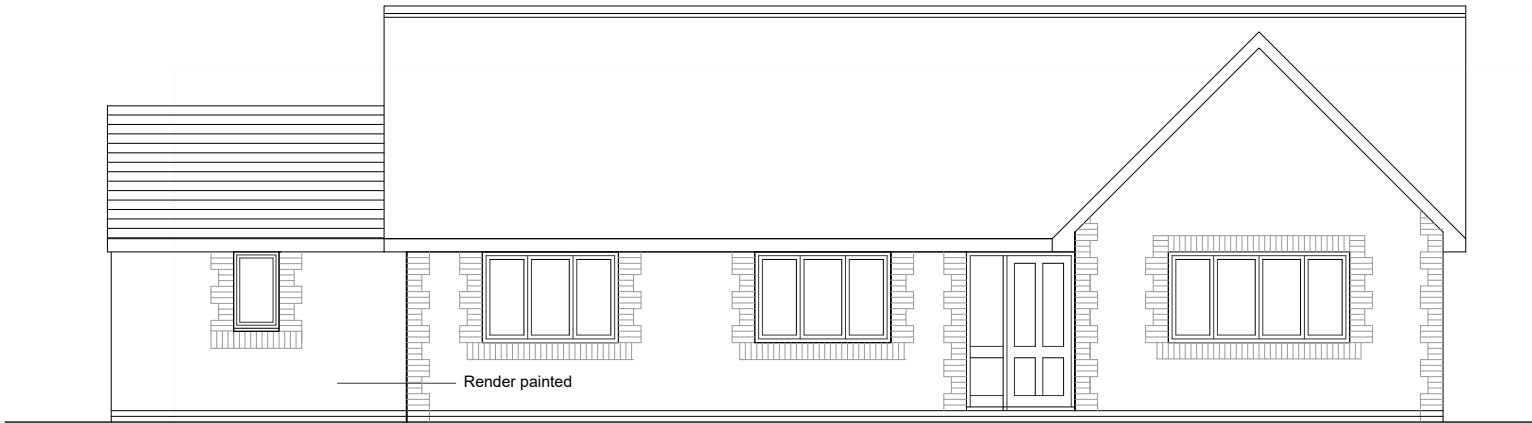


PROPOSED FRONT ELEVATION

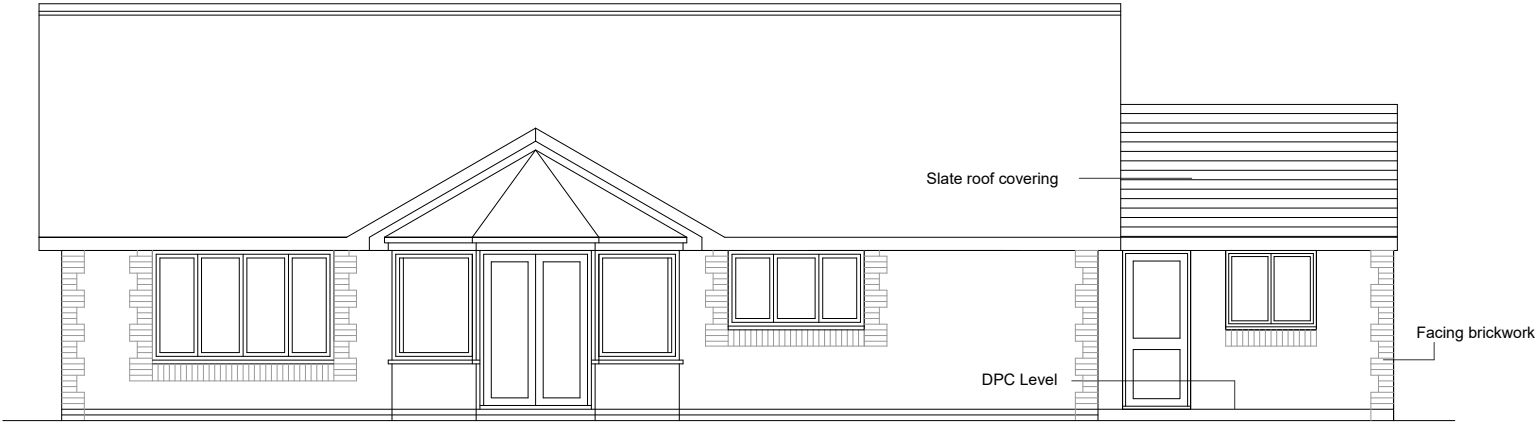

PROPOSED REAR ELEVATION

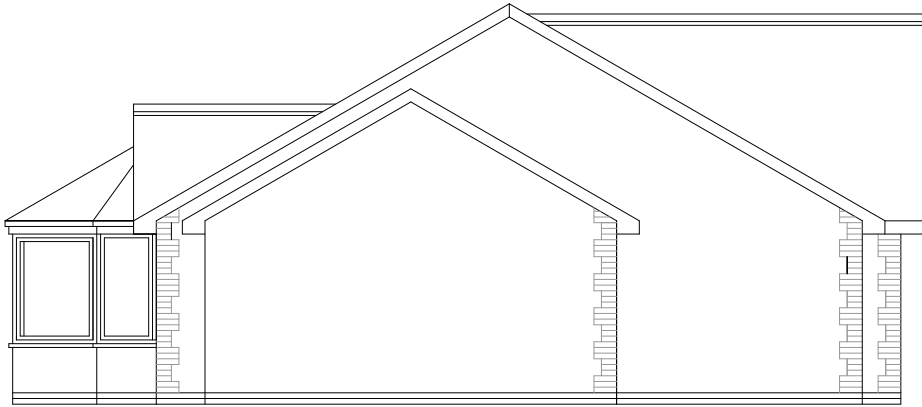

PROPOSED SIDE ELEVATION

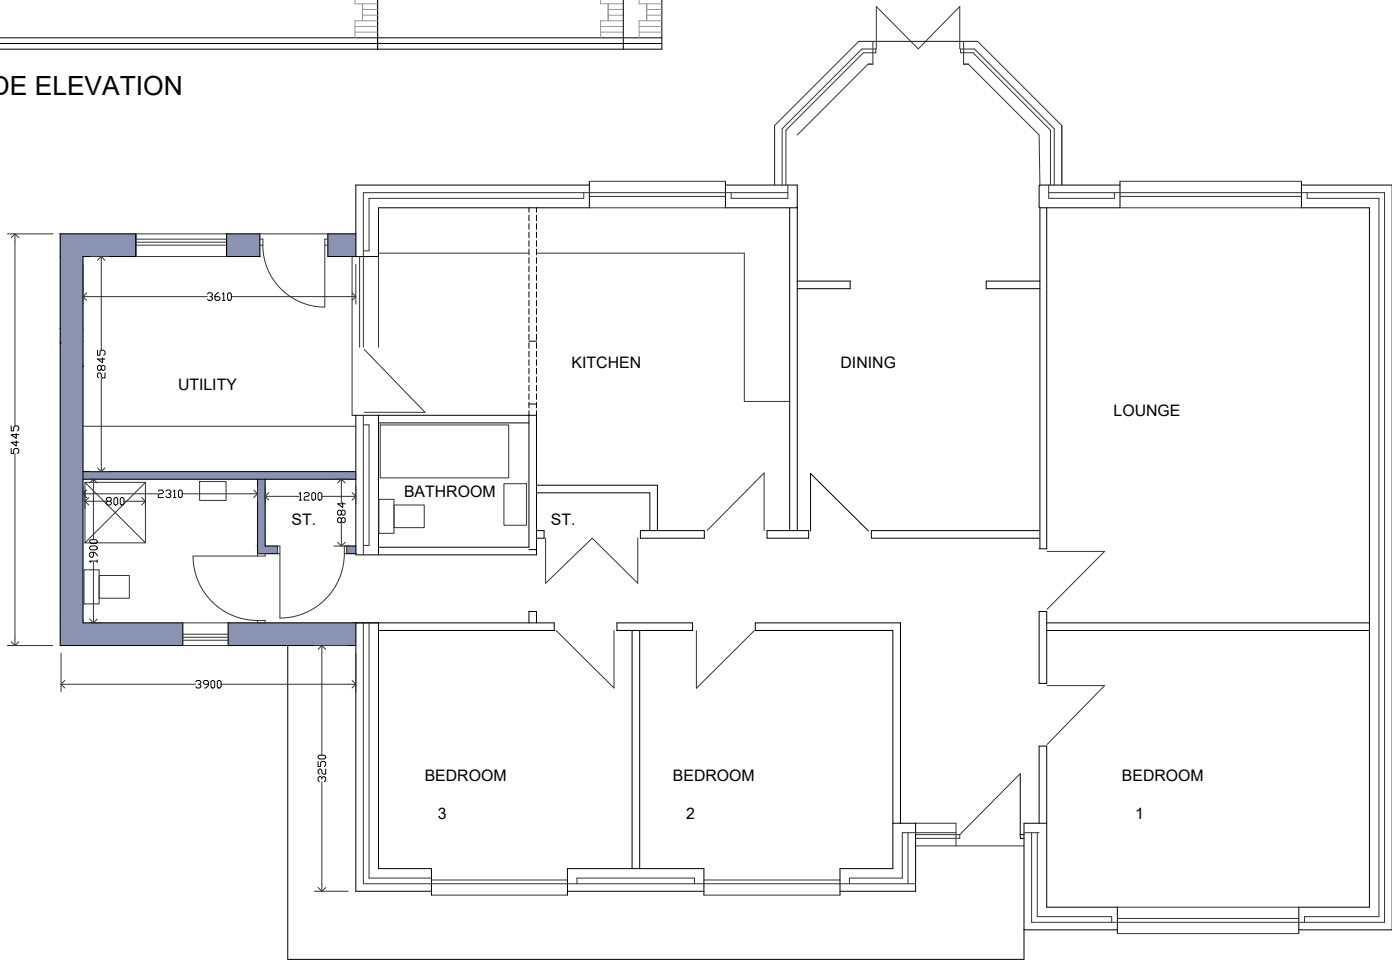

PROPOSED GROUND FLOOR PLAN

k.j.loyd AADip. RIBA
CHARTERED ARCHITECT

49 Coed Y Pia, LLanbradach
Caerphilly, CF83 3PT

PROJECT
PROPOSED EXTENSION
BROOK VIEW
COMMERCIAL STREET
BEDLINOG CF46 6RE

SCALE 1:100 @ A3 DATE OCT 2025
DRAWN KL DRG.NO. 02

DRAWING PROPOSED PLANS AND ELEVATIONS

THIS DRAWING IS COPYRIGHT