

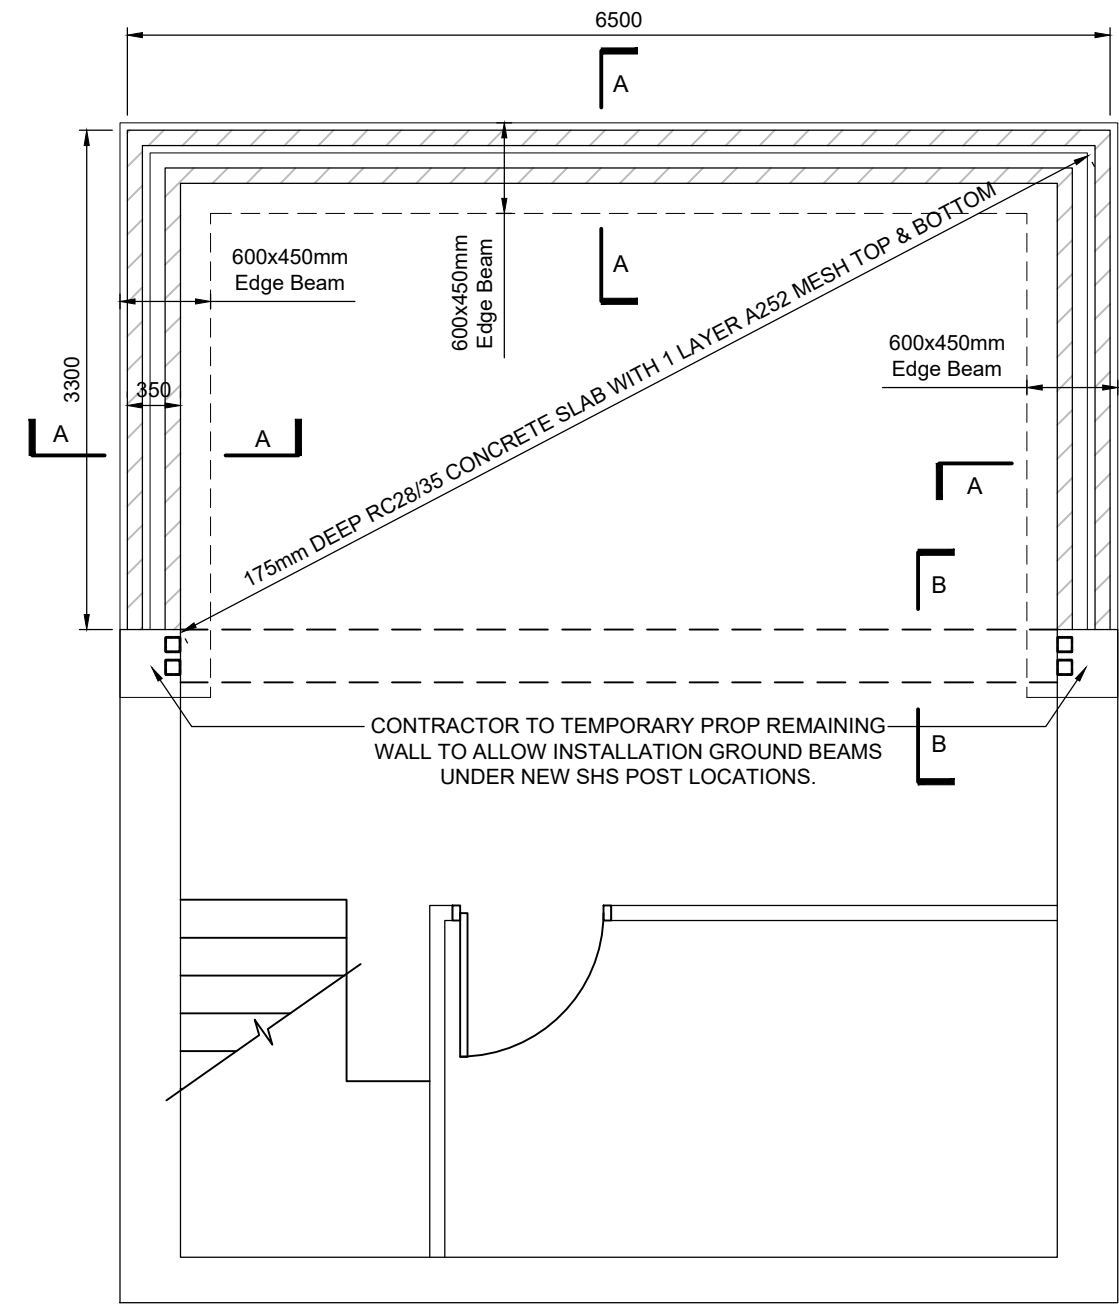
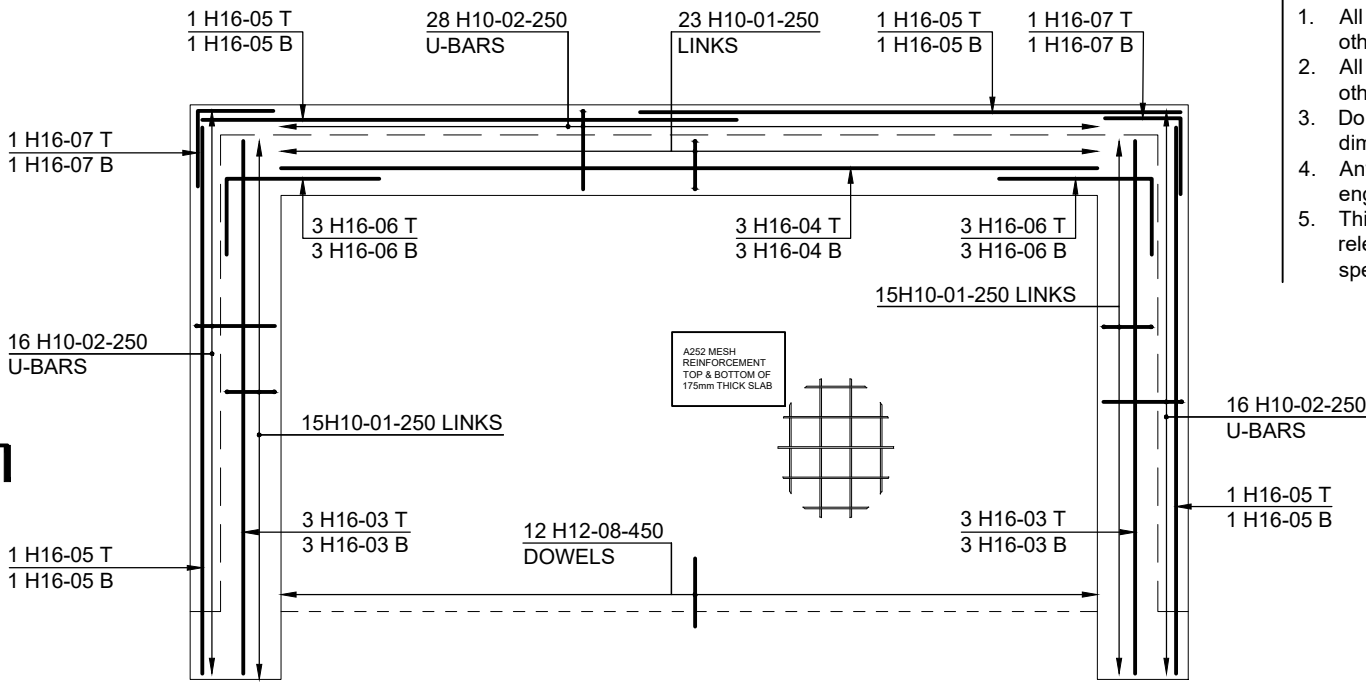


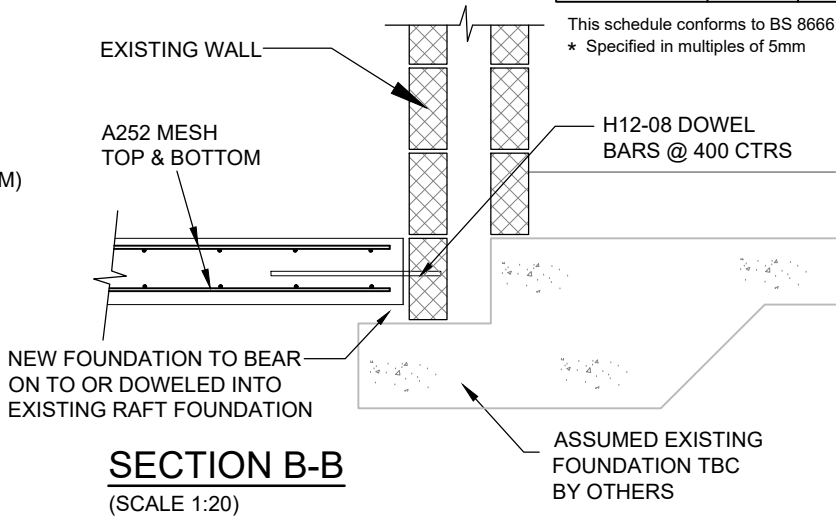

PROPOSED FOUNDATION PLAN
(SCALE 1:50)

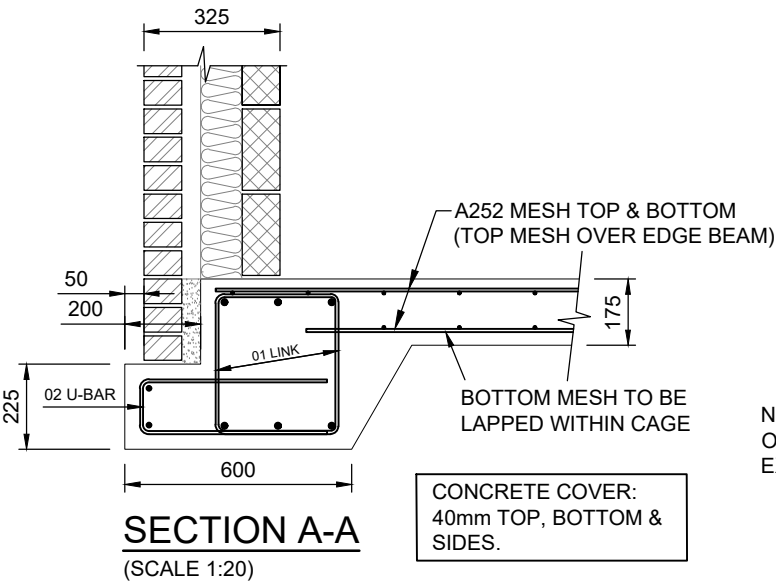


PROPOSED REINFORCEMENT PLAN
(SCALE 1:50)

BAR BENDING SCHEDULE

Member	Bar mark	Type and size	No. of mbrs.	No. of bars in each	Total no.	Length of each bar † mm	Shape code	A * mm	B * mm	C * mm	D * mm	E/R * mm
Slab	A252 mesh total net area (inclusive top & bottom) = 40m², with no allowance given for laps or contingencies.											
	01	H10	1	53	53	1550	51	320	370			
	02	H10	1	60	60	1125	21	500	145	500		
	03	H16	1	12	12	3525	00	3520				
	04	H16	1	6	6	5400	00	5400				
	05	H16	1	8	8	3625	00	3610				
	06	H16	1	12	12	1625	11	650	1000			
	07	H16	1	4	4	1275	11	650	650			
	08	H12	1	12	12	450	00	450				

This schedule conforms to BS 8666:2005
* Specified in multiples of 5mm

† Specified in multiples of 25mm

 

- NOTES
- All dimensions are in millimetres unless noted otherwise.
 - All levels are shown in metres unless noted otherwise.
 - Do not scale from the drawing. Use figured dimensions only.
 - Any discrepancies to be reported immediately to the engineer.
 - This drawing to be read in conjunction with all relevant Architects, engineers, subcontractors and specialists drawings and specifications.

rev.	drawn	chkd.	apprd.	date	description

Client
PRITCHARD COMMERCIAL SERVICES

Project
9 POND ROW, ABERCANAIID,
MERTHYR TYDFIL.

Title
PROPOSED FOUNDATION PLAN
AND REINFORCEMENT PLAN & DETAILS



29 Bocam Park, Old Field Road, Pencoed, Bridgend CF35 5LJ.
Phone: 01656 863794 Email: enquiries@vale-consultancy.co.uk

date	drawn	checked	approved
23/05/25	AT	BR	CD

scale @ A3
SHOWN

status	drg. no.	rev.
P	B2098 - S01	-