


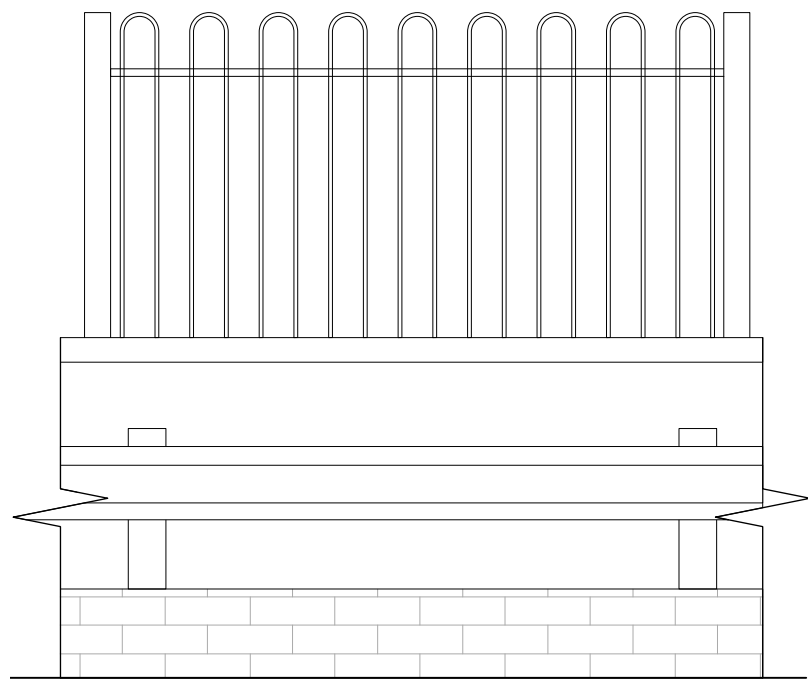

CAR PARK RETAINING WALL PART ELEVATION

Scale: 1:20


Galvanised Hoop top railing

600 x 300 x 65 Grey concrete coping.

Whetherby render on bloc Colour White


Vehicle restraint system. Refer to Str. Eng. details

Land drain to Str. Eng. details.

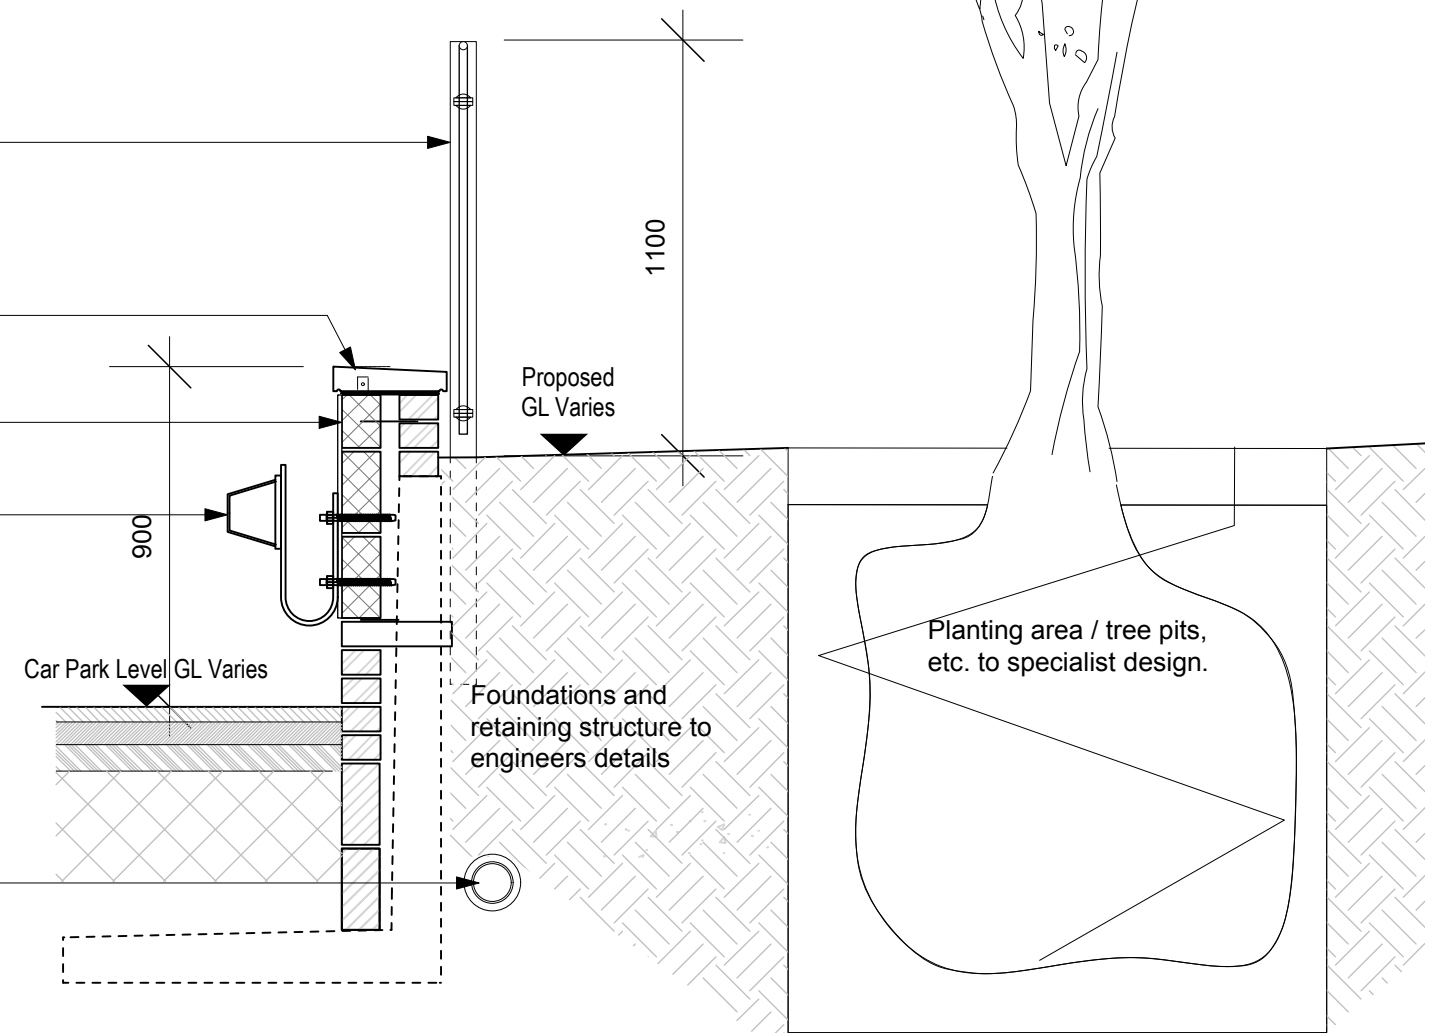

CAR PARK RETAINING WALL SECTION DETAIL

Scale: 1:20

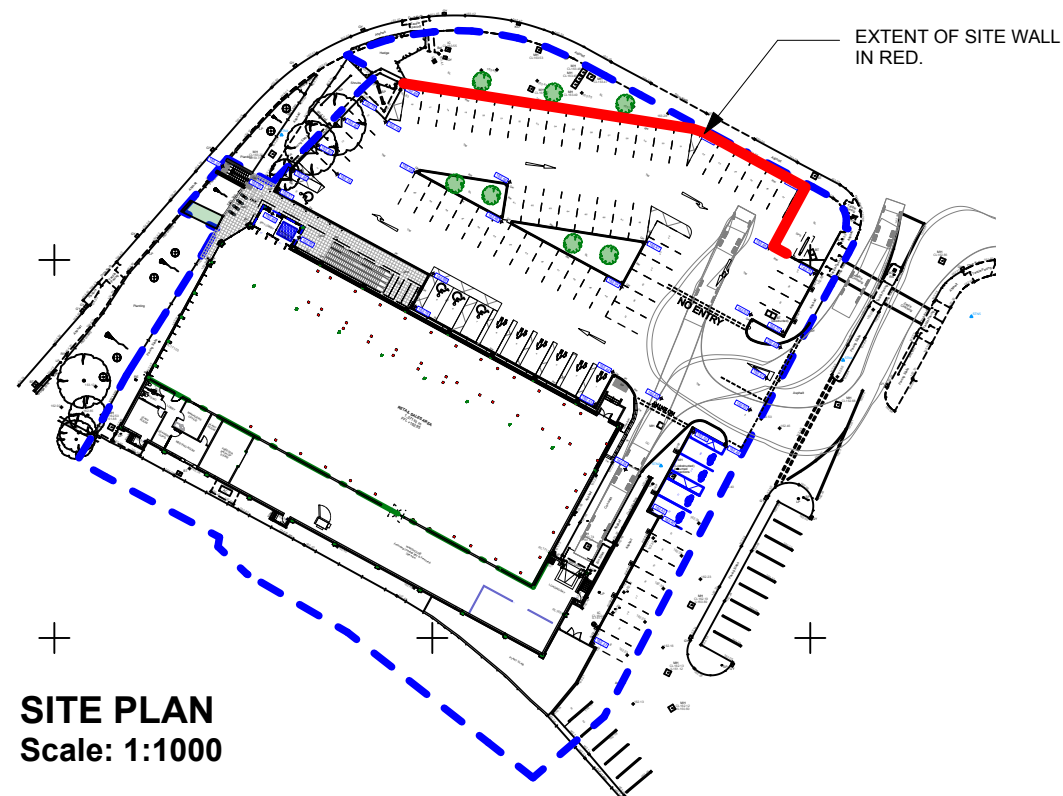

SITE PLAN

Scale: 1:1000



Chartered Architects
Chartered Building Surveyors
Interior Designers
CDM Services

Glentworth Court, Lime Kiln Close
Stoke Gifford, Bristol BS34 8SR
+44 (0)117 931 2062
www.kendallkingscott.co.uk



Project
Plymouth St, Merthyr Tydfil
Store Extension

Client
Aldi Stores Ltd

Scale 1:20 Paper Size ISO A3 Filename 170629 Railing Details.vwx
© Copyright Do not scale this drawing

B	20/12/2021	cj	gs	Detail updated to match engineers comments.
A	17/12/2021	cj	gs	Planning Issue
Rev	Date	By	Ap	Note

Drawing Title
Hoop top Fence & retaining Wall Detail

Project Number	Drawing Number	Revision
----------------	----------------	----------

170629-1600	B
-------------	---

Date	Drawn	Checked	Purpose/Status
16/12/2021	CJ	GS	PLANNING

Check all dimensions and levels on site

Only to be used on the site for which designed. The electronic transmission of designs/information contained in this drawing is carried out entirely at the User's risk and Kendall Kingscott Ltd. will have no liability for any errors or inaccuracies arising therefrom. The production of amended or updated information from the said designs/information by the User is entirely the responsibility of the User and Kendall Kingscott Ltd. shall have no responsibility in respect thereof whatsoever.