


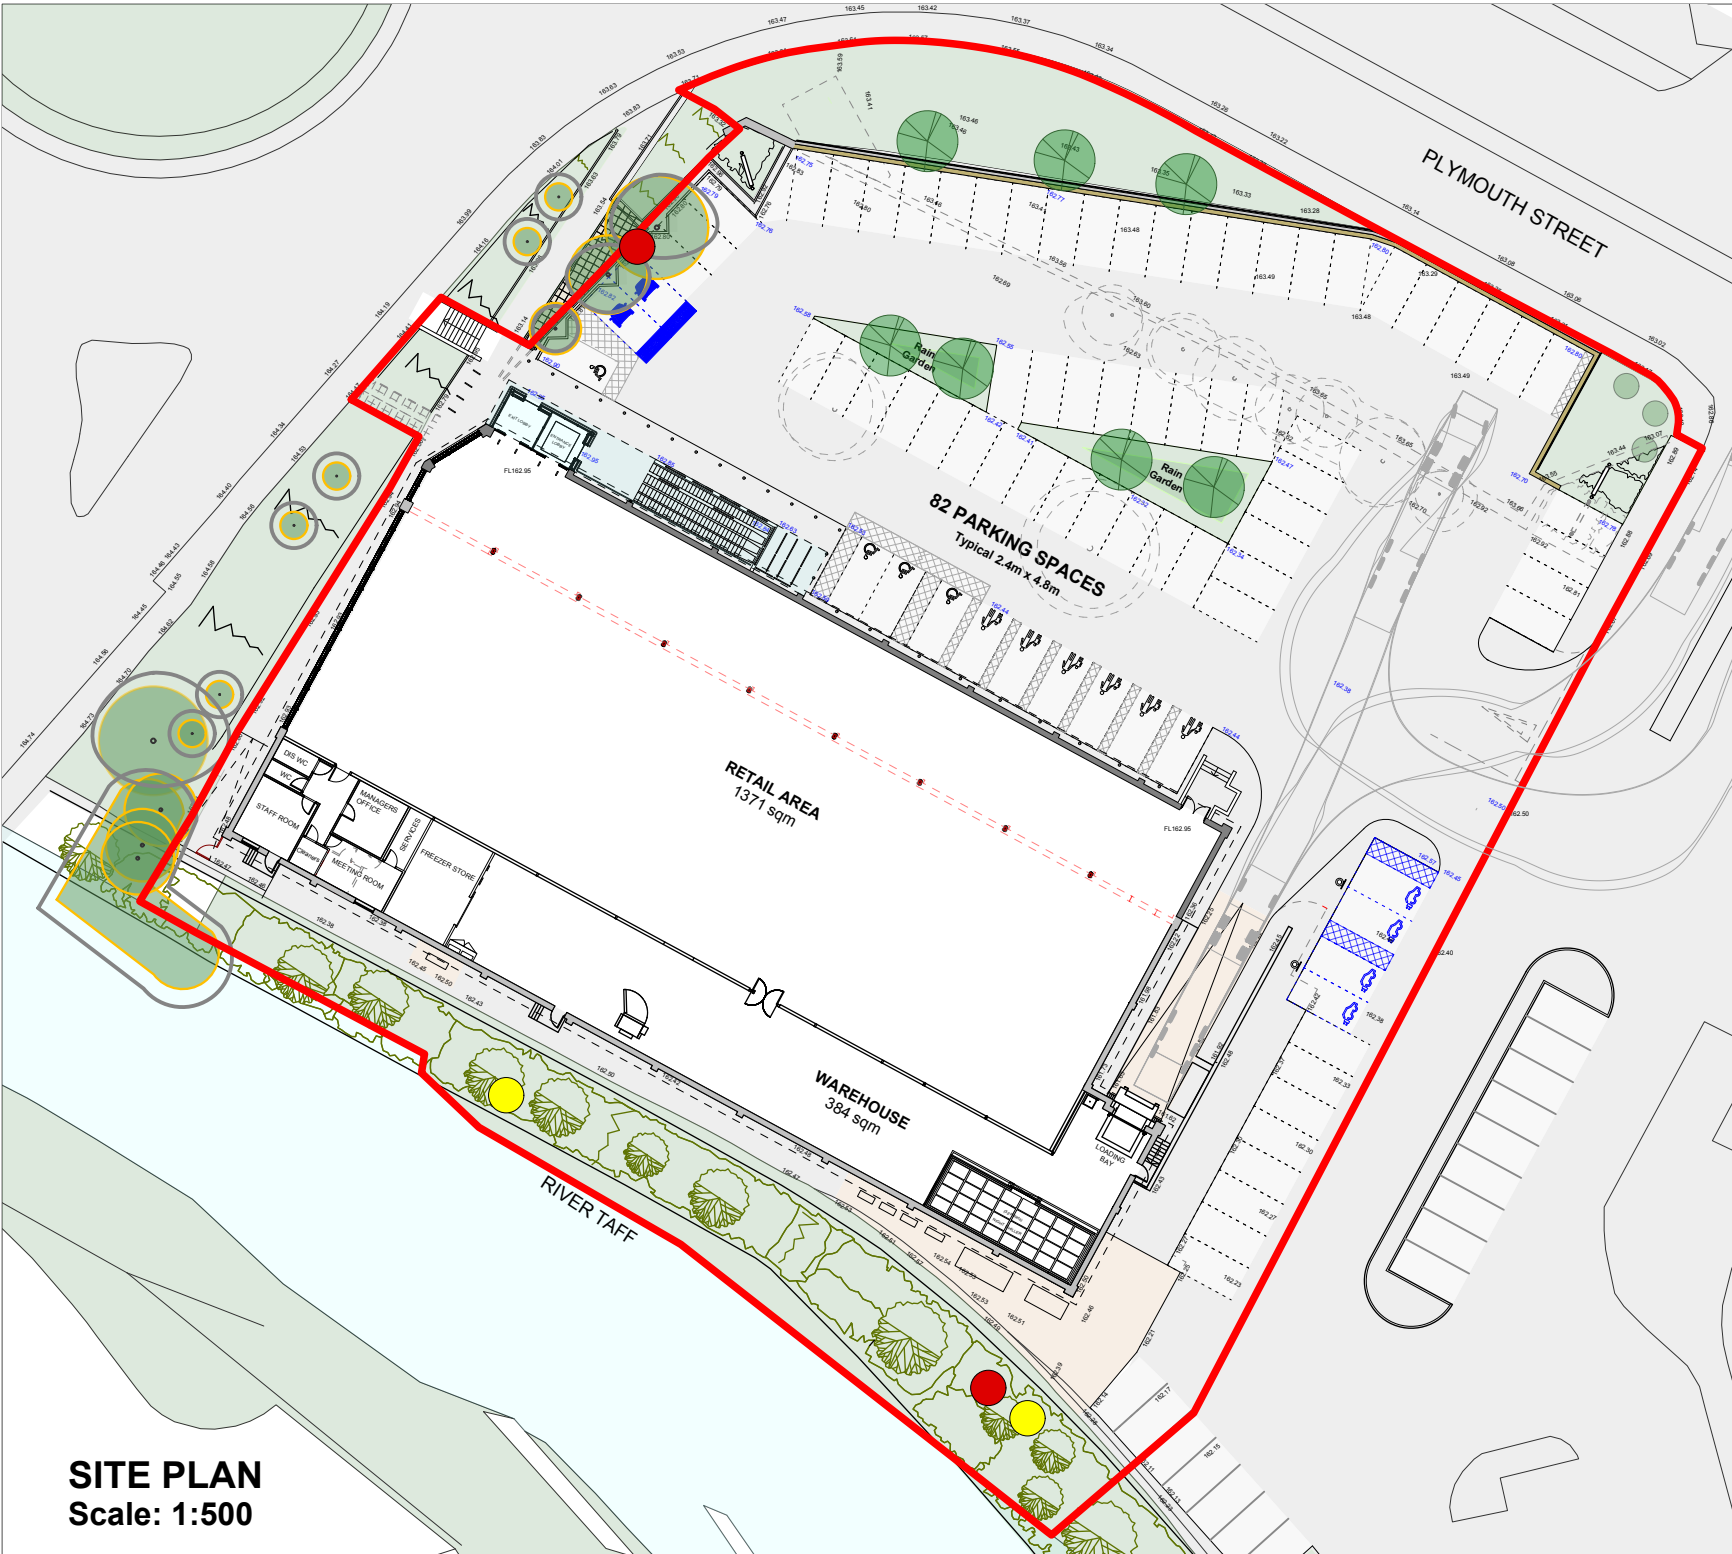

SITE PLAN
Scale: 1:500

LEGEND



CHILTON WOODSTONE BAT BOX



WOODSTONE SEVILLE NEST BOX
32mm

LOCATION LEGEND

- BAT BOX
- BIRD NESTING BOX



Chartered Architects
Chartered Building Surveyors
Interior Designers
CDM Services

Glentworth Court, Lime Kiln Close
Stoke Gifford, Bristol BS34 8SR
+44 (0)117 931 2062
www.kendallkingscott.co.uk

Project
Plymouth St, Merthyr Tydfil
Store Extension
Client
Aldi Stores Ltd

Scale	Paper Size	Filename
1:20	ISO A3	170629 Railing Details.vwx
© Copyright		Do not scale this drawing

A	17/12/2021	cj	gs	Planning Issue
Rev	Date	By	Ap	Note

Drawing Title
Bat & Bird Box Locations

Project Number	Drawing Number	Revision
170629-1601	A	

Date	Drawn	Checked	Purpose/Status
16/12/2021	CJ	GS	PLANNING

Check all dimensions and levels on site

Only to be used on the site for which designed. The electronic transmission of designs/information contained in this drawing is carried out entirely at the User's risk and Kendall Kingscott Ltd. will have no liability for any errors or inaccuracies arising therefrom. The production of amended or updated information from the said designs/information by the User is entirely the responsibility of the User and Kendall Kingscott Ltd. shall have no responsibility in respect thereof whatsoever.