


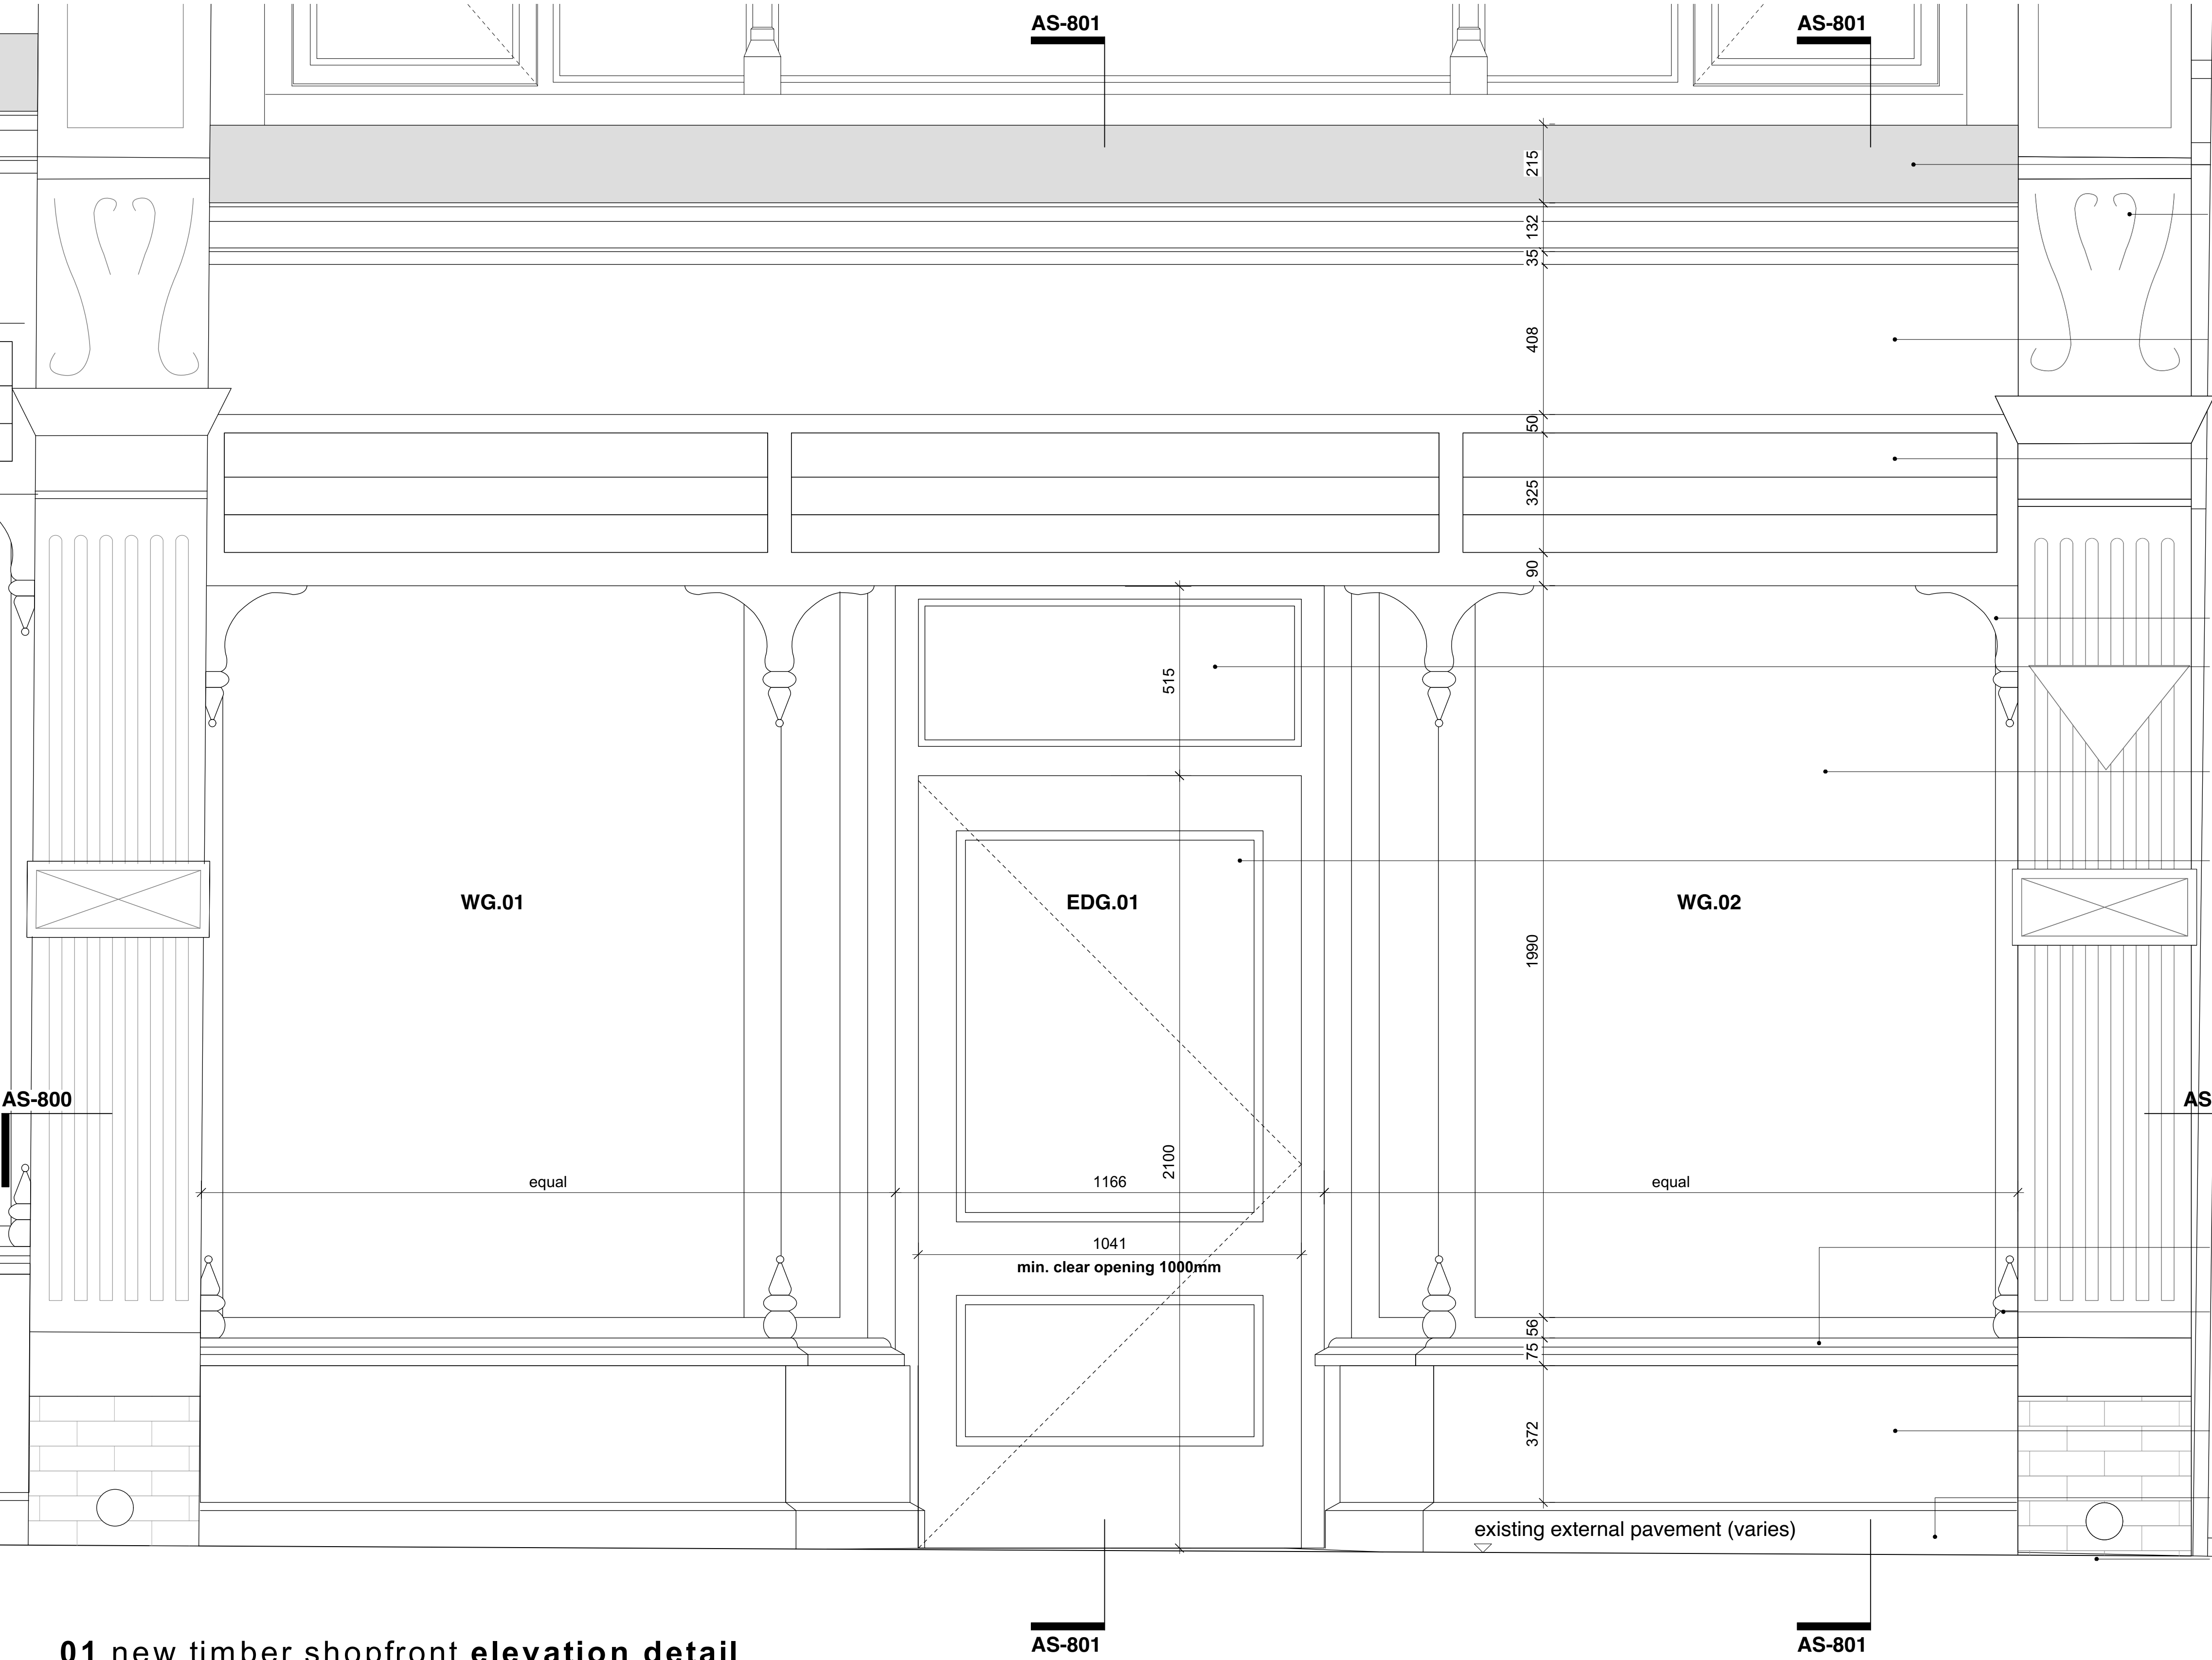

- lead capping
H71/250
- repair and reinstate missing
stone details
F80/215
- painted class 3 plywood fascia
on treated s/w framing fixed
back to existing masonry behind
**G20/270, L10/220, M60/131,
P20/120**
- new hardwood louvre
L10/220
- decorative metal bracket
L10/220
- glazed fixed fanlight
L10/220
- 'slimlite' double glazed
shopfront with painted
hardwood frame
L10/220
- new double glazed
hardwood door with
raised and fielded
panels to lower section
and hardwood frame
L20/270 & 220
- new hardwood cill
below shopfront
L10/220
- hardwood base
moulding detail
L10/220
- new cavity wall stallriser
with stone cladding
F10/315, F30, F80
- new stone plinth
F80/215
- downpipe to be
relocated to run
internally

01 new timber shopfront elevation detail

CONSTRUCTION

Rev	Date	Dwn	Chckd	Description
/	14.09.20	FS	CF	Drawing created.
A	26.01.21	AK	CF	Door dimensions amended.
B	24.09.21	AK	CF	Dimensions added to gate design intent elevation.
C	15.11.21	AK	CF	Drawing prepared for planning condition approval

SUBMISSIONS / SITE DIMENSIONS
1. Contractor to take site dimensions.
2. Submit fabrication drawings to CA, for comment, 10 working days in advance of fabrication. Only proceed once FMA Status 'A' or 'B' awarded. Drawings to include detailed profiles.

6 King Street Bristol BS1 4EQ
T 0117 929 9293 E info@fm-architects.co.uk
F 0117 929 9295 W fm-architects.co.uk

- All drawings are copyright
- Report all discrepancies to project administrator
- Do not scale drawing for construction purposes
- All dimensions to be checked on site

0 800mm

North

Job Title				Drawing Title		
Merthyr Tydfil THI				2 Morlais Buildings		
Client				Shopfront Elevation Details		
Merthyr Tydfil County Borough Council				Job No	Drawing No	Rev
Scale	Date	Dwn	Chckd	10647-08	AS-802	C
1:10 @A1	14.09.20	FS	CF			