


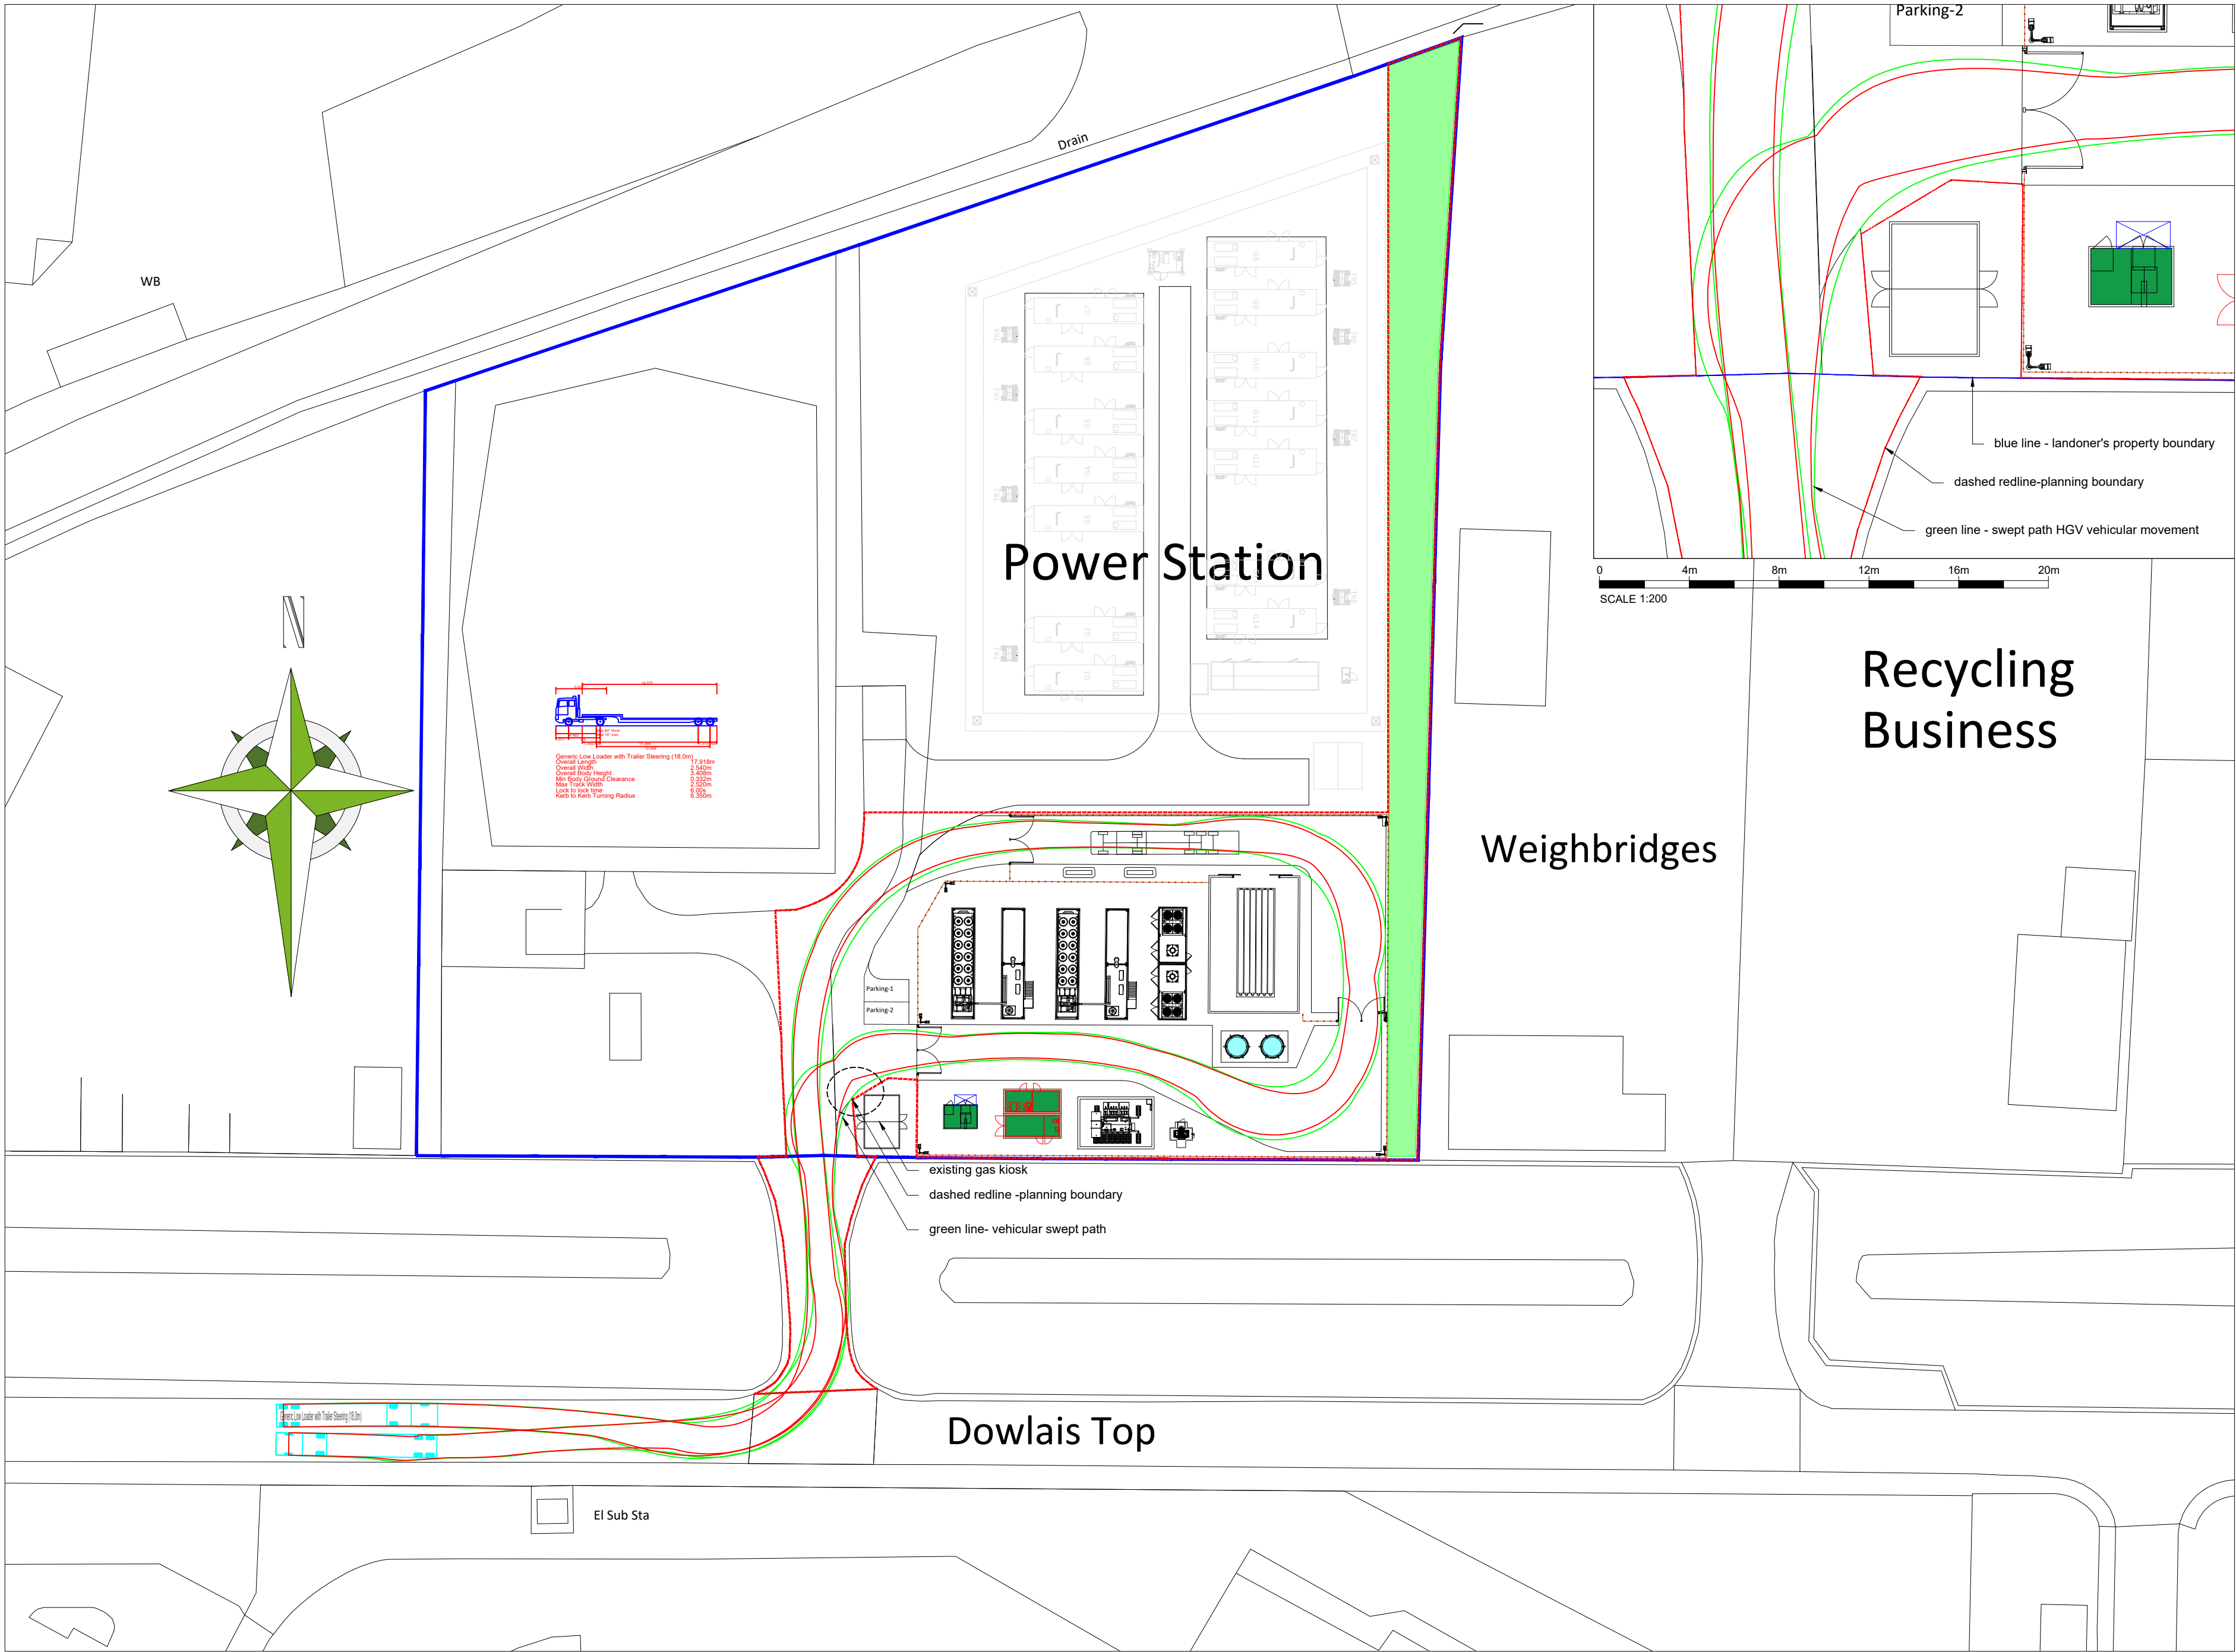


PROPOSED SITE PLAN


LEGEND:

SITE INFRASTRUCTURE:


- LANDLORDS PROPERTY
- PROPOSED SITE
- PERIMETER PALISADE FENCELINE

 


ITM POWER H₂ INSTALLATIONS

 

H₂ TUBES STORAGE WITHIN CONCRETE WALL

 

WATER TANKS

 


AMENITY CABIN



COMPRESSORS



33KV-11KV TRANSFORMER

 

AUXILIARY TRANSFORMER



BIODIVERSITY ENHANCEMENT AREA

C	Landowner's & Planning boundaries graphics updated to thinner lines to demonstrate that the swept path configuration does not impinge on the existing gas asset.	ST	JL	JL	06-11-25
B	HGV Swept Path Analysis added	ST	SW	SW-AM	25-09-24
A	Planning boundary extended to accommodate Biodiversity enhancement area	ST	SW	SW-AM	31-07-24

Rev	Rev Description	Drw	Chk	Apprv	Date

REVISIONS

Planning

ALL DIMENSIONS TO BE CHECKED ON SITE
WORK TO FIGURED DIMENSIONS ONLY
REPORT DISCREPANCIES TO CONRAD ENERGY LTD
AT ONCE BEFORE PROCEEDING
COPYRIGHT ACT APPLIES

conrad
energy

CONRAD ENERGY LIMITED
UNITS D & E, WINDRUSH COURT, BLACKLANDS WAY, ABBINGDON OX14 1SY
T: 01235 338245 E: info@conradenergy.co.uk W: www.conradenergy.co.uk

Project Title:
PROPOSED POWER GENERATION HYDROGEN PLANT
LAND AT PENYGARNDU INDUSTRIAL ESTATE
MARTHYR TIDFIL
CF48 2TA

Drawing Title:
PROPOSED SITE PLAN

Scale @A2: 1:500 Date: 29-07-2024
Drawn: ST Checked: SW
Drawing No: CEL-21011-SP-001 Rev: C

PROPOSED SITE PLAN (Highways)

001

Scale: 1:500@A2

