




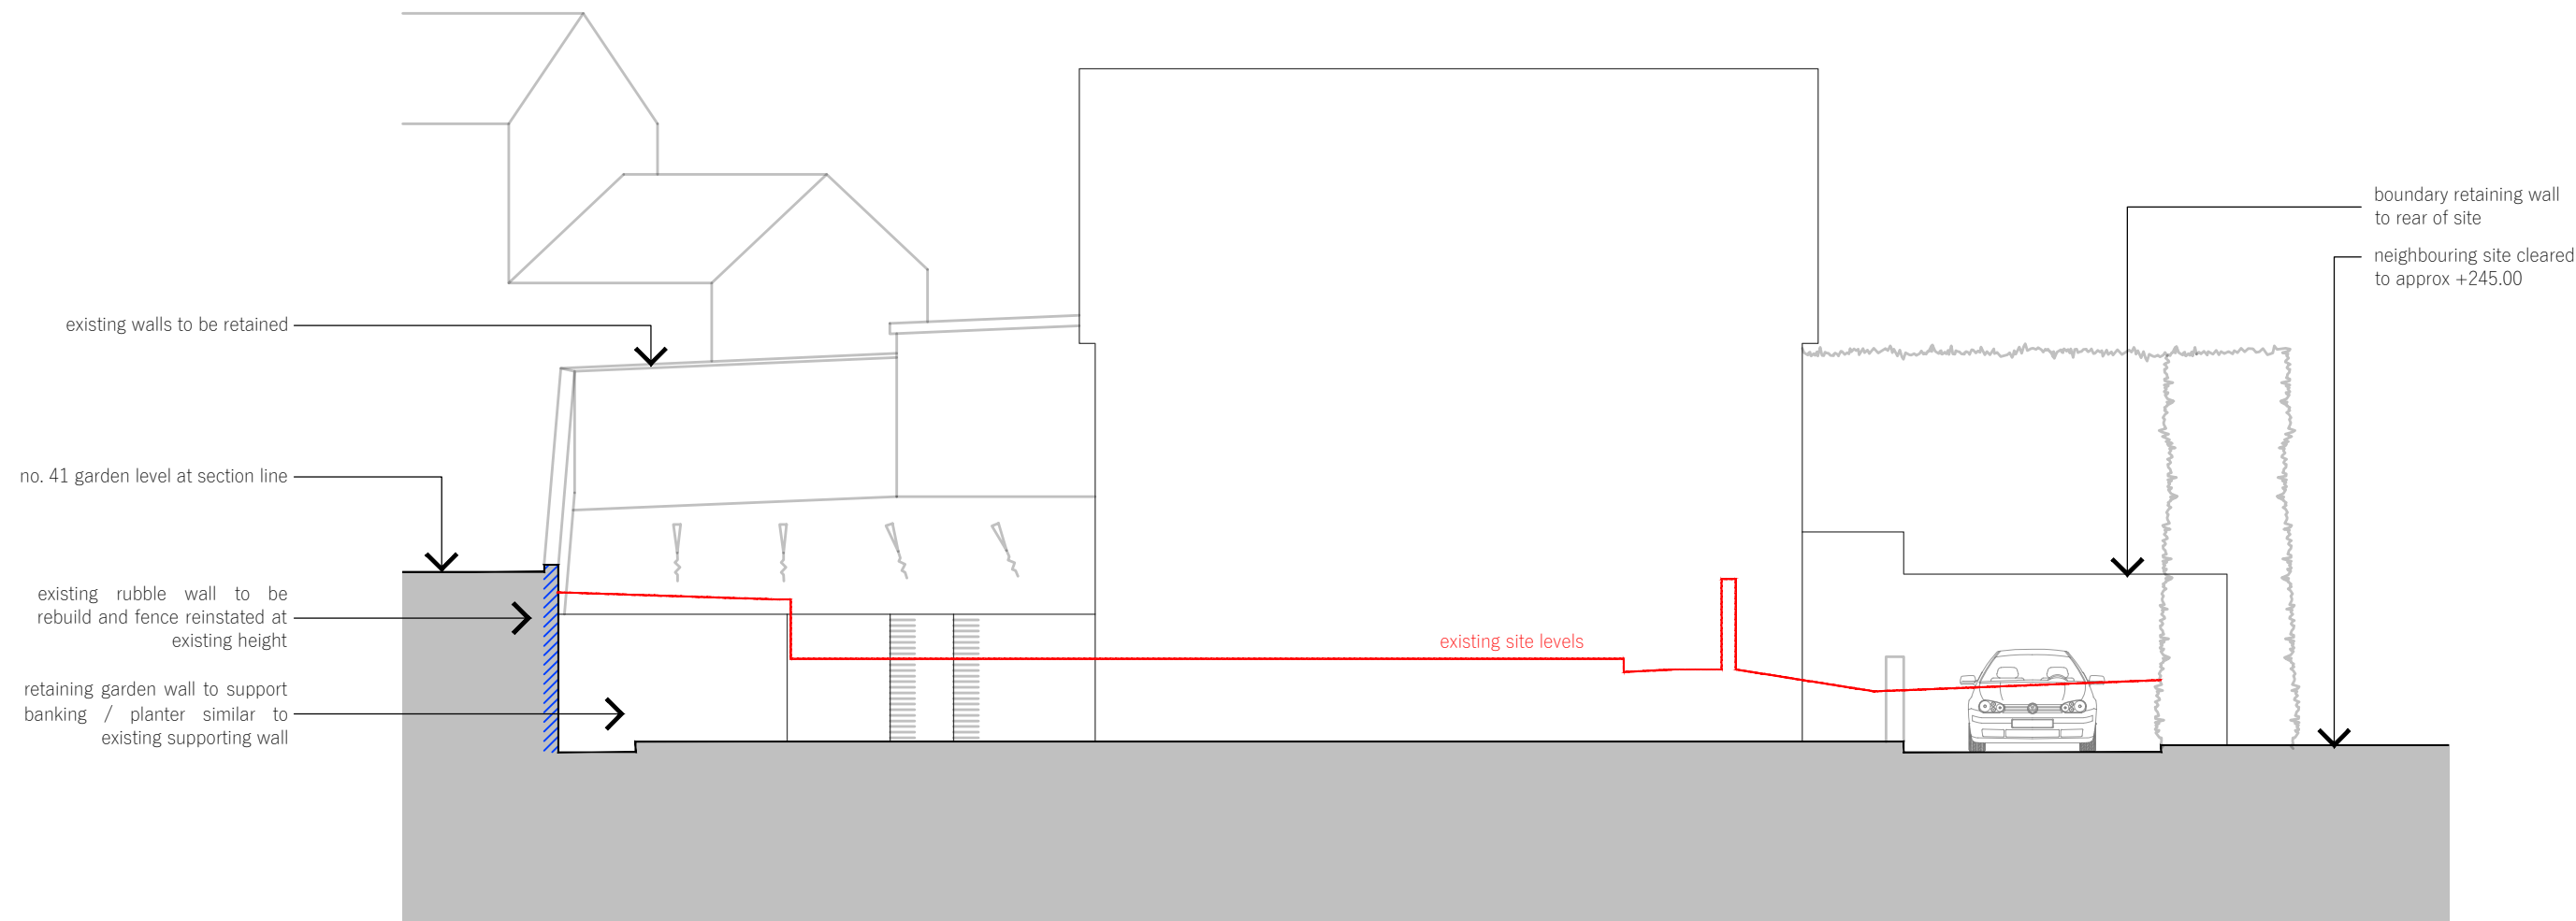

section aa
1:100

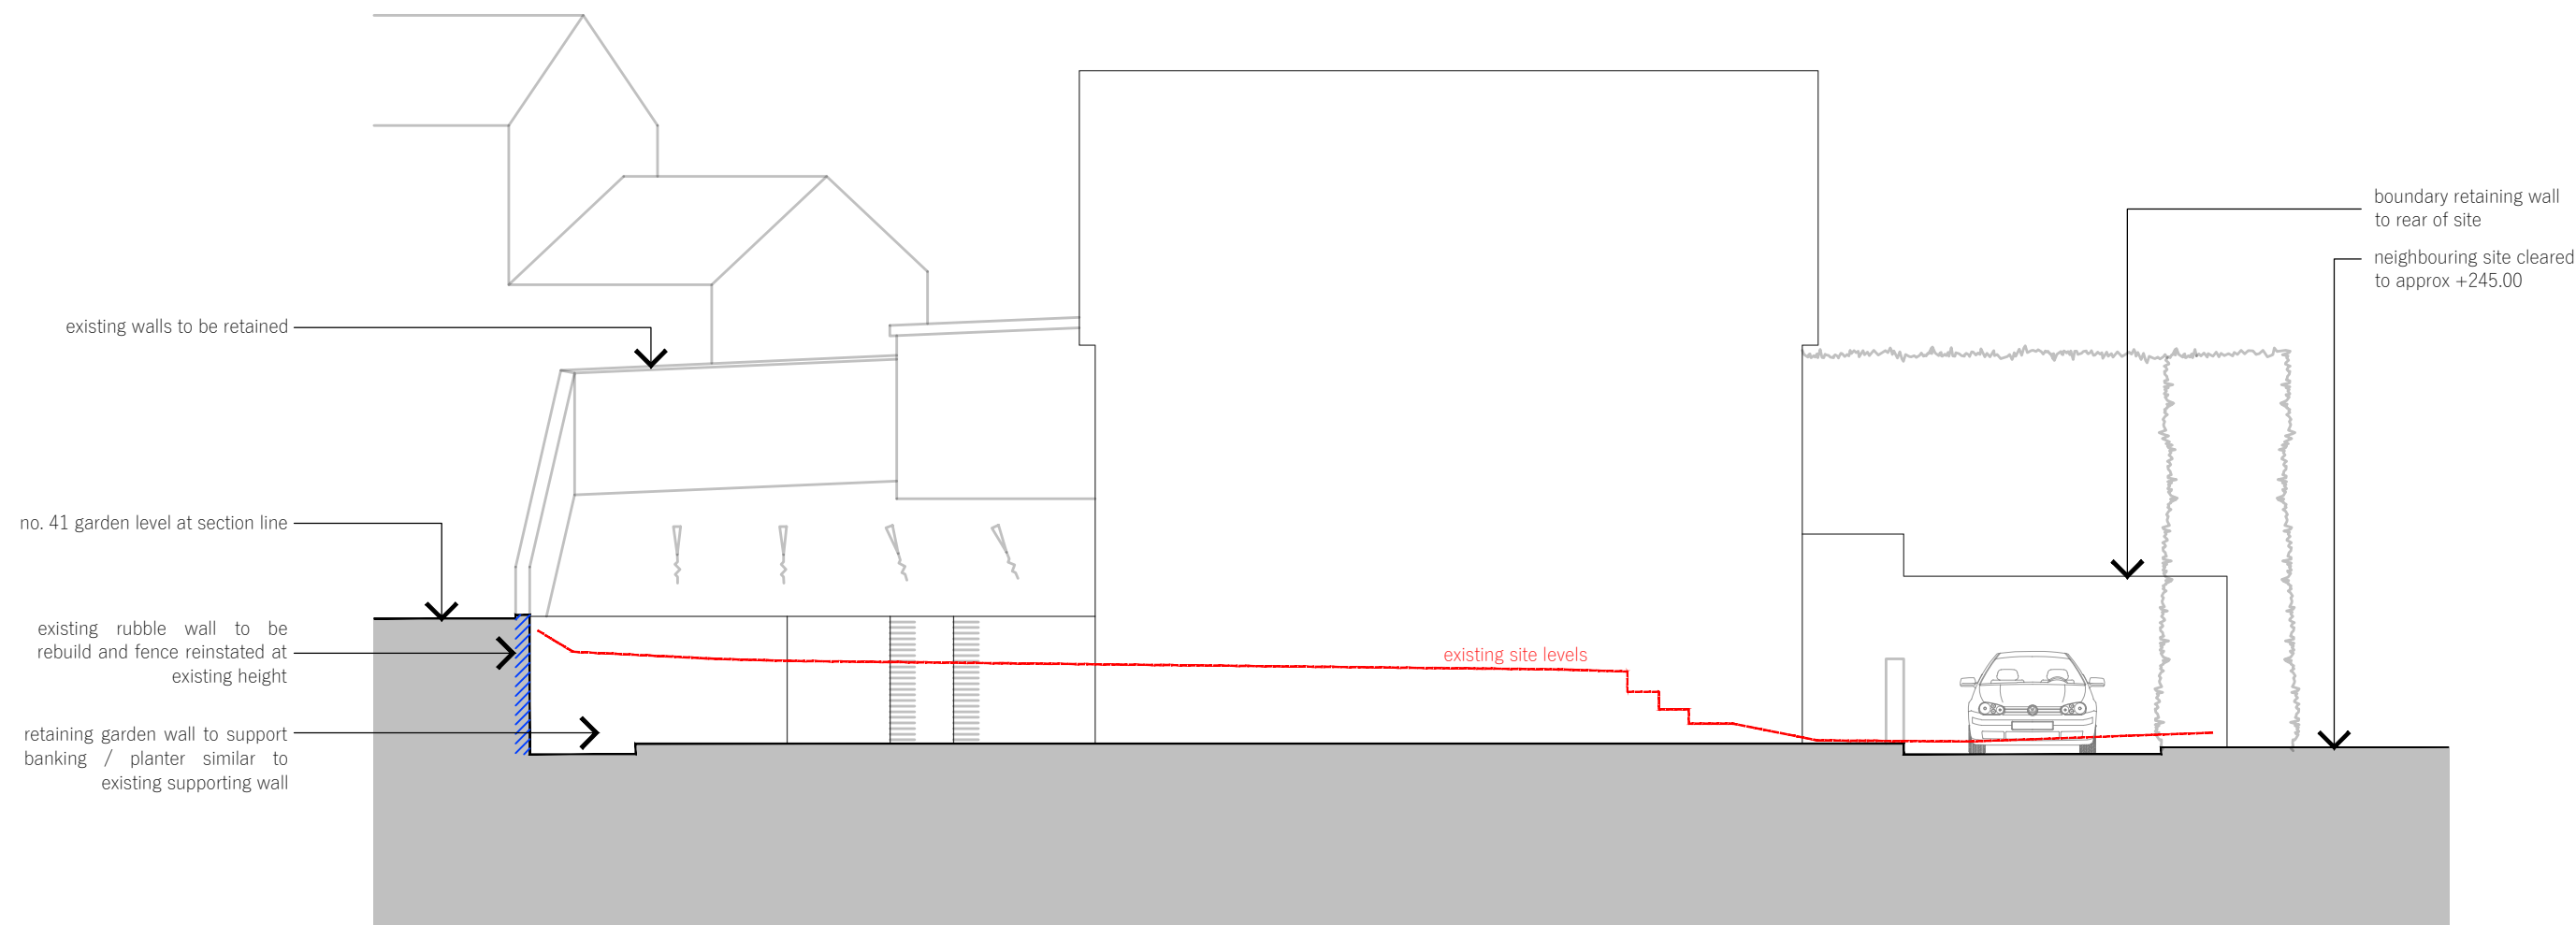


section bb
1:100

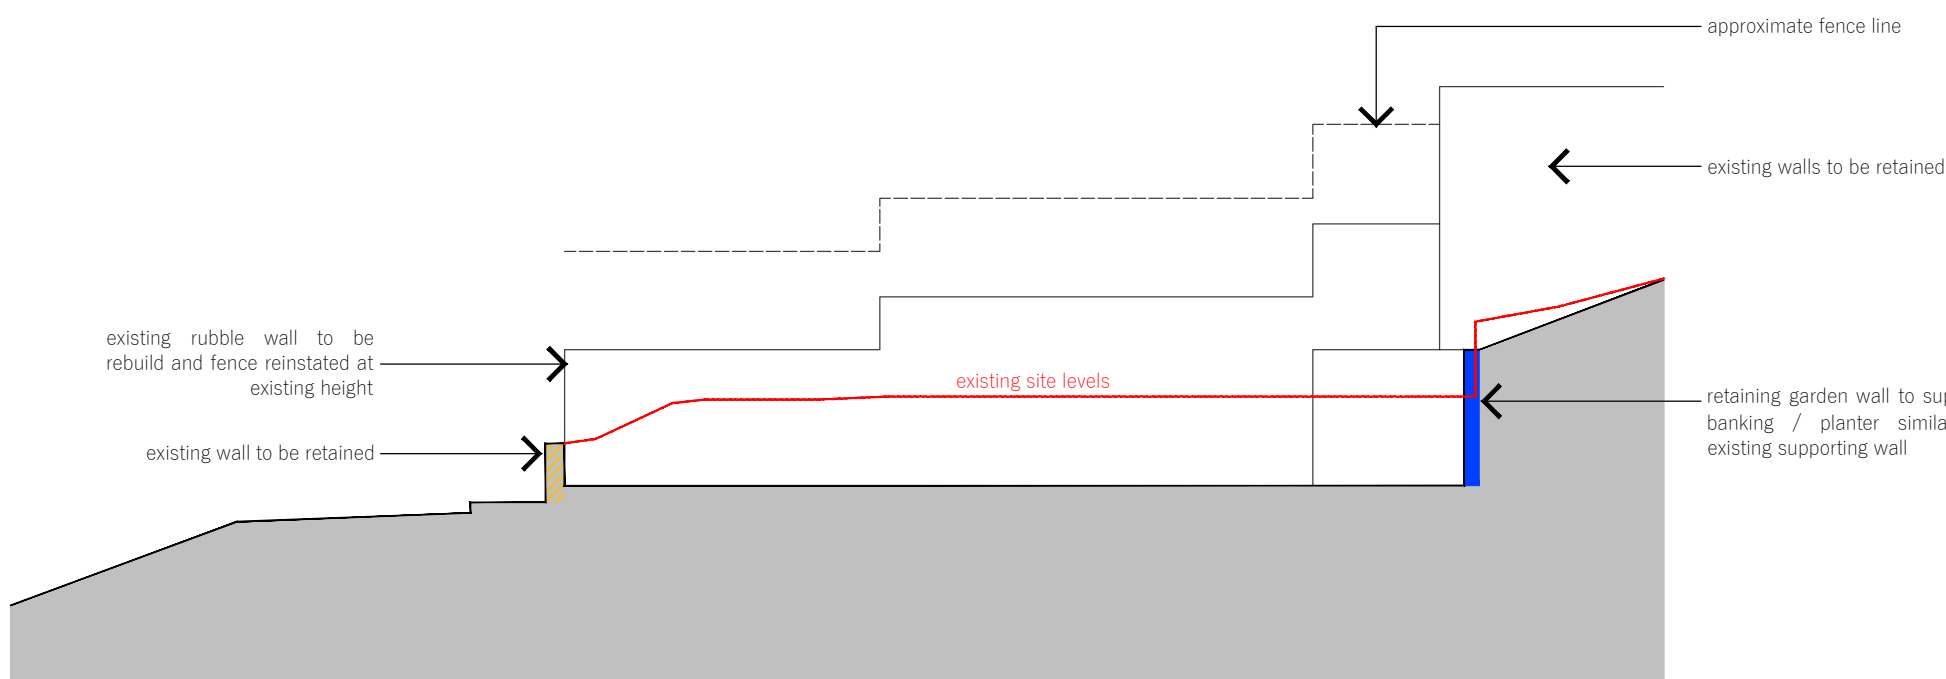

section cc
1:100



section dd
1:100

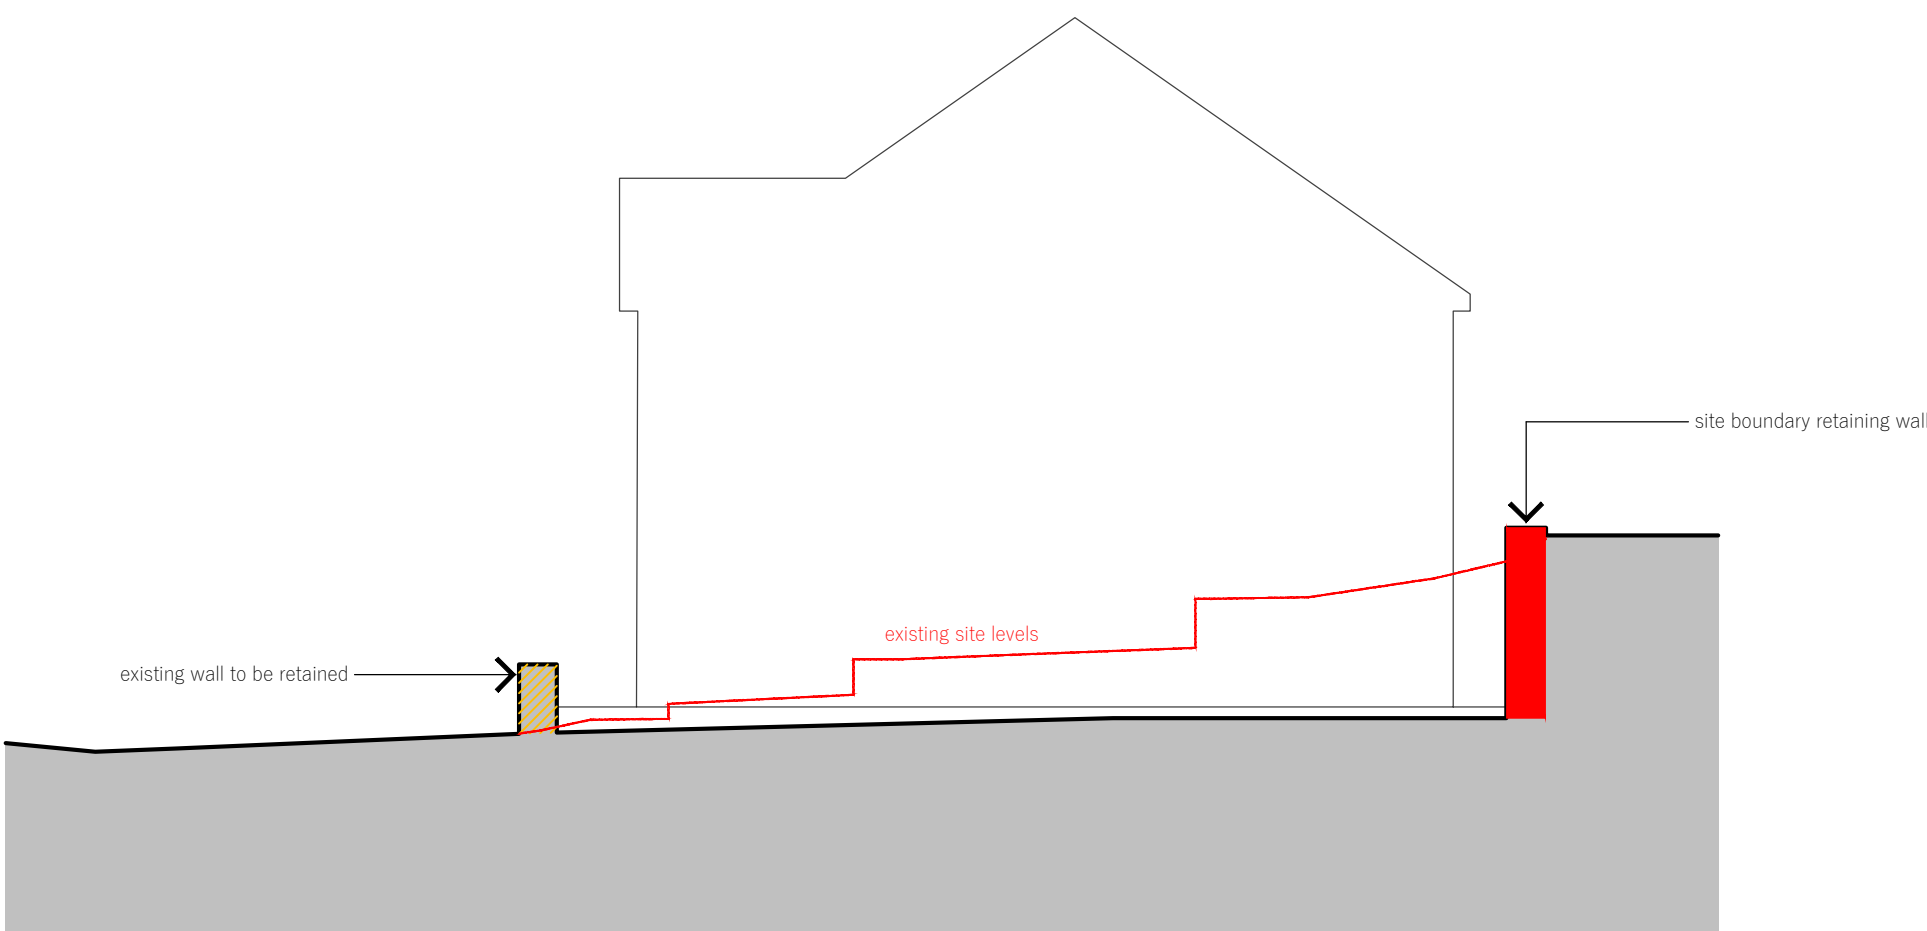


section ee
1:100

- indicates boundary hedging to be retained
- indicates hedging to be retained (if possible) replaced / upgraded - ecologist to confirm exact species
- indicates areas for native emorsgate em2 wildflower planting as per ecologist
- indicates permeable paving to new driveway - tbc at full planning application stage
- indicates new paving to pathways around dwelling as well as patio area to the south of the dwelling as main amenity space for property - decking materials tbc at full planning application stage
- indicates retaining boundary wall
- indicates retaining garden wall to support banking / planter
- indicates existing rubble boundary wall to be rebuild
- indicates existing walls to be retained



site plan
1:200

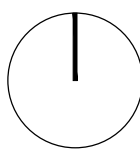

Revisions:		
A	amended to clearly show extent of retaining walls	08.04.26
B	section labels and existing site levels added	29.04.26

Project Number	24152
Project	Heolgerrig
Client	Jimmy Slocombe
Date	February 2026
Status	Planning Application

Drawing Title	Proposed Site Sections
Scale	1:100/1:200 @ A1
Revision	B