



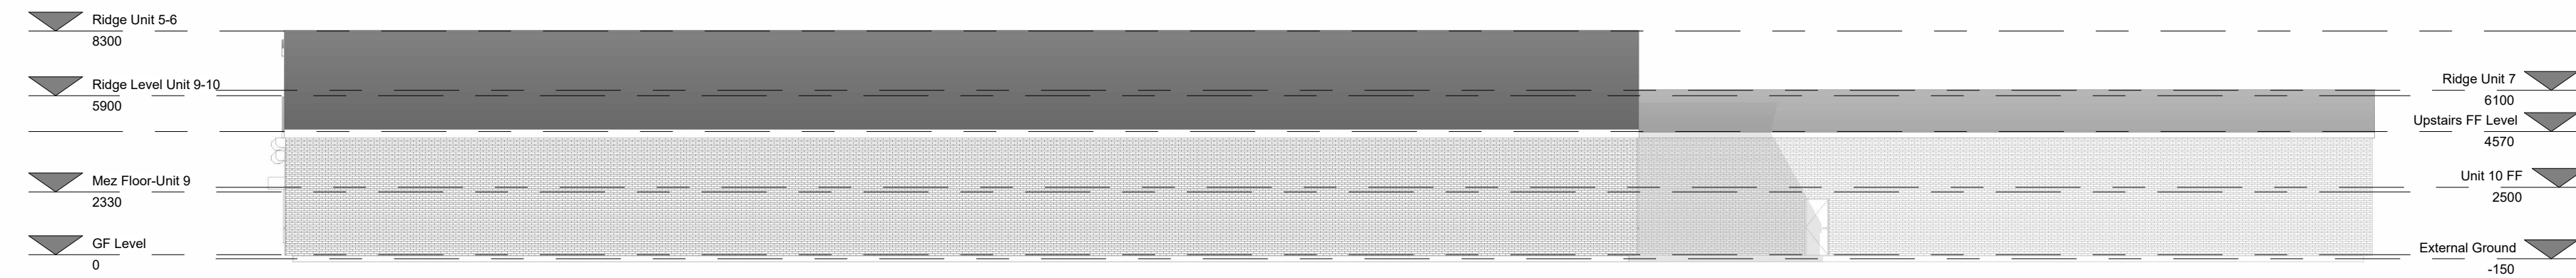


North Elevation
1 : 200

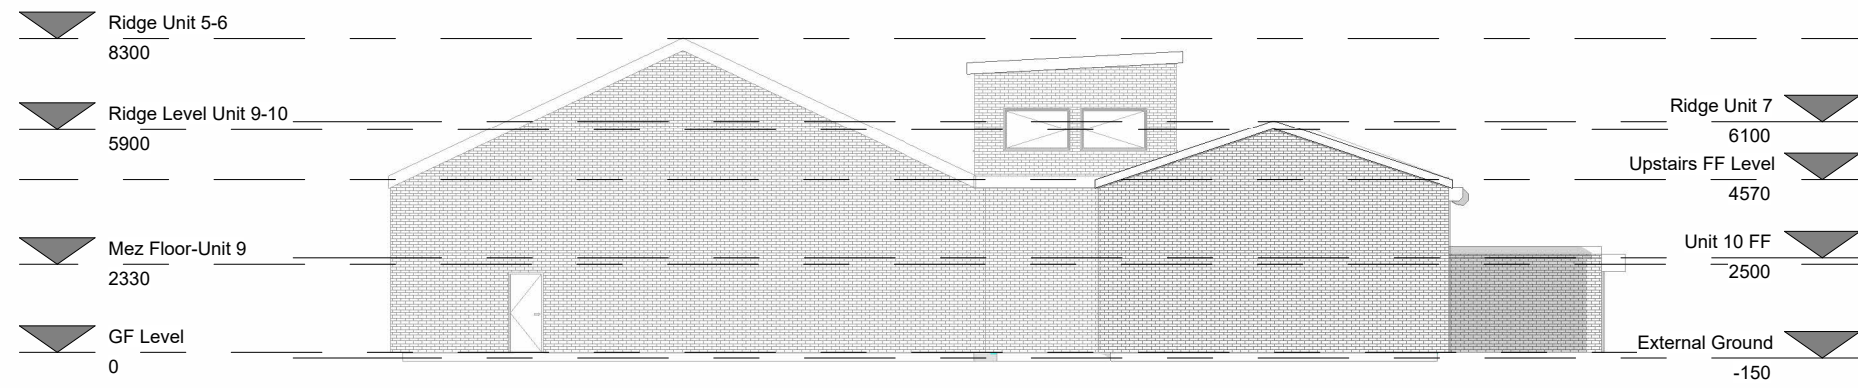


West Elevation
1 : 200




South Elevation
1 : 200

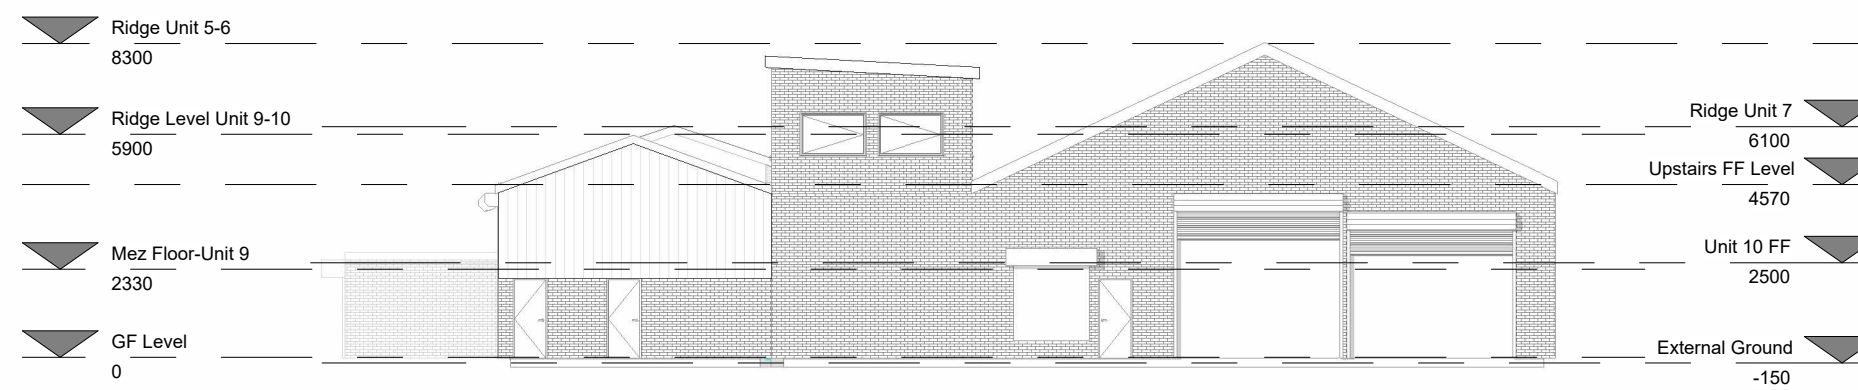


East Elevation
1 : 200

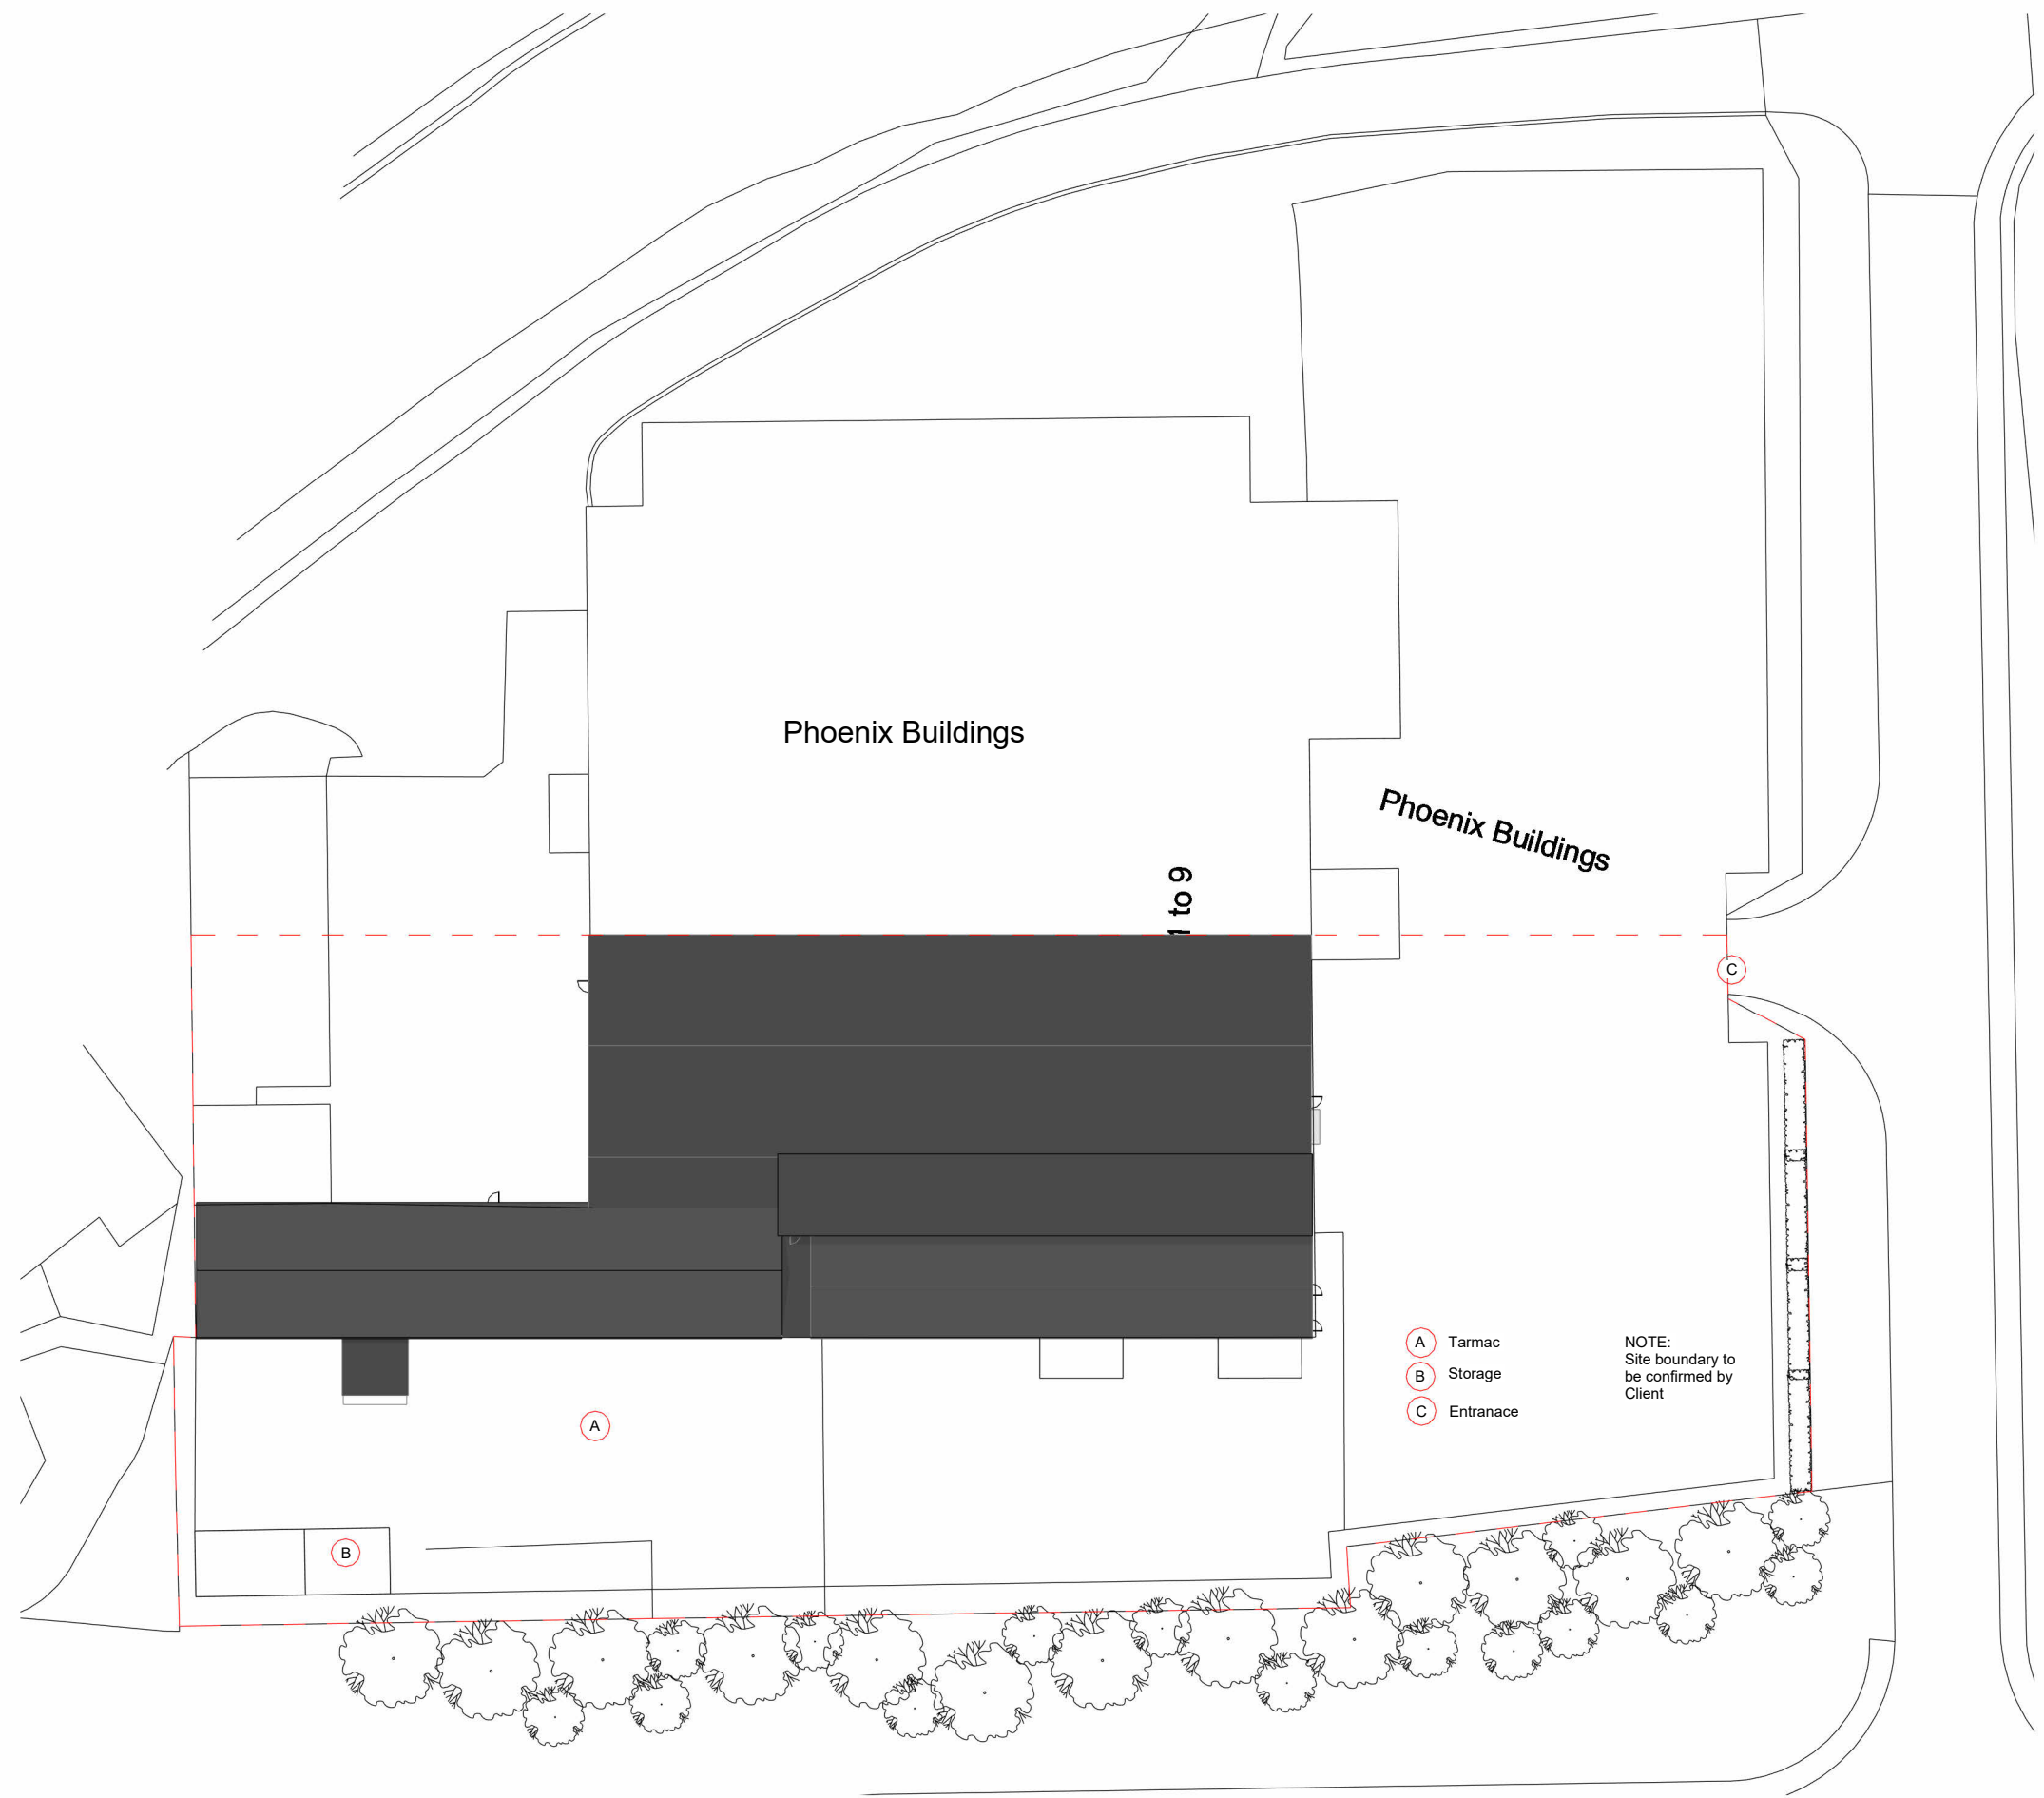


Site Plan
1 : 500

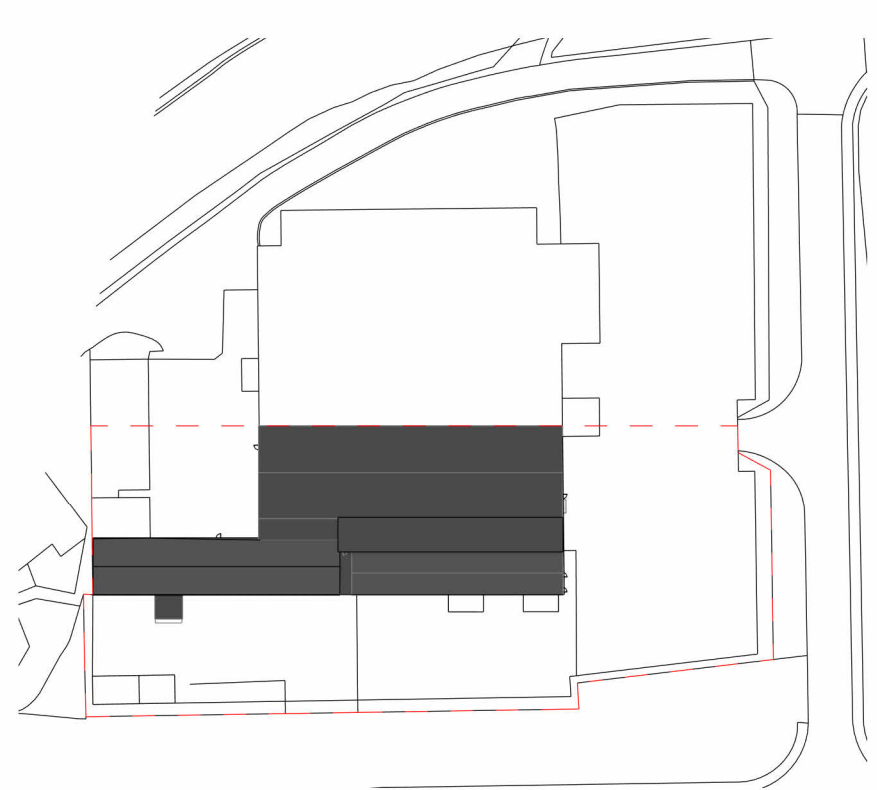

Location Plan
1 : 1250

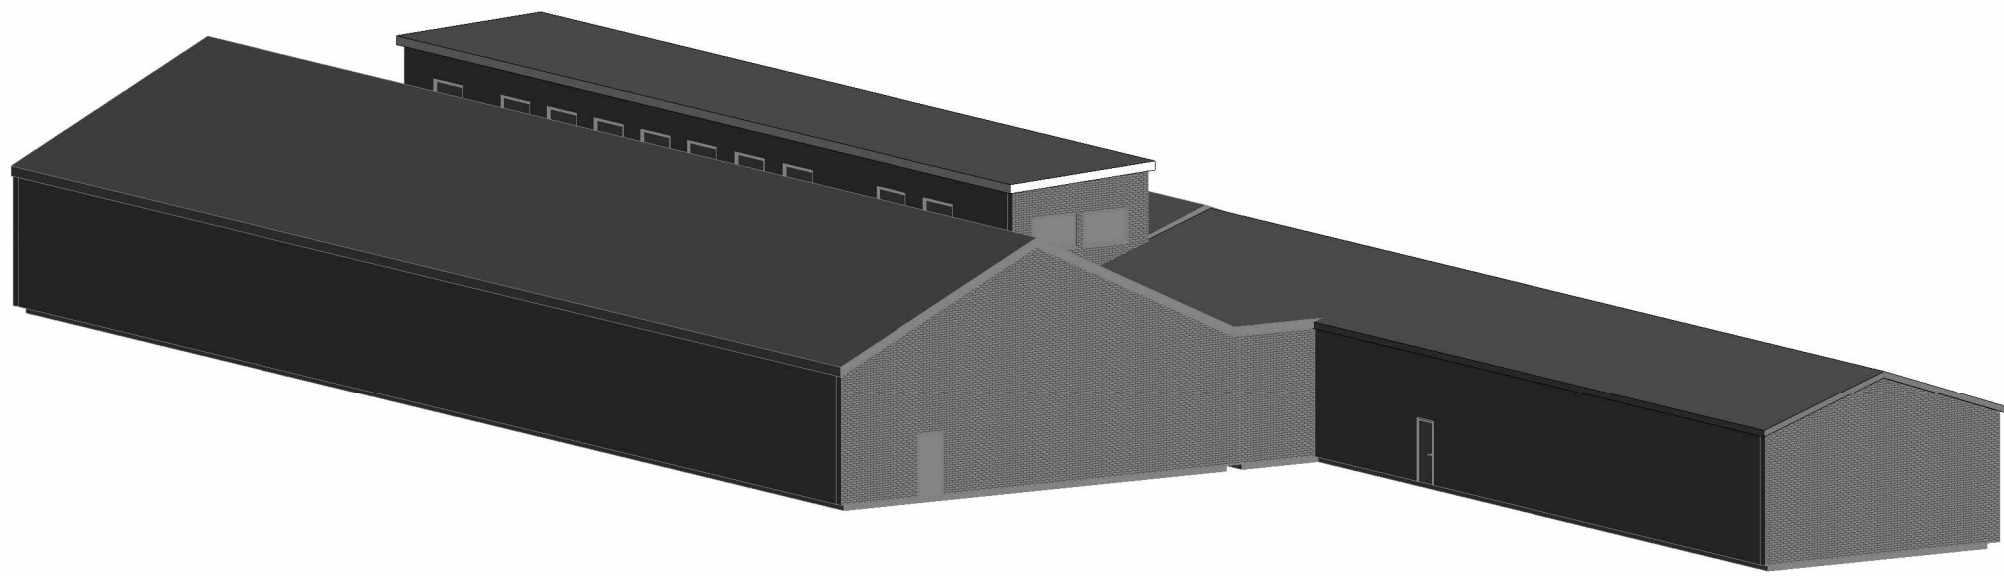

3D View 2

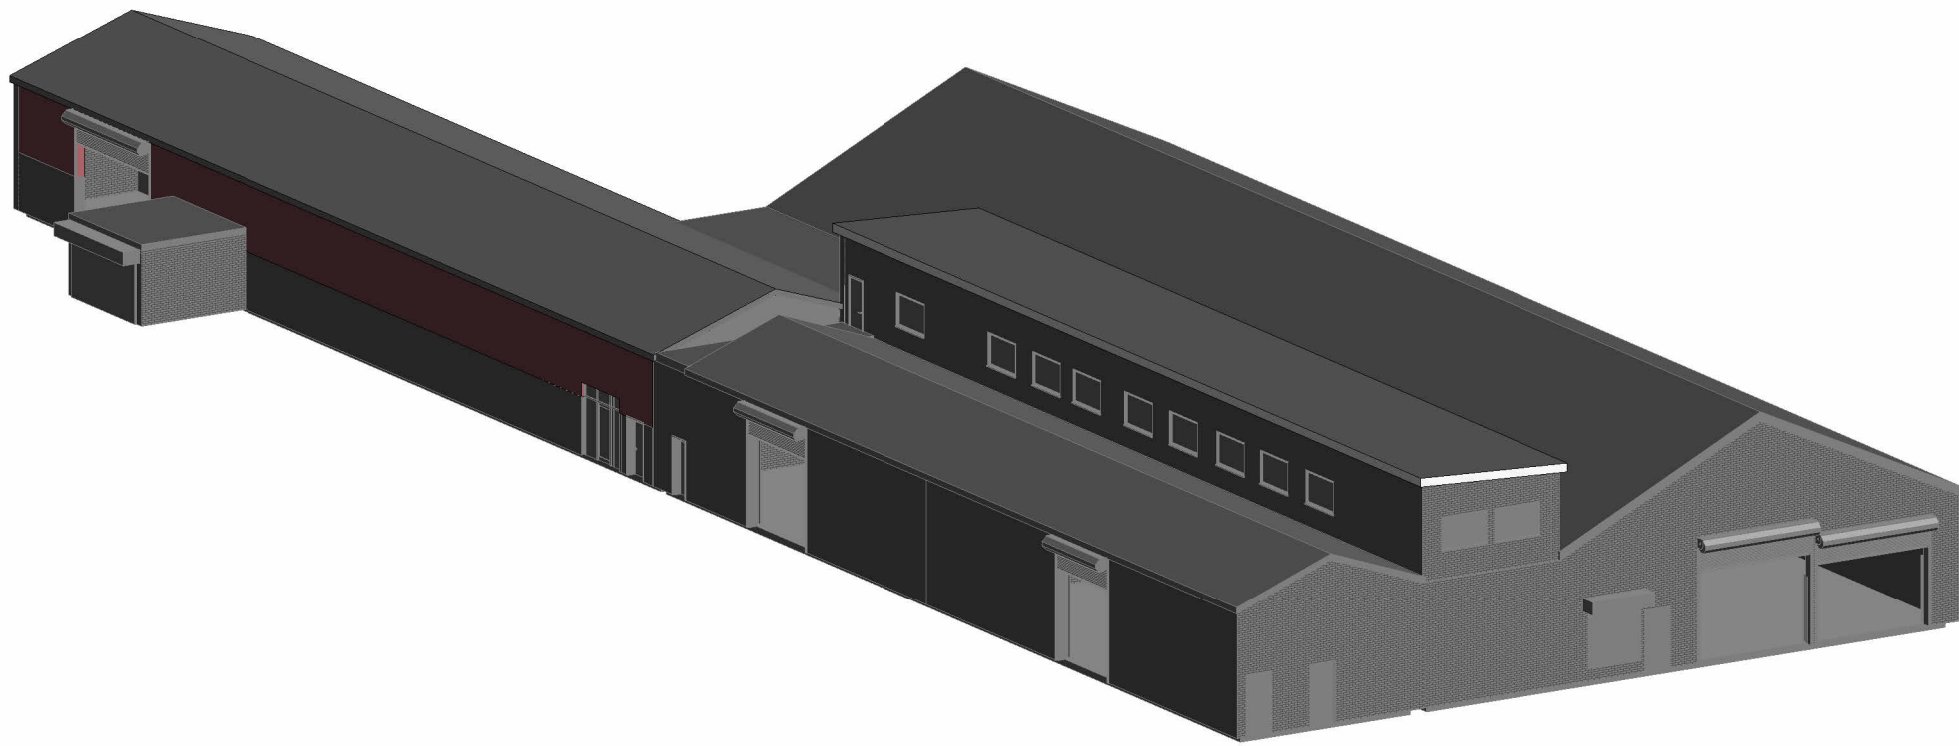

3D View 1

NOTE: All dimensions to be checked on site. Do not scale this drawing. All discrepancies should be reported to R.Hughes Architectural Studio. Copyright: 2024 R.Hughes Architectural Studio. This drawing and this design are copyright of R.Hughes Architectural Studio. This drawing is not to be used or copied without written consent.

REVISIONS:		
REV	DESCRIPTION	DATE

STATUS: Planning

R.Hughes Architectural Studio,
Platform, Bute St, Cardiff CF10 5LE
Enquiries@rhughesarchitecturalstudio.com
02922 520246

CLIENT: Smart Electrical Systems Ltd
Good Mill Rd, Dowlais, Merthyr Tydfil CF48 3TD

TITLE: Existing Elevations/Site Plan

DRAWN:	CHECKED:	APPROVED:	REVISION:
WP	RD	RH	No
SHEET:	SCALE:	DATE:	
PL002	As indicated@A1	23/02/24	