




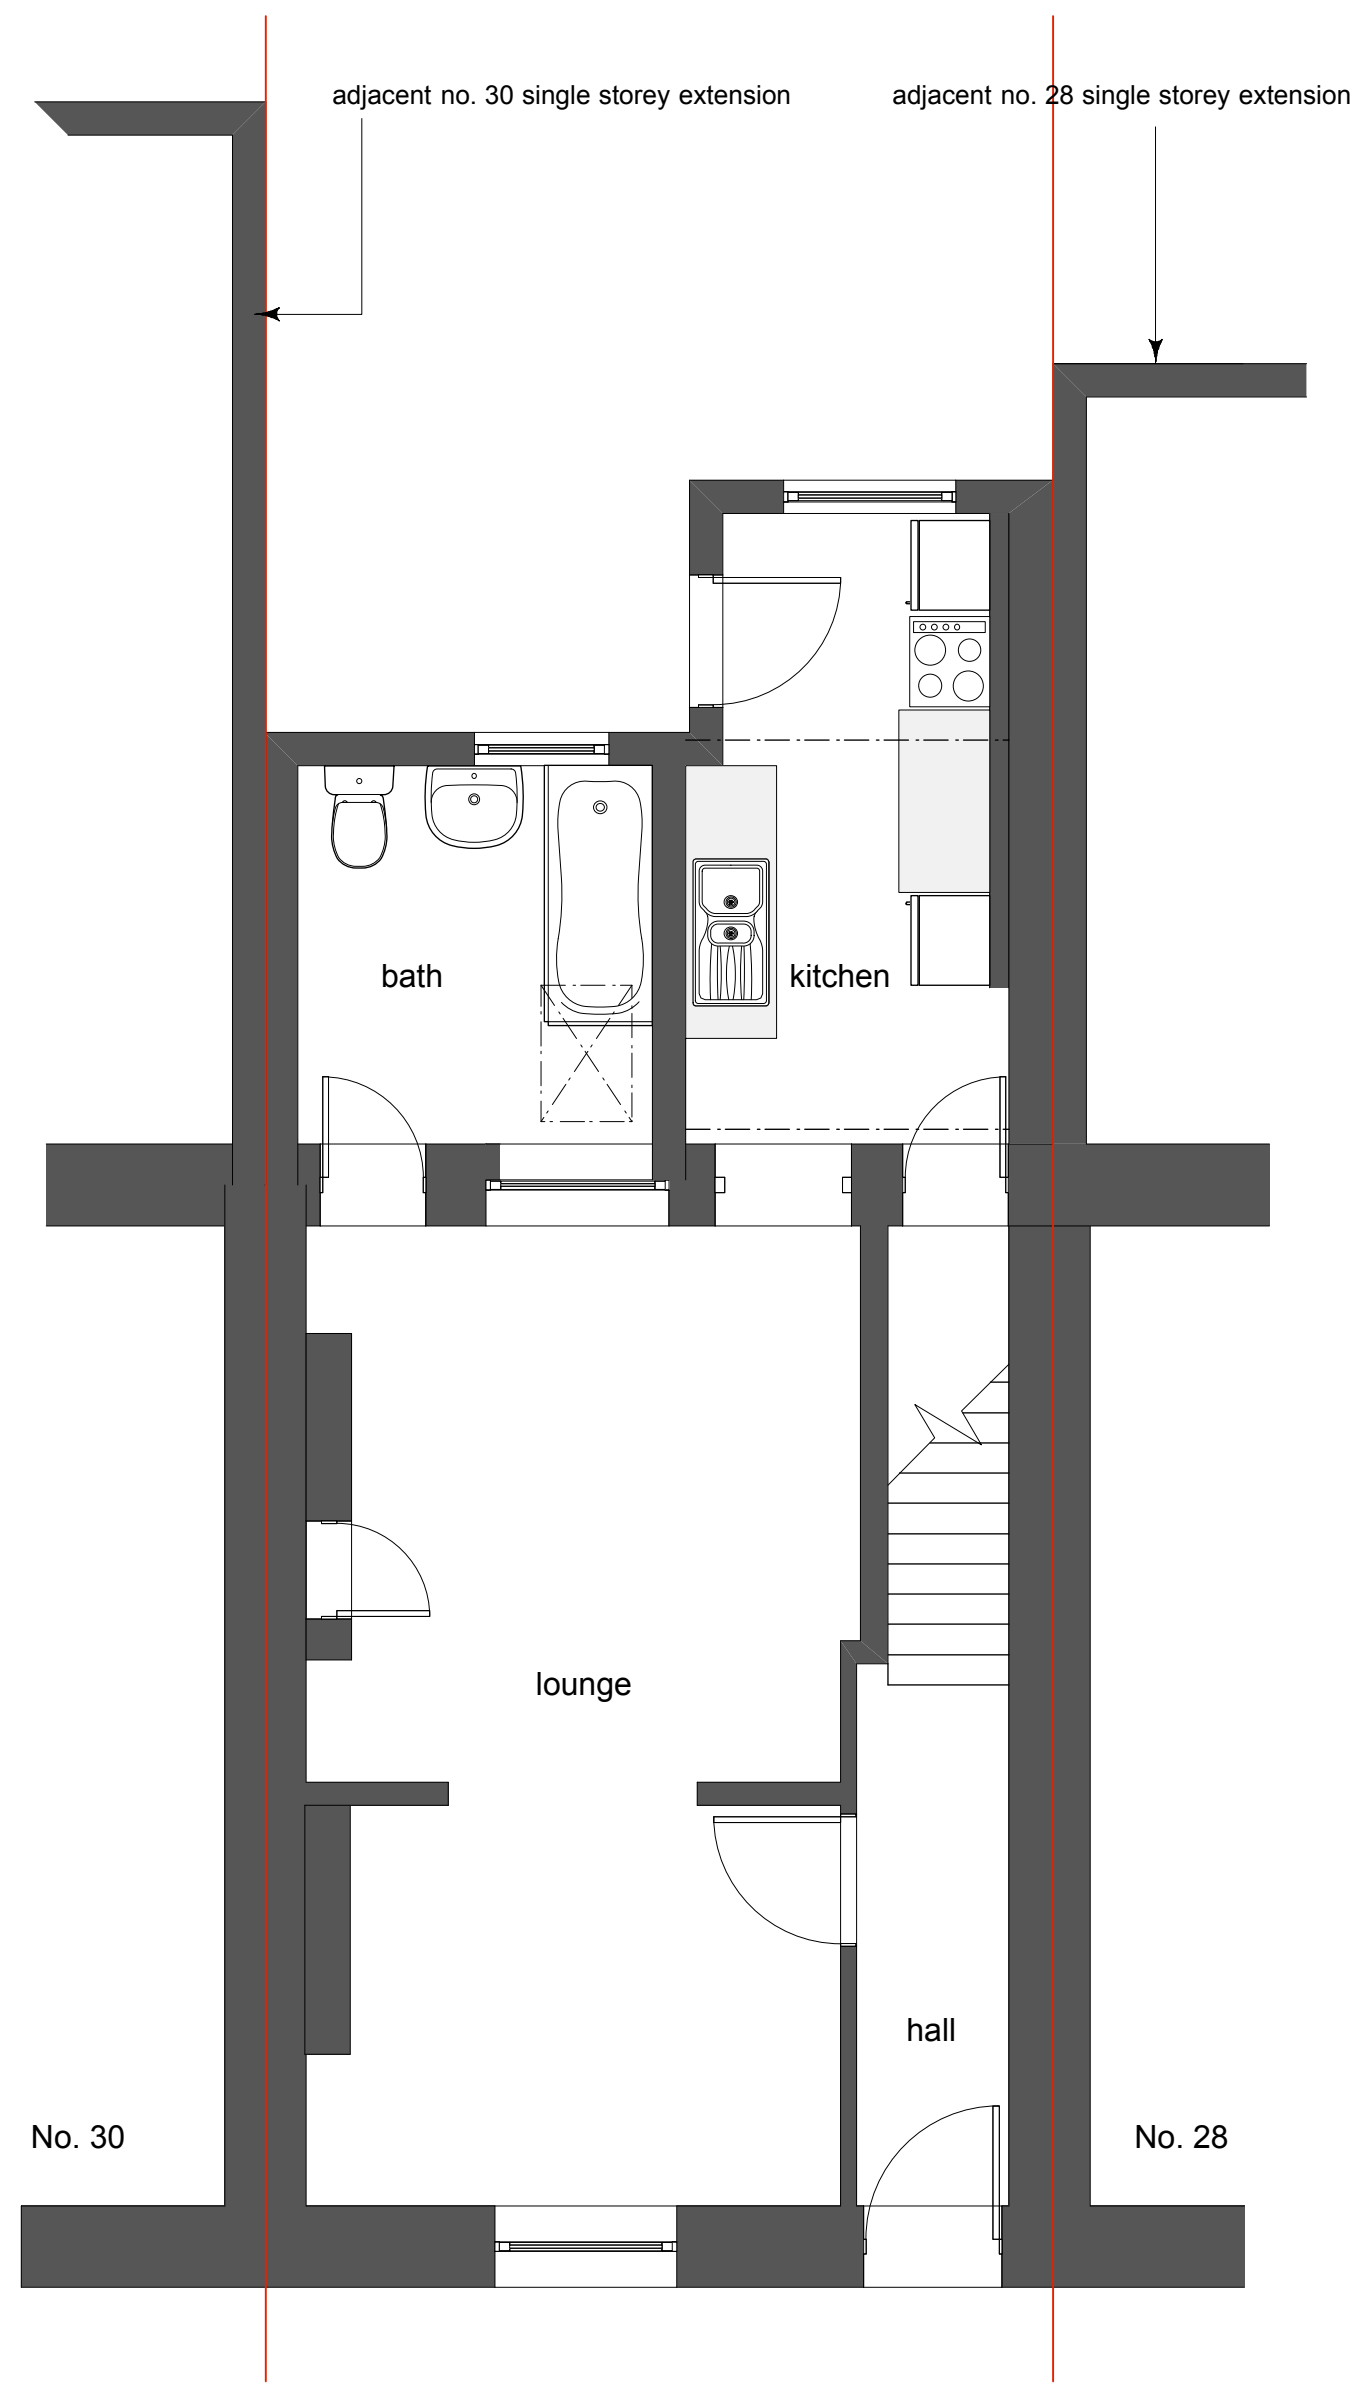


GROUND FLOOR PLAN EXISTING

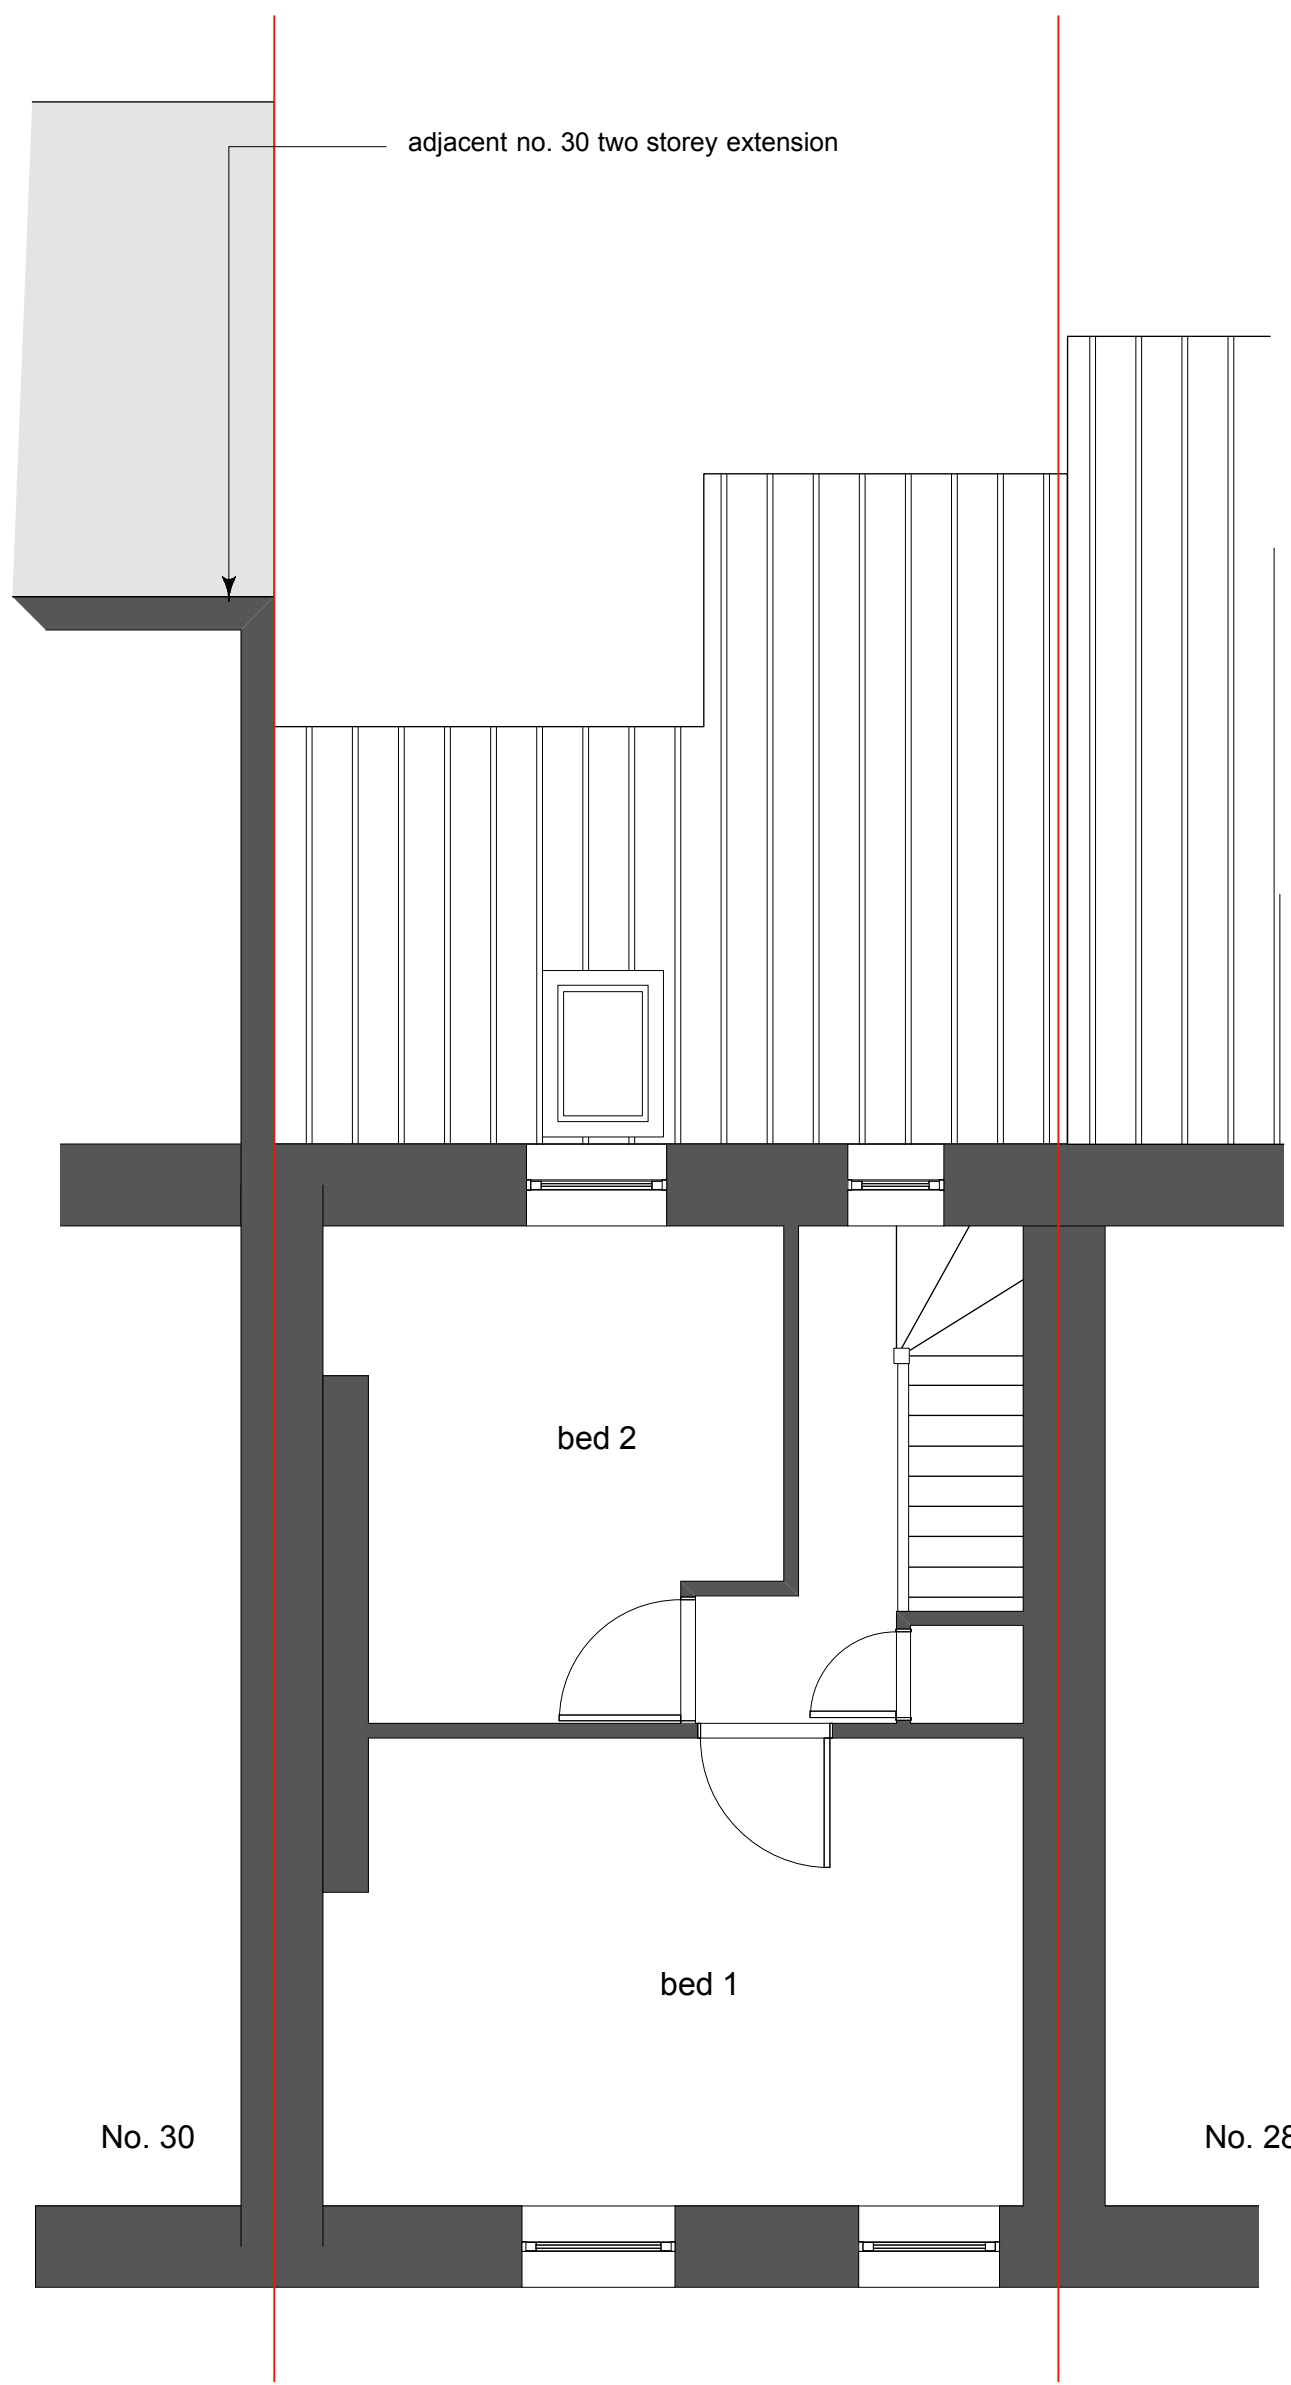

FIRST FLOOR PLAN EXISTING

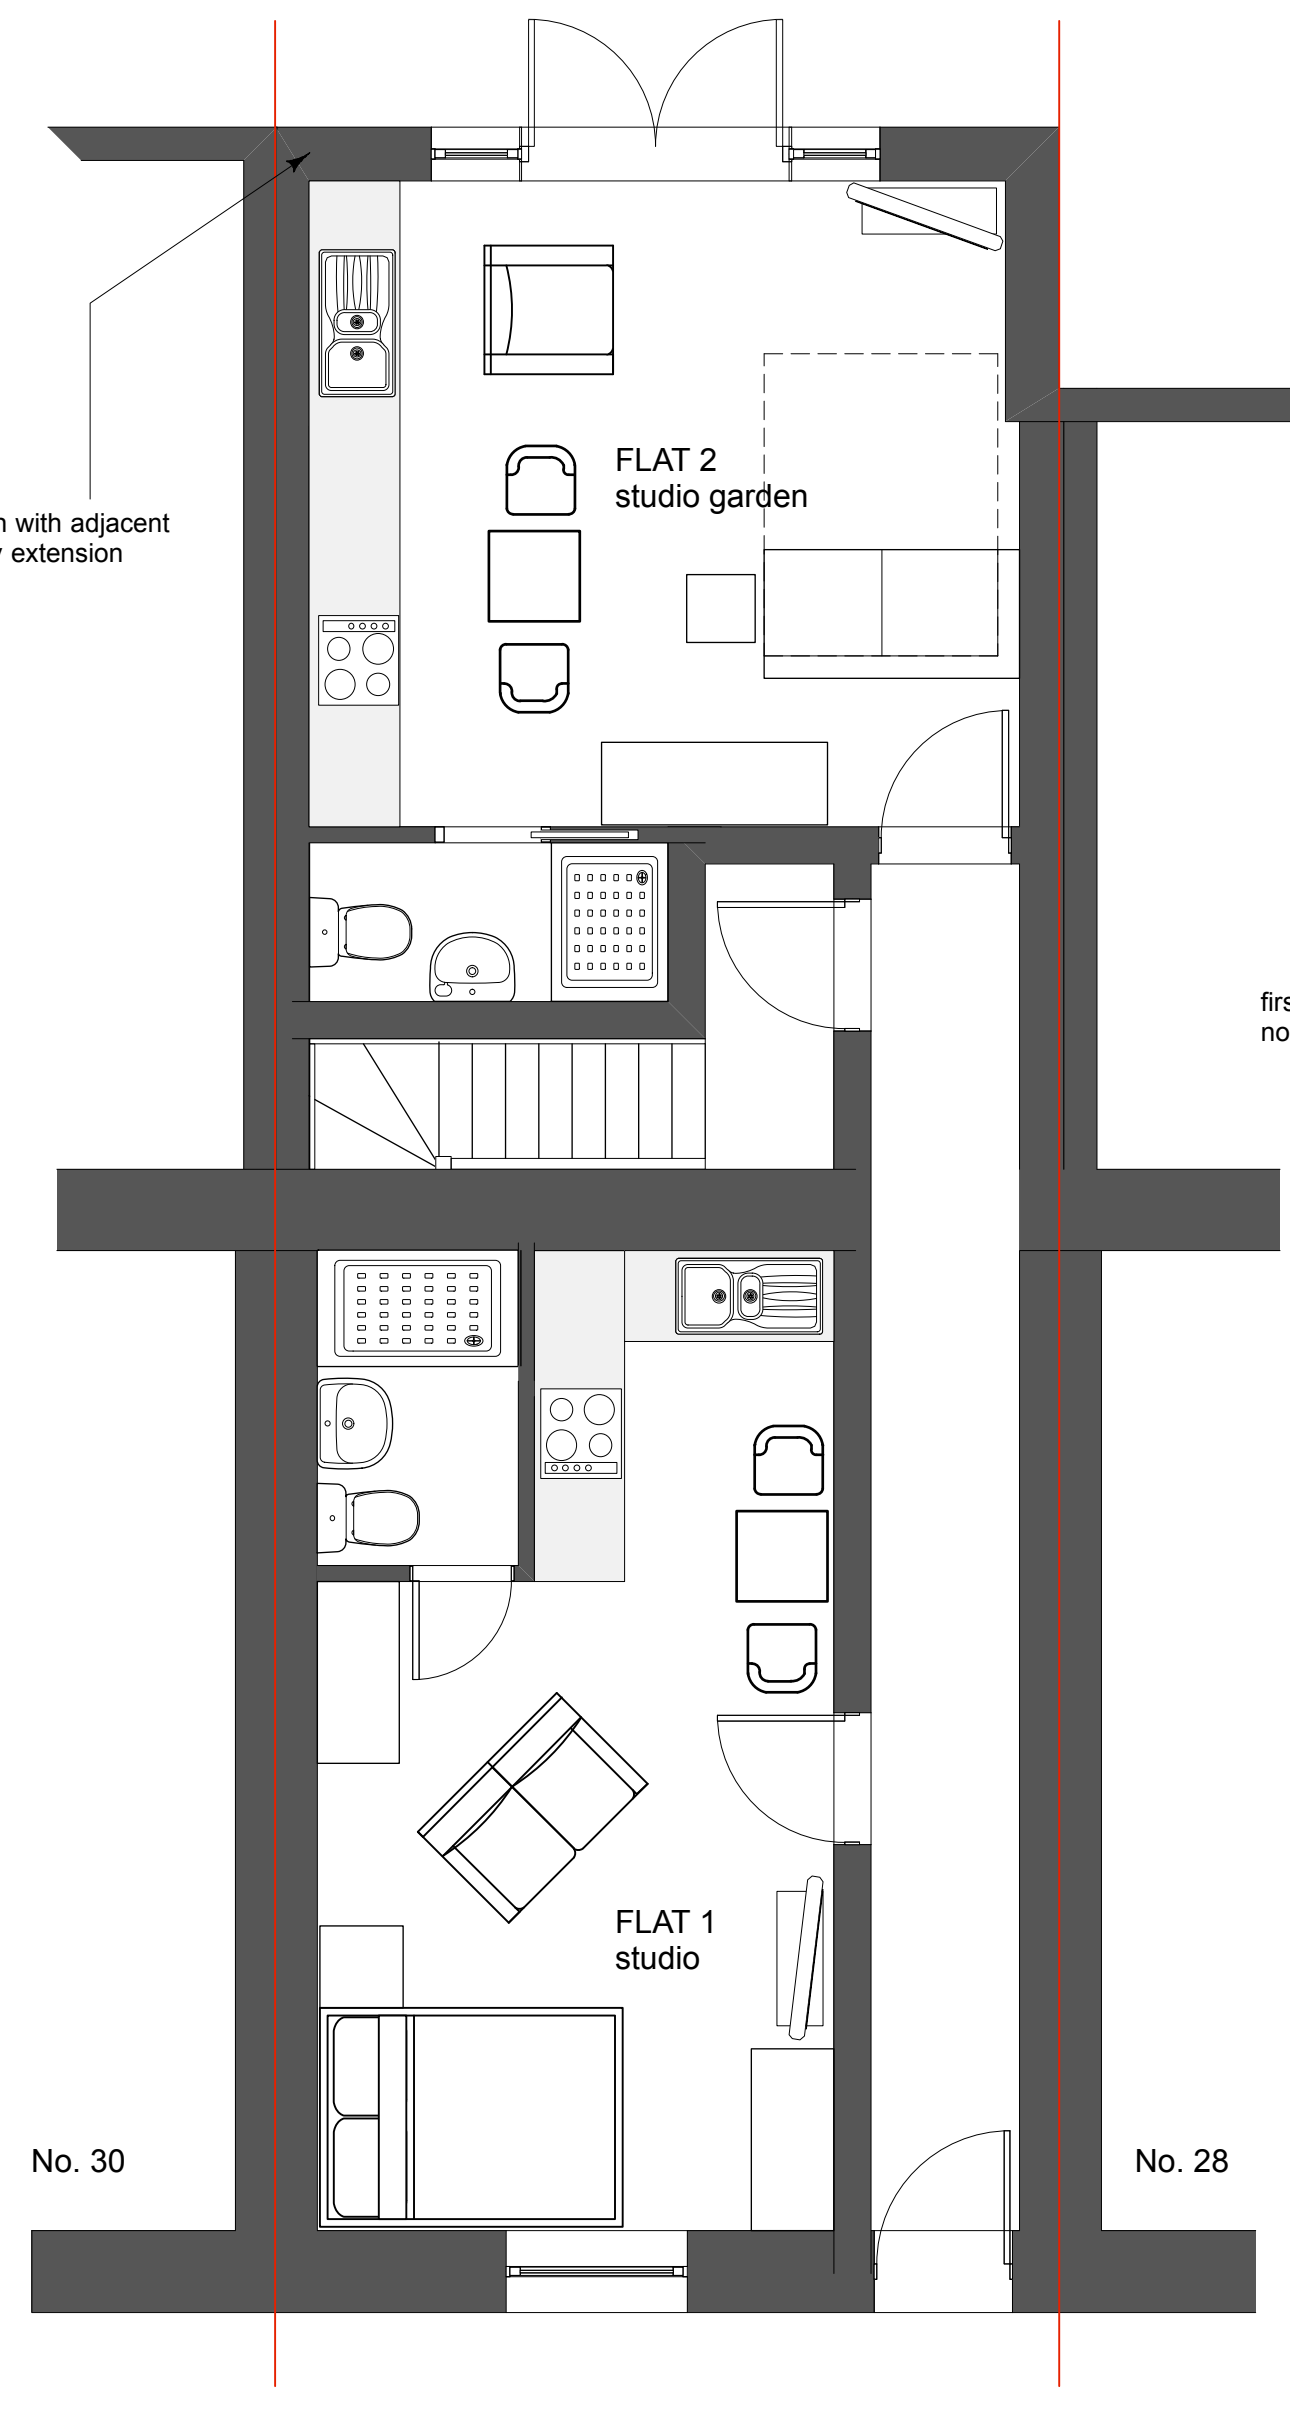


GROUND FLOOR PLAN PROPOSED

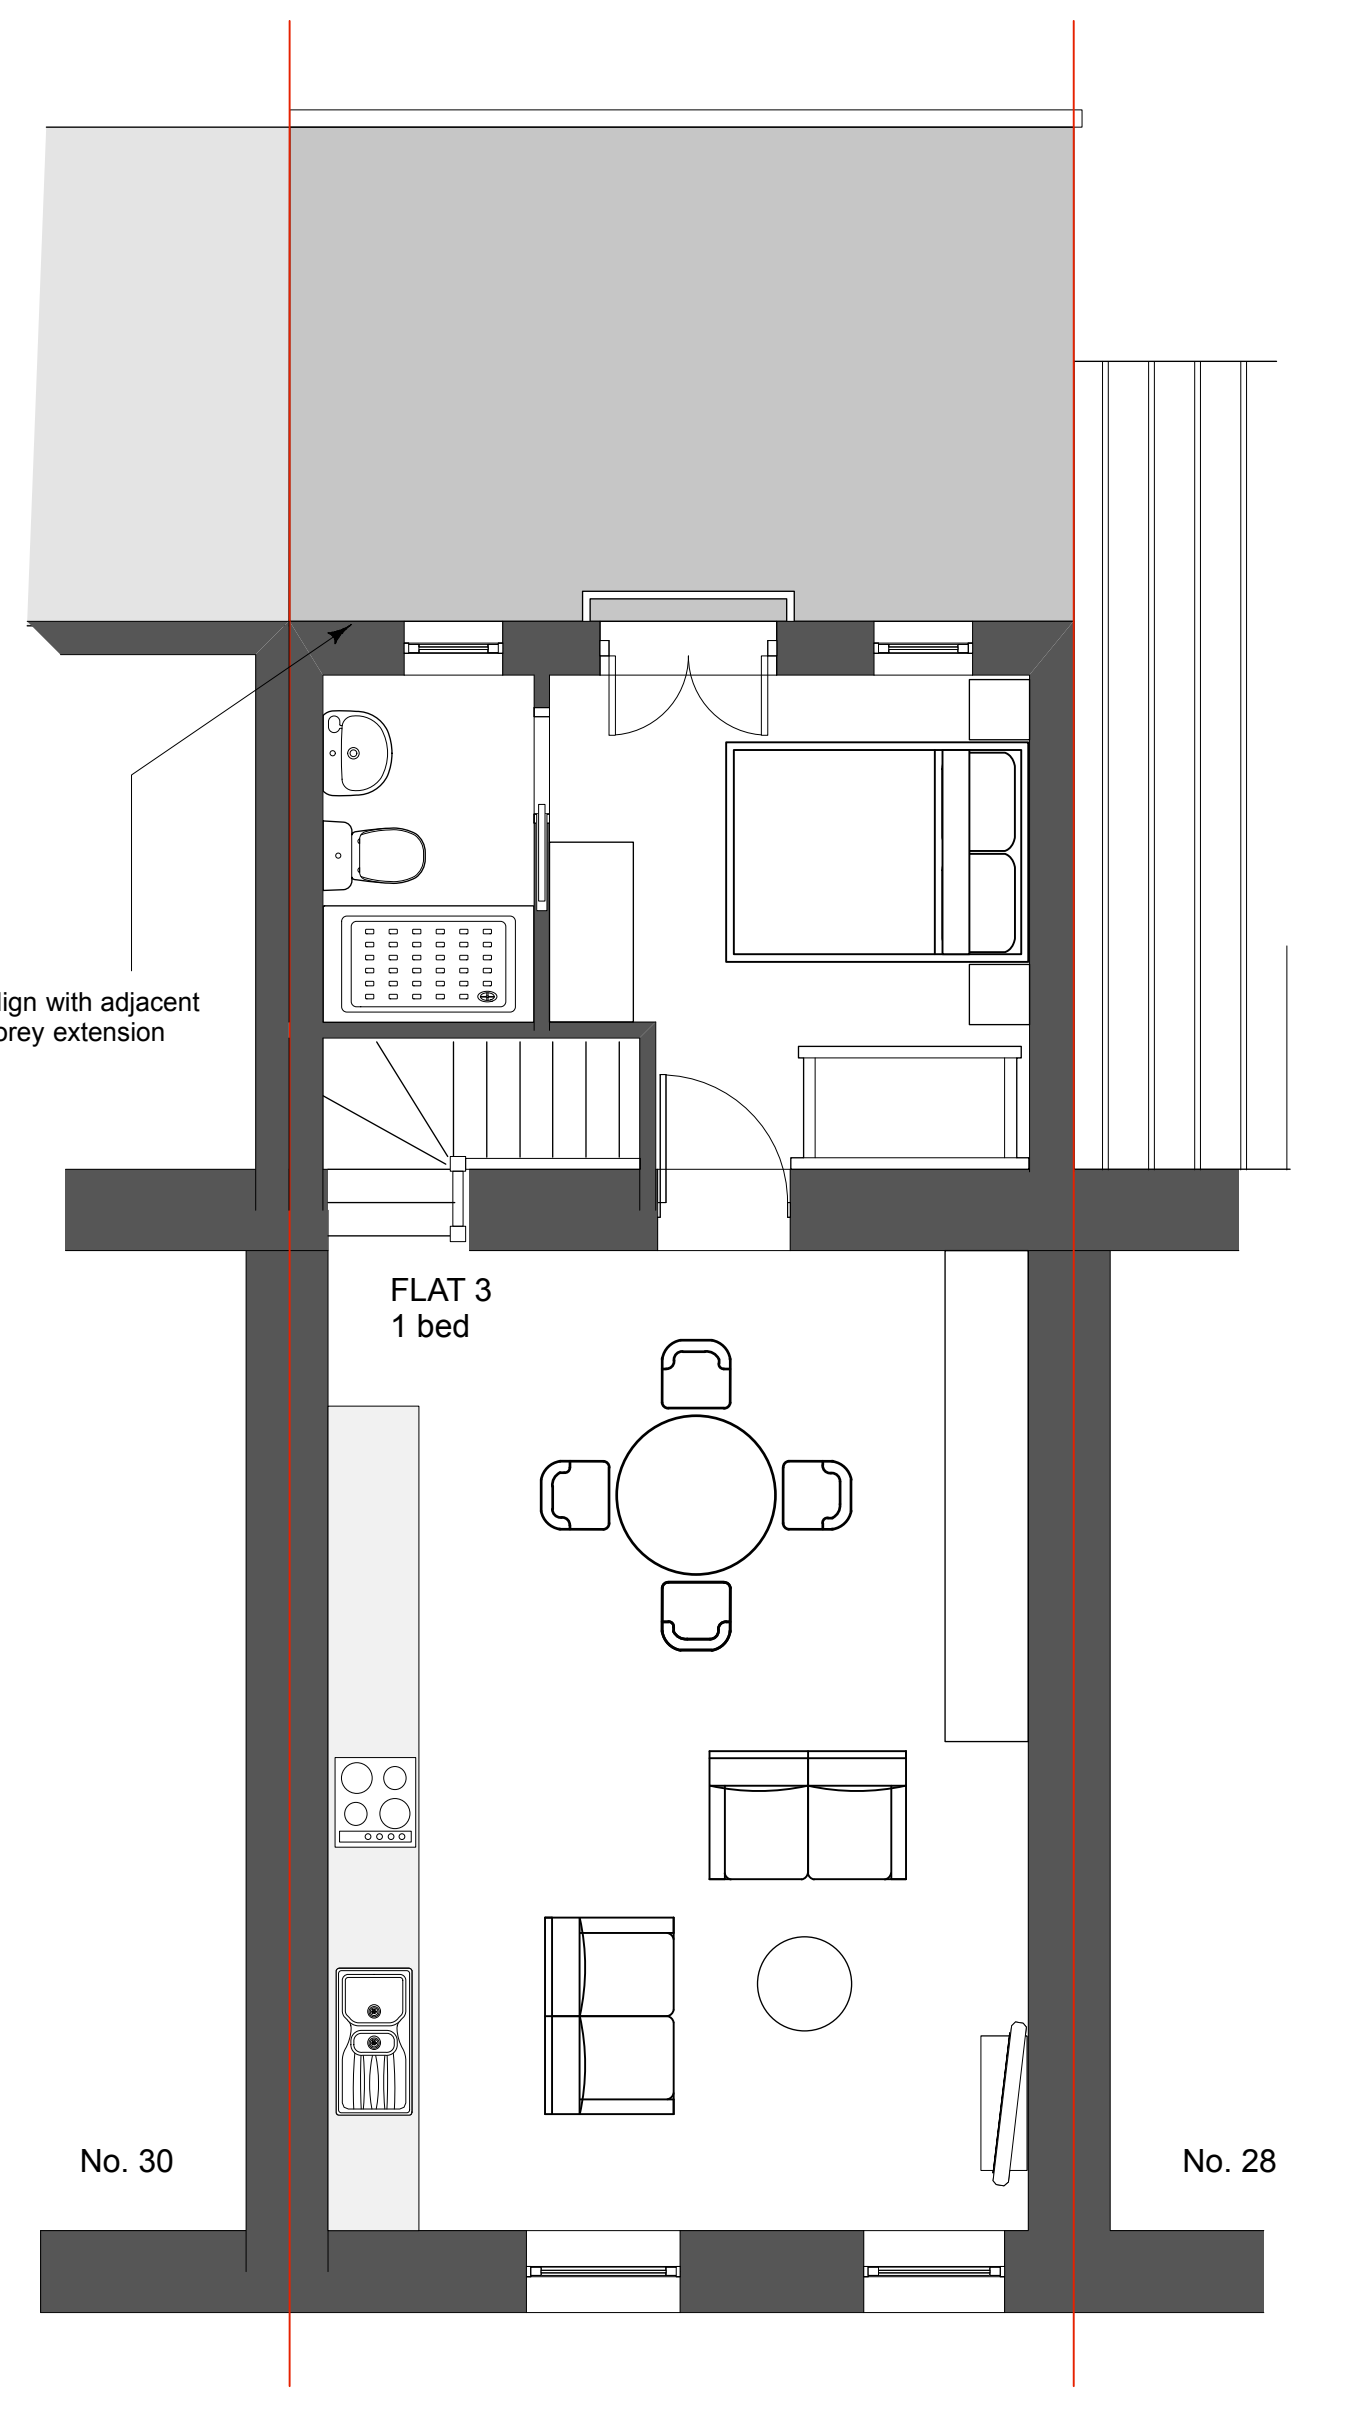


FIRST FLOOR PLAN PROPOSED




TREVETHICK STREET ELEVATION PROPOSED

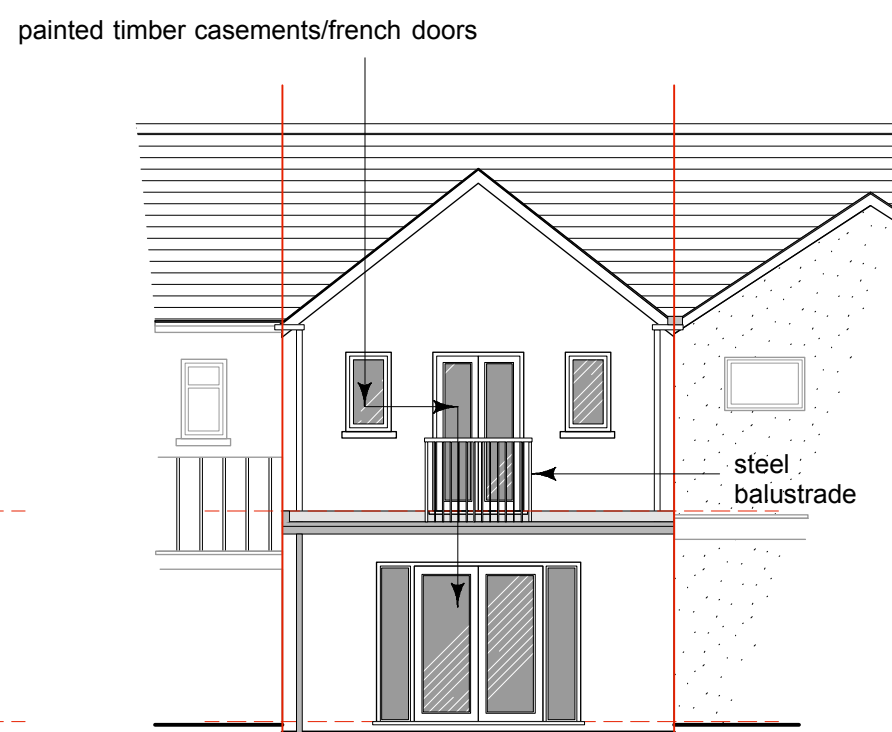


REAR ELEVATION PROPOSED

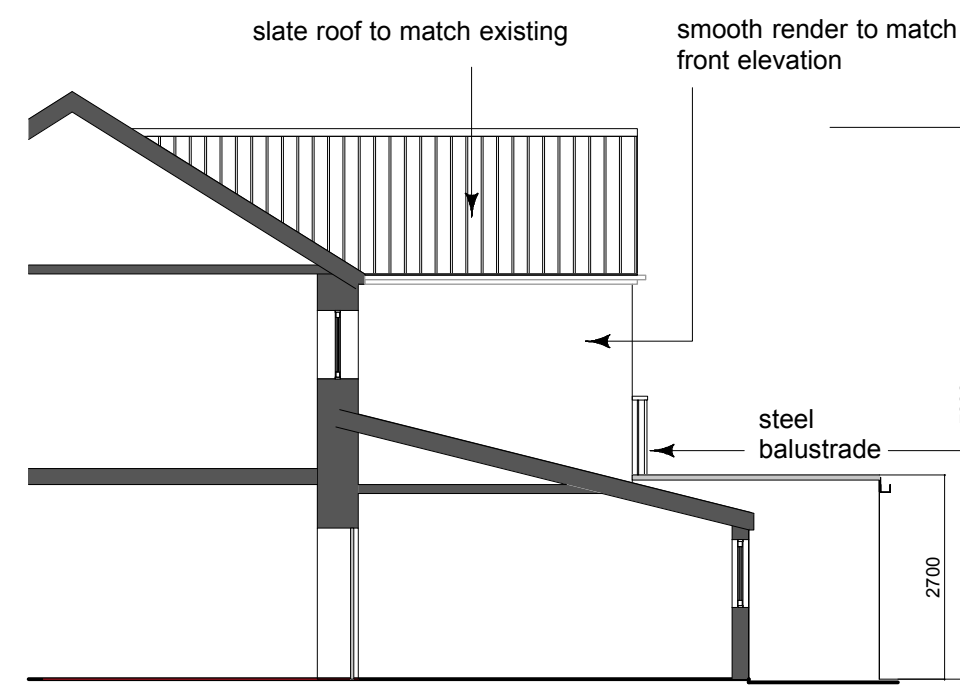


SIDE ELEVATION FROM NO. 28 PROPOSED

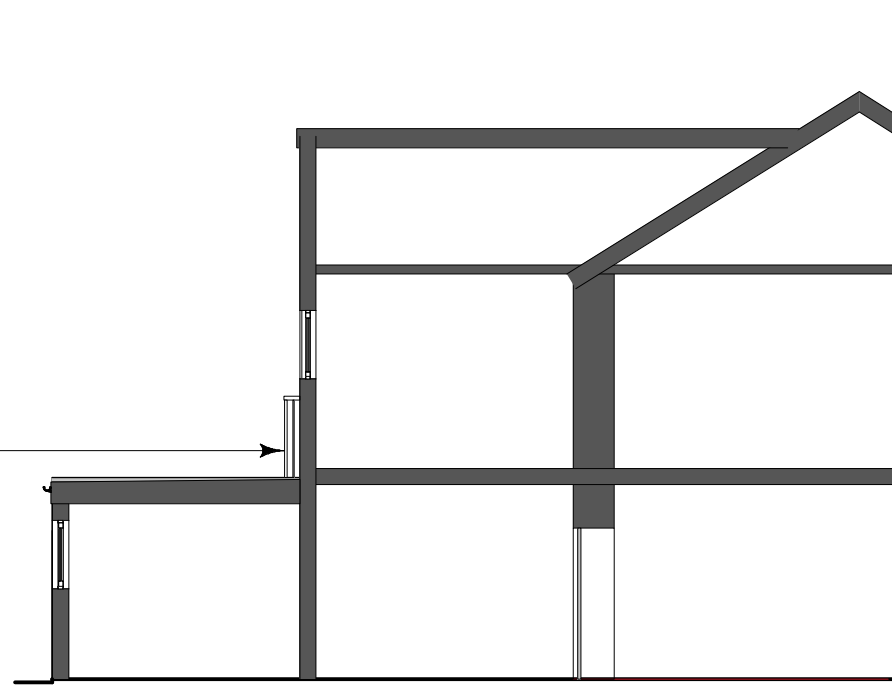


SIDE SECTION THROUGH NO. 30 PROPOSED
(no.29 extension aligns)

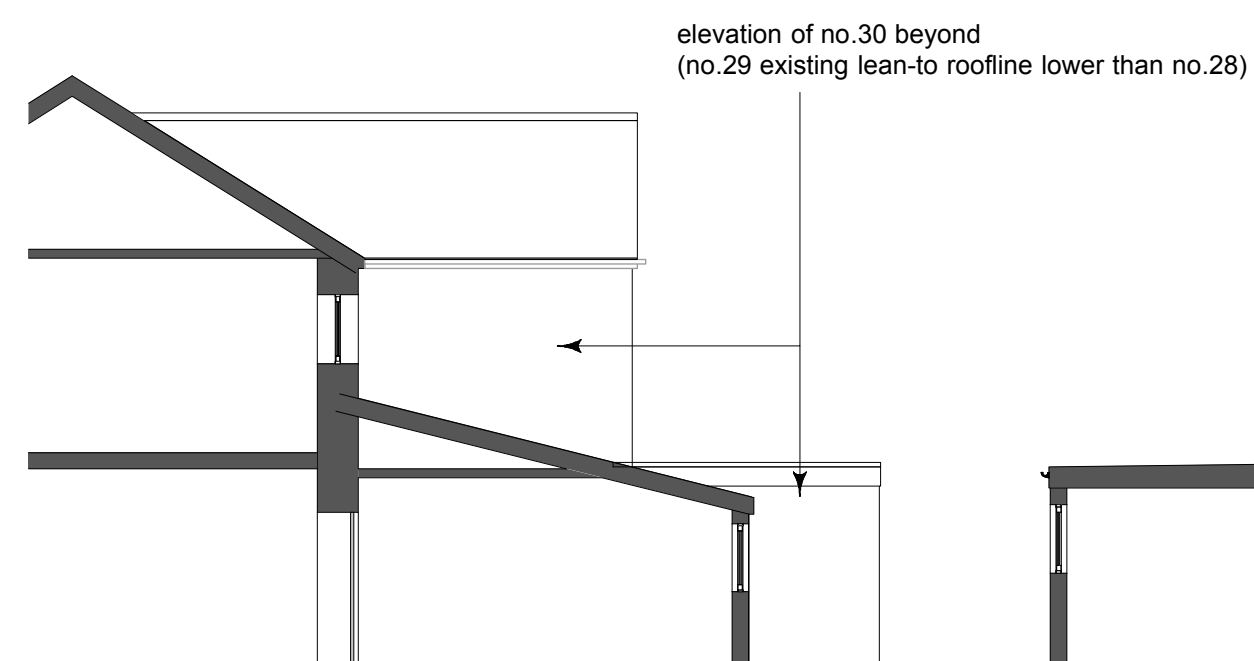


SIDE SECTION THROUGH NO. 28 EXISTING

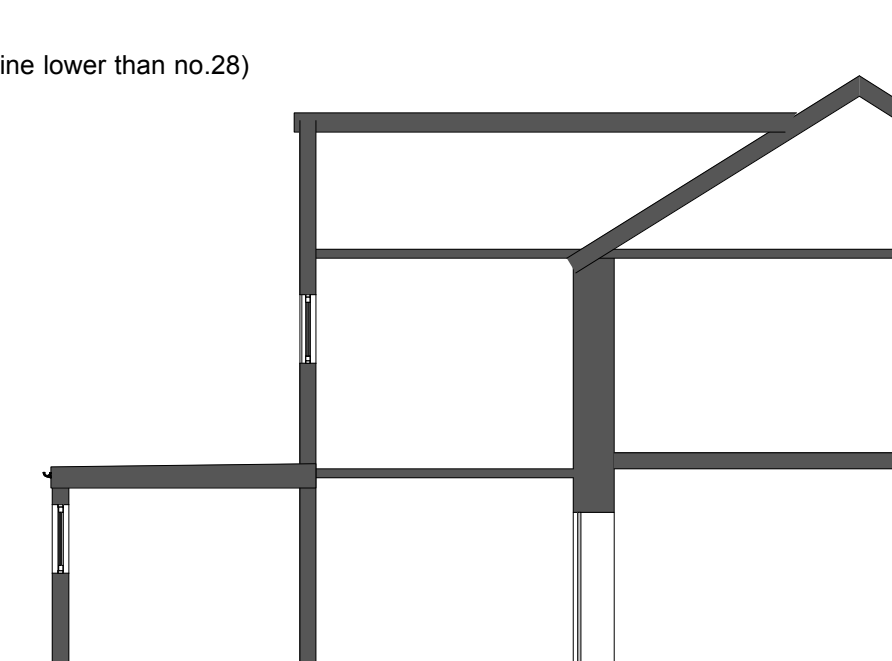

SIDE SECTION THROUGH NO. 30 EXISTING

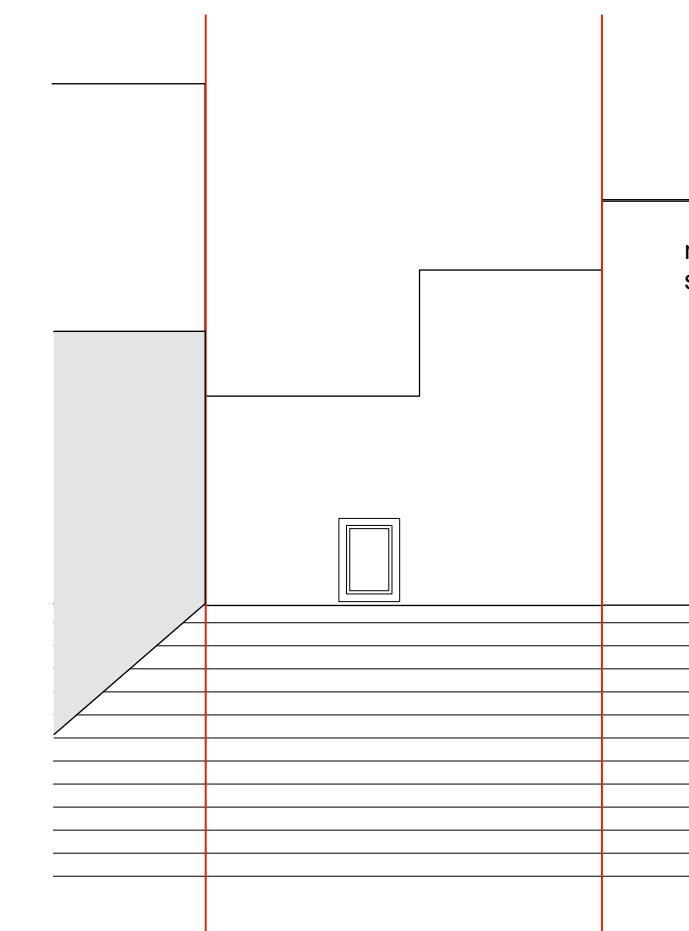

ROOF PLAN EXISTING

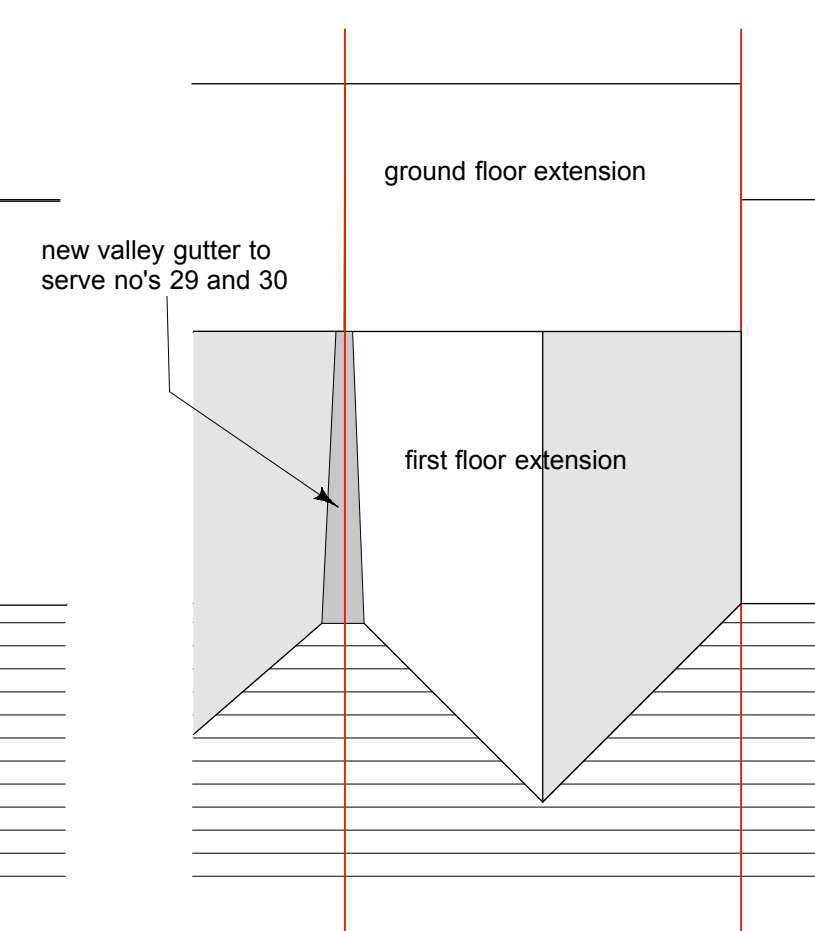


ROOF PLAN PROPOSED

Revisions :	
A 6 / 10 / 20 Titles amended / notes added to side elevation drawings	
☐ PRELIMINARY	☒ PLANNING
☐ COMMENTS	☐ BUILDING CONTROL
☐ INFORMATION	☐ WELSH WATER
PROJECT Proposed Extensions & Refurbishment, 29, Trevethick Street, Merthyr Tydfil, CF47 0HX.	
TITLE Property as Existing and Proposed	
SCALE Plans 1:50@A1; Elevations/roof 1:100@A1	
PROJECT NUMBER	DRAWN
DATE August 2020	CHECKED
DRAWING NUMBER PL 01	REVISION A



TREVETHICK STREET ELEVATION EXISTING

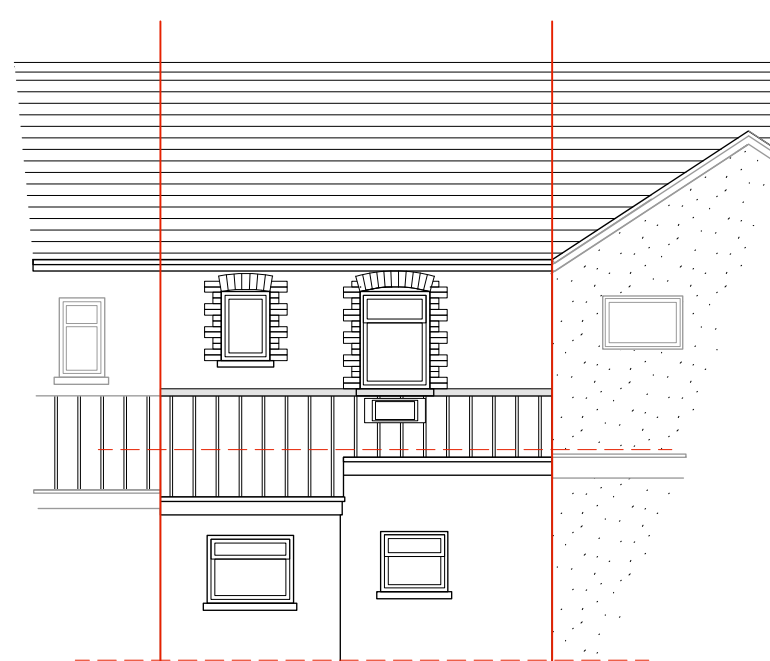

REAR ELEVATION EXISTING

Robert Coles

4B Castle Parade
Usk
NP15 1AA
TELEPHONE 01291 673535
e mail bobcolesarchitect@btinternet.com

studio**4b**
ARCHITECT