


PROPOSED REAR ELEVATION    SCALE 1:50



PROPOSED FRONT ELEVATION

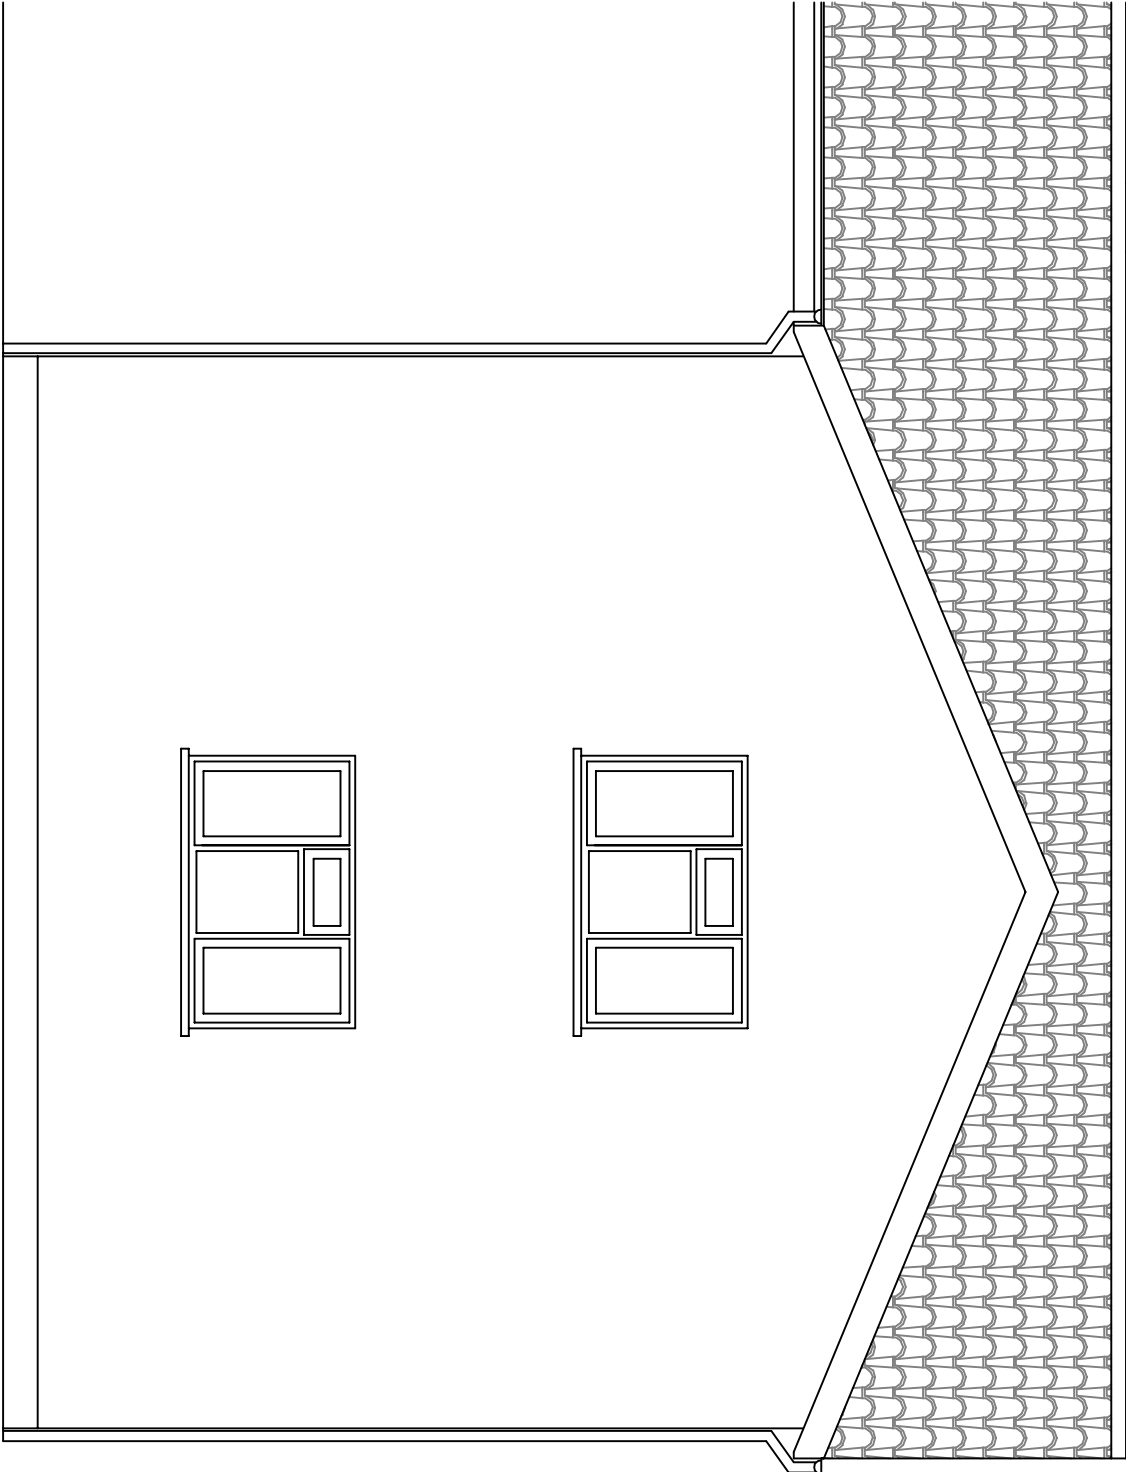