



Date	Drawn	Check	Description
14/01/21	WS	***	Second floor removed.
24/11/22	JJV	***	House type redesigned.
01/12/2022	JJV	***	Ground Floor Plan Amended
22/06/2023	WS	***	DQR amendments.


Rev.
A
B
C
D

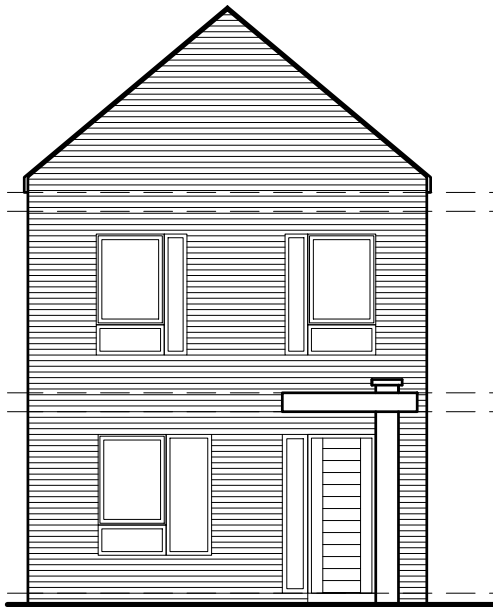


FRONT ELEVATION

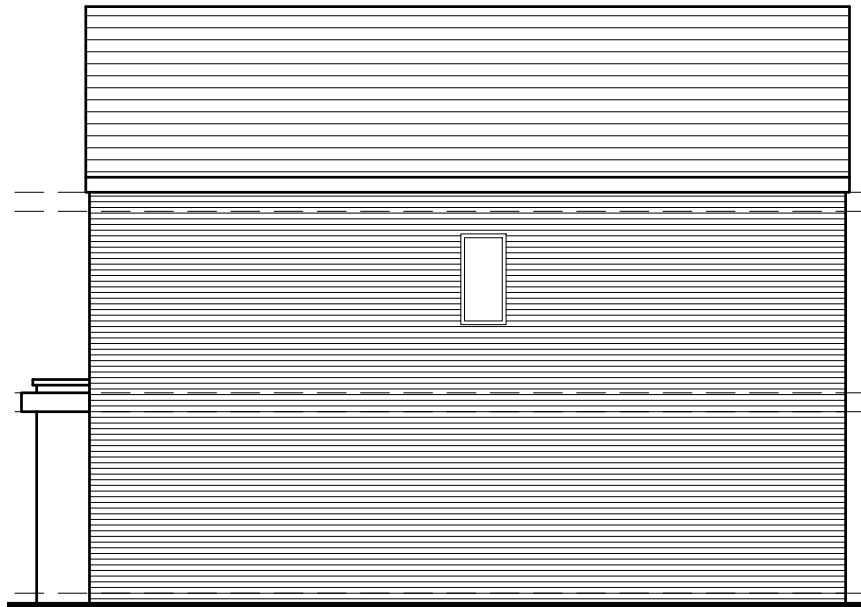


R/H SIDE ELEVATION

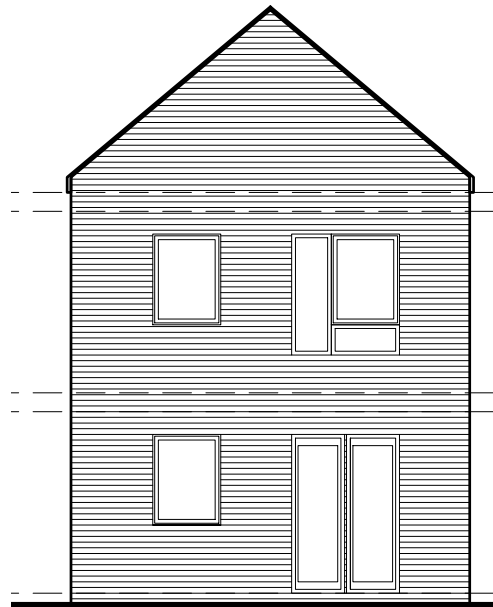


REAR ELEVATION

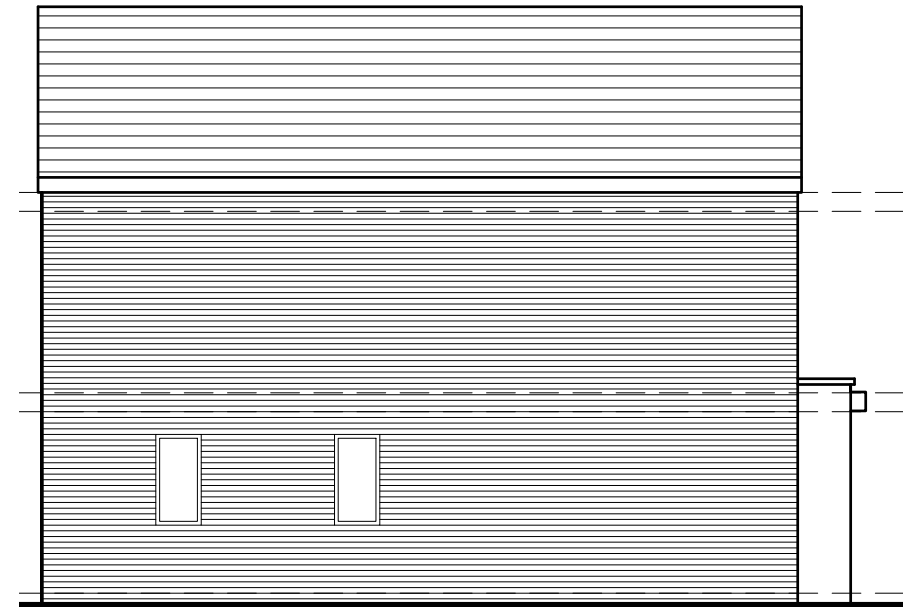

L/H SIDE ELEVATION

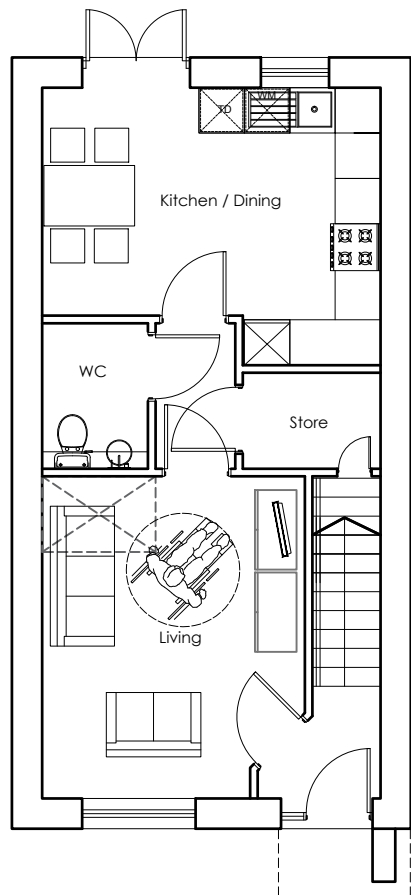

GROUND FLOOR PLAN
(42m2 / 452sq.ft.)

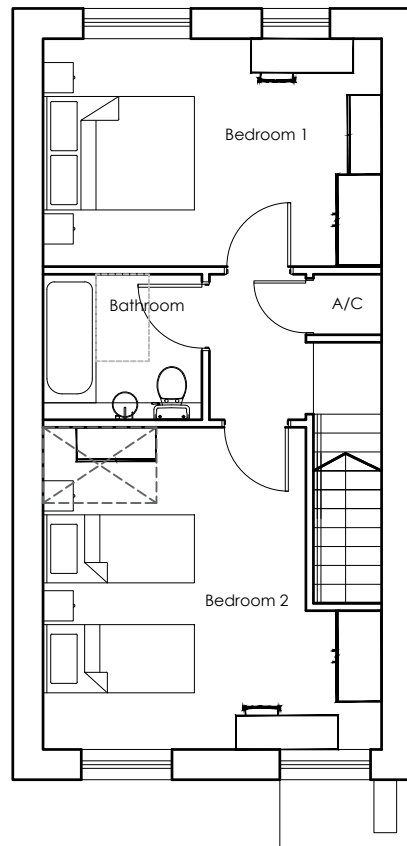

FIRST FLOOR PLAN
(42m2 / 452sq.ft.)



TYPE 'C2' HOUSE

2 Bed, 4 Person
8 no. 84m2/904 sqft

Development at Swansea Road, Merthyr		Job No. 18 004
Dwg No. AL(01)61		Rev. D
Title House Type C2 Plans and Elevations		
Date January 2018	Drawn	Scale 1:100 @ A3, 1:50 @ A1
 Architects · Town planners Environmental & Urban design		
Unit 1A, Compass Business Park, Pacific Road, Cardiff. CF24 5HL		www.cjarchitects.co.uk tel: 029 20452100