



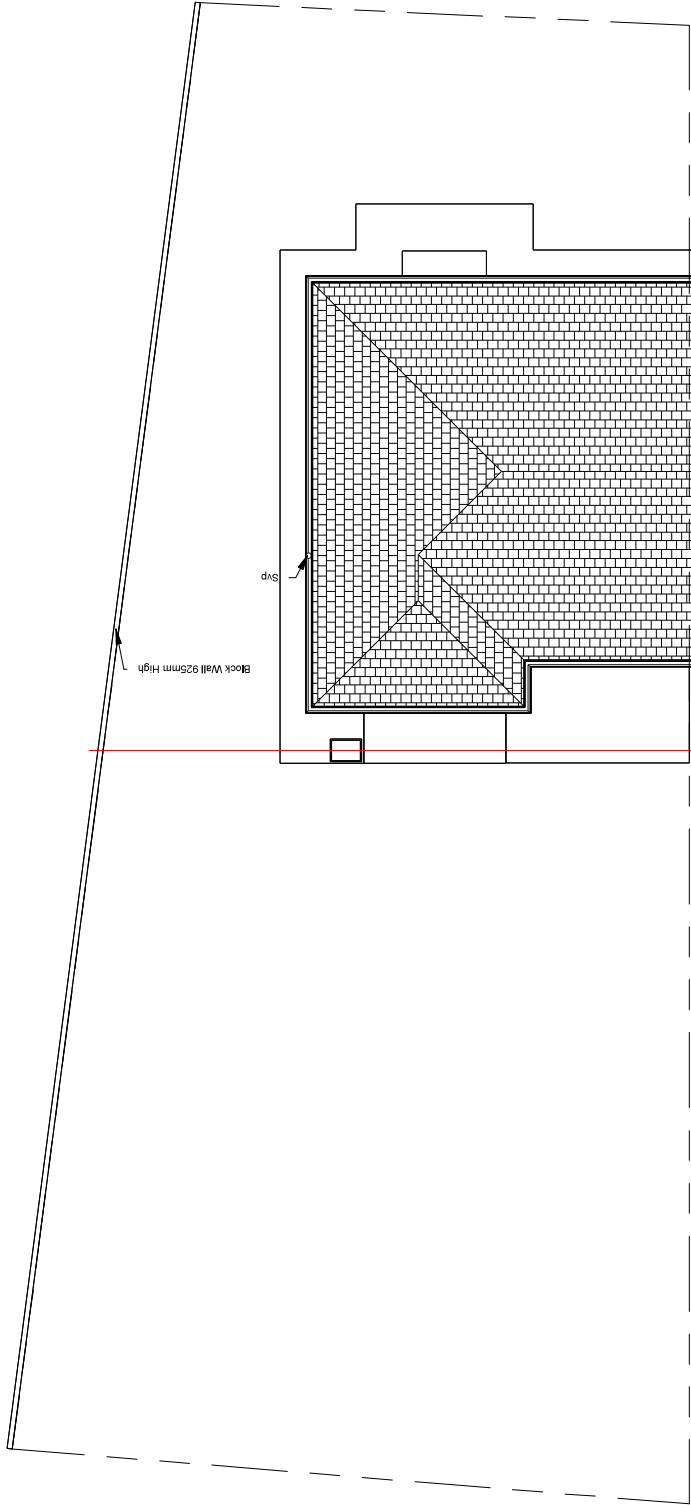

① Existing Site
1 : 100

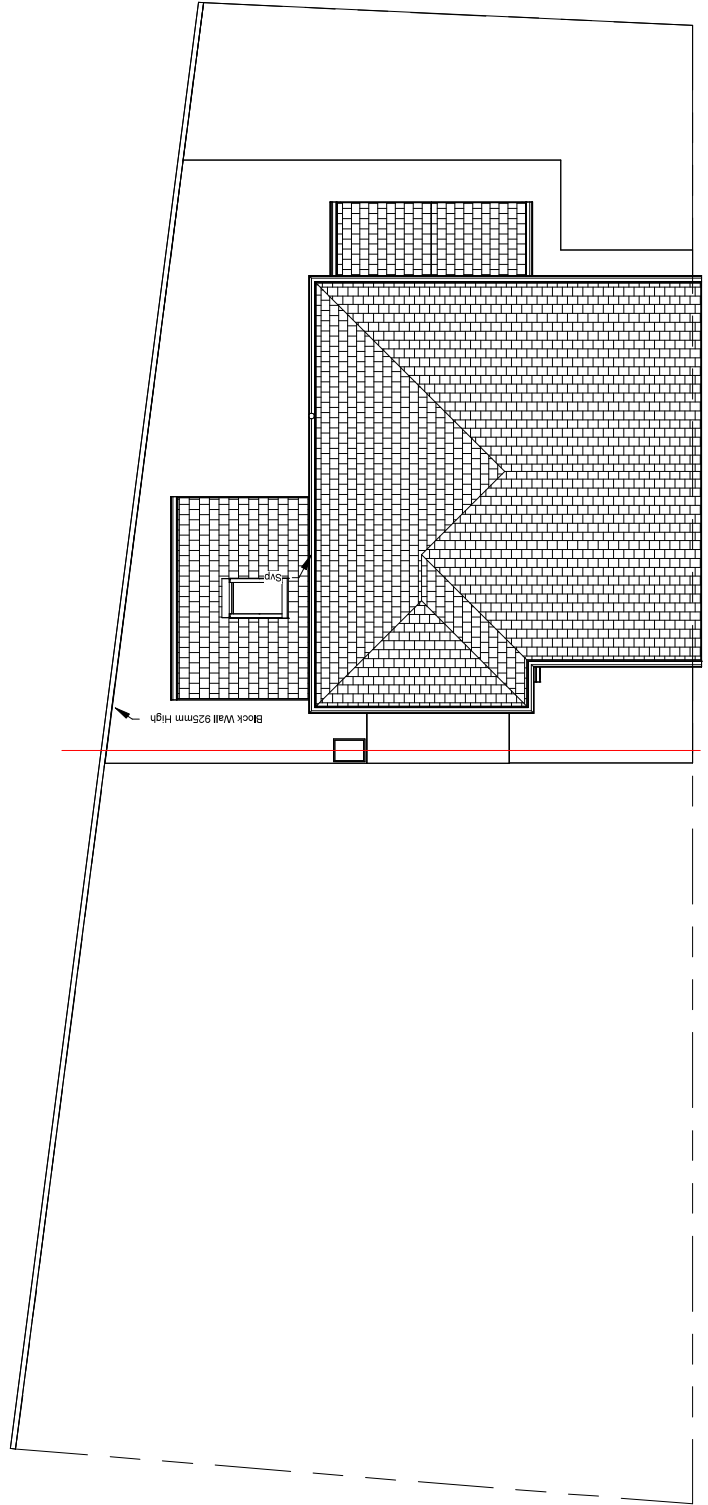

② Proposed Site
1 : 100

INDIGO DESIGN (Part of 3dcadwales Ltd) 5 Ashtea Drive, Merthyr Tydfil, CF47 0NY. Tel: 01685 385746 Mob - 07940913216 Email: philip@3dcadwales.co.uk		Indigo 3d Design	
This Drawing is Copyright Indigo Design and is to be used on site and not scaled from this drawing		PURPOSE OF ISSUE	DRAWING NUMBER
Planning Approval		MG-06	
PROJECT		Single storey extension to side	
SHEET		Site Plans	
Address		10 Maesgwynne, Cefn Coed, Merthyr Tydfil CF48 2SB	
Checked by	Drawn by	Scale (@ A3)	
JH	PH	1 : 100	
Rev No	Issue	Description	Date
A			31/07/2025