


100
0 10
Millimetres

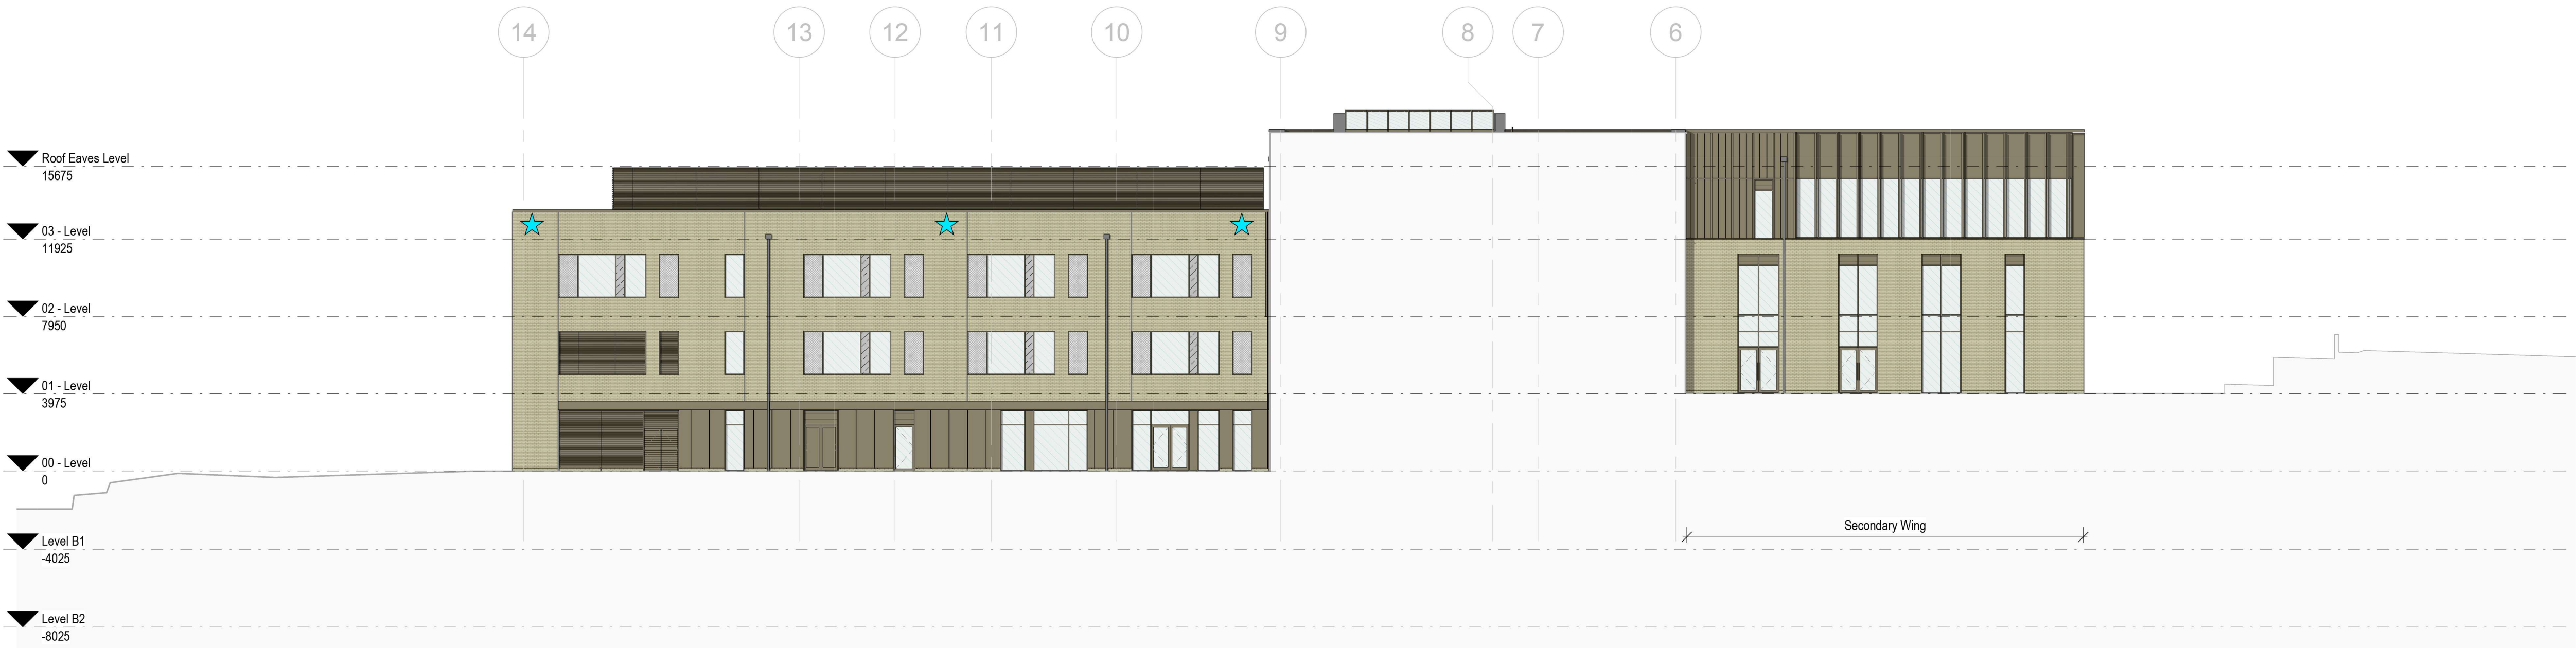


1 North Elevation 1
SCALE 1 : 200




2 North Elevation 2
SCALE 1 : 200




3 East Elevation
SCALE 1 : 200

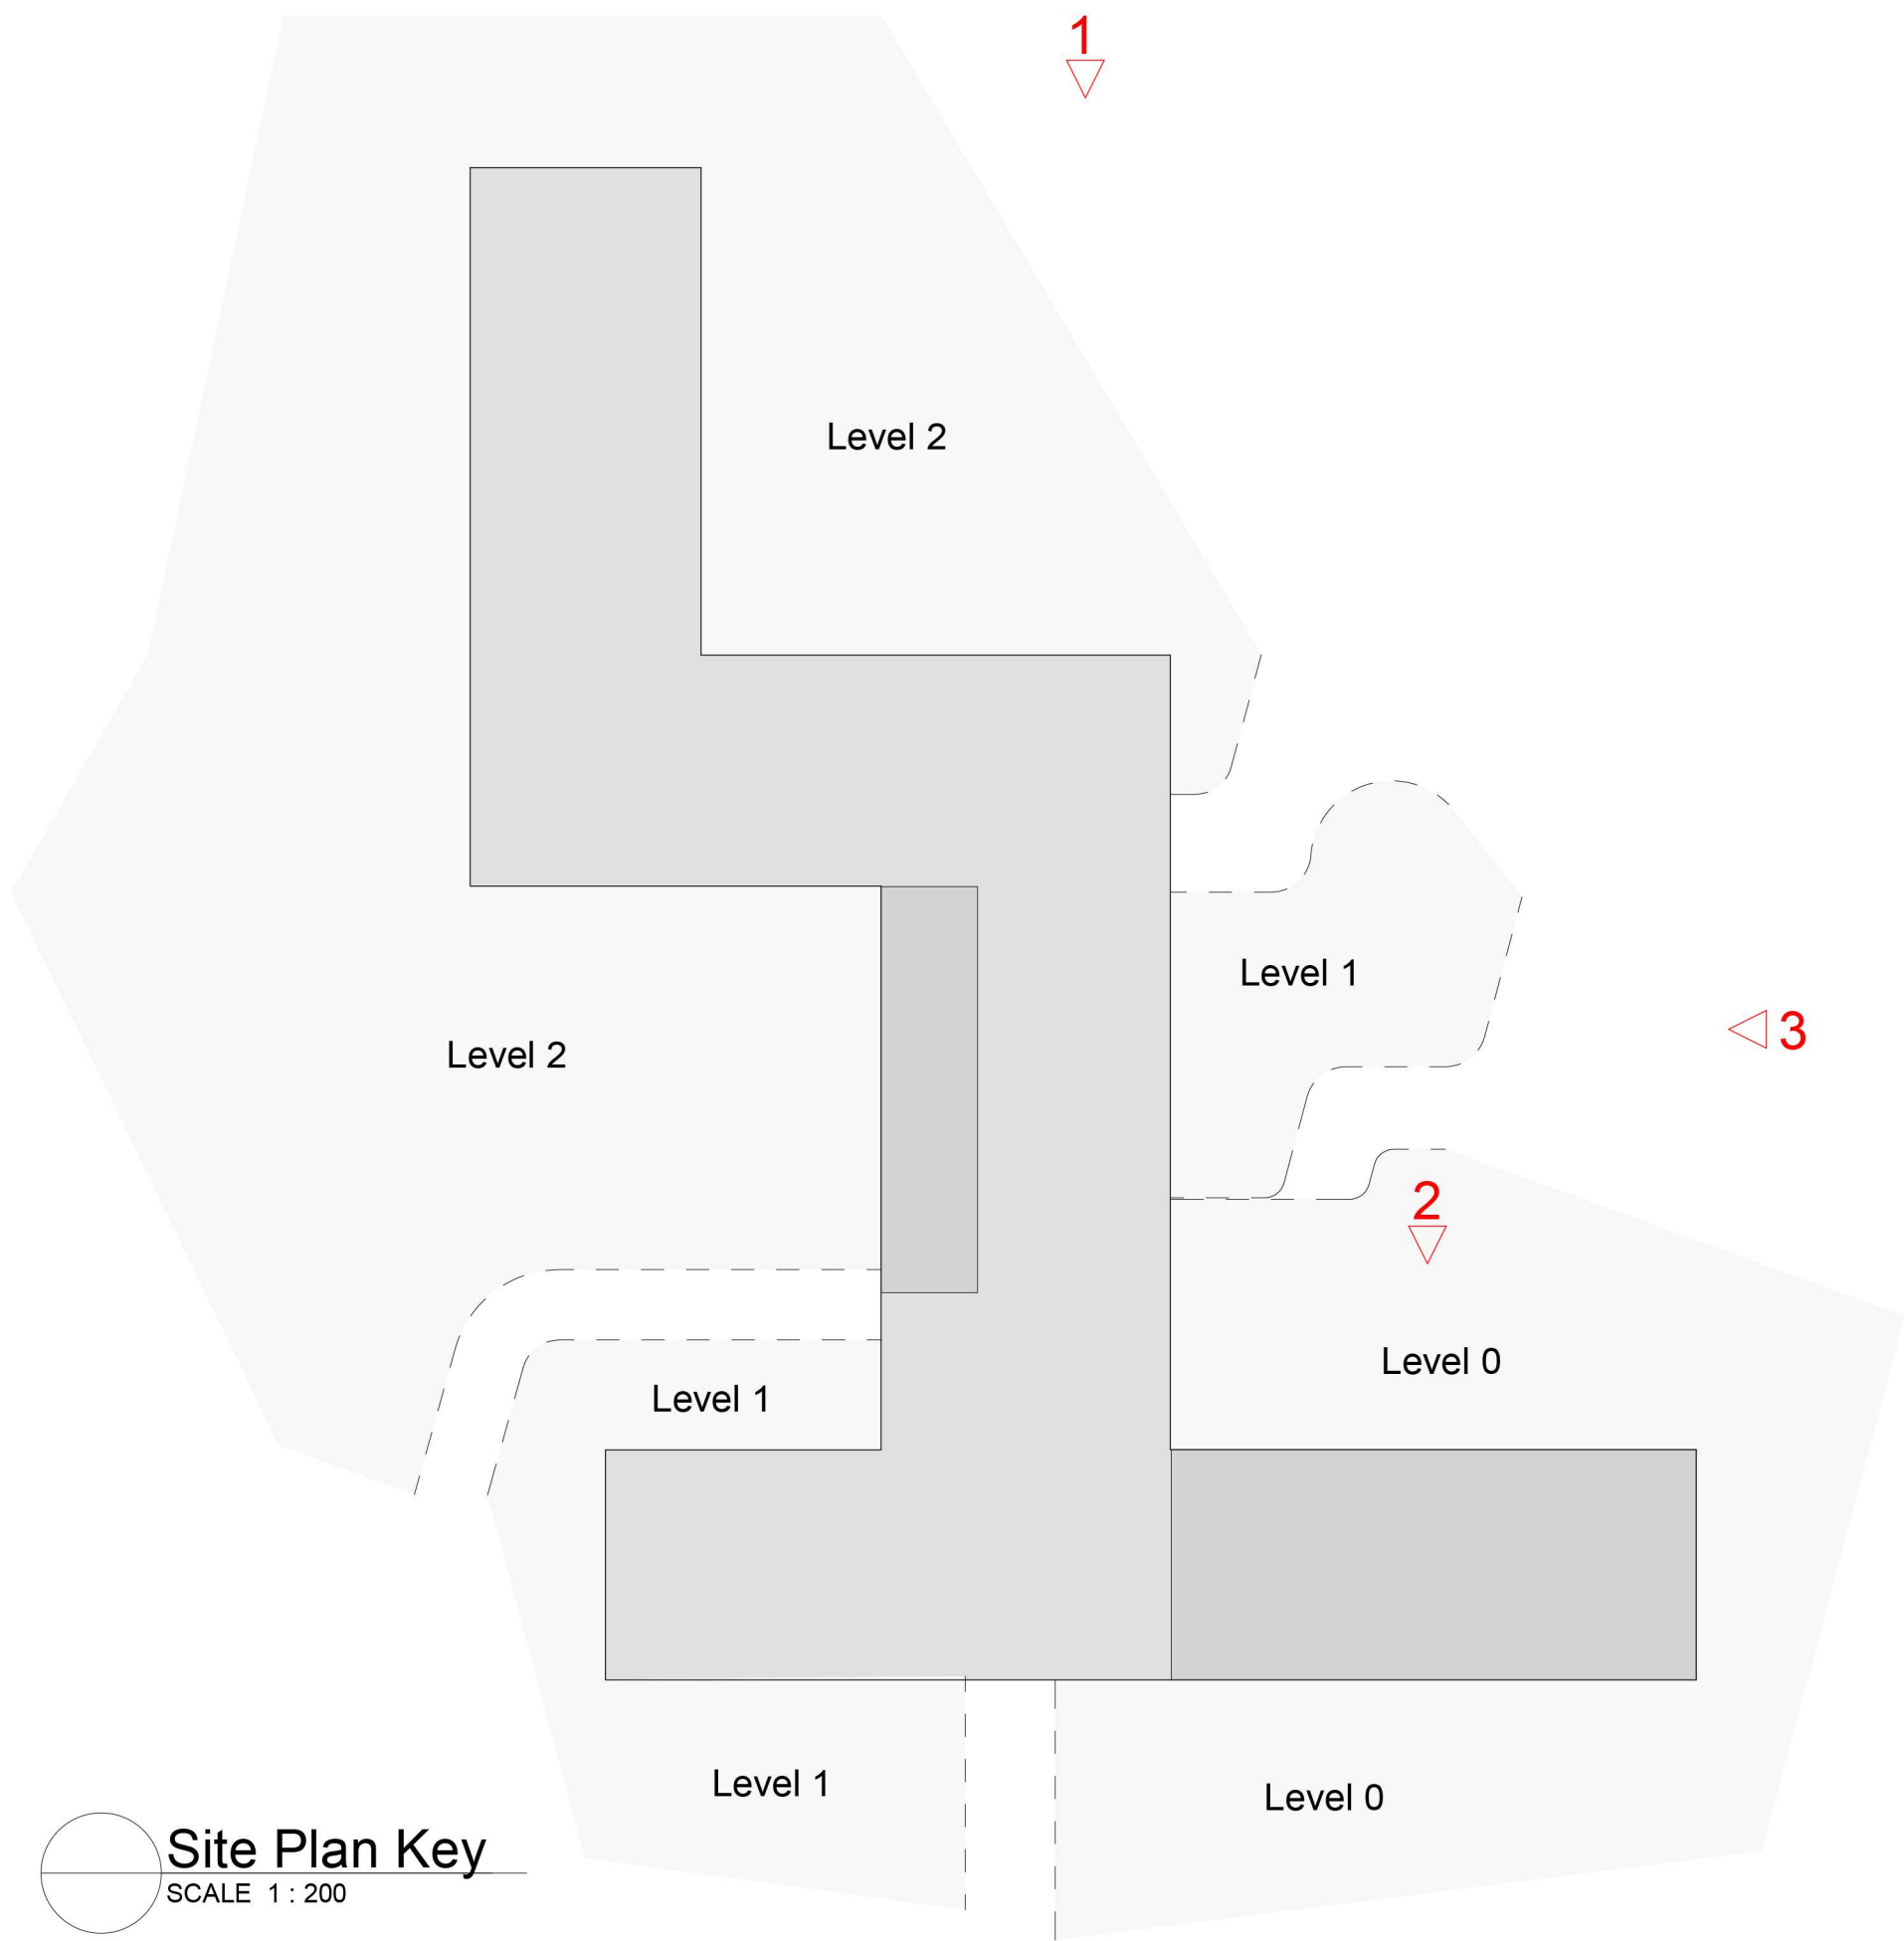

- KEY
- Starling Box - Smooth Brick
 - Terraced Sparrow Box - Custom Facing Brick
 - Swift Box - Custom Brick
 - Location of bat boxes Istock Enclosed Bat Box Type B or similar
 - Location of Schwegler 1Wl Summer & Winter Bat Box (concealed unit with facing brickwork finish)

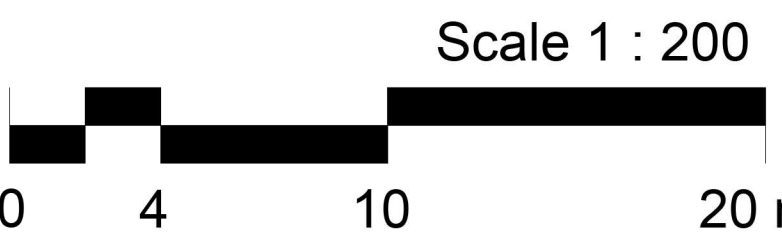

KEY PLAN (N.T.S)

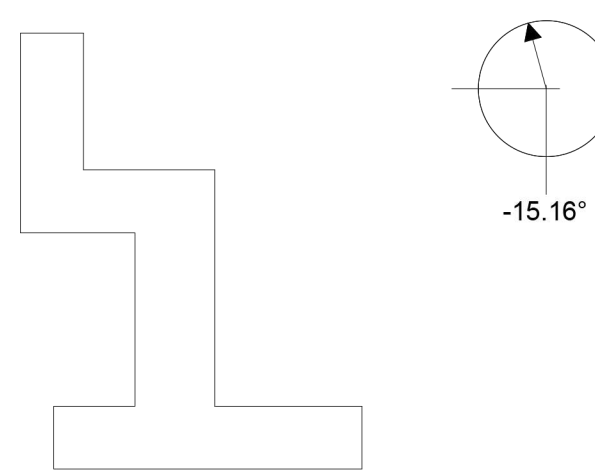

P8	11/10/2023	Issued For Planning	AH	AH	TH
P7	29/08/2023	Issued For Planning	AH	AH	TH
P6	02/06/2023	For Stage 4 Approval	LM	AH	TH
P5	26/05/2023	For Stage 4 Approval	QJR	AH	TH
P4	17/02/2023	For Stage 3 Approval	AT	FG	TH
P3	20/01/2023	For Information	CL	FG	TH
P2	07/09/2022	Stage 2 Updates	KR	FG	TH
P1	12/08/2022	Preliminary Issue	KR	FG	TH

Rev.	Date	Description	By	CHK'd	App'd

FOR PLANNING **S2**

SNC • LAVALIN

ATKINS

Member of the SNC-Lavalin Group

Client: Willmott Dixon Construction Ltd

The HUB
500 Park Avenue
Almondsbury
Bristol
BS32 4RZ
Tel: +44 1454 616217
www.atkinsglobal.com
© SNC-Lavalin (2019)

Project Title: Blessed Carlo Acutis Catholic School

Drawing Title: General Arrangement Elevations 1 of 2

Scale	Designed	Drawn	Checked	Authorised
	FG	CL	FG	TH
Original Size	A0	11/08/2022	11/08/2022	13/07/2023
Drawing Number	BCA-ATK-V1-ZZ-DR-A-012002			P8