

Architectural drawing of the South Elevation 2 of a building. The drawing shows a two-story structure with a flat roof and a lower section on the right. The building is divided into nine vertical sections labeled 1 through 9 at the top. The left side of the building features a series of windows and doors. The right side is a solid, light-colored wall. The drawing includes a section line with a red dot and a label 'Primary Classrooms' with a dimension line. The drawing is titled '2 South Elevation 2' and includes a scale of '1:200' and a date '9/2003'.

Site Plan Key
SCALE 1:200


Level 0
Level 1
Level 2

Level 0
Level 1
Level 2


Level 0
Level 1
Level 2

KEY

-  Starling Box - Smooth Brick
-  Terraced Sparrow Box - Custom Facing Brick
-  Swift Box - Custom Brick
-  Location of bat boxes Istock Enclosed Bat Box Type B or similar
-  Location of Schwegler 1WI Summer & Winter Bat Box (concealed unit with facing brickwork finish)

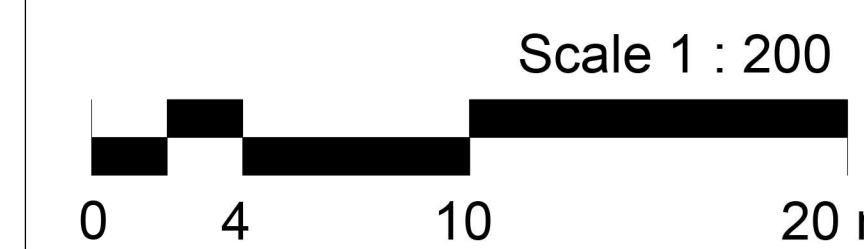

KEY PLAN (N.T.S)

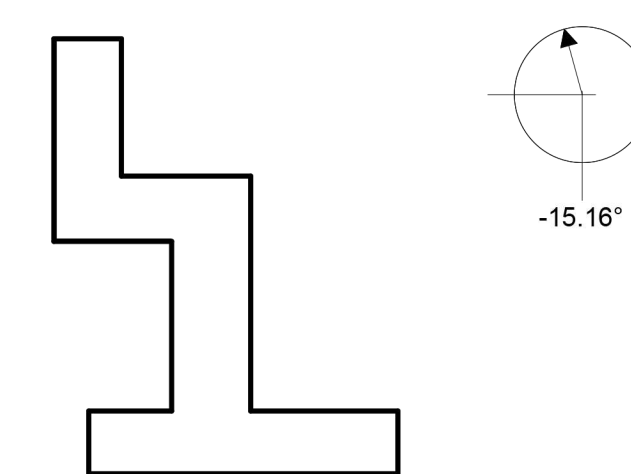[illegible]

P7	11/10/2023	Issued For Planning	AH	AH
P6	02/06/2023	For Stage 4 Approval	LM	AH
P5	26/05/2023	For Stage 4 Approval	OJR	AH
P4	17/02/2023	For Stage 3 Approval	AT	FG
P3	20/01/2023	For Information	CL	FG
P2	07/09/2022	Stage 2 Updates	KR	FG
P1	12/08/2022	Preliminary Issue	KR	FG

Rev.	Date	Description	By	Chk'd
------	------	-------------	----	-------

FOR PLANNING


SNC • LAVALIN

ATKINS

Member of the SNC-Lavalin Group

The HUB
500 Park Avenue
Almondsbury
Bristol
BS32 4RZ

Tel: +44 1454 618217
www.atkinsglobal.com
© SNC-Lavalin (2019)

Client	Willmott Dixon Construction Ltd
--------	---------------------------------

Project Title	Blessed Carlo Acutis Catholic School
---------------	--------------------------------------

Drawing Title

General Arrangement
Elevations 2 of 2

Scale	Designed FG	Drawn CL	Checked FG	Authorised TH
-------	----------------	-------------	---------------	------------------

Original Size A0	Date 11/08/2022	Date 11/08/2022	Date 13/02/2023	Date 17/02/2023
----------------------------	--------------------	--------------------	--------------------	--------------------

Drawing Number	Revision
BCA-ATK-V1-ZZ-DR-A-012003	P