




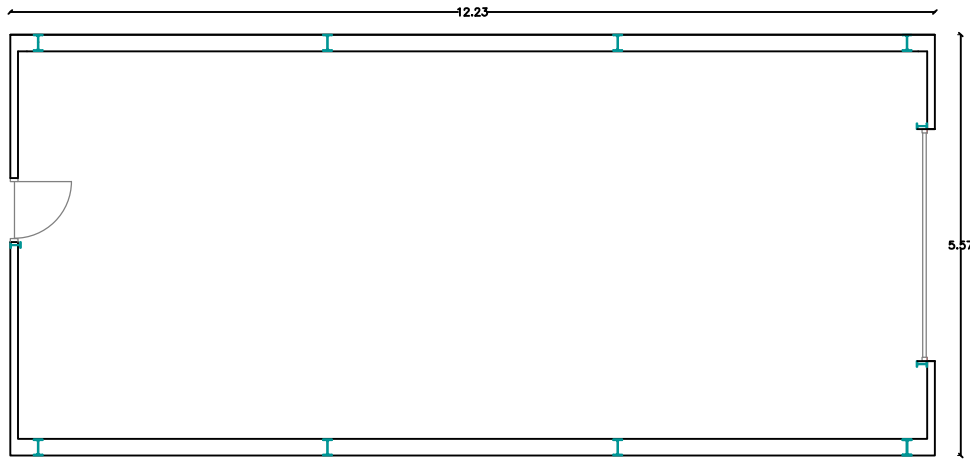


Existing GF Plan
Garage
1:100

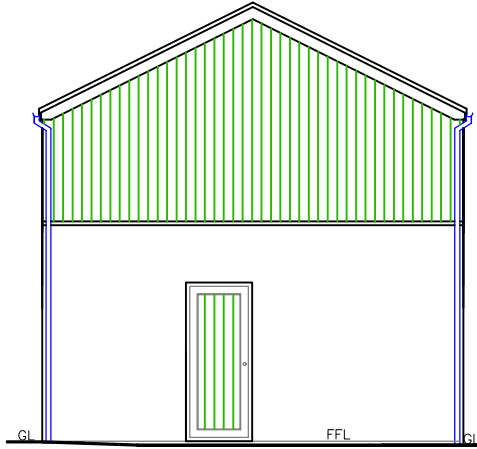


Existing Rear Elevation
Garage
1:100

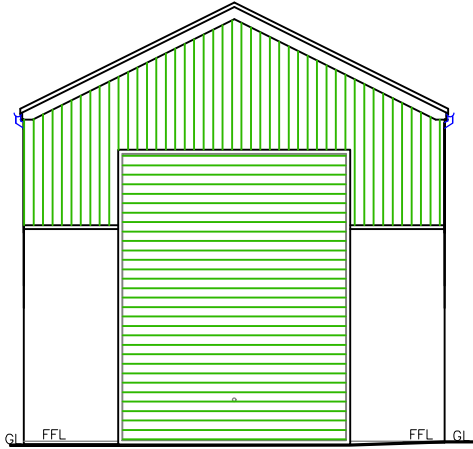


Existing Front Elevation
Garage
1:100

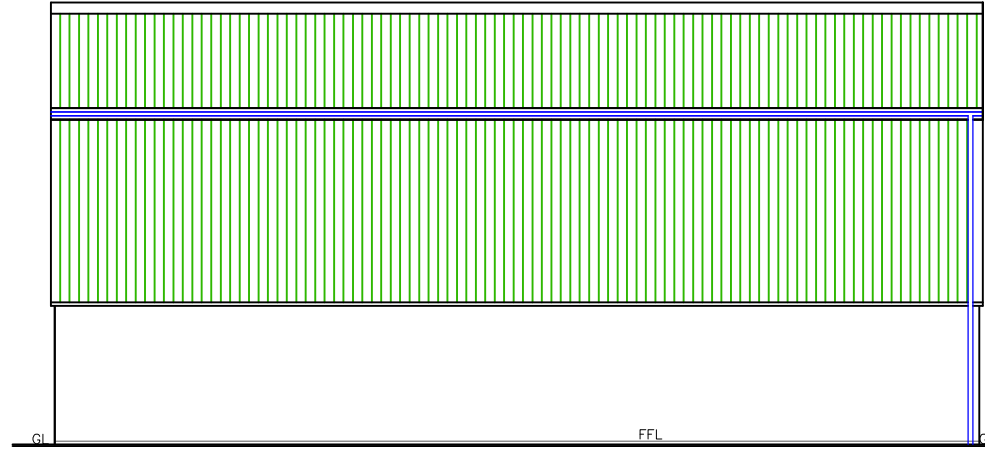


Existing Side Elevation
Garage
1:100

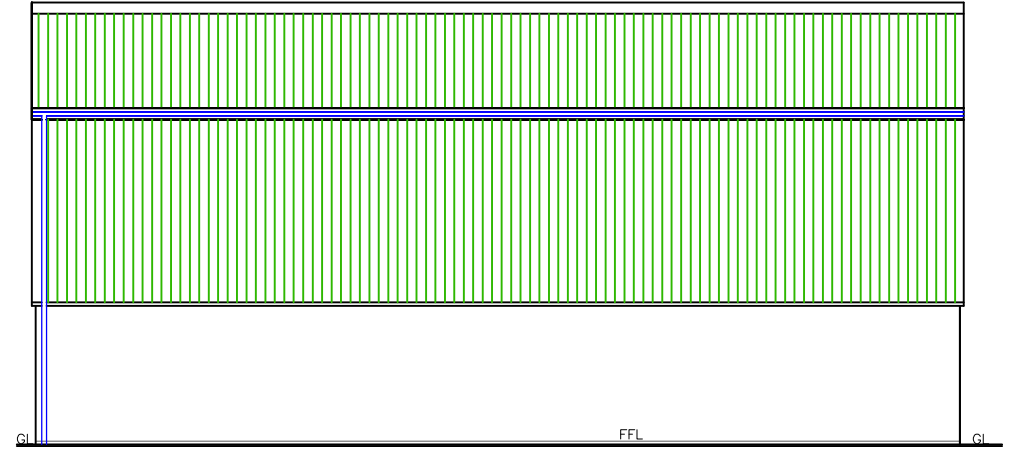


Existing Side Elevation
Garage
1:100

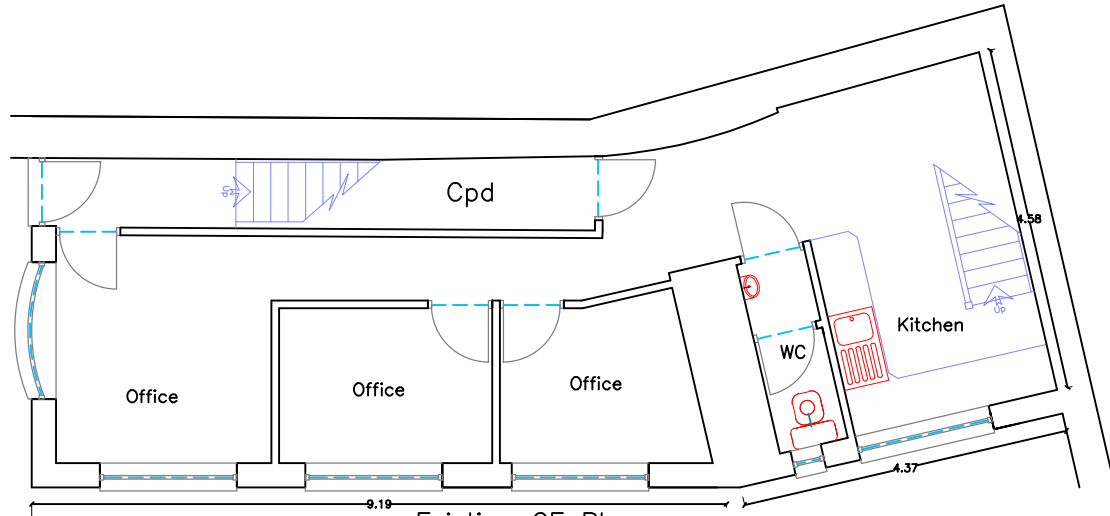


Existing GF Plan
1:100

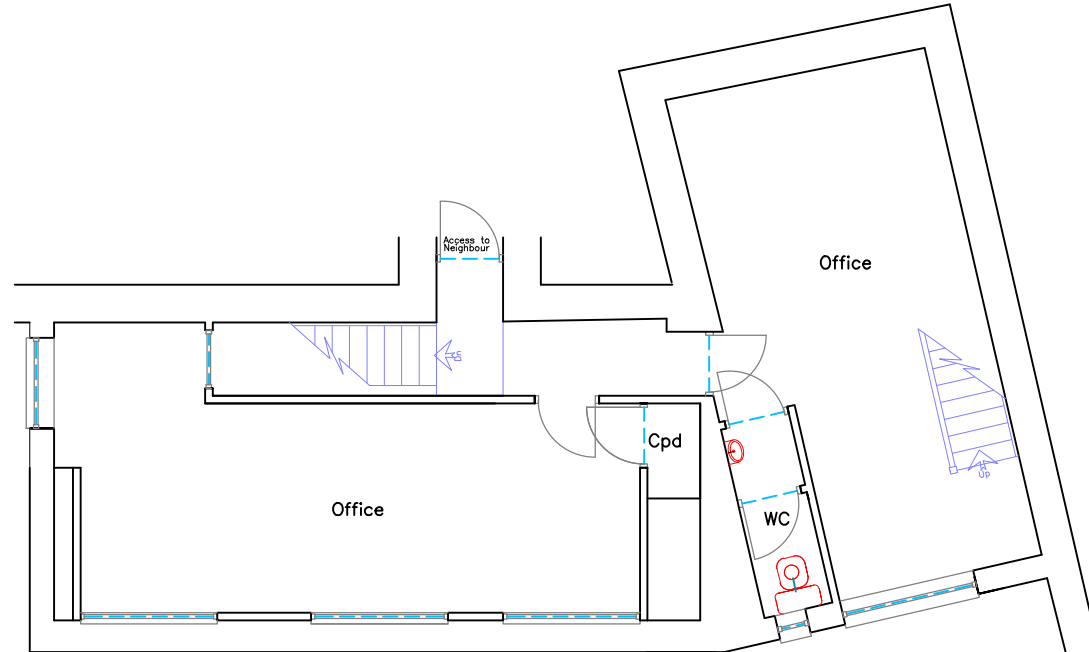


Existing FF Plan
1:100

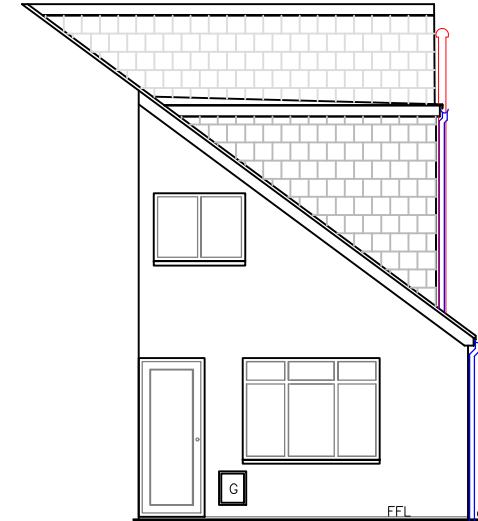

Existing Front Elevation
1:100

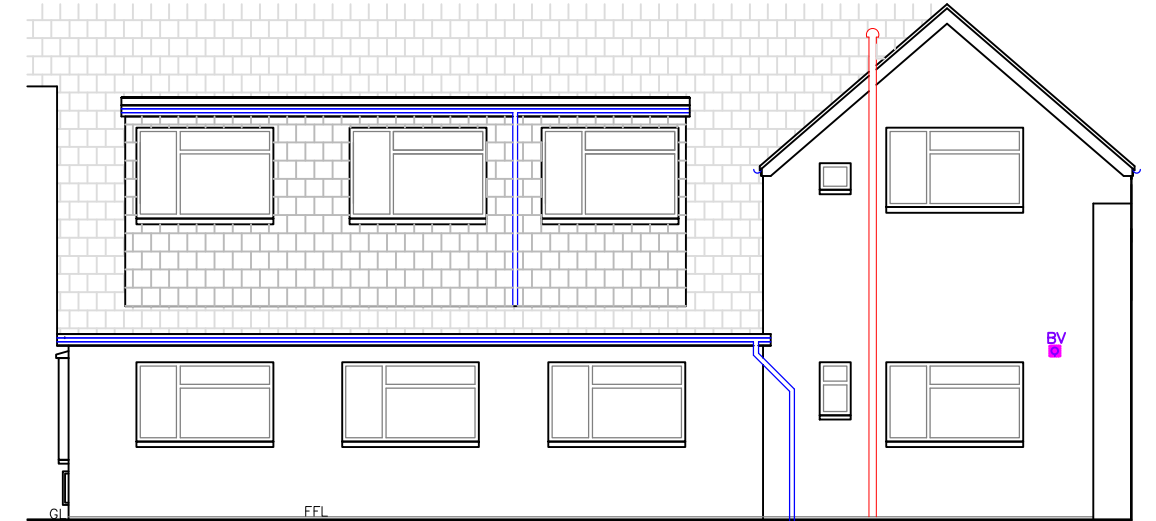


Existing Side Elevation
1:100

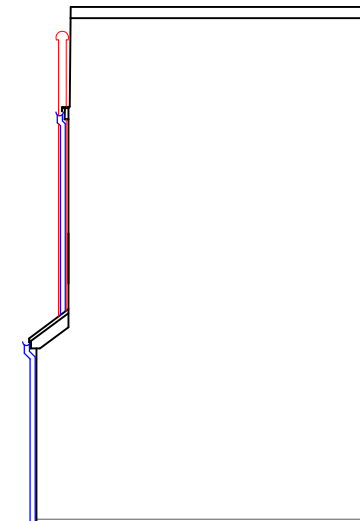

Existing Rear Elevation
1:100



Existing Side Elevation
1:100

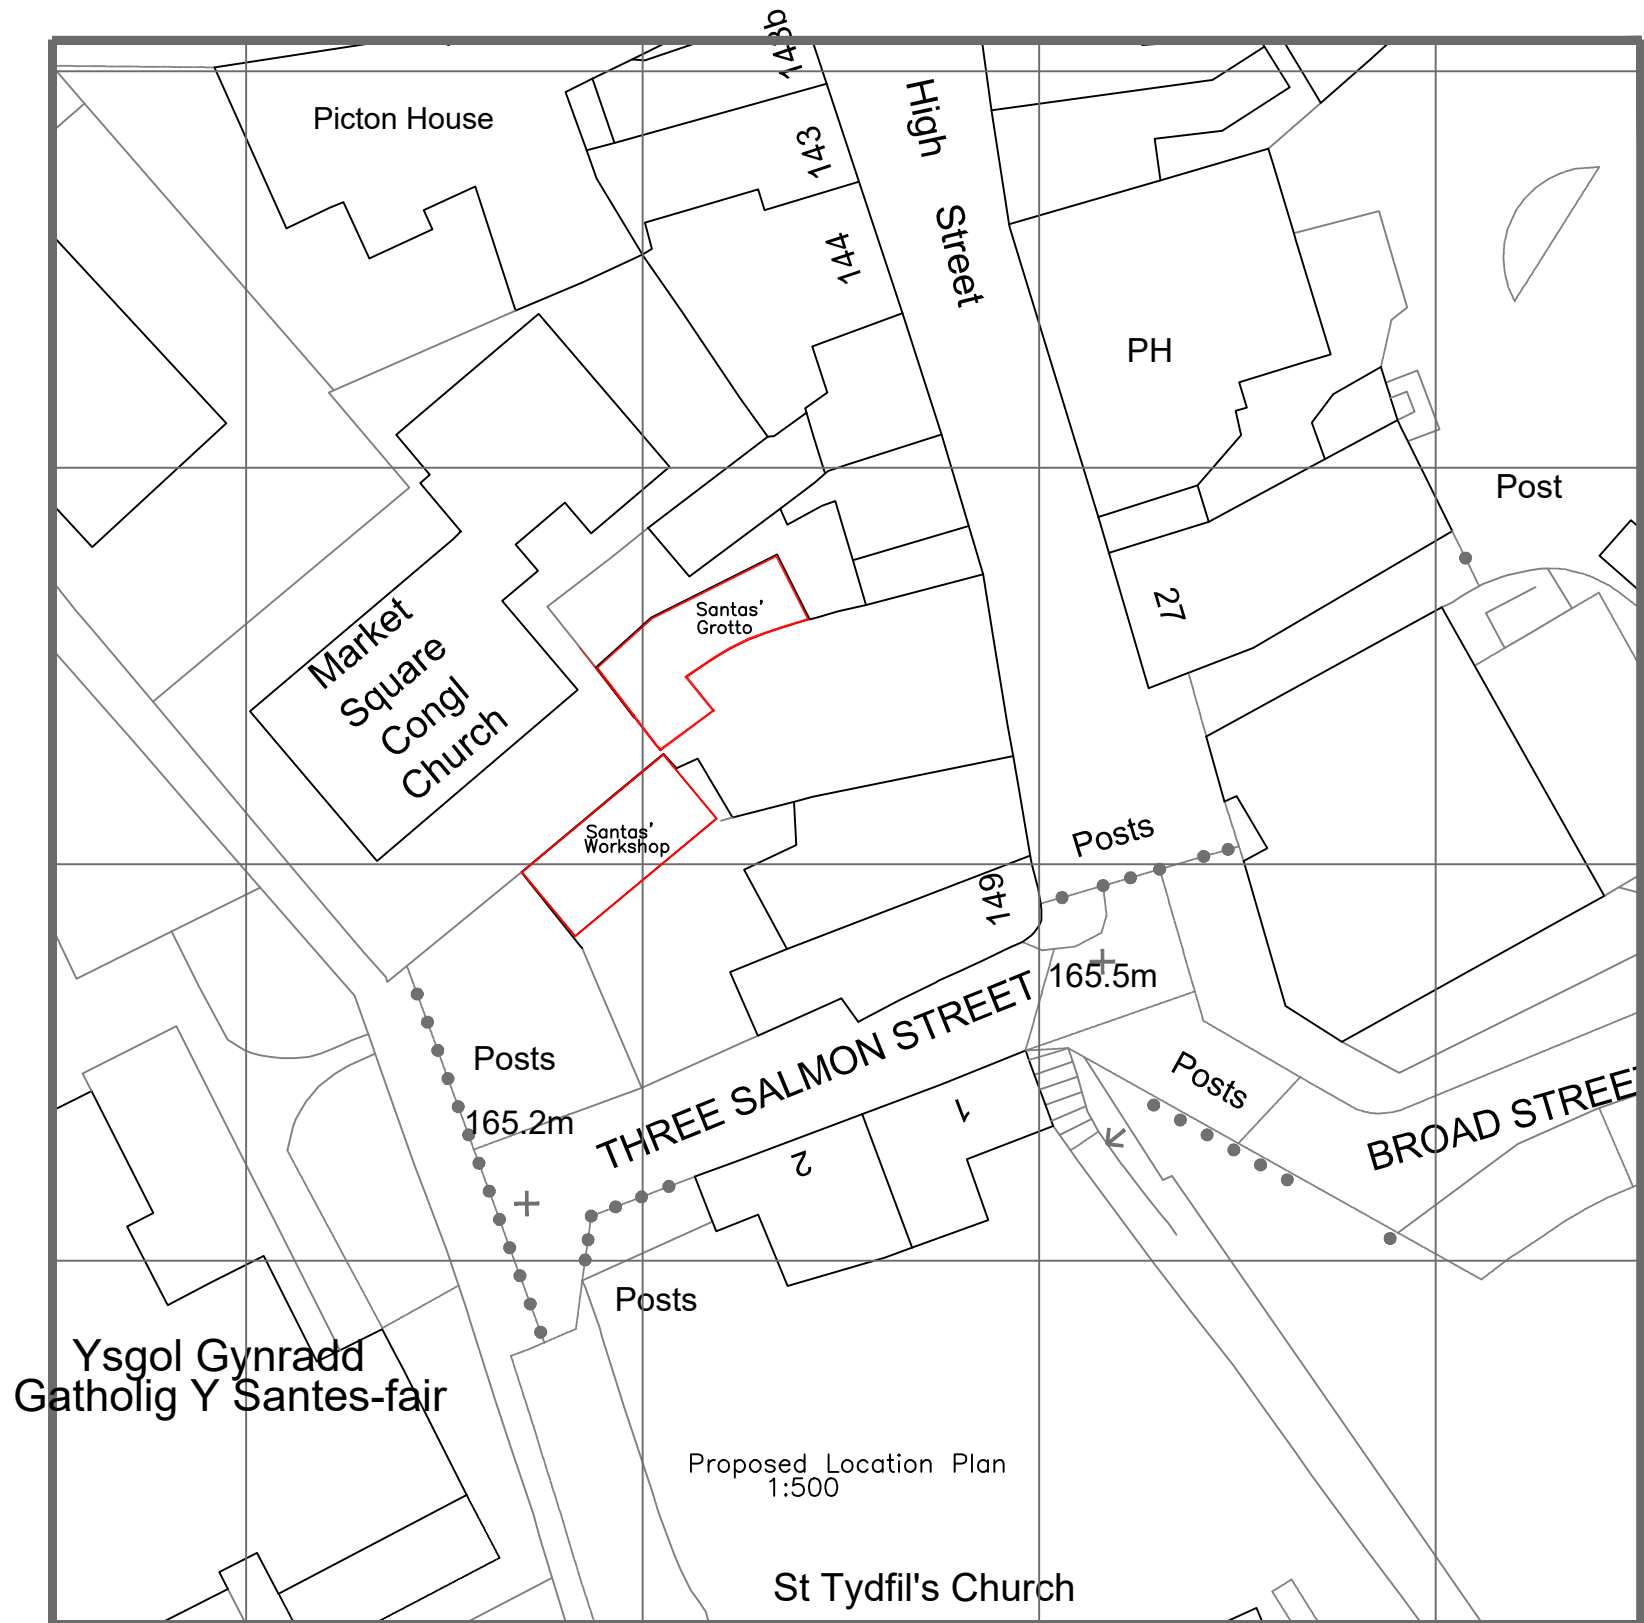

Proposed Location Plan
1:500

Utopia Design Architectural Services	
Utopia Design Architectural Services	
Building Planning Application Support Paul Thomas: BSc (Hons) Tel: 01685 559230. Mob: 07808 725065	
Issued Only for Purpose Indicated	
Drawing Status: FOR PLANNING PURPOSES ONLY	
Address	
147, High Street Merthyr Tydfil CF46 5HE	
Project	
Change of Use with New Front Access to Front Facade, and Internal Alterations	
Drawn by	Date
PT	Nov. 22
Title	Scale
Existing & Proposed Plans, Elevations and Section Details	1:100
Dwg No SANTA EXTG 01	