


GROUND FLOOR PLAN -
EXISTING

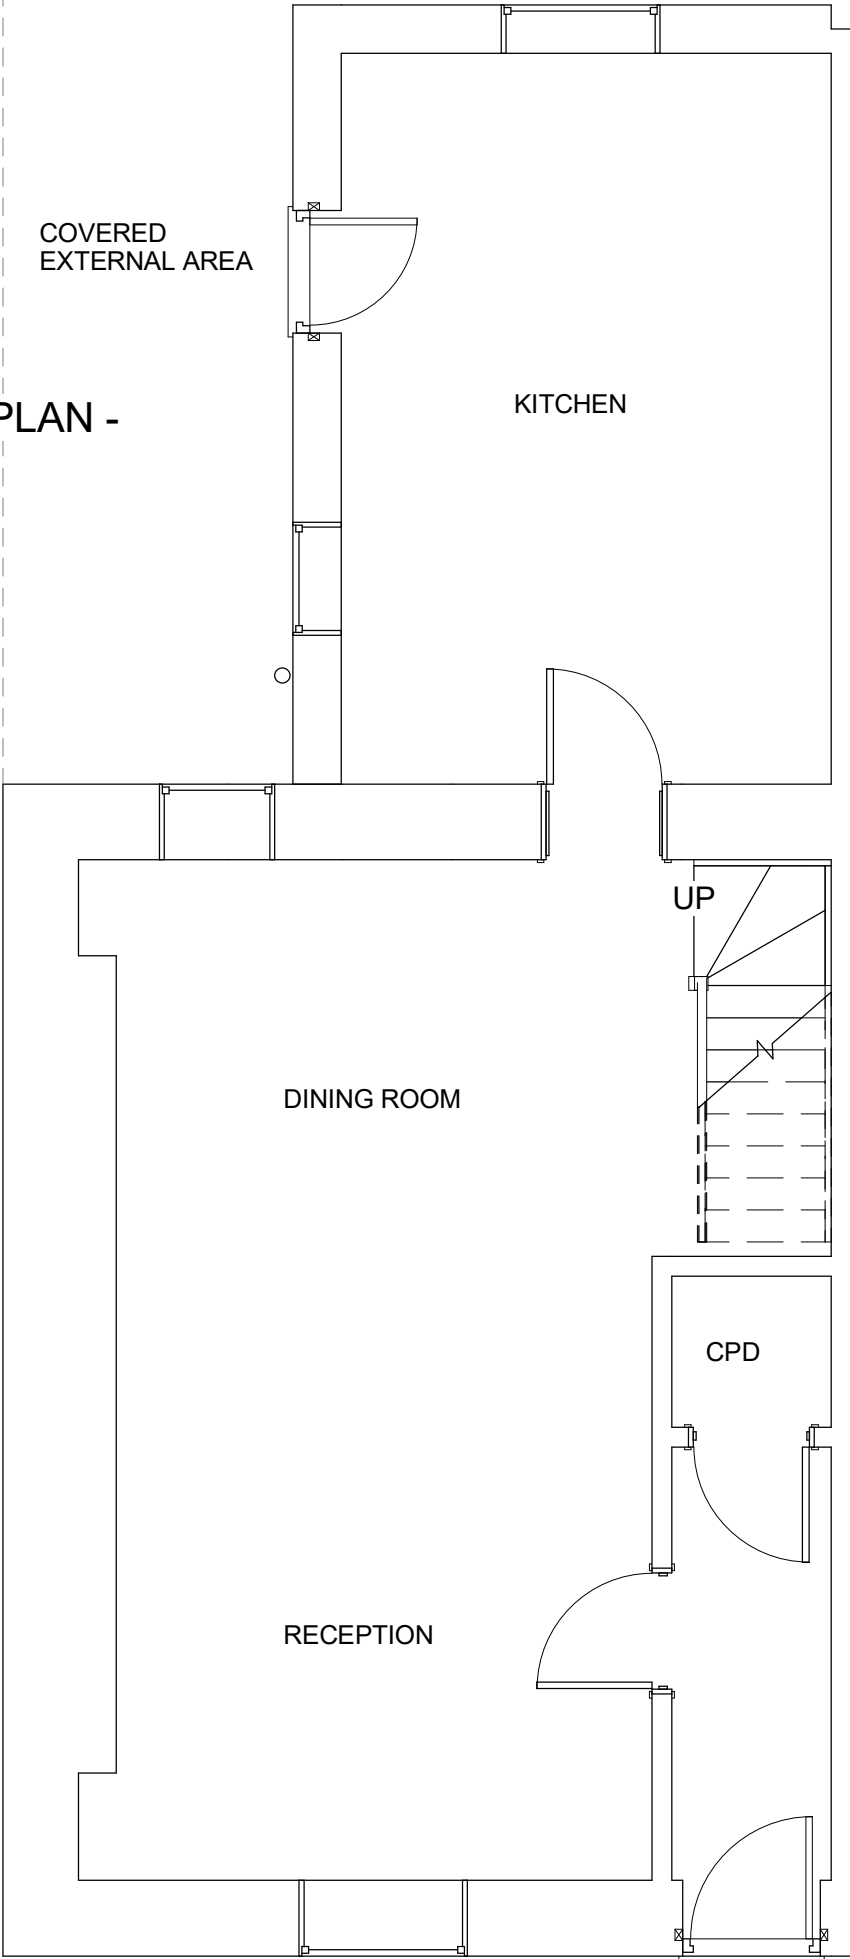


HAFREN DESIGNS ARE
A PROUD SPONSOR OF



SHEET No. 1

FIRST FLOOR PLAN -
EXISTING

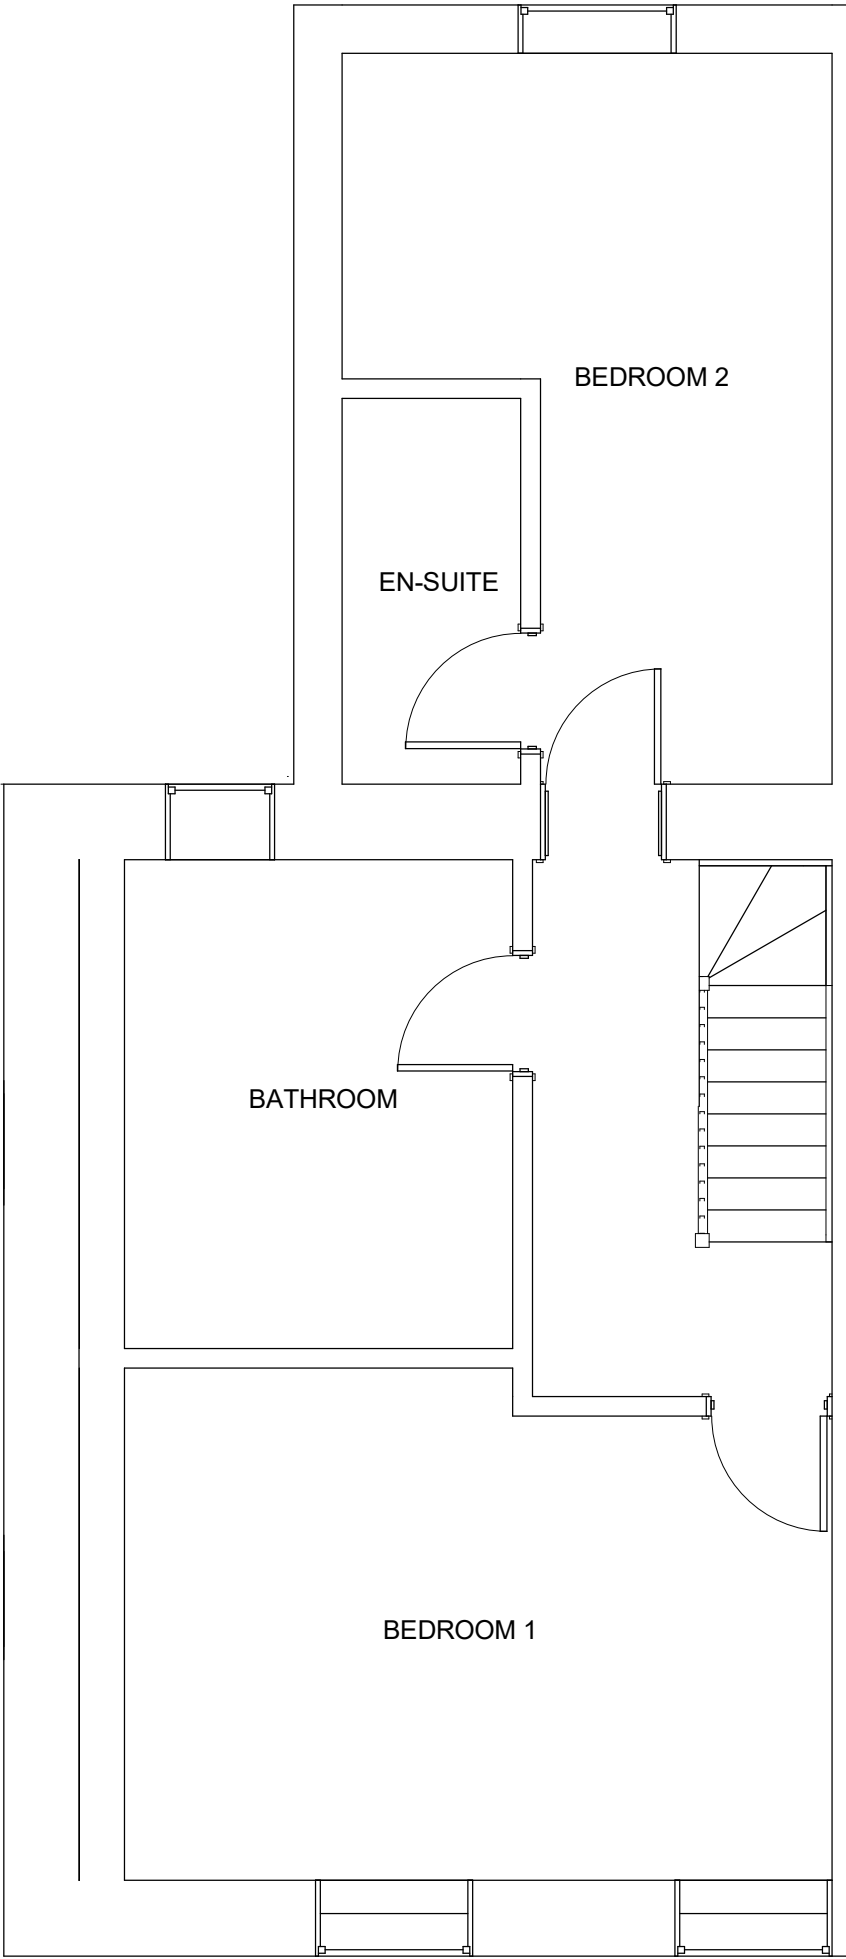

SCALE	@ A3 1 : 50
DATE	DECEMBER 2019

CLIENT

MR & MRS BUNCE,
9, HOLFORD STREET,
CEFN COED,
MERTHYR TYDFIL,
CF48 2RN

NOTES

Issue 1: Initial Proposals

HAFREN DESIGNS
CONCEPT DESIGN AND PLANNING

- 17 years experience
- All drawings undertaken
- All home improvements and extensions
- Project build costs given
- 3D project views as standard
- Building regulations
- Free no obligation quote


Call Rhys Hughes
07788 314540
drhyshughes@aol.co.uk




LONG SECTION - EXISTING




FRONT ELEVATION - EXISTING

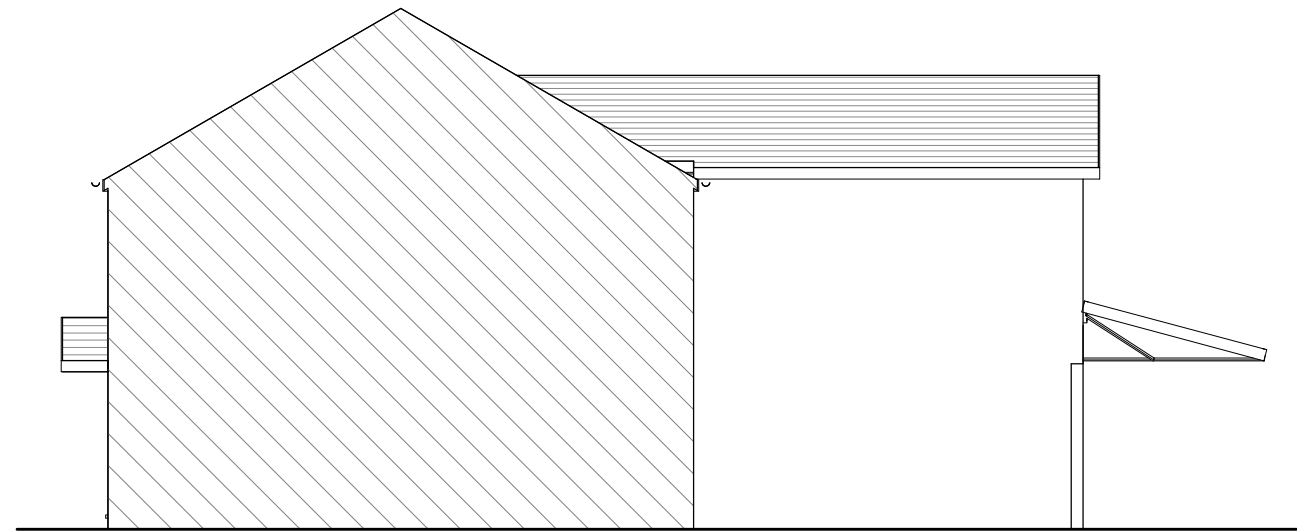

SIDE ELEVATION - EXISTING

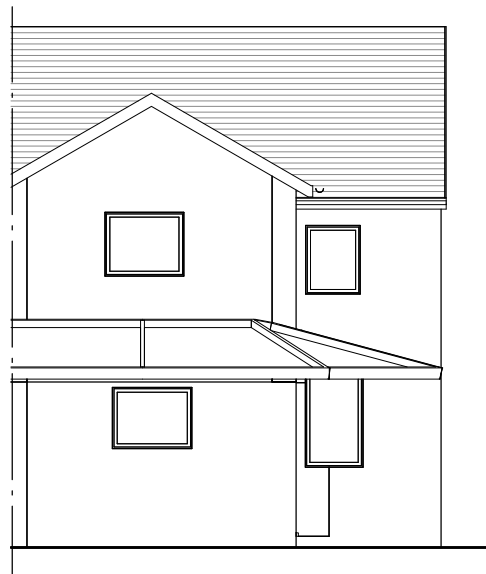


REAR ELEVATION - EXISTING

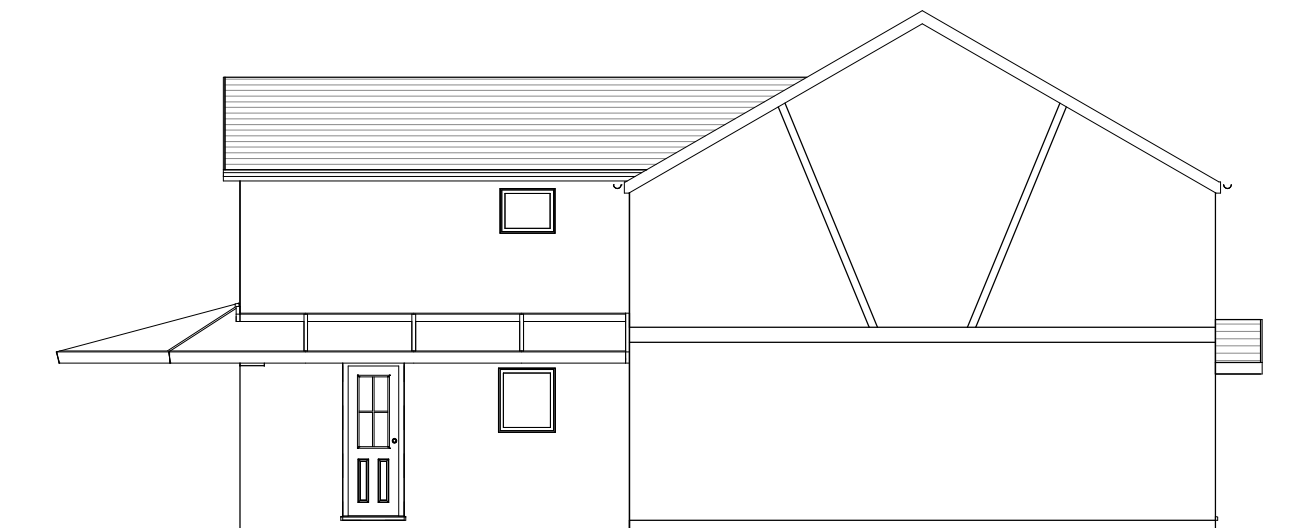


SIDE ELEVATION - EXISTING




FRONT ELEVATION -
PROPOSED

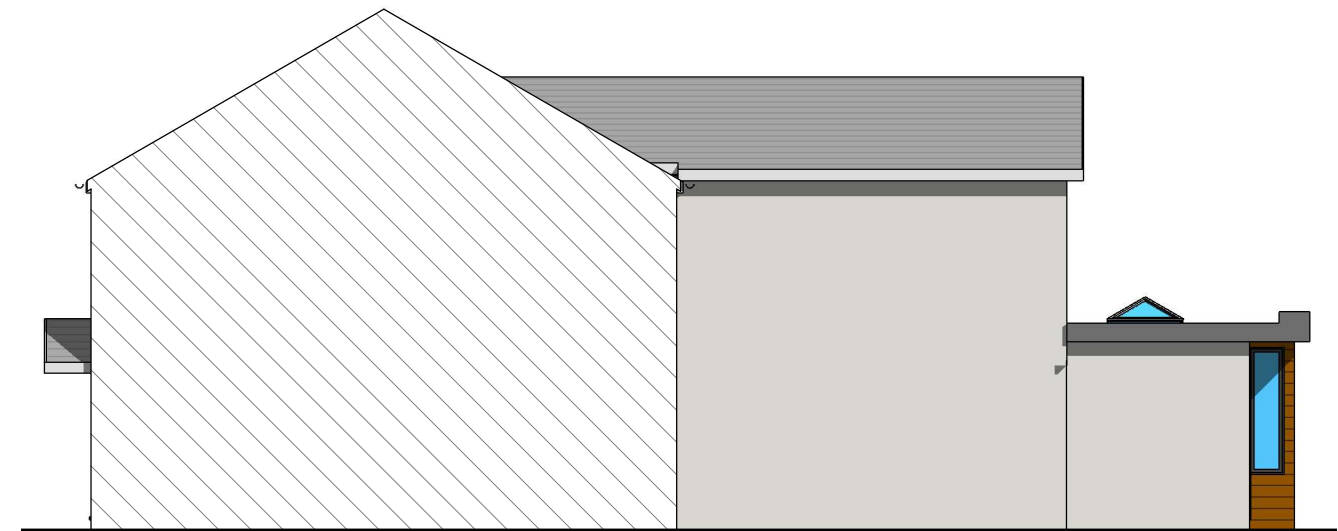

SIDE ELEVATION - PROPOSED

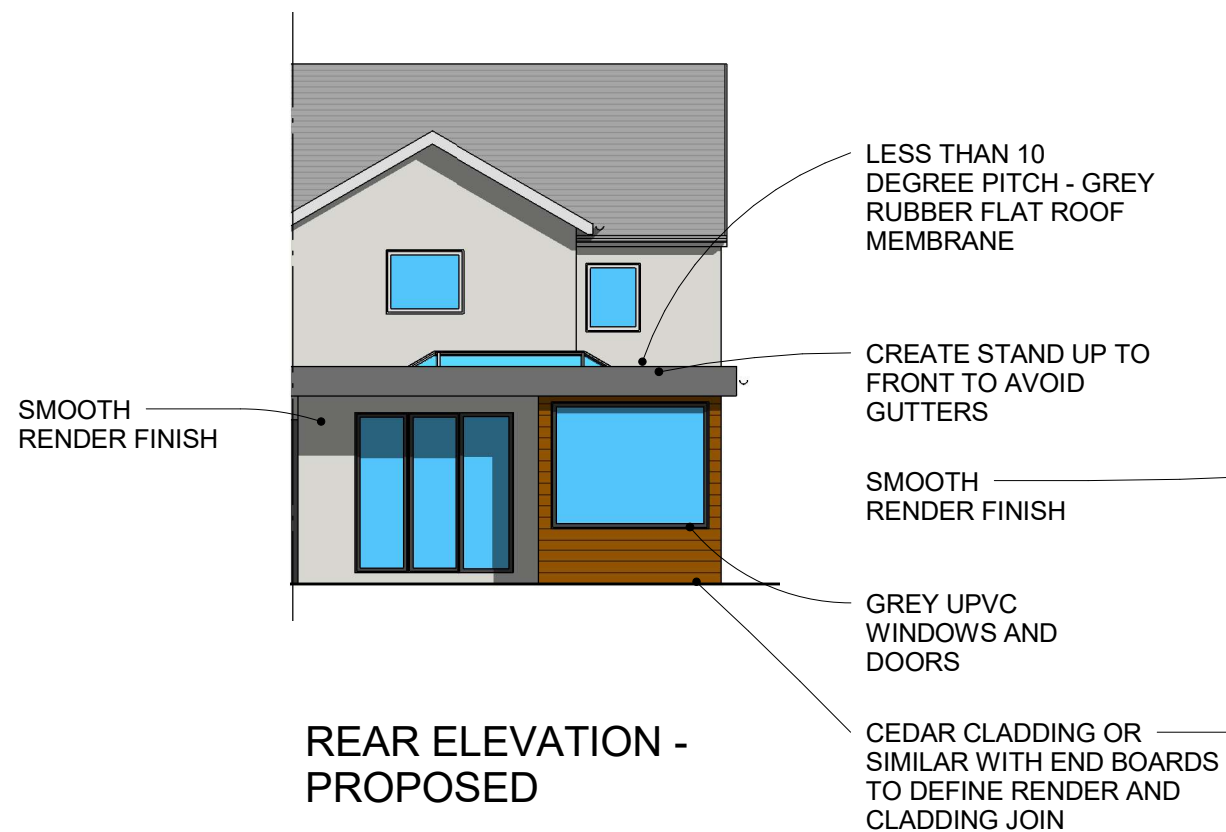


REAR ELEVATION -
PROPOSED

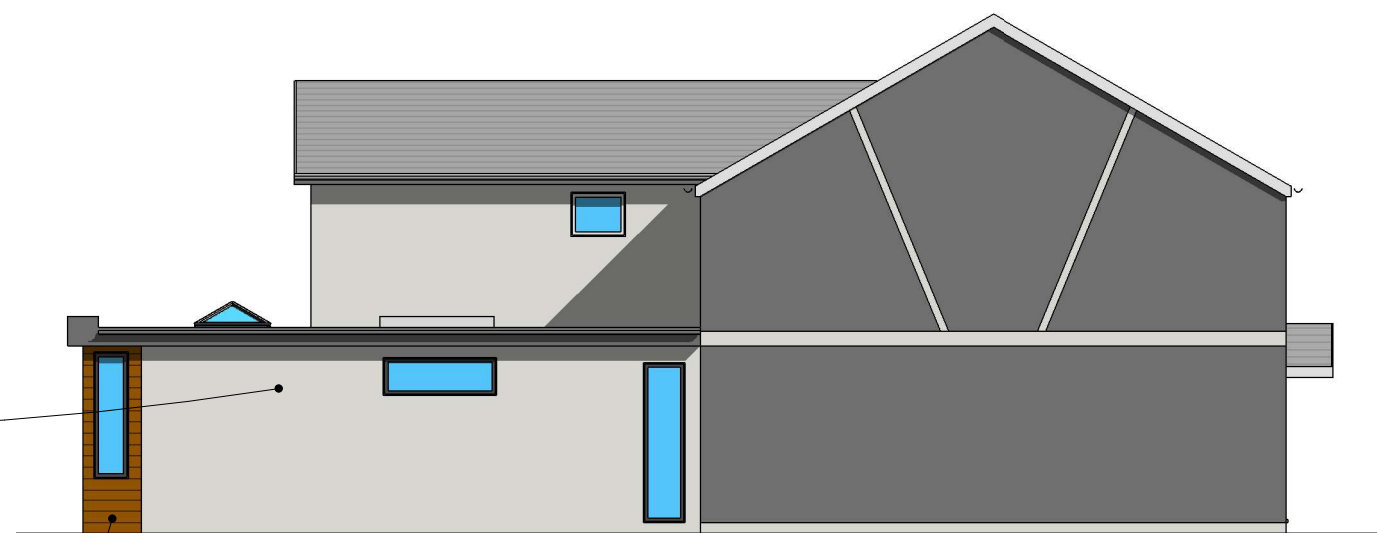


SIDE ELEVATION - PROPOSED


ALL STRUCTURAL MEMBERS TO BE CLACULATED BY STRUCTURAL ENGINEER

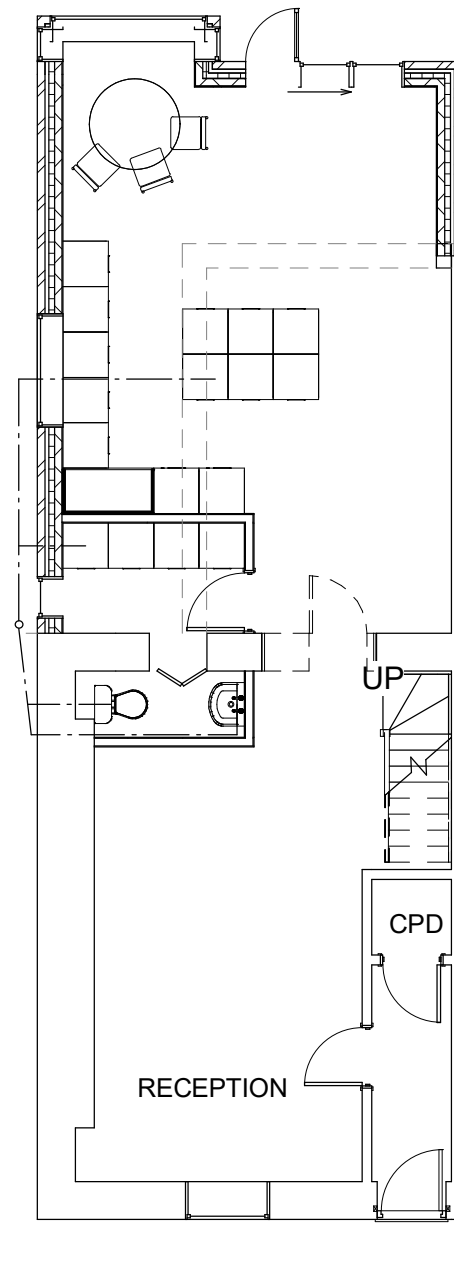


GROUND FLOOR PLAN - PROPOSED 1:100

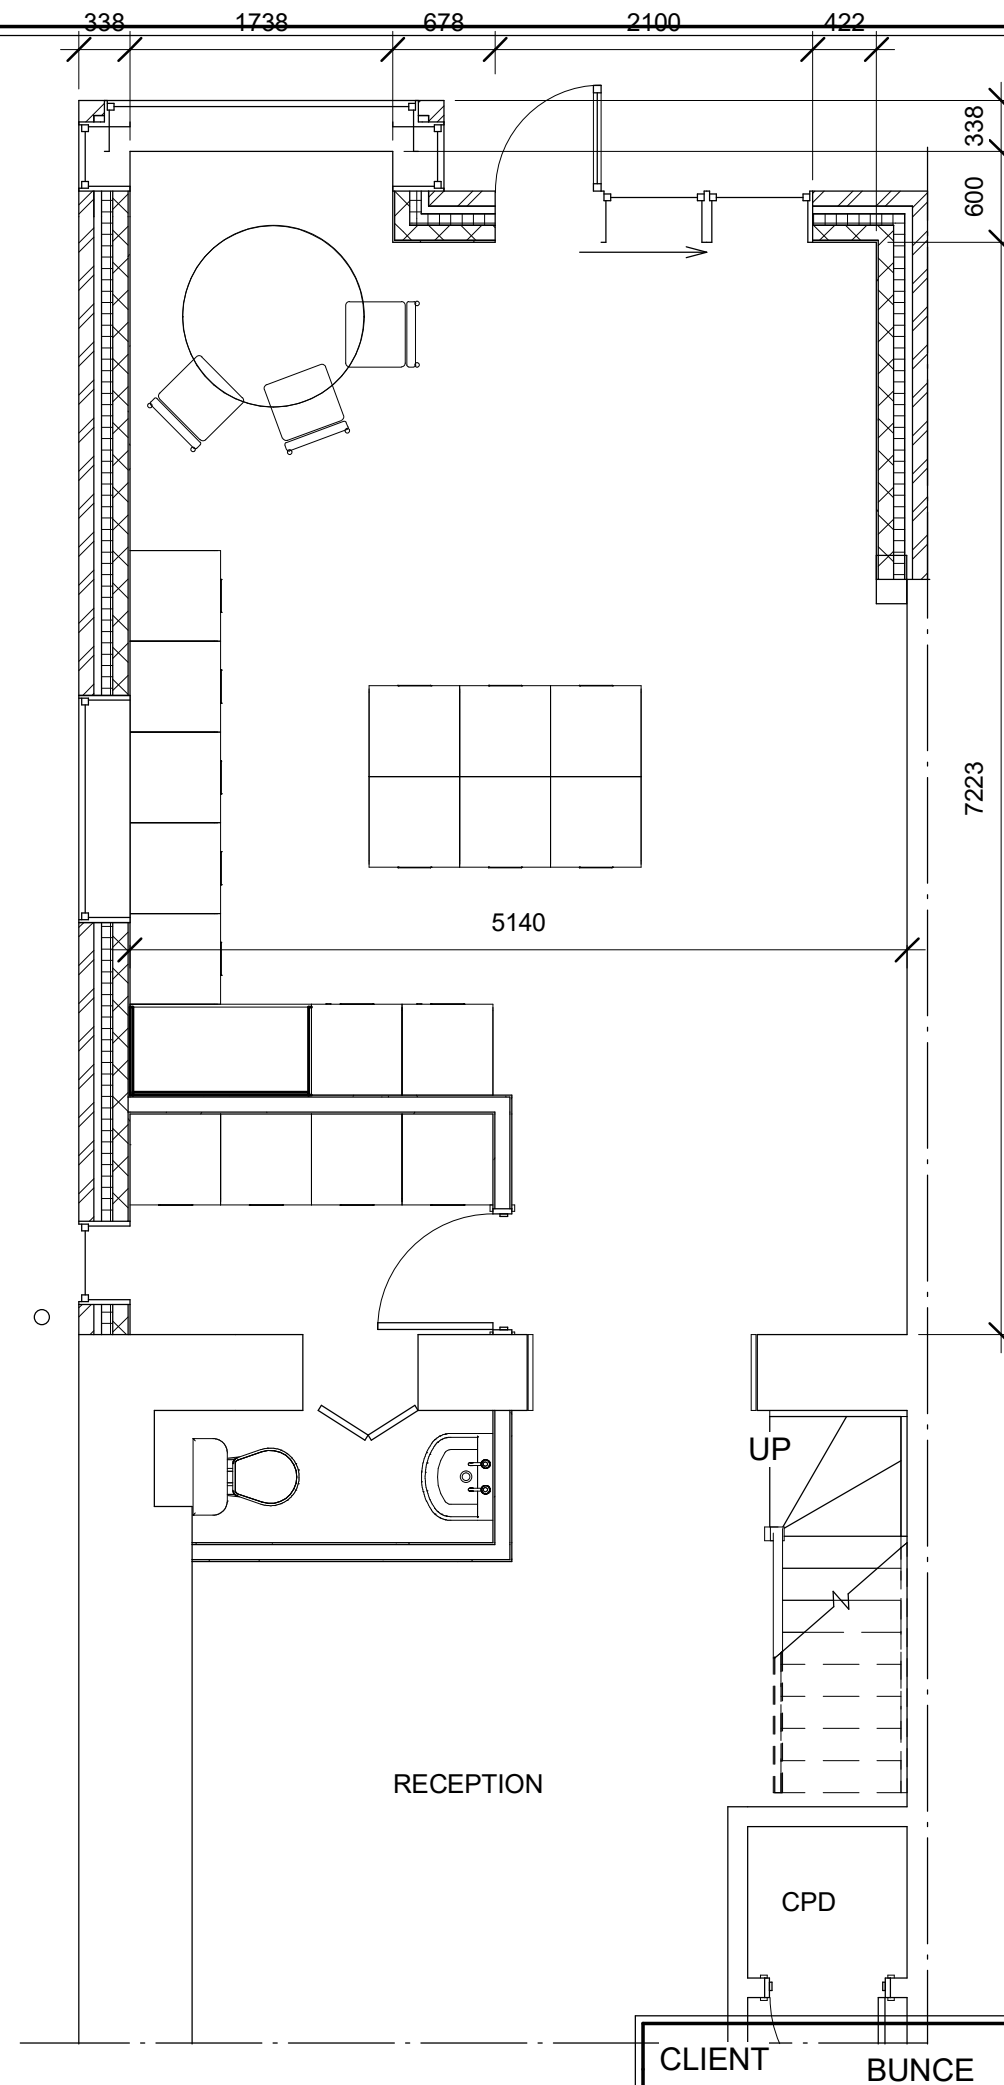

GROUND FLOOR PLAN - PROPOSED 1:50

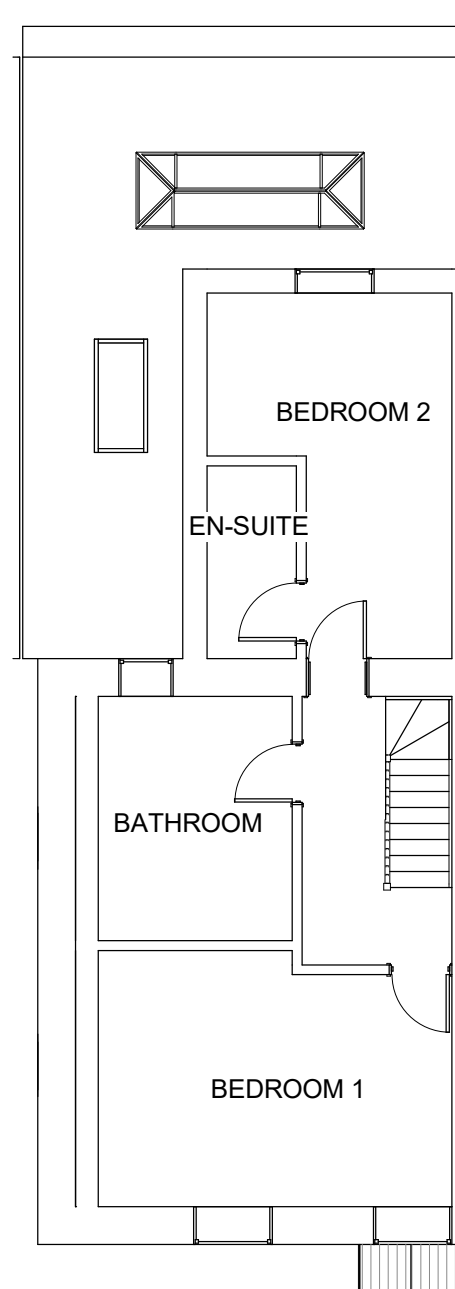

FIRST FLOOR PLAN -
PROPOSED 1:100

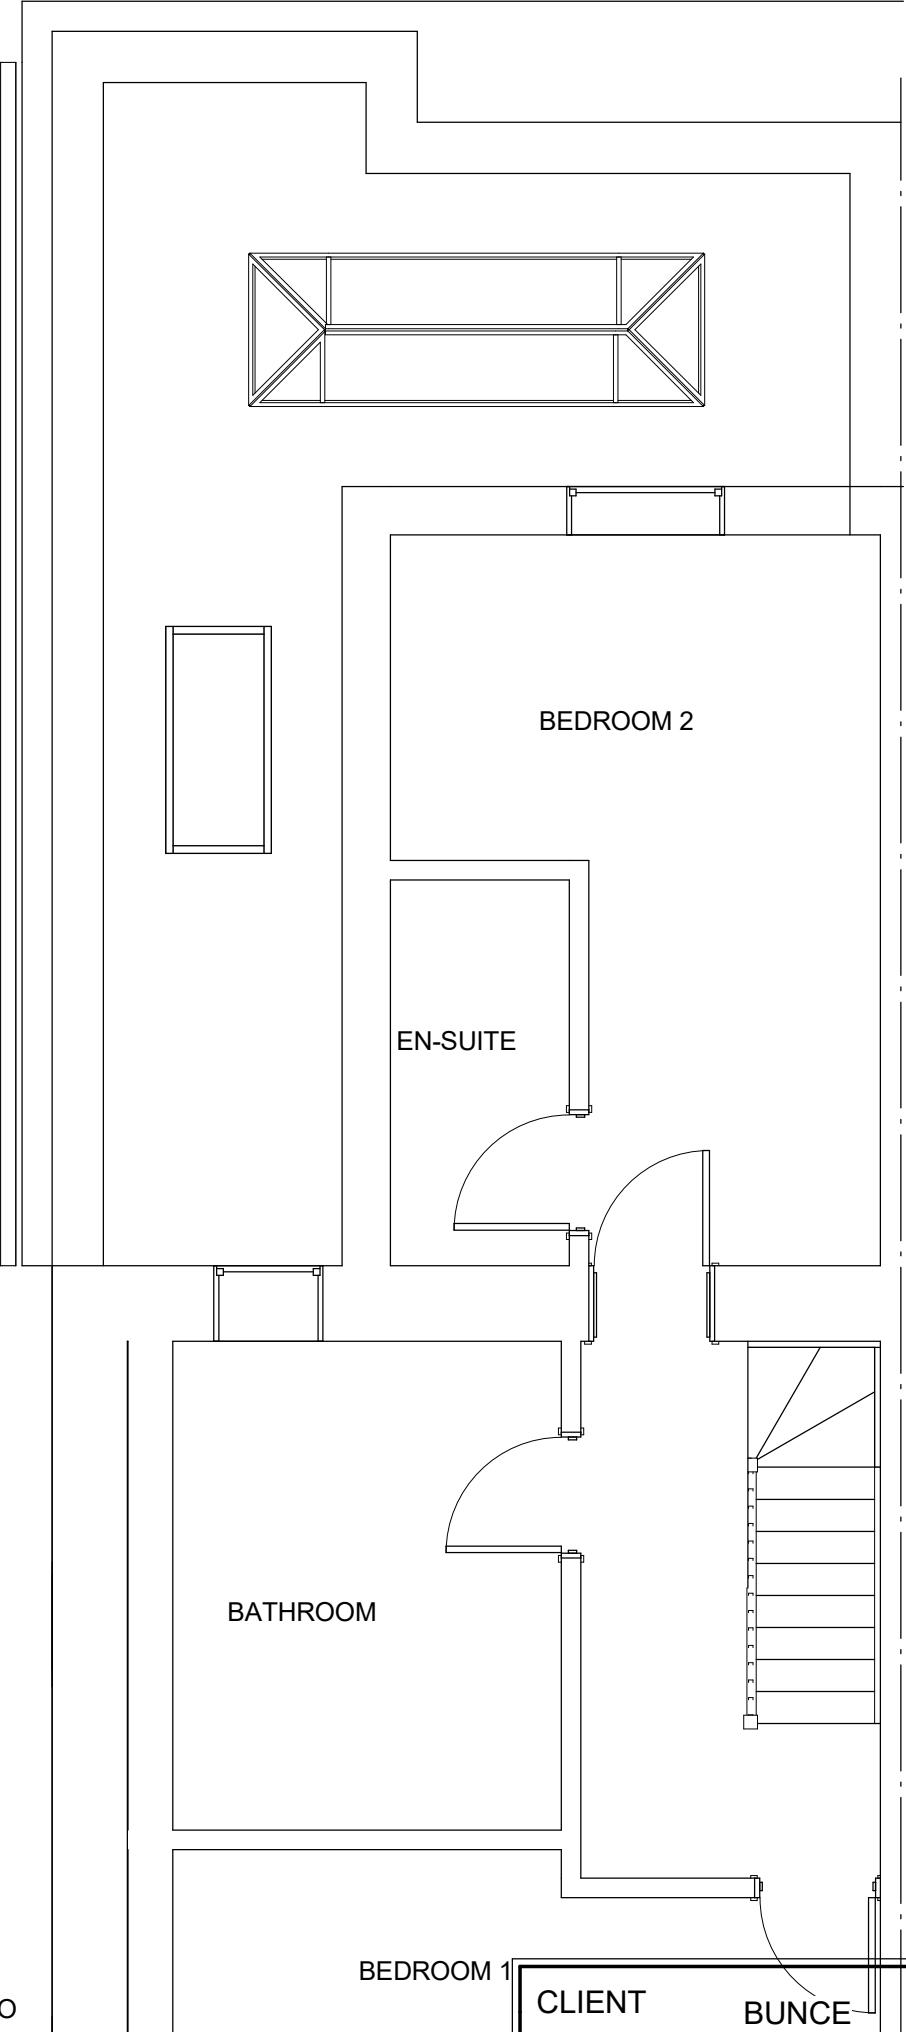


FIRST FLOOR PLAN -
PROPOSED 1:50




LONG SECTION - PROPOSED




External View Towards Rear

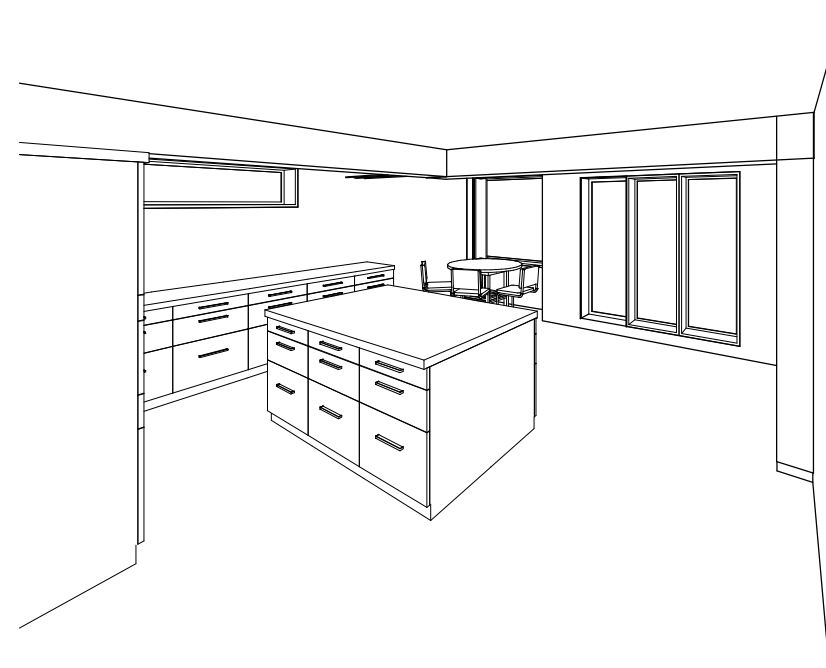


Internal View Towards Bi-Folds

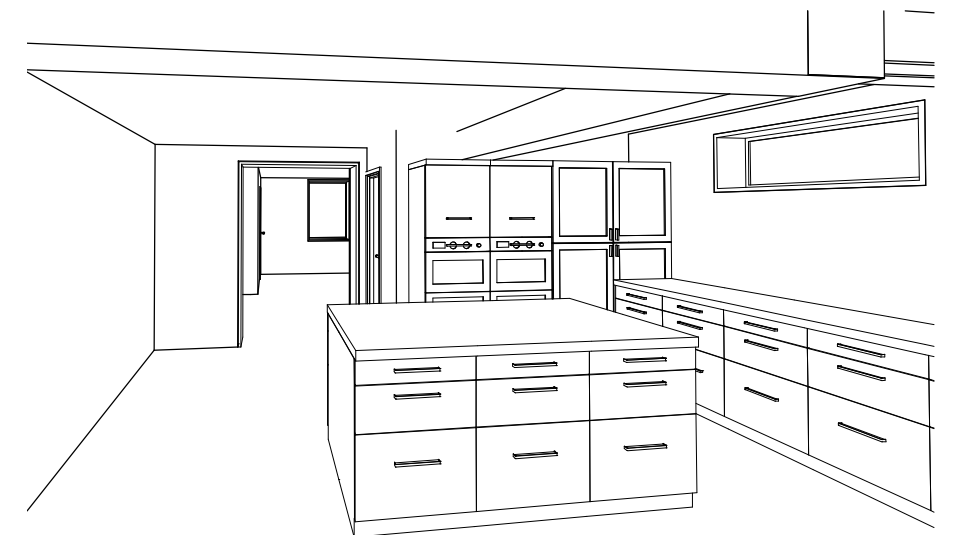


Internal View Towards Front

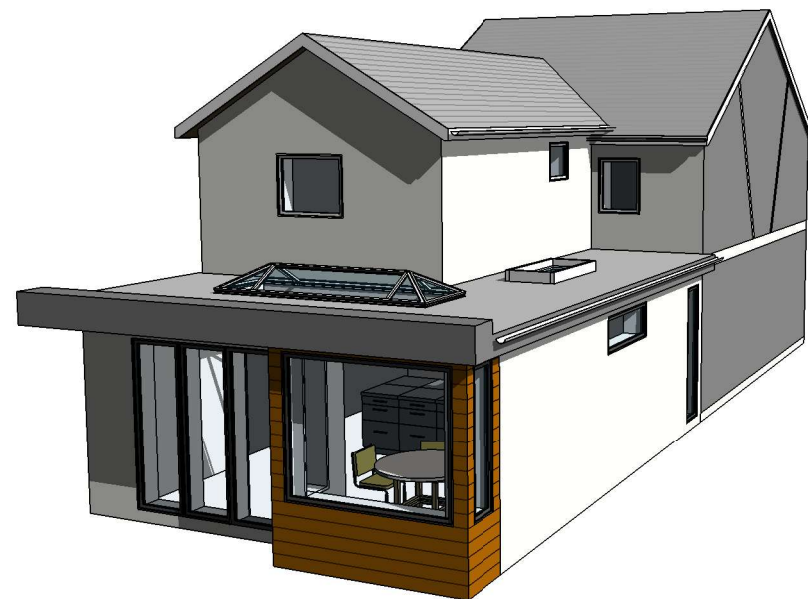

External View Towards Side

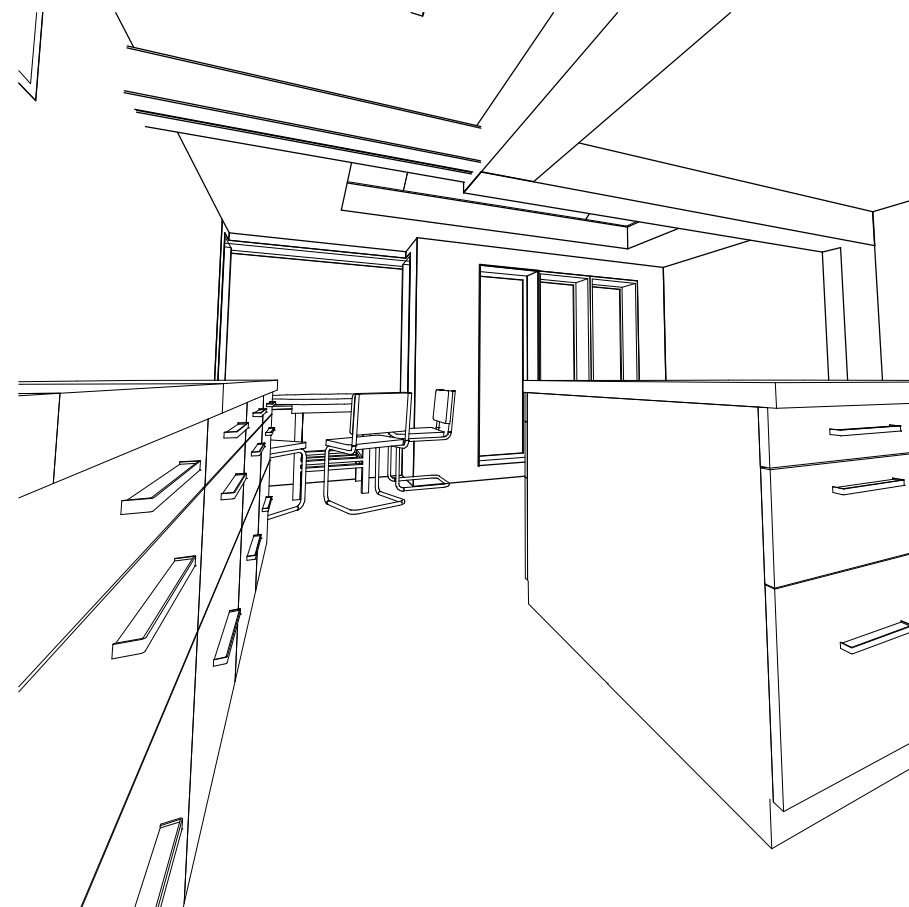

Internal View Towards Rear

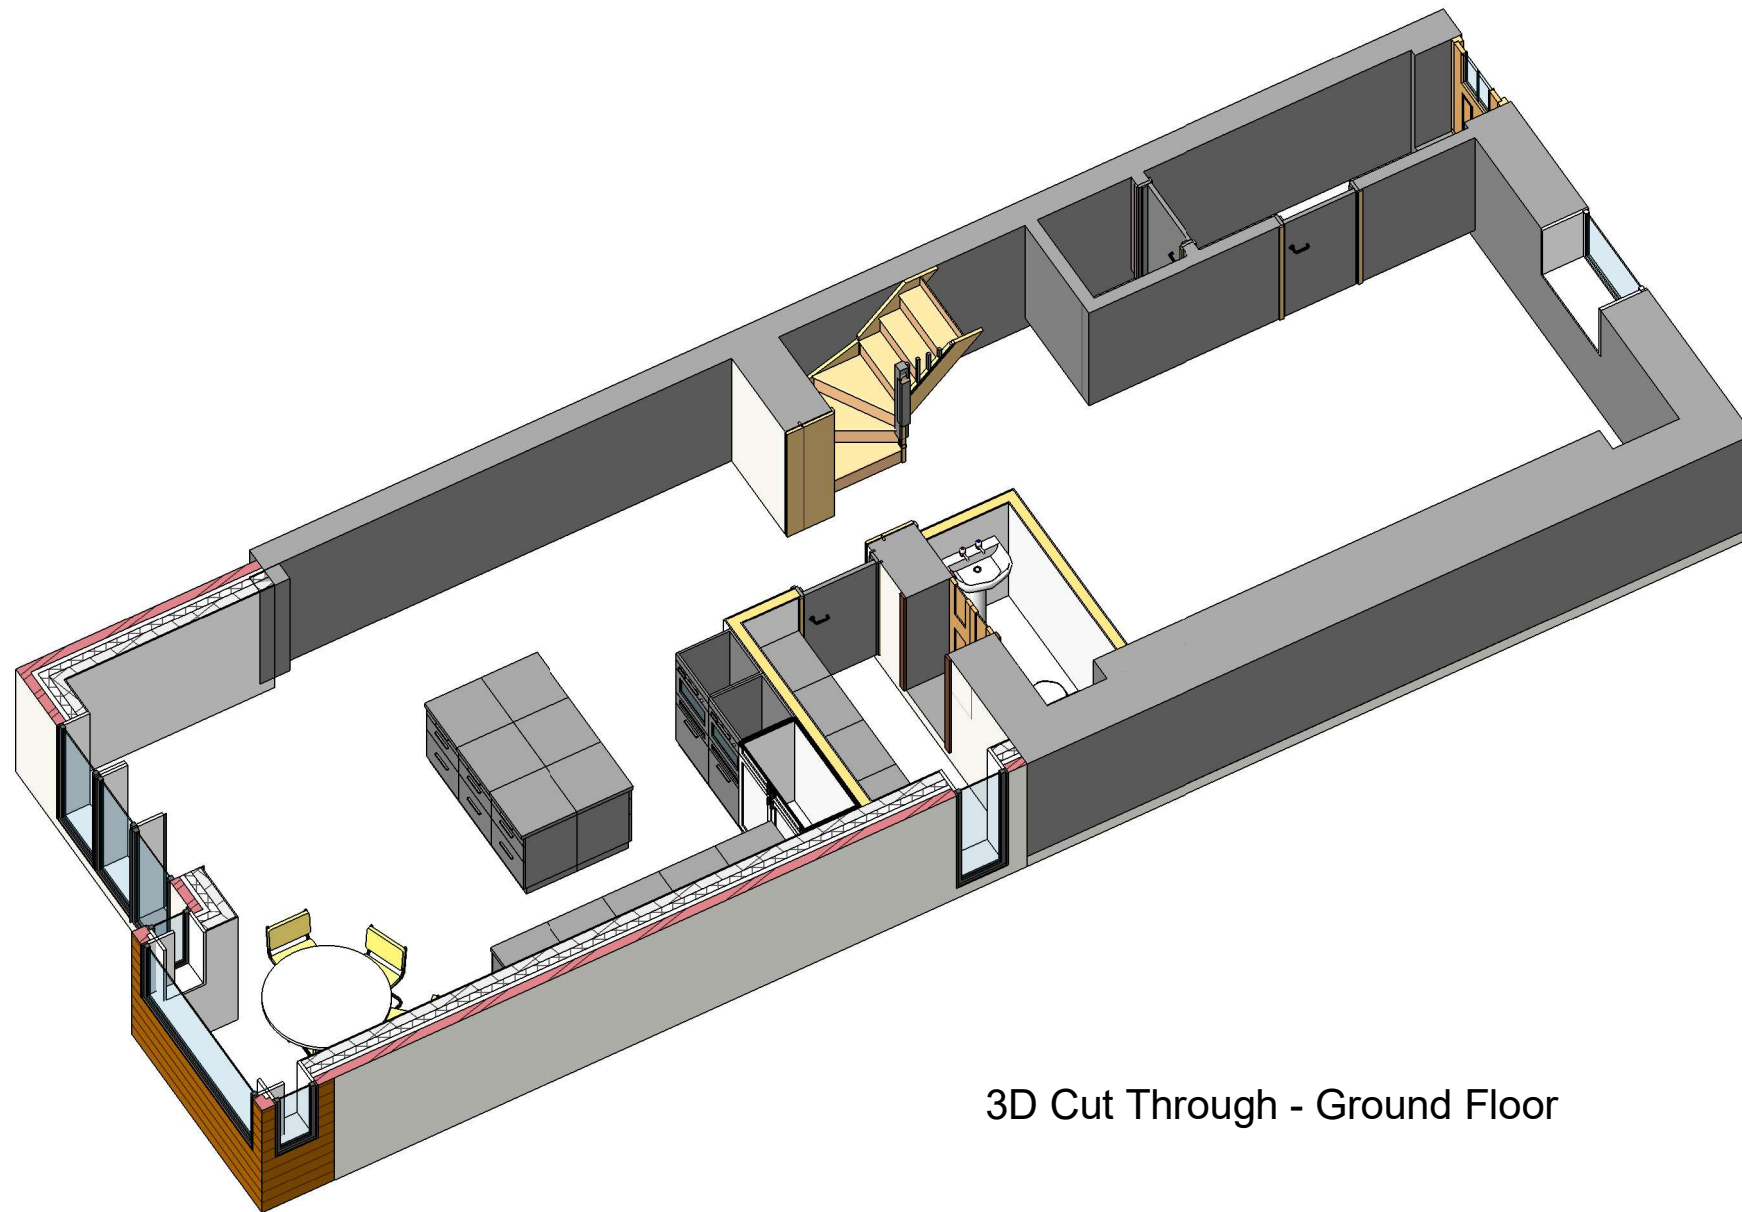

3D Cut Through - Ground Floor