




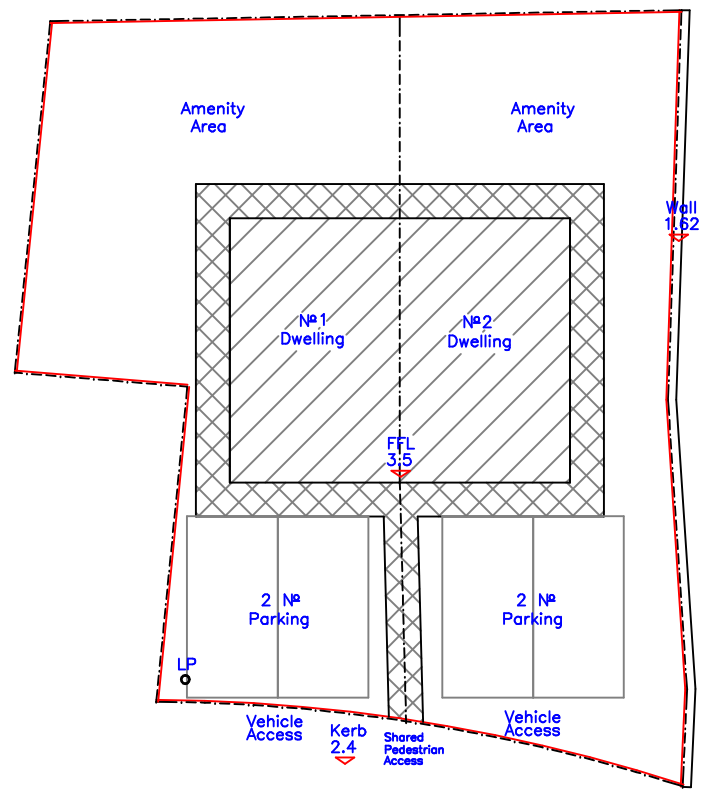


Proposed Site Plan 1:100

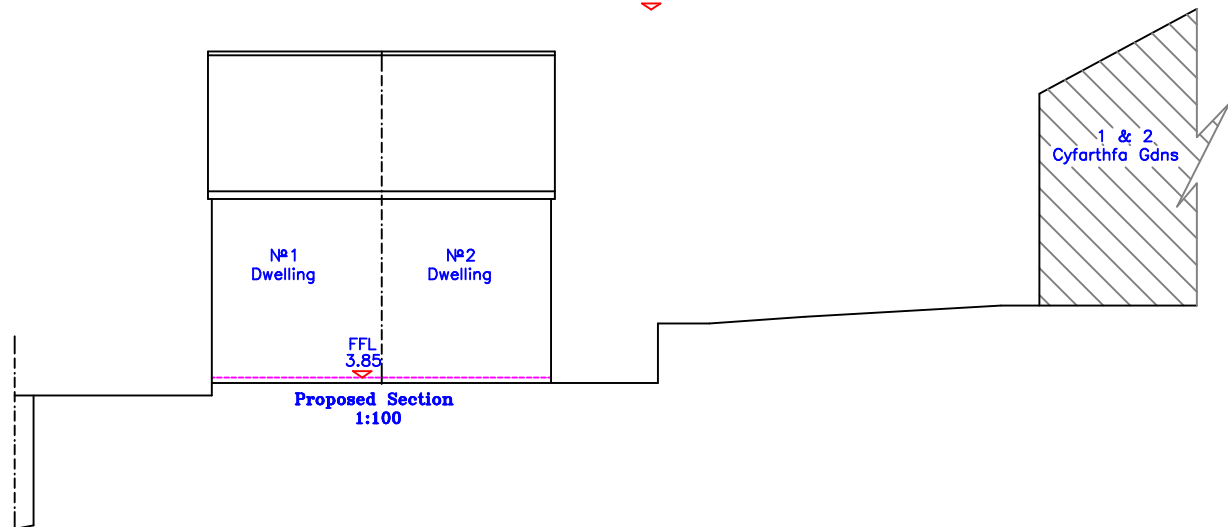


Proposed Section 1:100

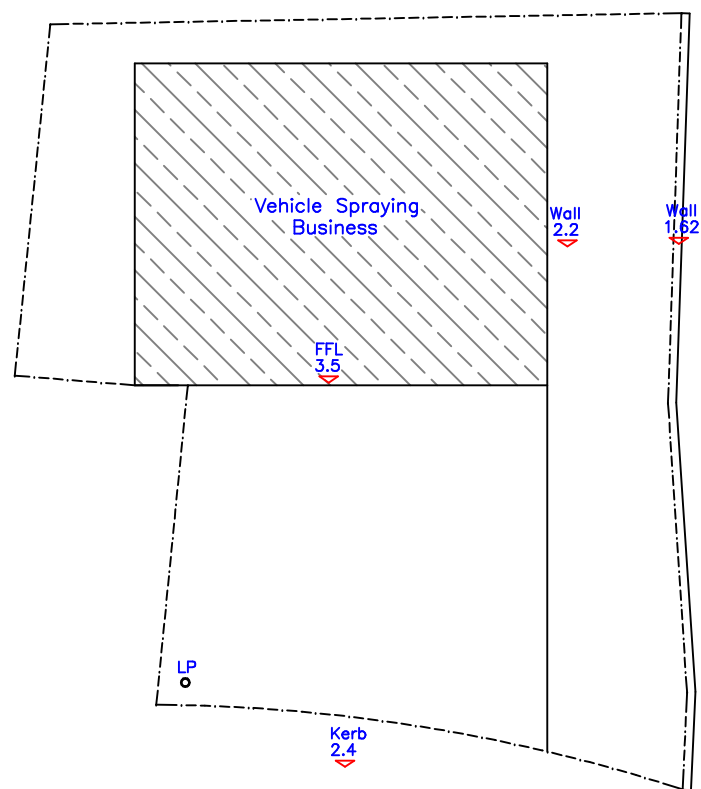


Existing Site Plan 1:200

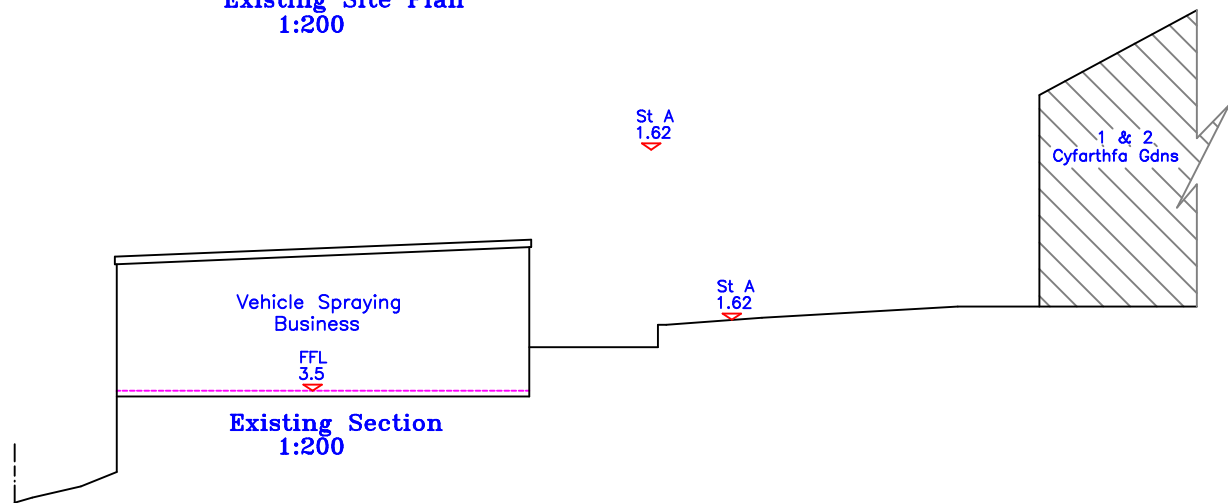


Existing Section 1:200

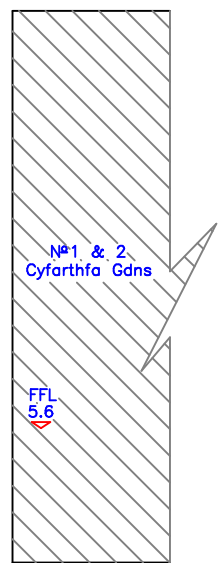


Proposed Section 1:200

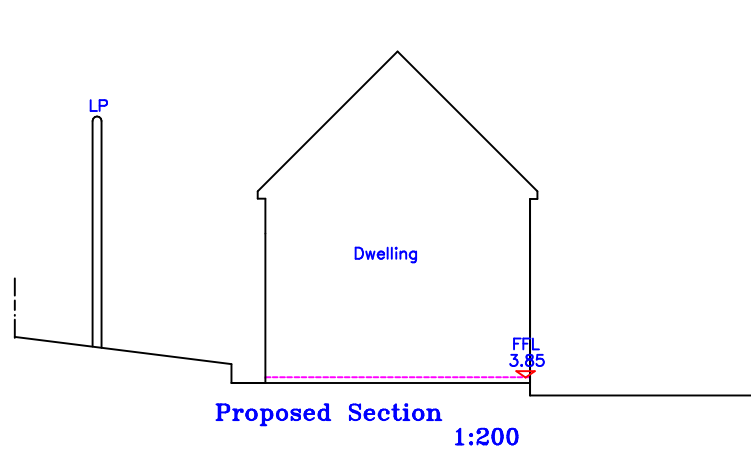


Proposed Section 1:200

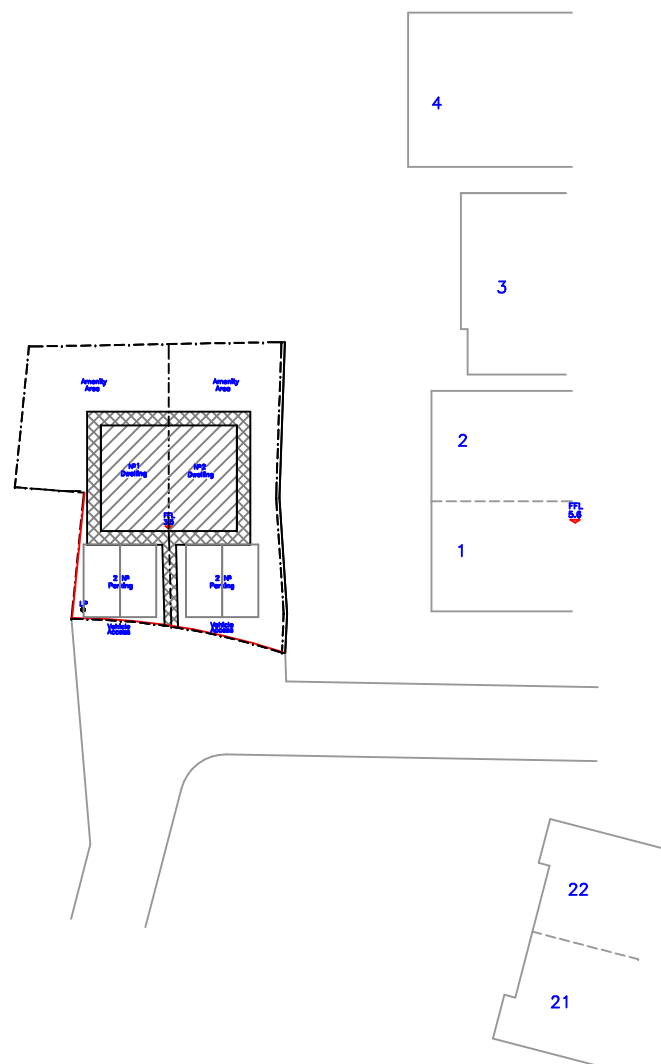


Proposed Site Plan 1:500

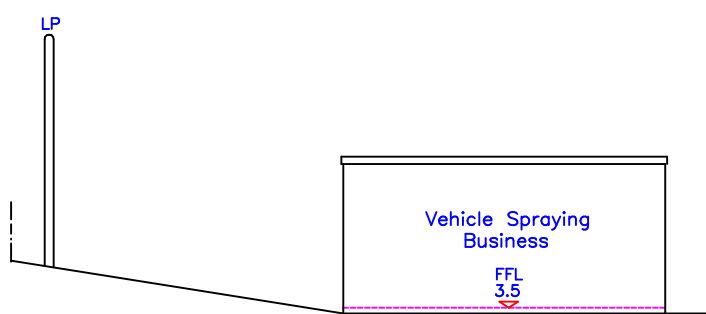

Existing Section 1:200

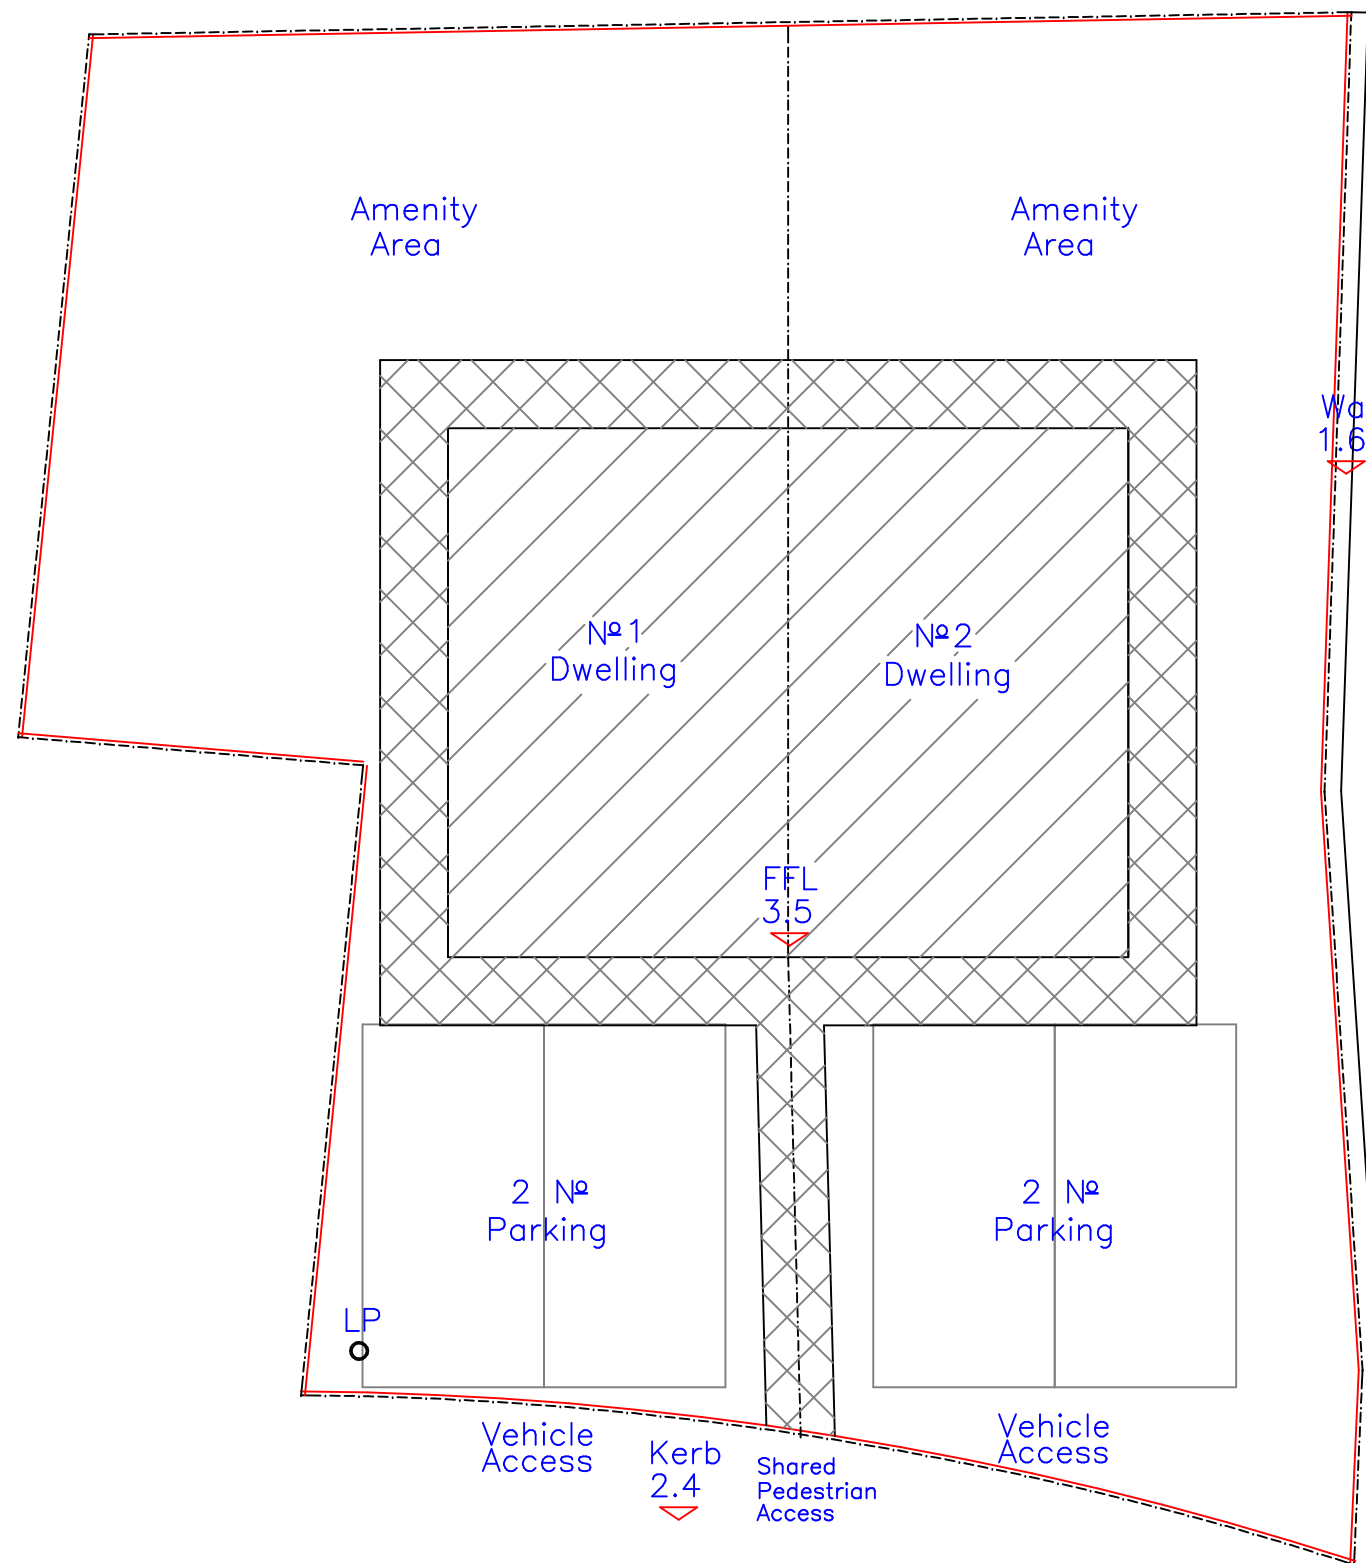

Proposed Site Plan 1:100

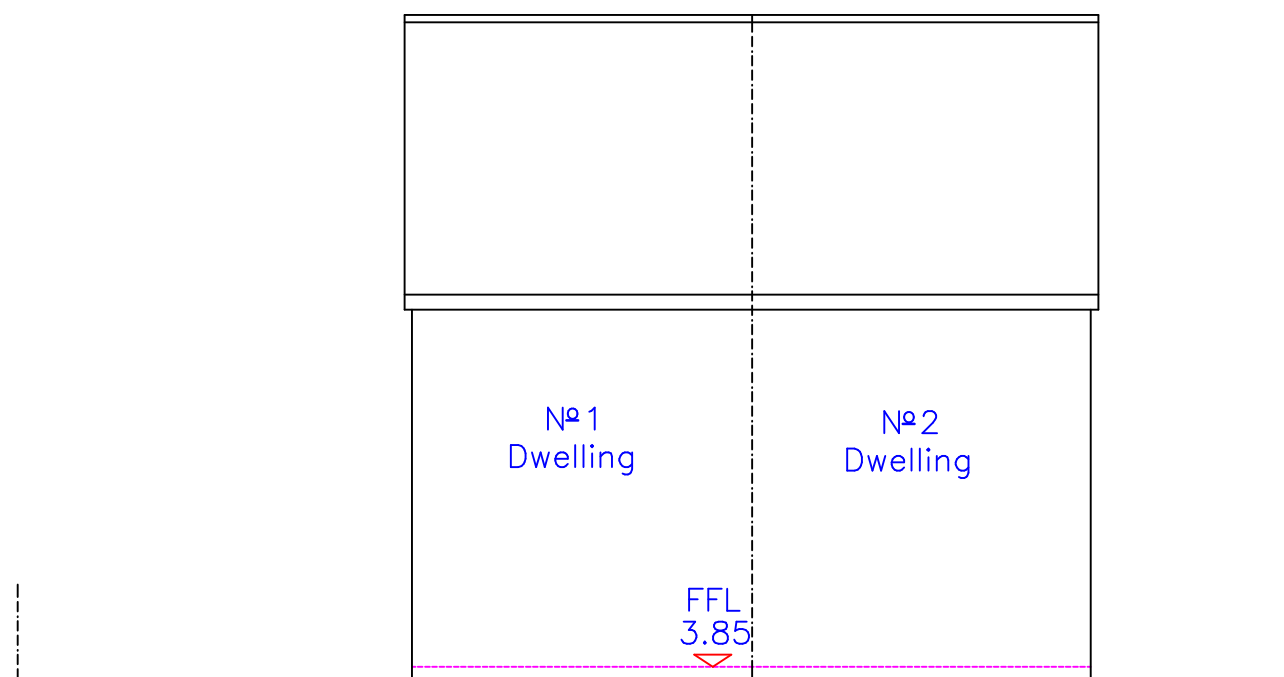

Proposed Section 1:100

Amendment: Dated 14.07.14					
Re-arranged plot layout					
Utopia Design Architectural Services					
Building Planning Application Support Paul Thomas: BSc (Hons) Tel: 01685 382312. Mob: 07989 759942					
Issued Only for Purpose Indicated					
Drawing Status: FOR PLANNING PURPOSES ONLY					
Client	Mr Thomas Malcolm Few 16, Beechwood Drive Heolgerrig Merthyr Tydfil CF48 1TH				
Job	Proposed Outline Planning for Residential Development on Land to Rear of 1&2 Cyfarthfa Gdns Cefn Coed Merthyr Tydfil CF48 2SD				
Drawn by	Date	Checked	Date	Approved	Date
PT	28.05.17				
Title	Proposed Block, Site Plan & Sections				
Scale			1:100, 1:200		
Client Draw No			Rev		
Draw No			FEW/01c		